

PROGRESS SET




These drawings are instruments of the Architect's service and are the property of LGA Partners. They shall not be reproduced or used in any way, whatsoever, without the written permission of LGA Partners. © 2023

NO.	DATE	DESCRIPTION
REVISION DATES		
	10/25/2023	
ORIGINAL ISSUE DATE		

PROJECT NO.:	21188.3	
DRAWN BY:	Author	

EXISTING FIRST & 2ND
FLOOR

X101

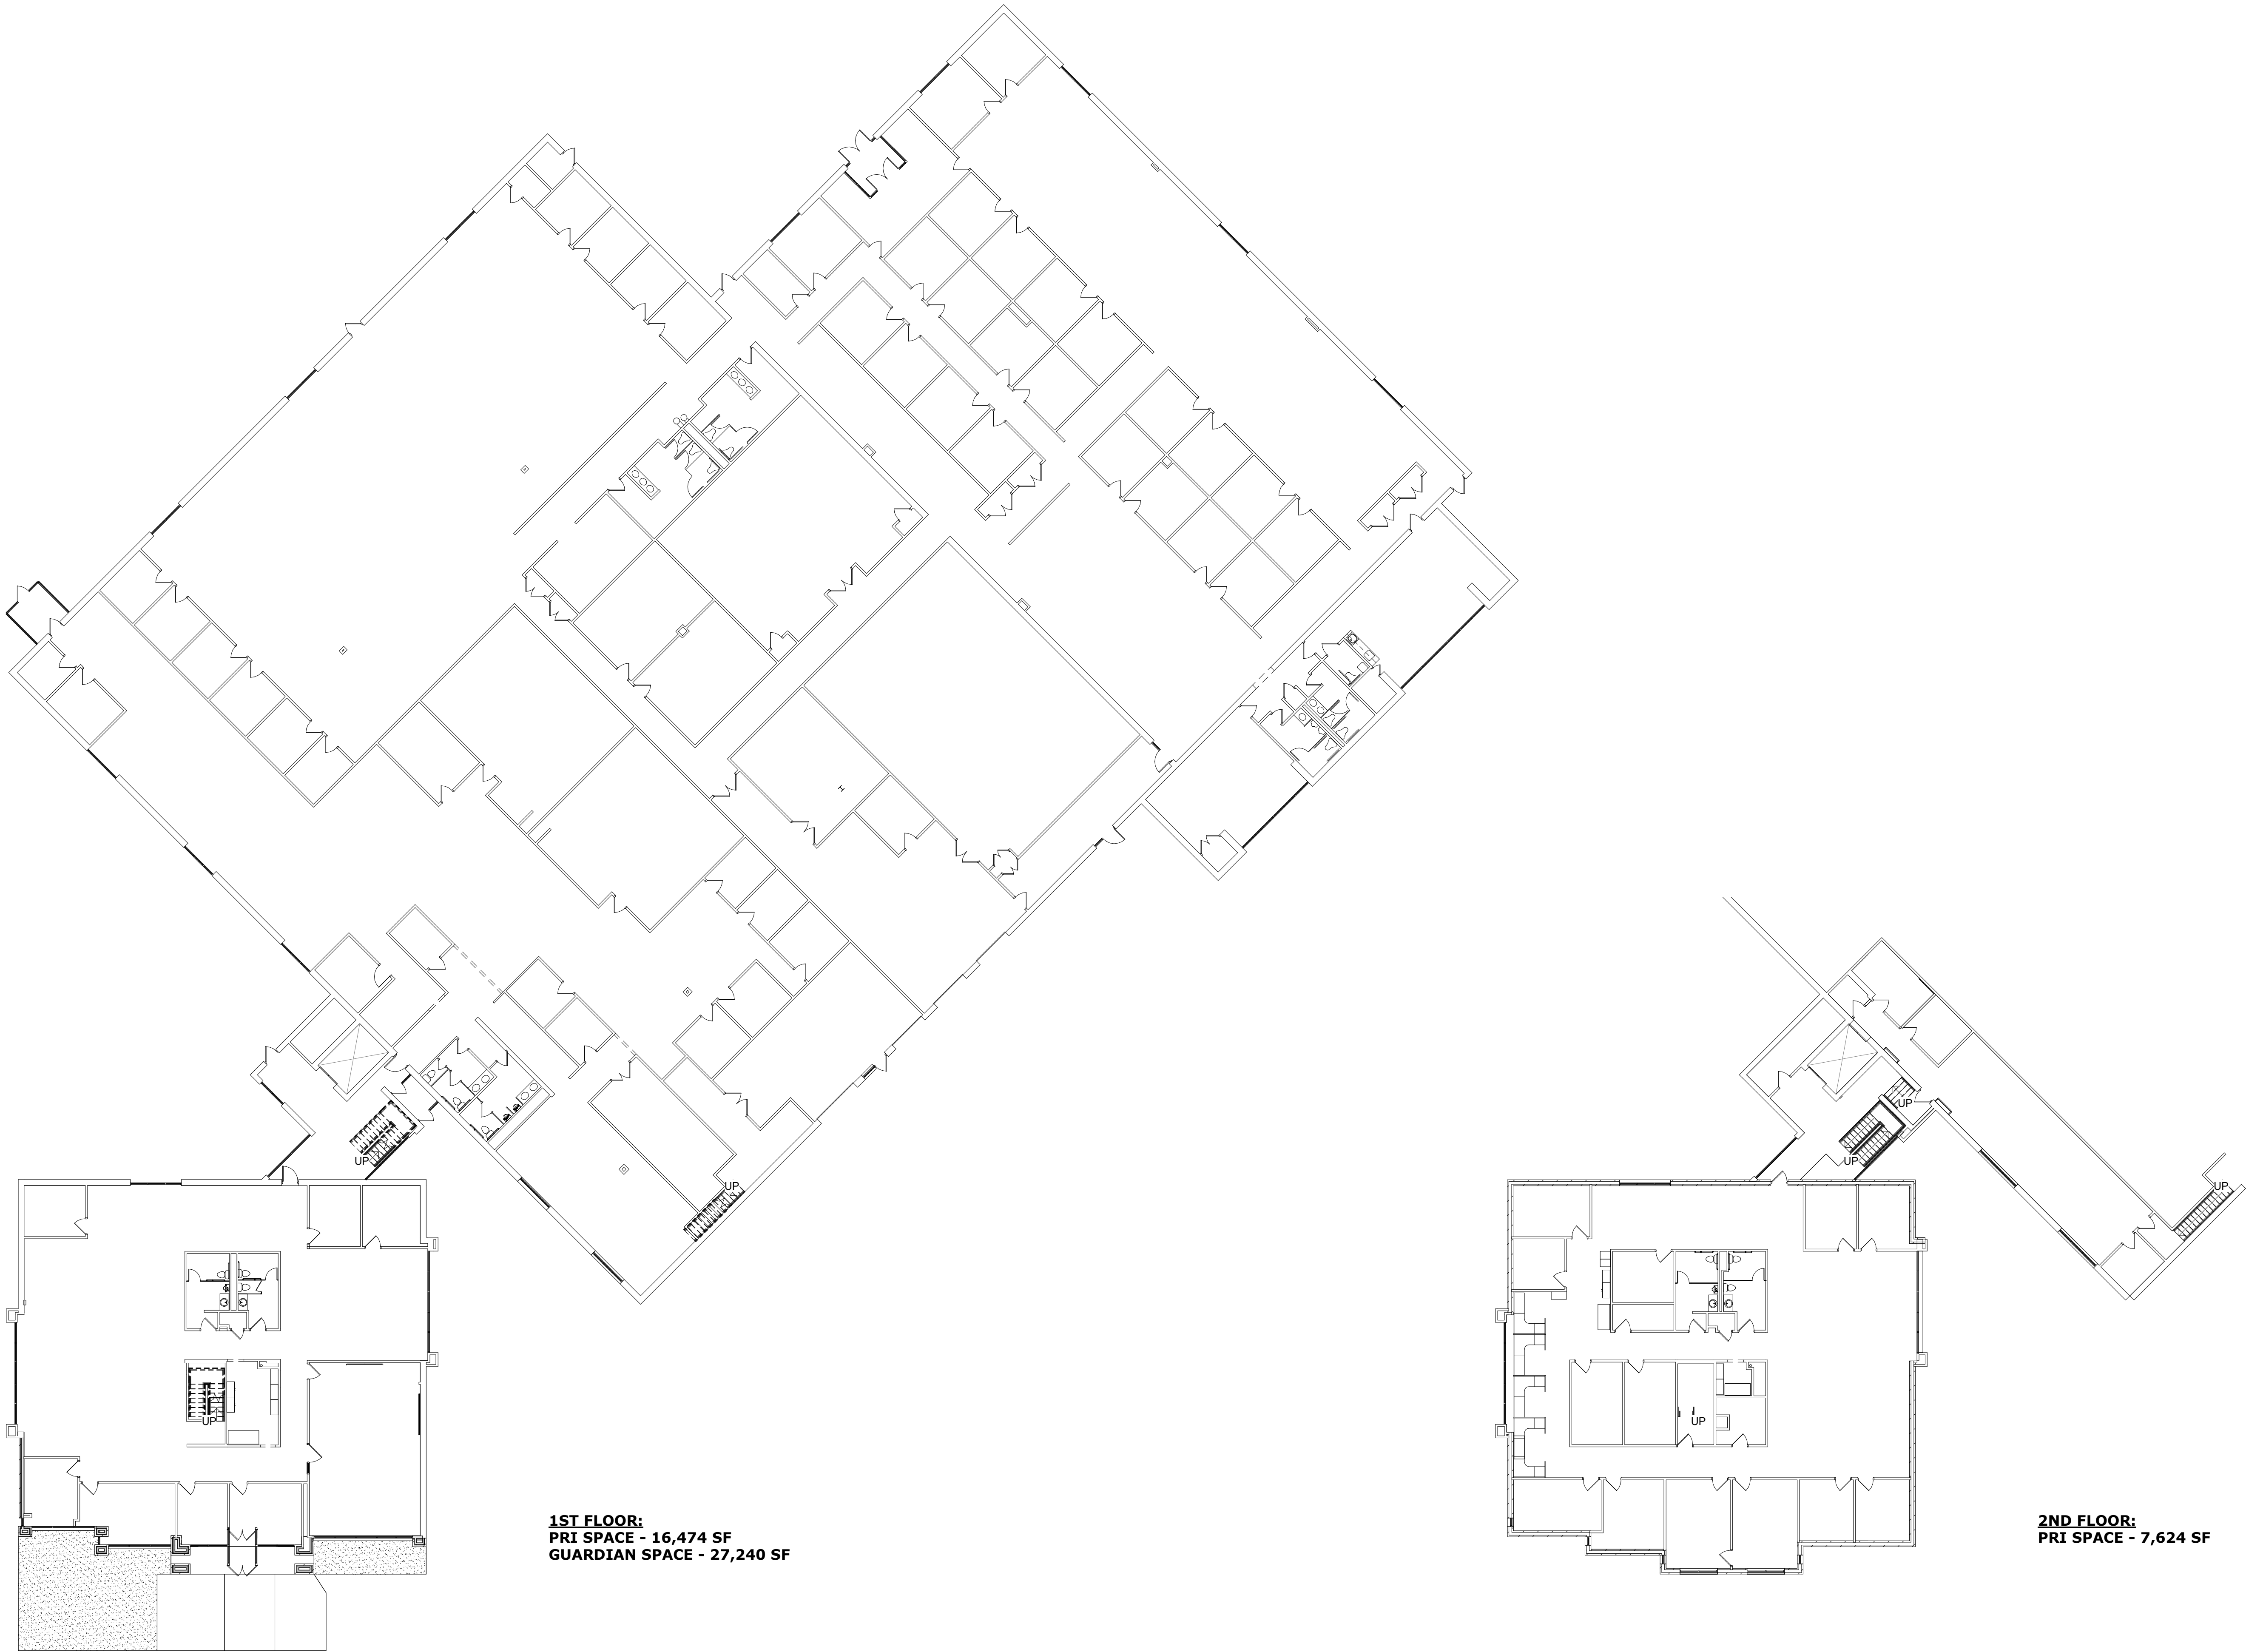

1 FIRST FLOOR PLAN
X101 SCALE: 1/16" = 1'-0"

2 SECOND FLOOR PLAN
X101 SCALE: 1/16" = 1'-0"