
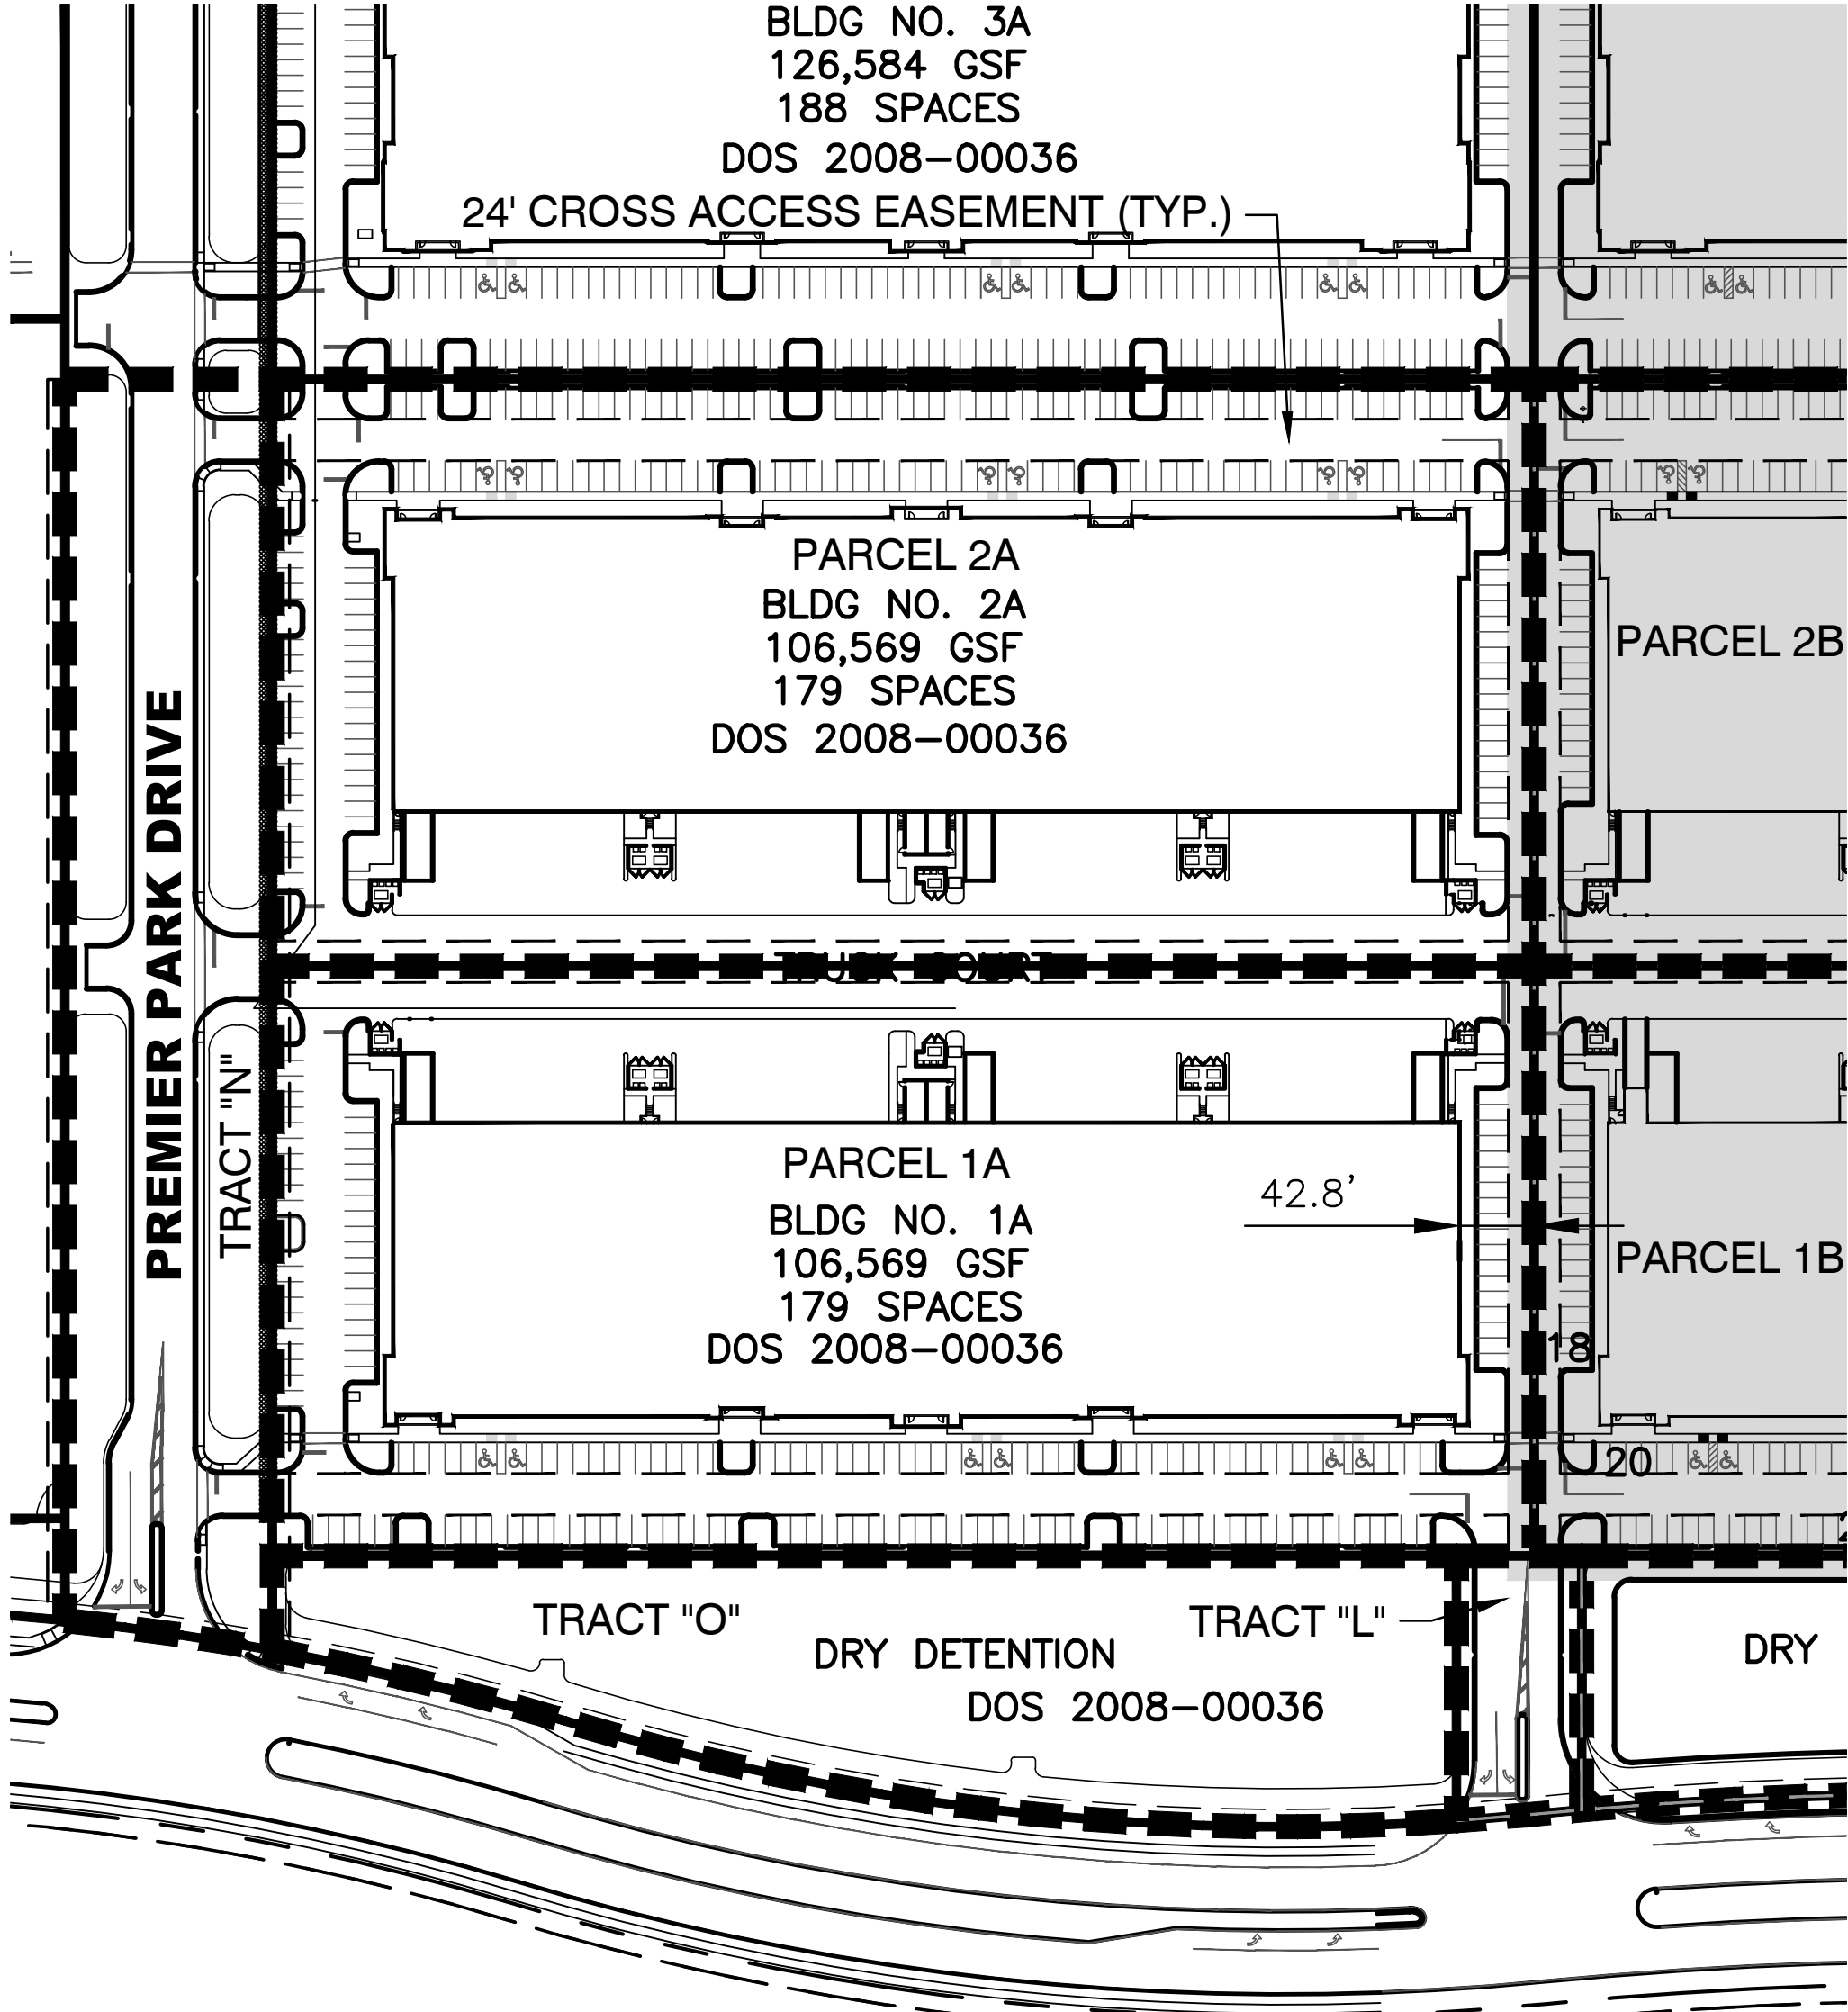


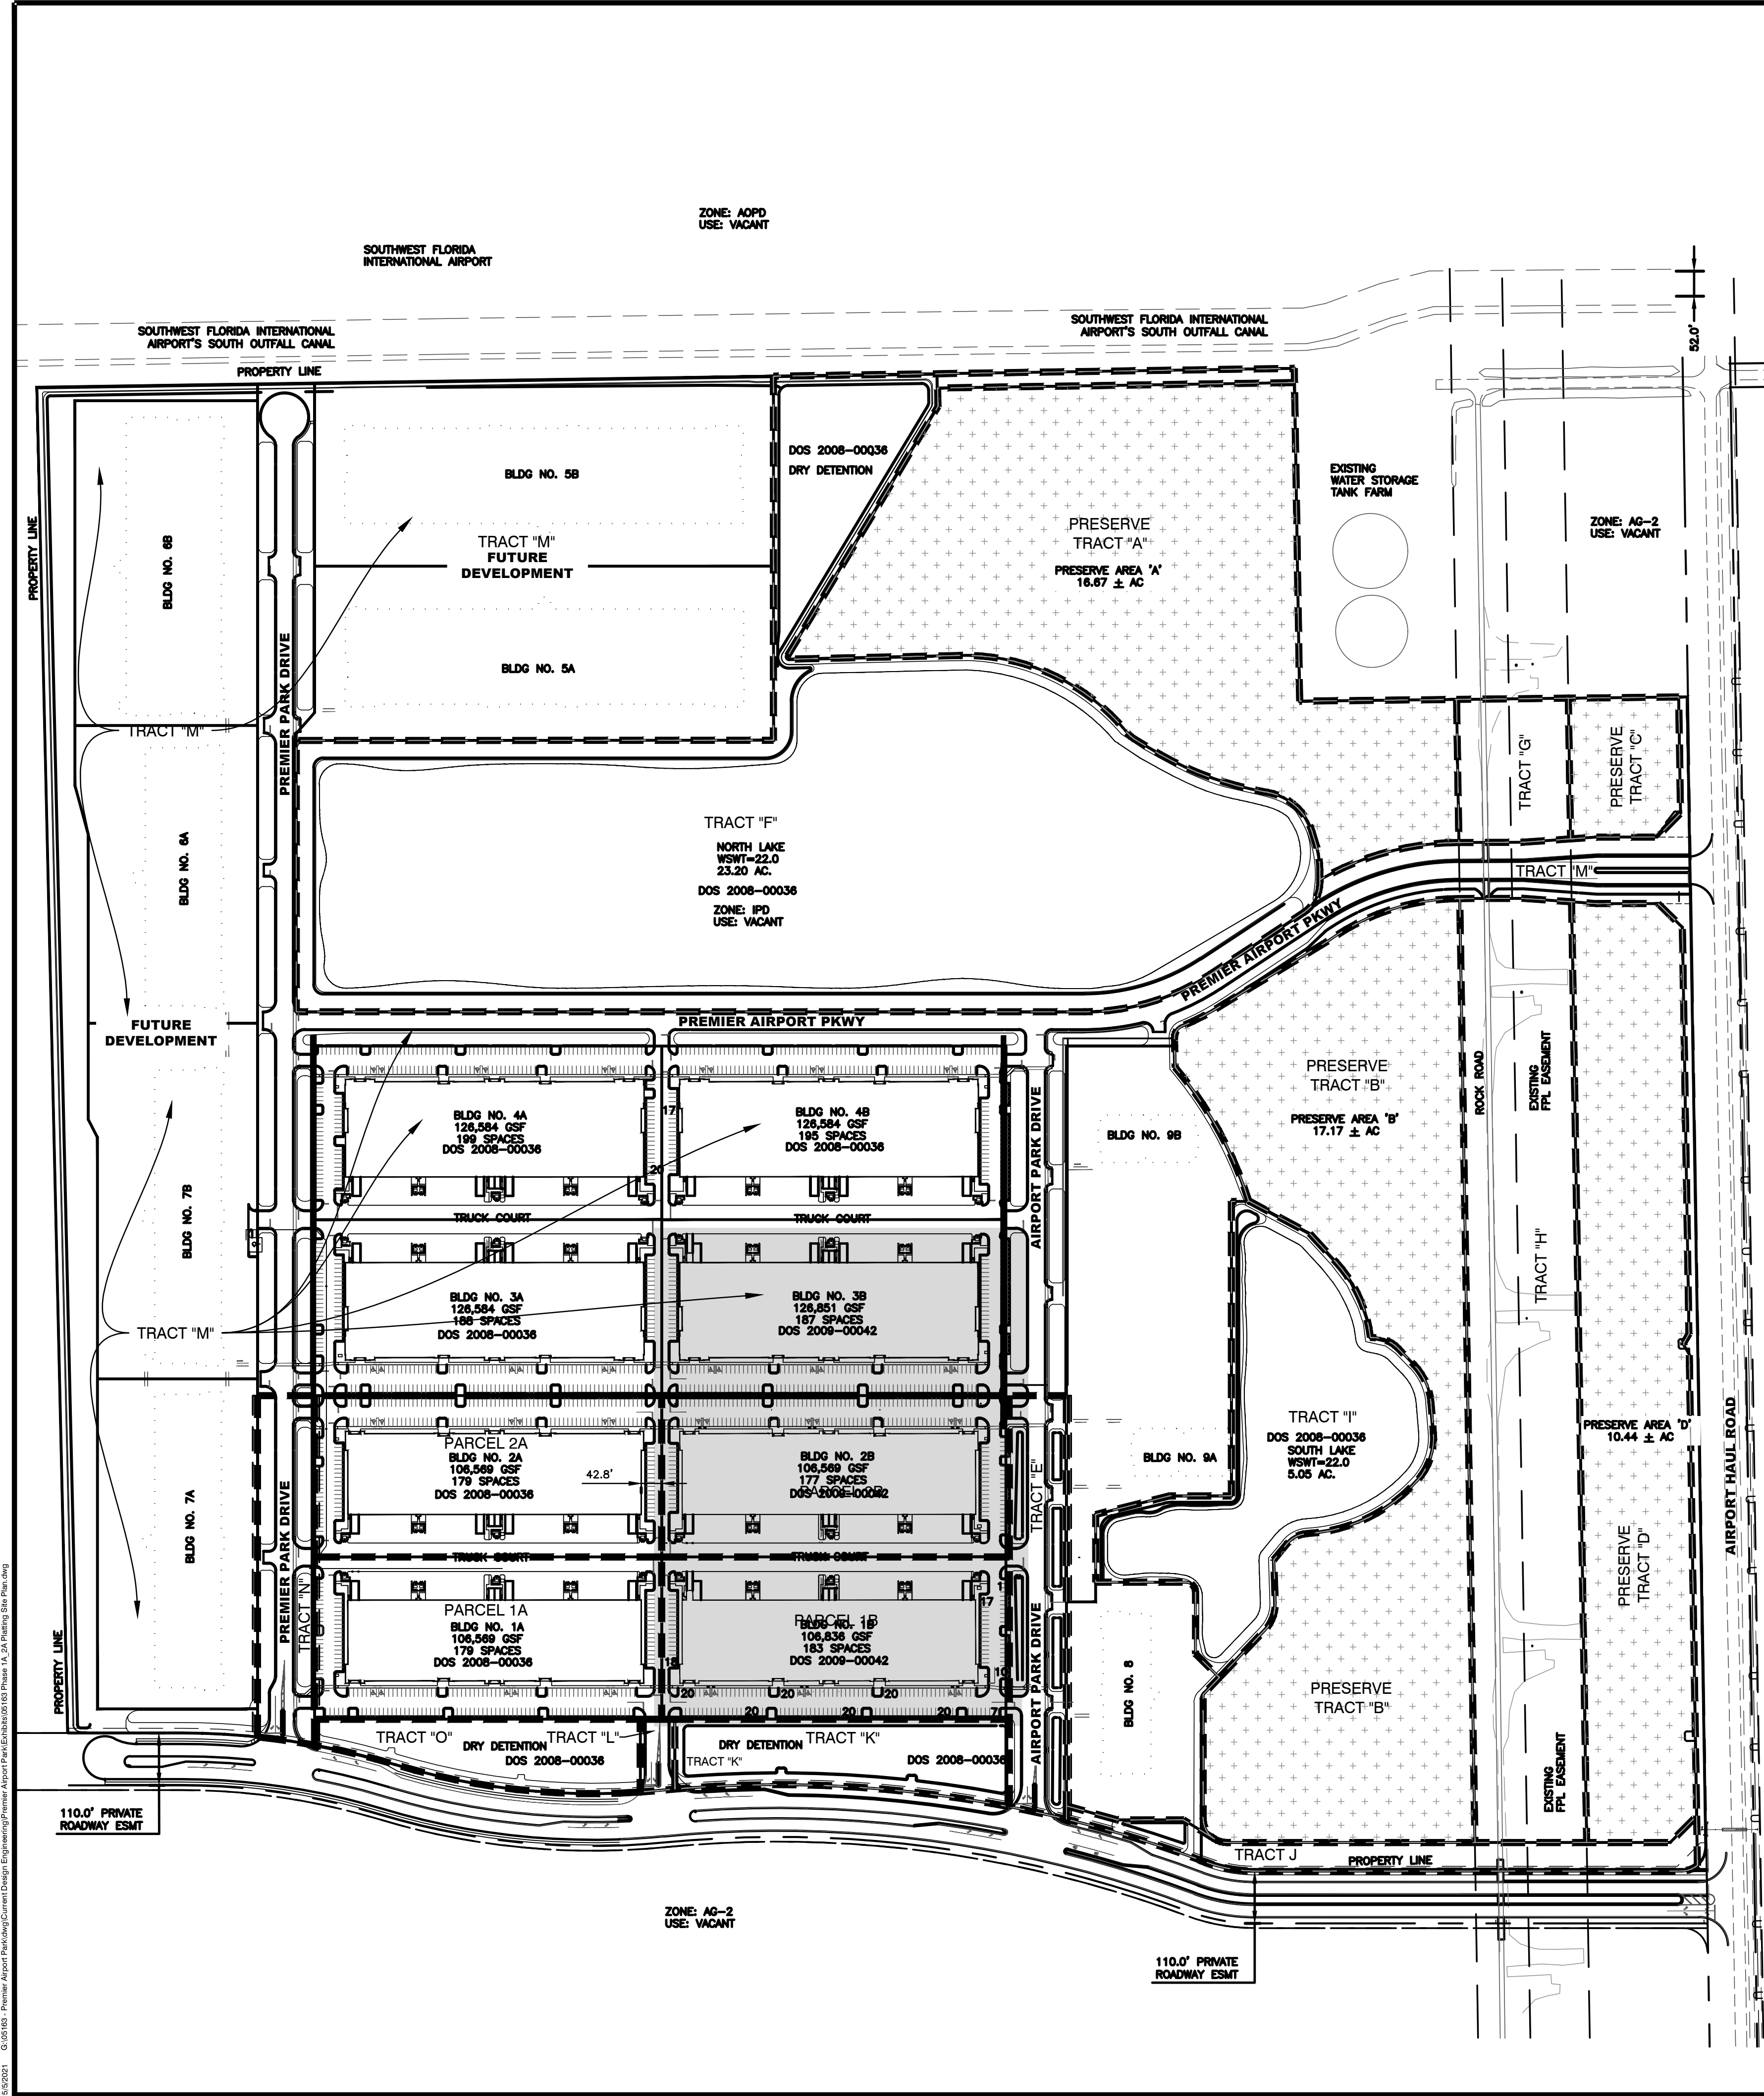

PROJECT:

**PREMIER
AIRPORT PARK**

ADDRESS:

SECTIONS 1 & 6
TOWNSHIP 46 S, RANGE 25 E
LEE COUNTY, FLORIDA

DEVELOPER:

PREMIER/SOM FT. MYERS LLC

CONSULTANT:

**MORRIS
DEPEW**

ENGINEERS • PLANNERS • SURVEYORS
LANDSCAPE ARCHITECTS
FL CA NO. 6532 / FL CERT NO. LB6891 / LC26000330

Fort Myers
2914 Cleveland Avenue
Fort Myers, Florida 33901
(239) 337-3993
Fax: (239) 337-3994
Toll free: 866-337-7341

Tallahassee
113 South Monroe Street
1st Floor
Tallahassee, Florida 32301
Toll free: 866-337-7341

Destin
495 Grand Boulevard
Suite 206
Miramar Beach, FL 32550
Toll free: 866-337-7341

SEAL:

RYAN M. SHUTE
FL PE# 54597

DRAWING IS NOT VALID WITHOUT AN ORIGINAL SEAL
AND SIGNATURE BY THE ENGINEER OF RECORD.

REVISIONS	DATE

PROJECT MANAGER: RMS

DRAWING BY: ESS

JURISDICTION: LEE COUNTY

DATE: 5/5/2021

TITLE:

**PHASE 1A & 2A
PLATTING SITE PLAN**

SHEET NUMBER: -

200 0 100 200

SCALE 1"=200'

JOB/FILE NUMBER: 05163