


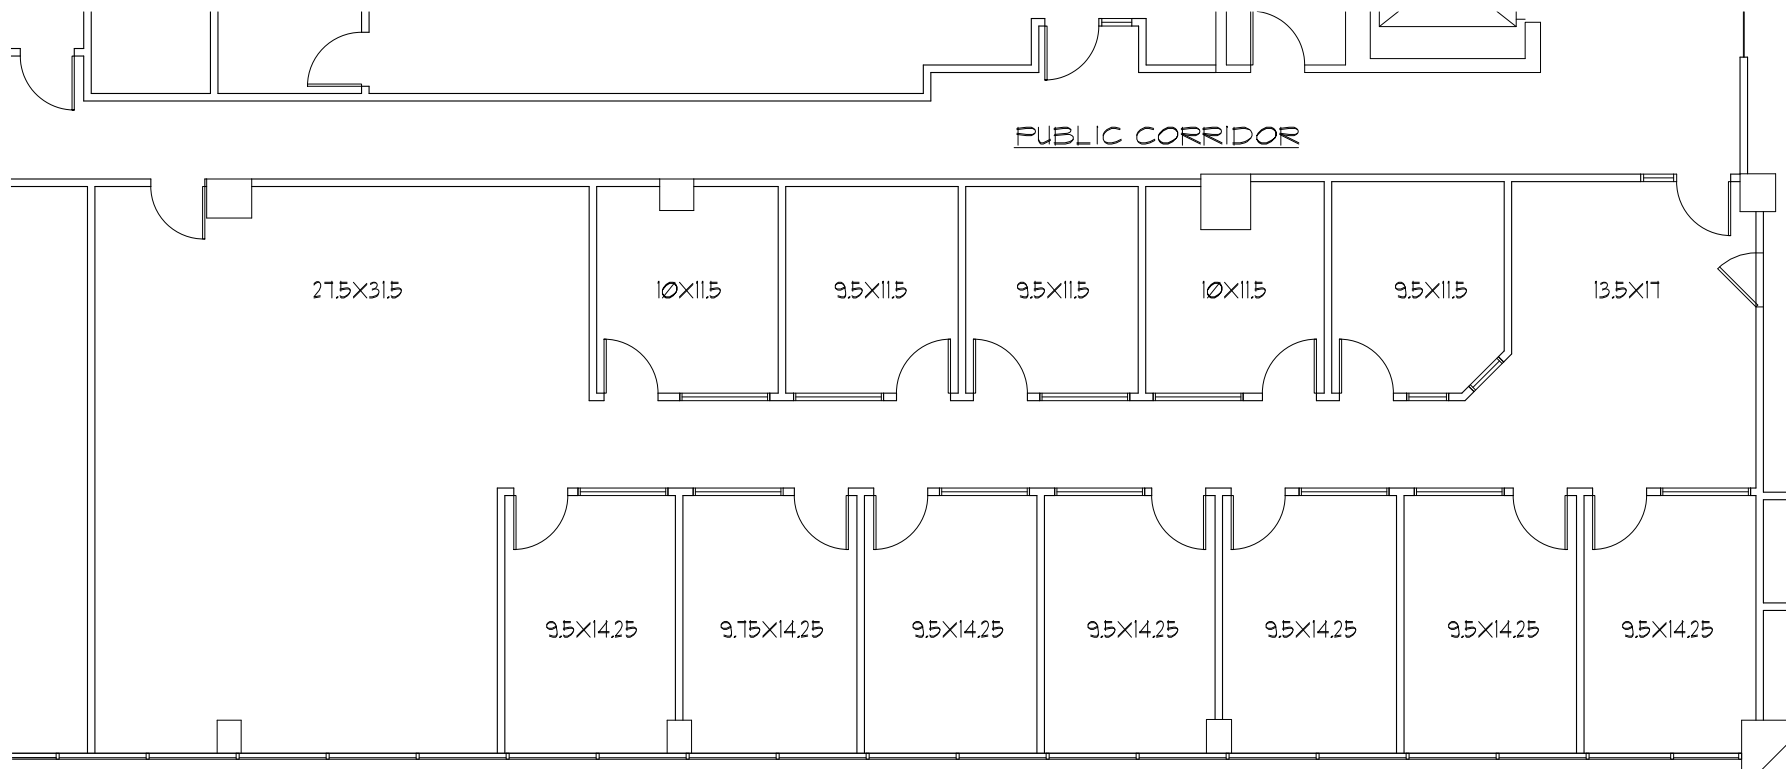


 

SUITE LOCATION

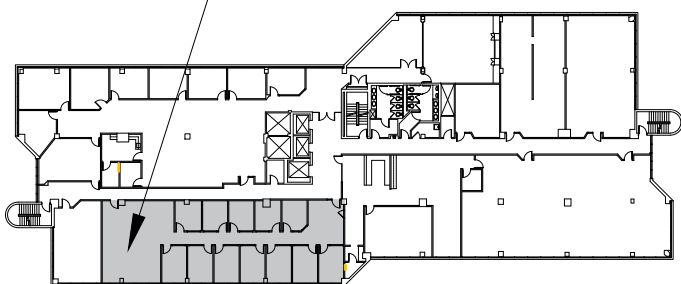

6TH FLOOR KEY PLAN
NOT TO SCALE

 

NORTH

FLOOR PLAN

850 STEPHENSON HIGHWAY - SUITE 615

TROY, MI 48083

DATE: 9-23-25
3,301 RSF

SCALE: 3/32" = 1'-0"

NOTE: ROOM SIZES ARE APPROXIMATE