


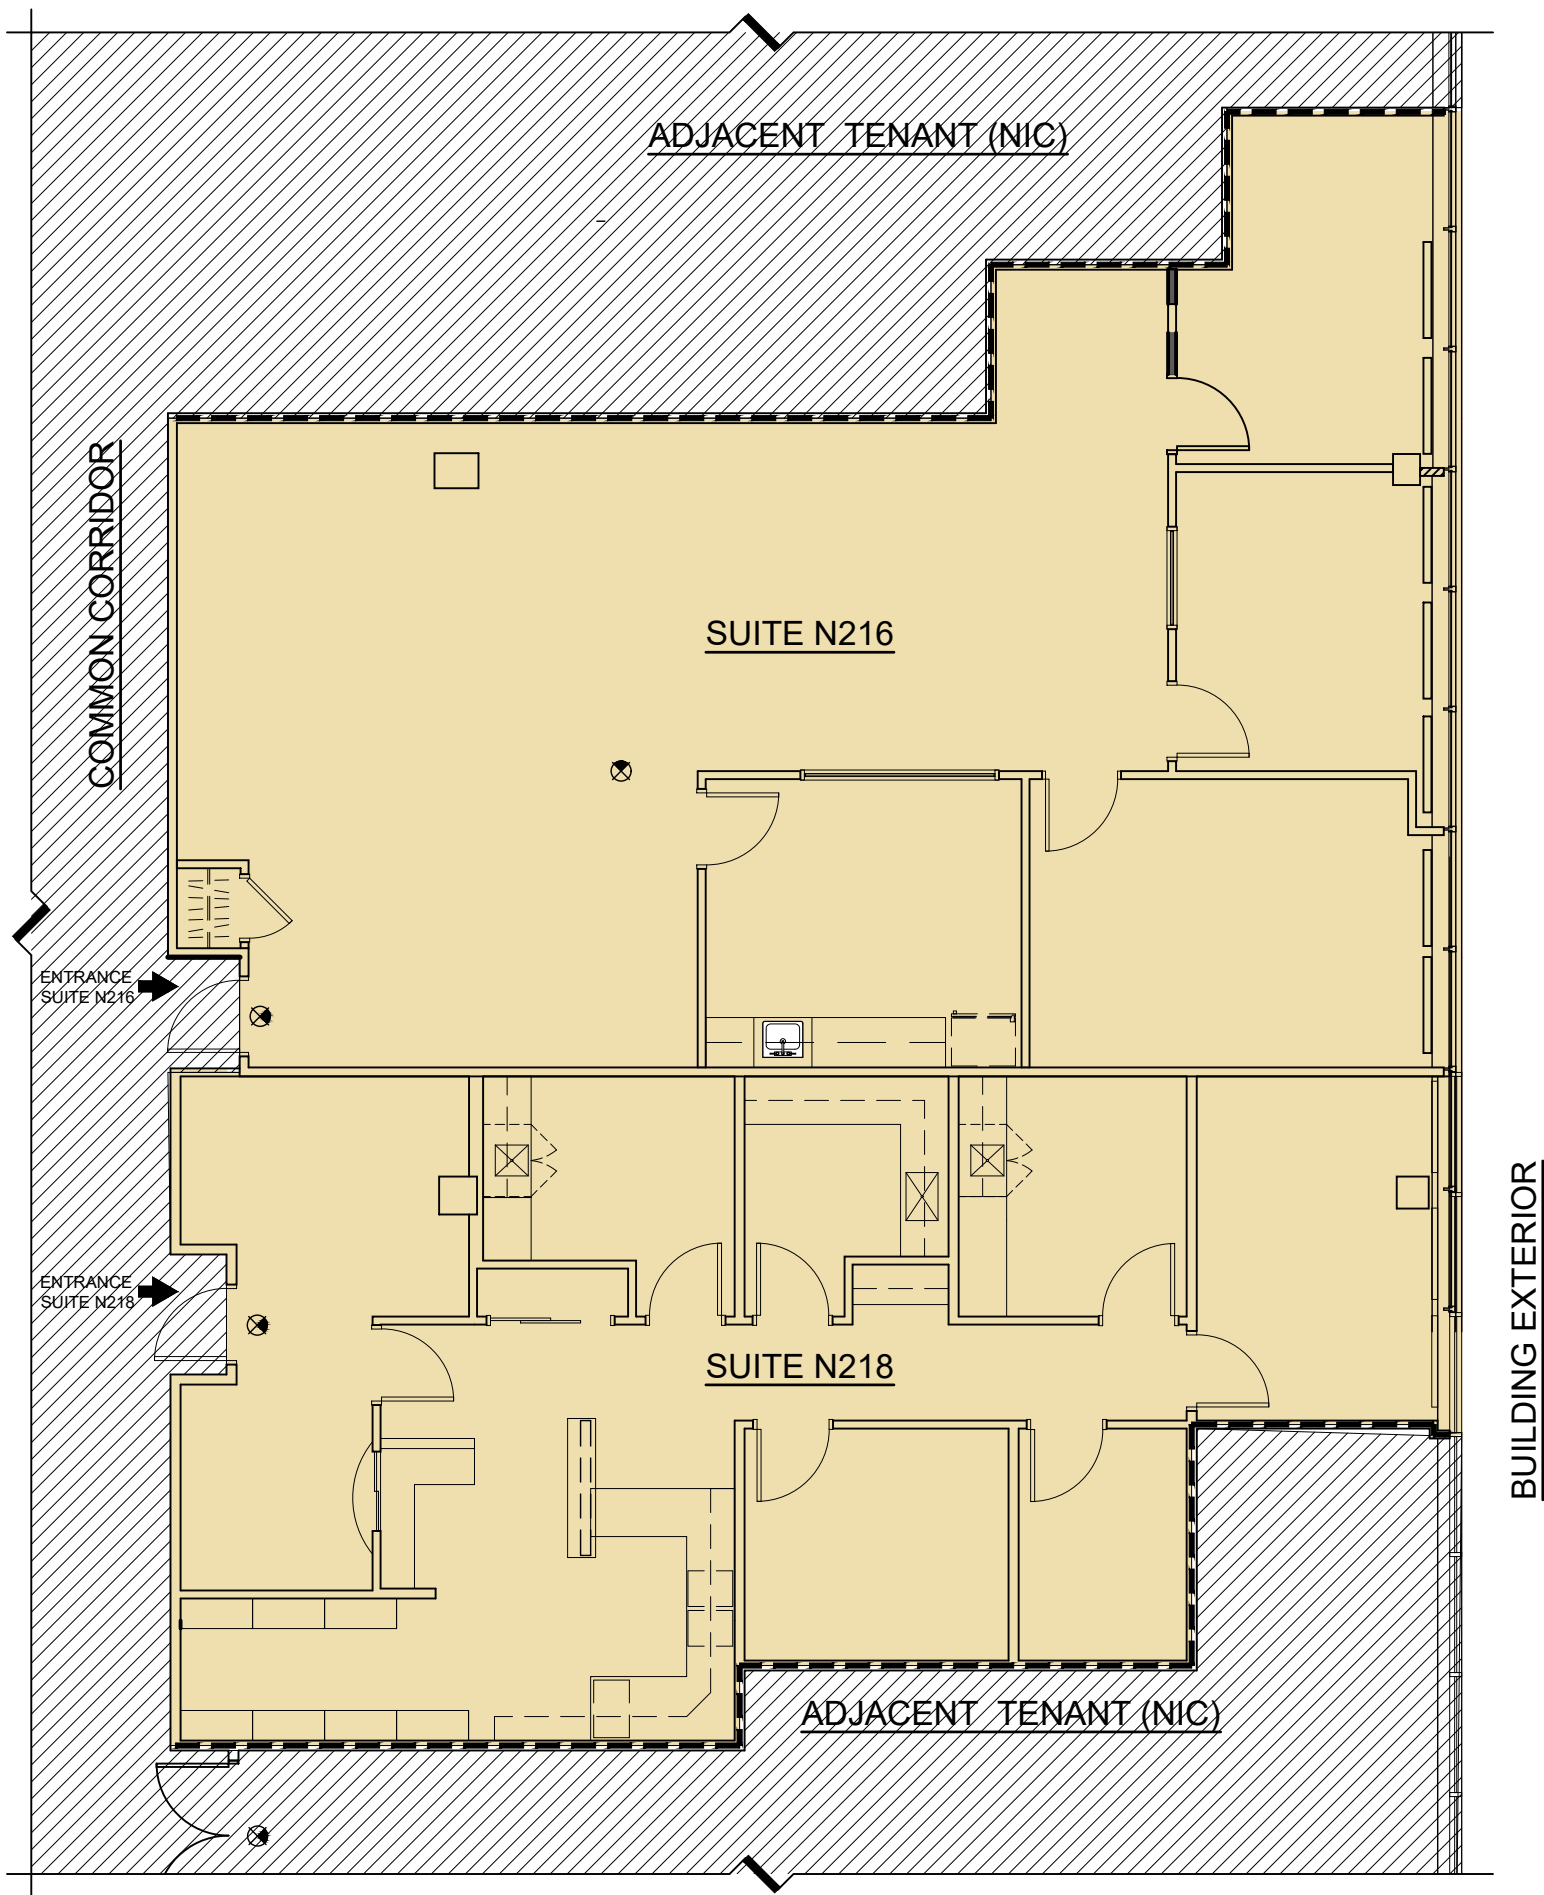

EXISTING FLOOR PLAN

SCALE: 1/8" = 1'-0"

PROJECT SUITE N216/N218		 rosenbaumdesigngroup architectur e Rand K. Rosenbaum ARCHITECT 2001 MARCUS AVENUE LOBBY EAST WING LAKE SUCCESS, NEW YORK 11042-1011 Tel: 516.616.6111 Fax: 516.616.6222 mail@r-d-g.com	N216-N218-FP-EX.DWG MB DATE 06.30.2023		12037 R DIAG-NO
SHEET TITLE EXISTING CONDITION			EX-101		