




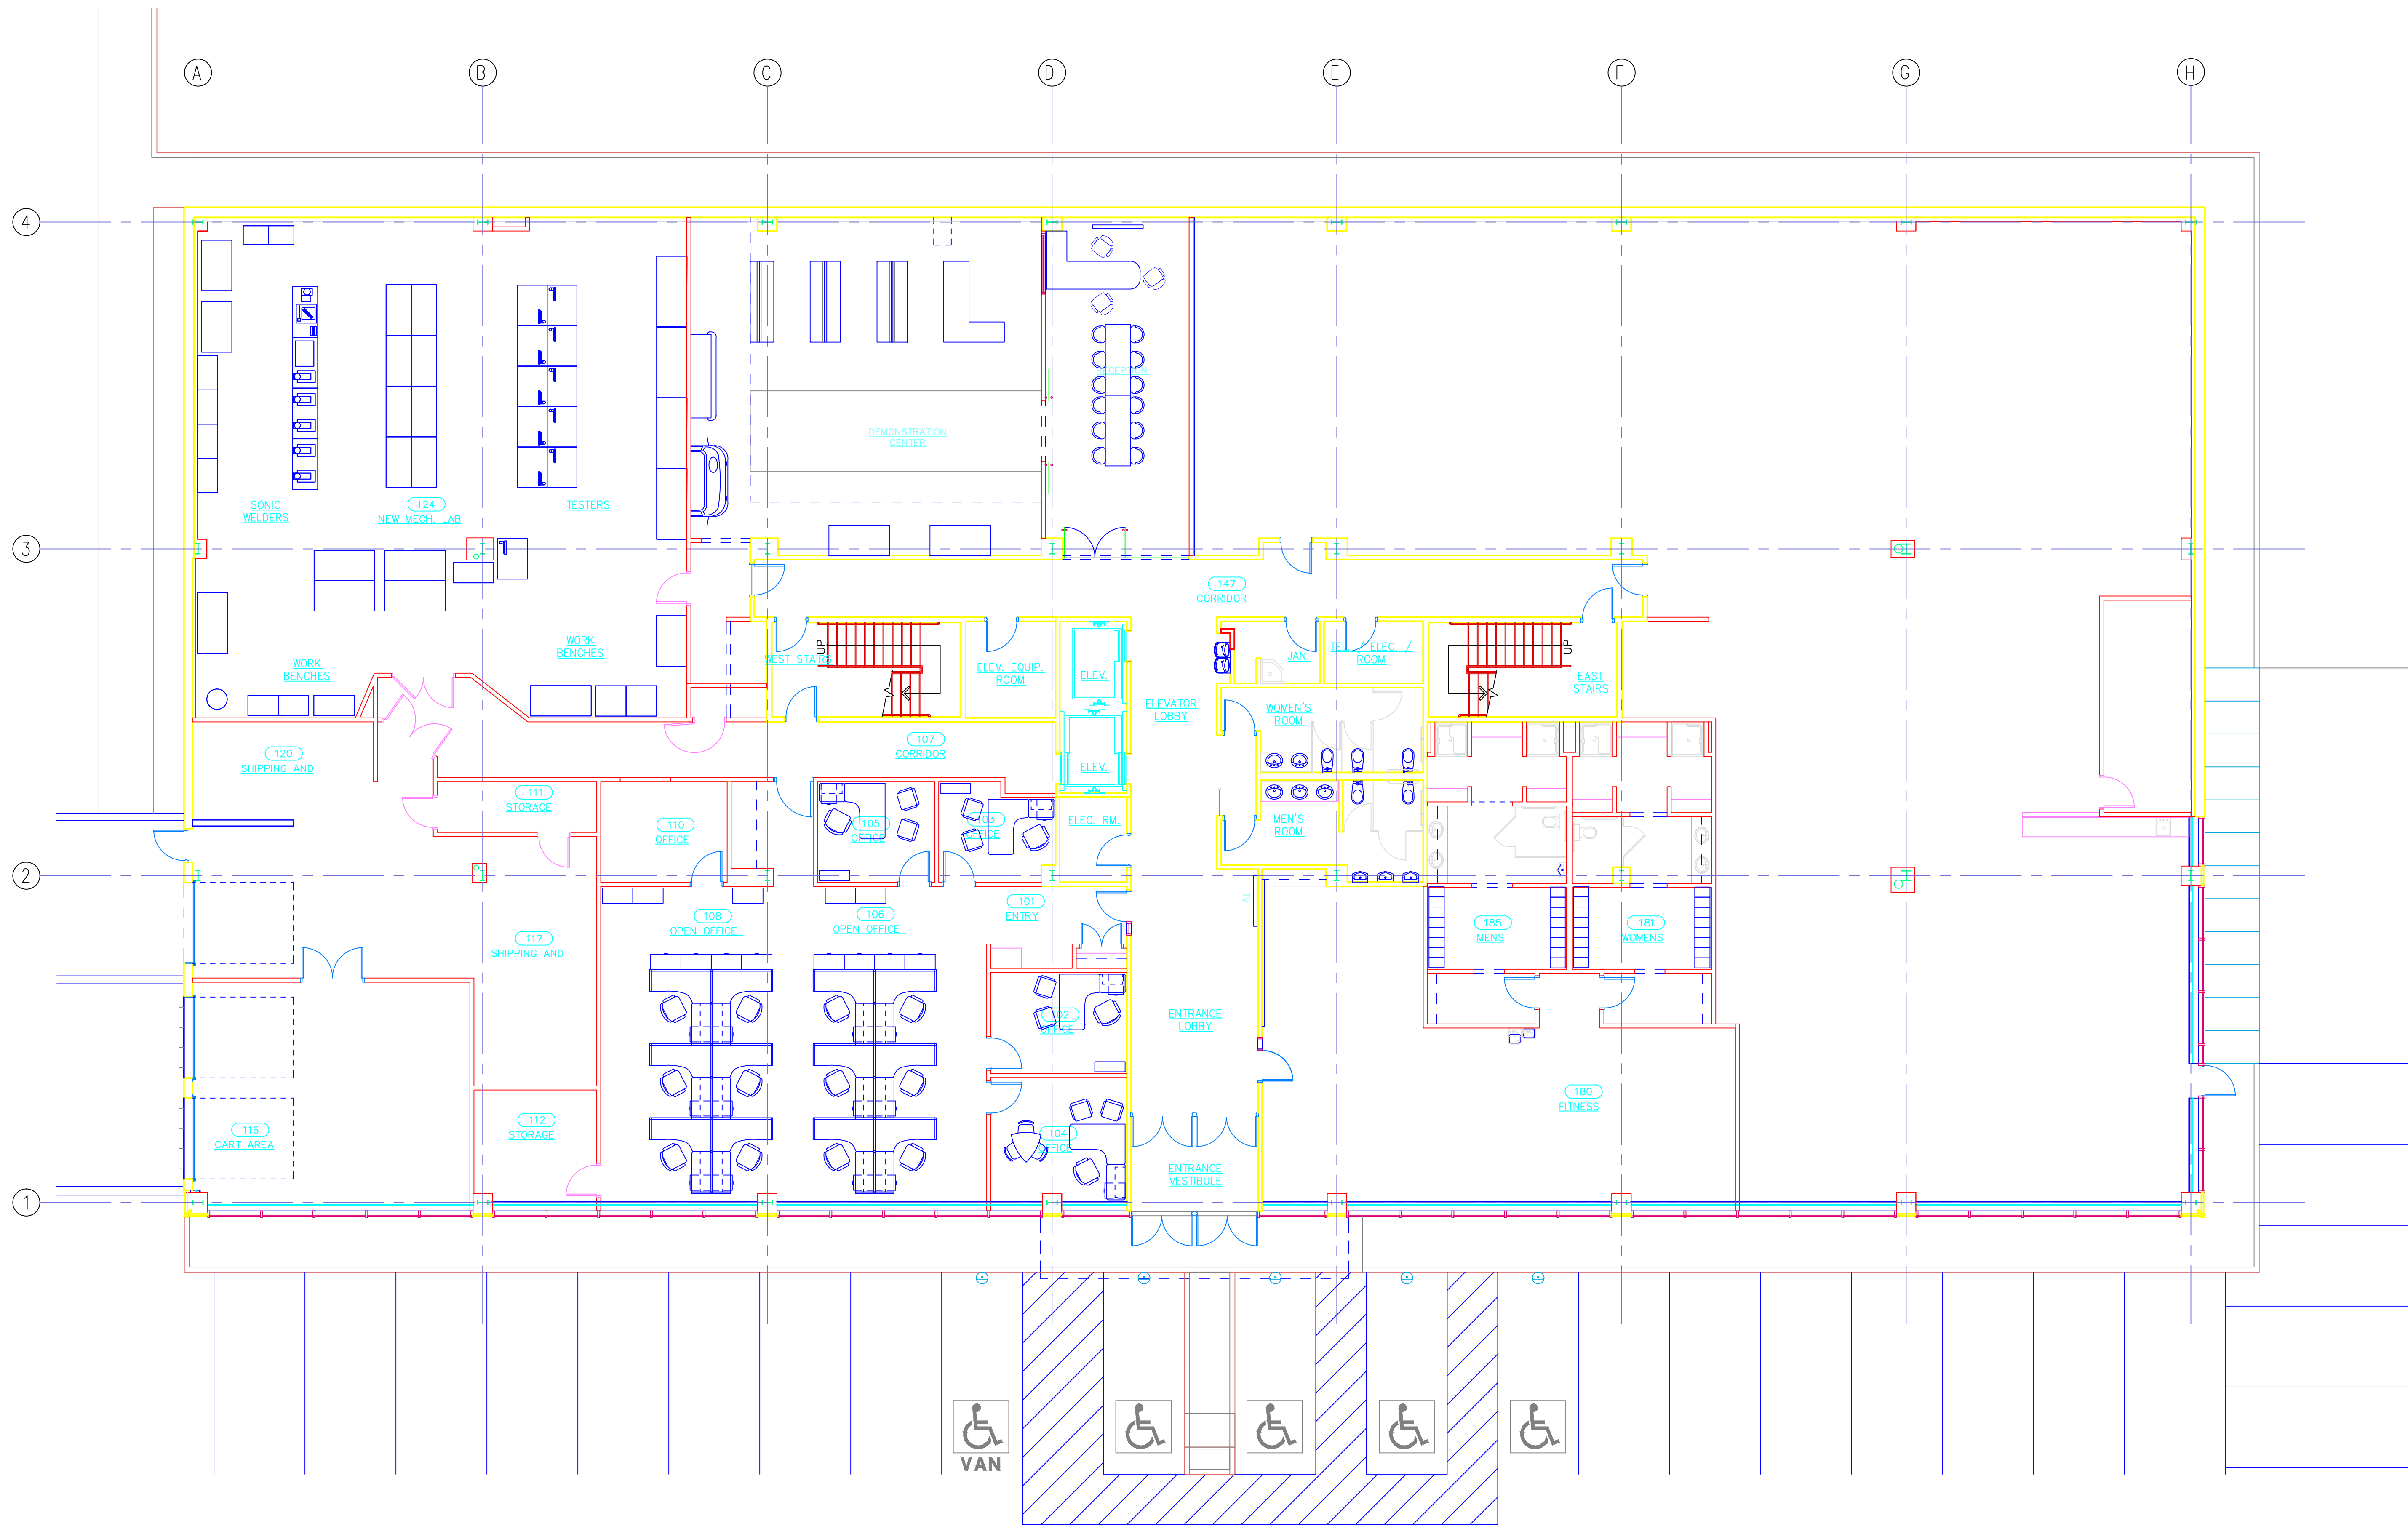

1 FIRST FLOOR PLAN
SCALE: 1/8"=1'-0"

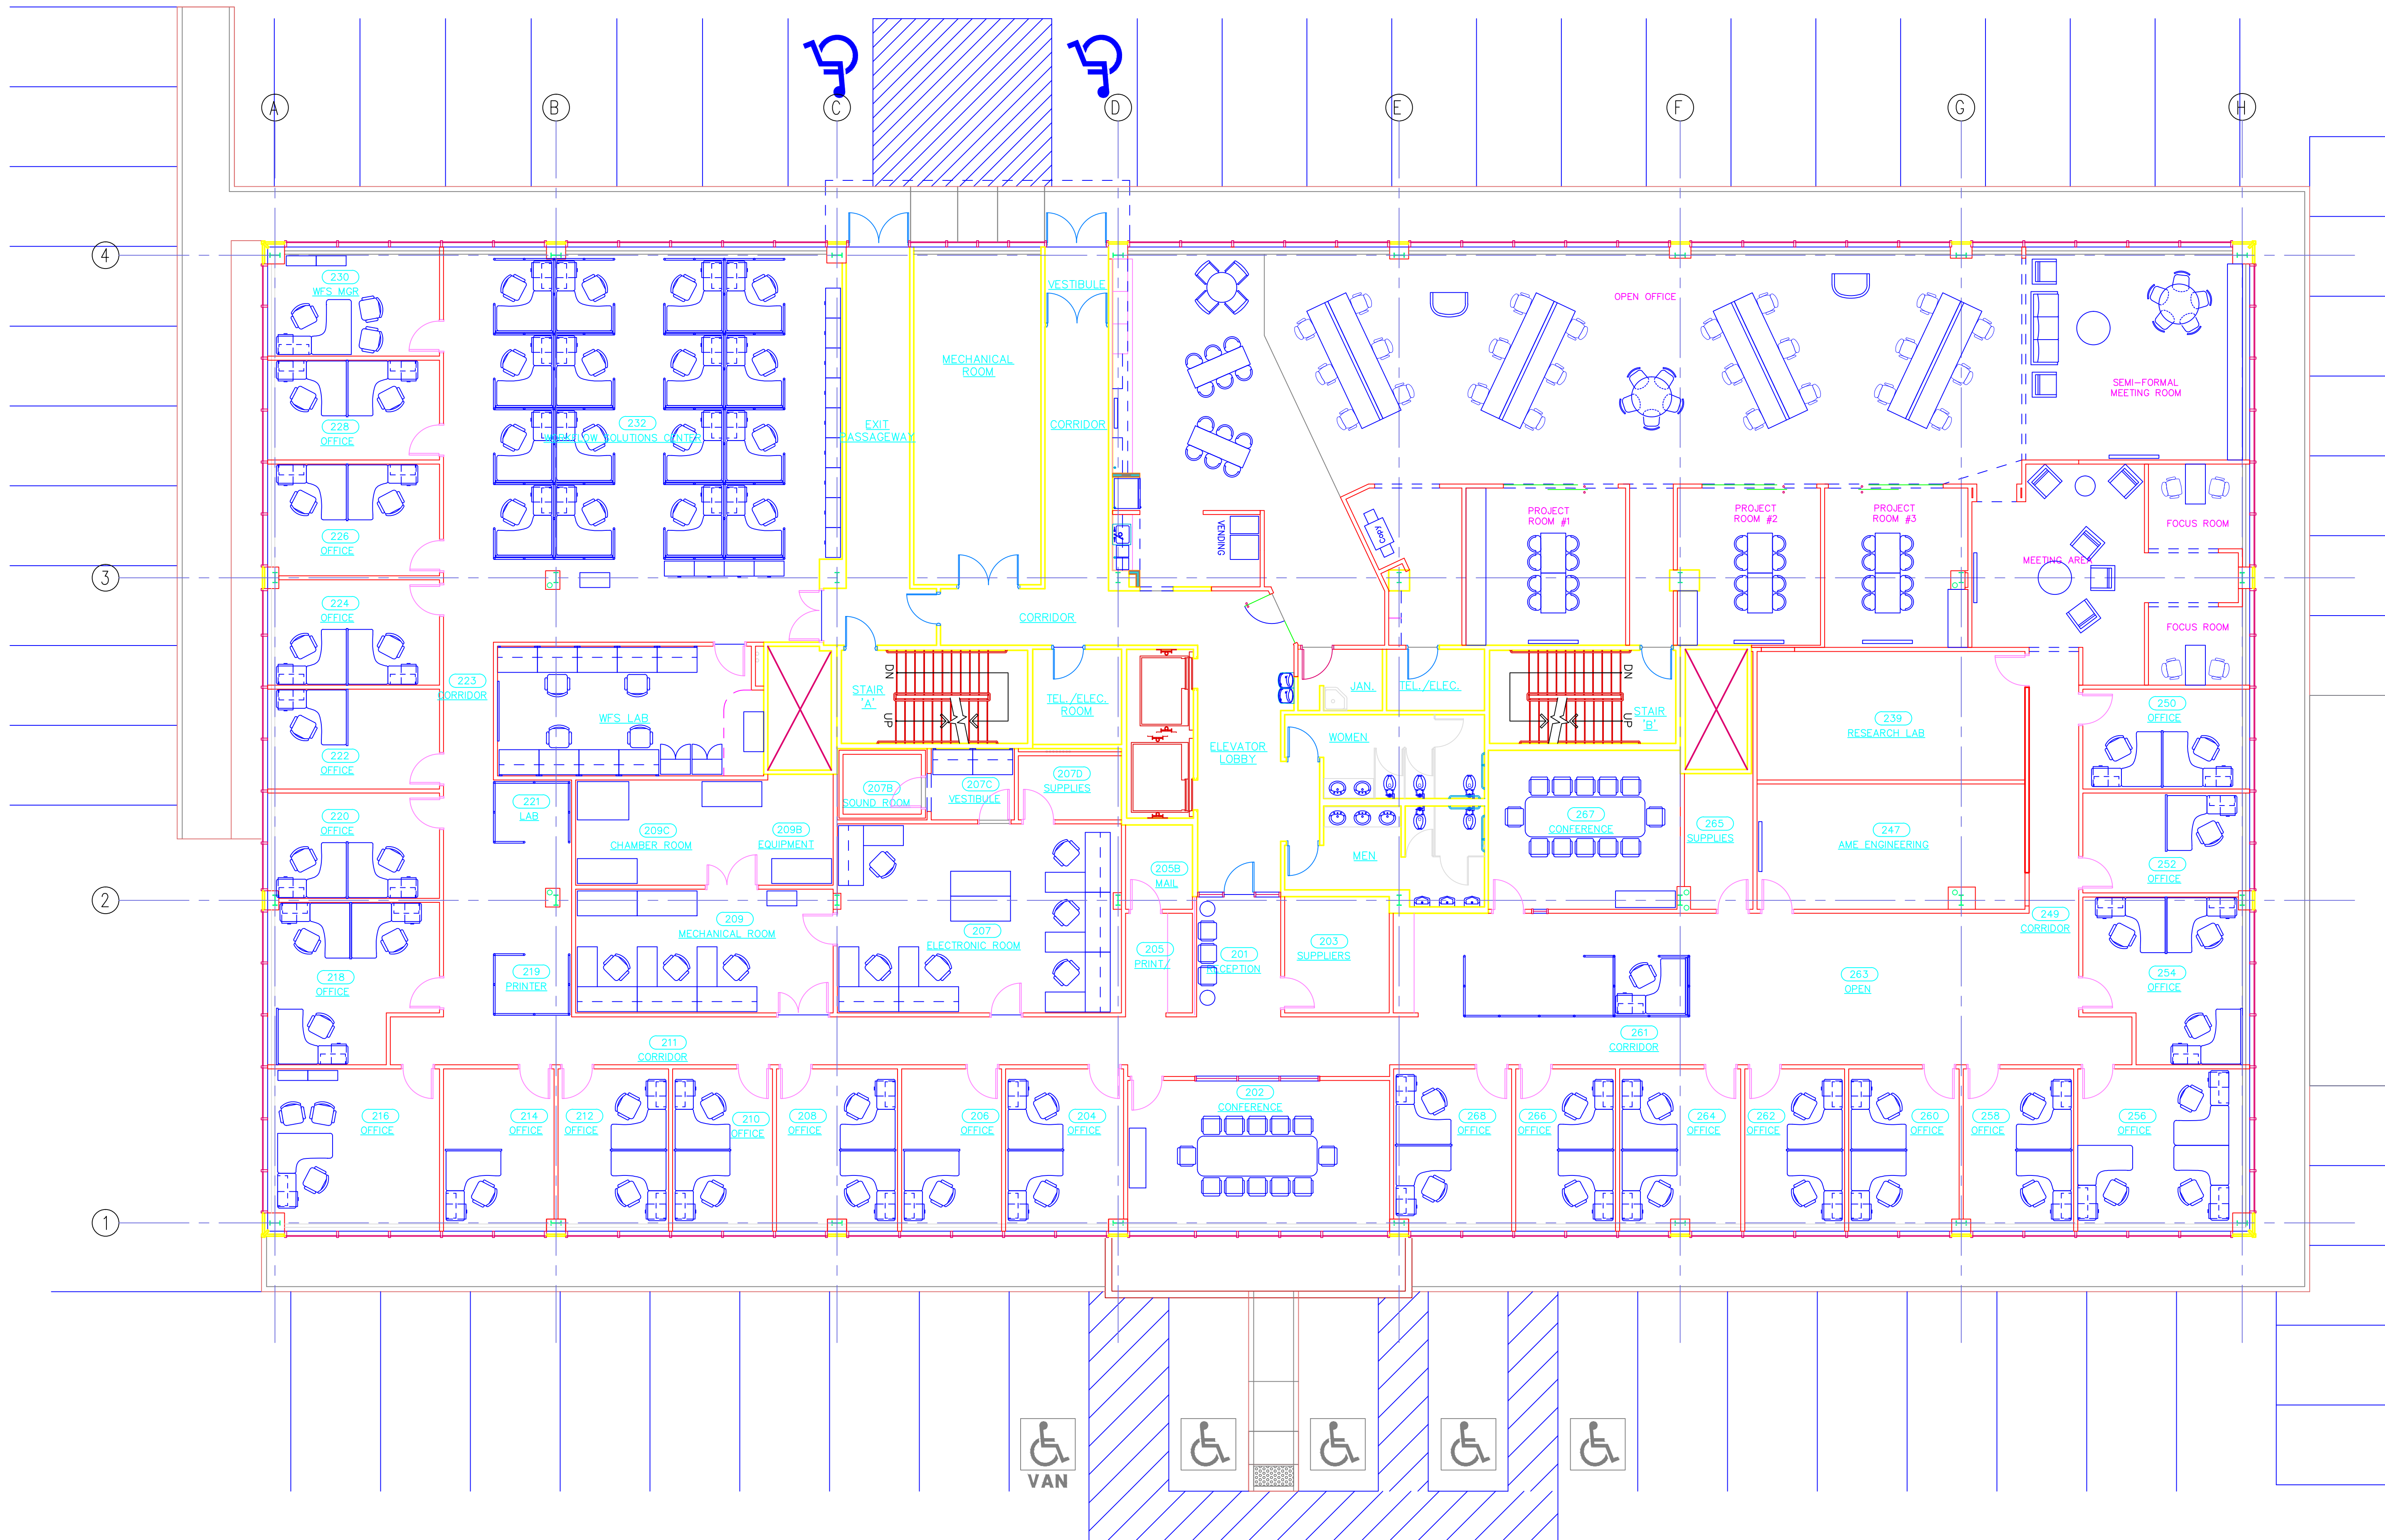

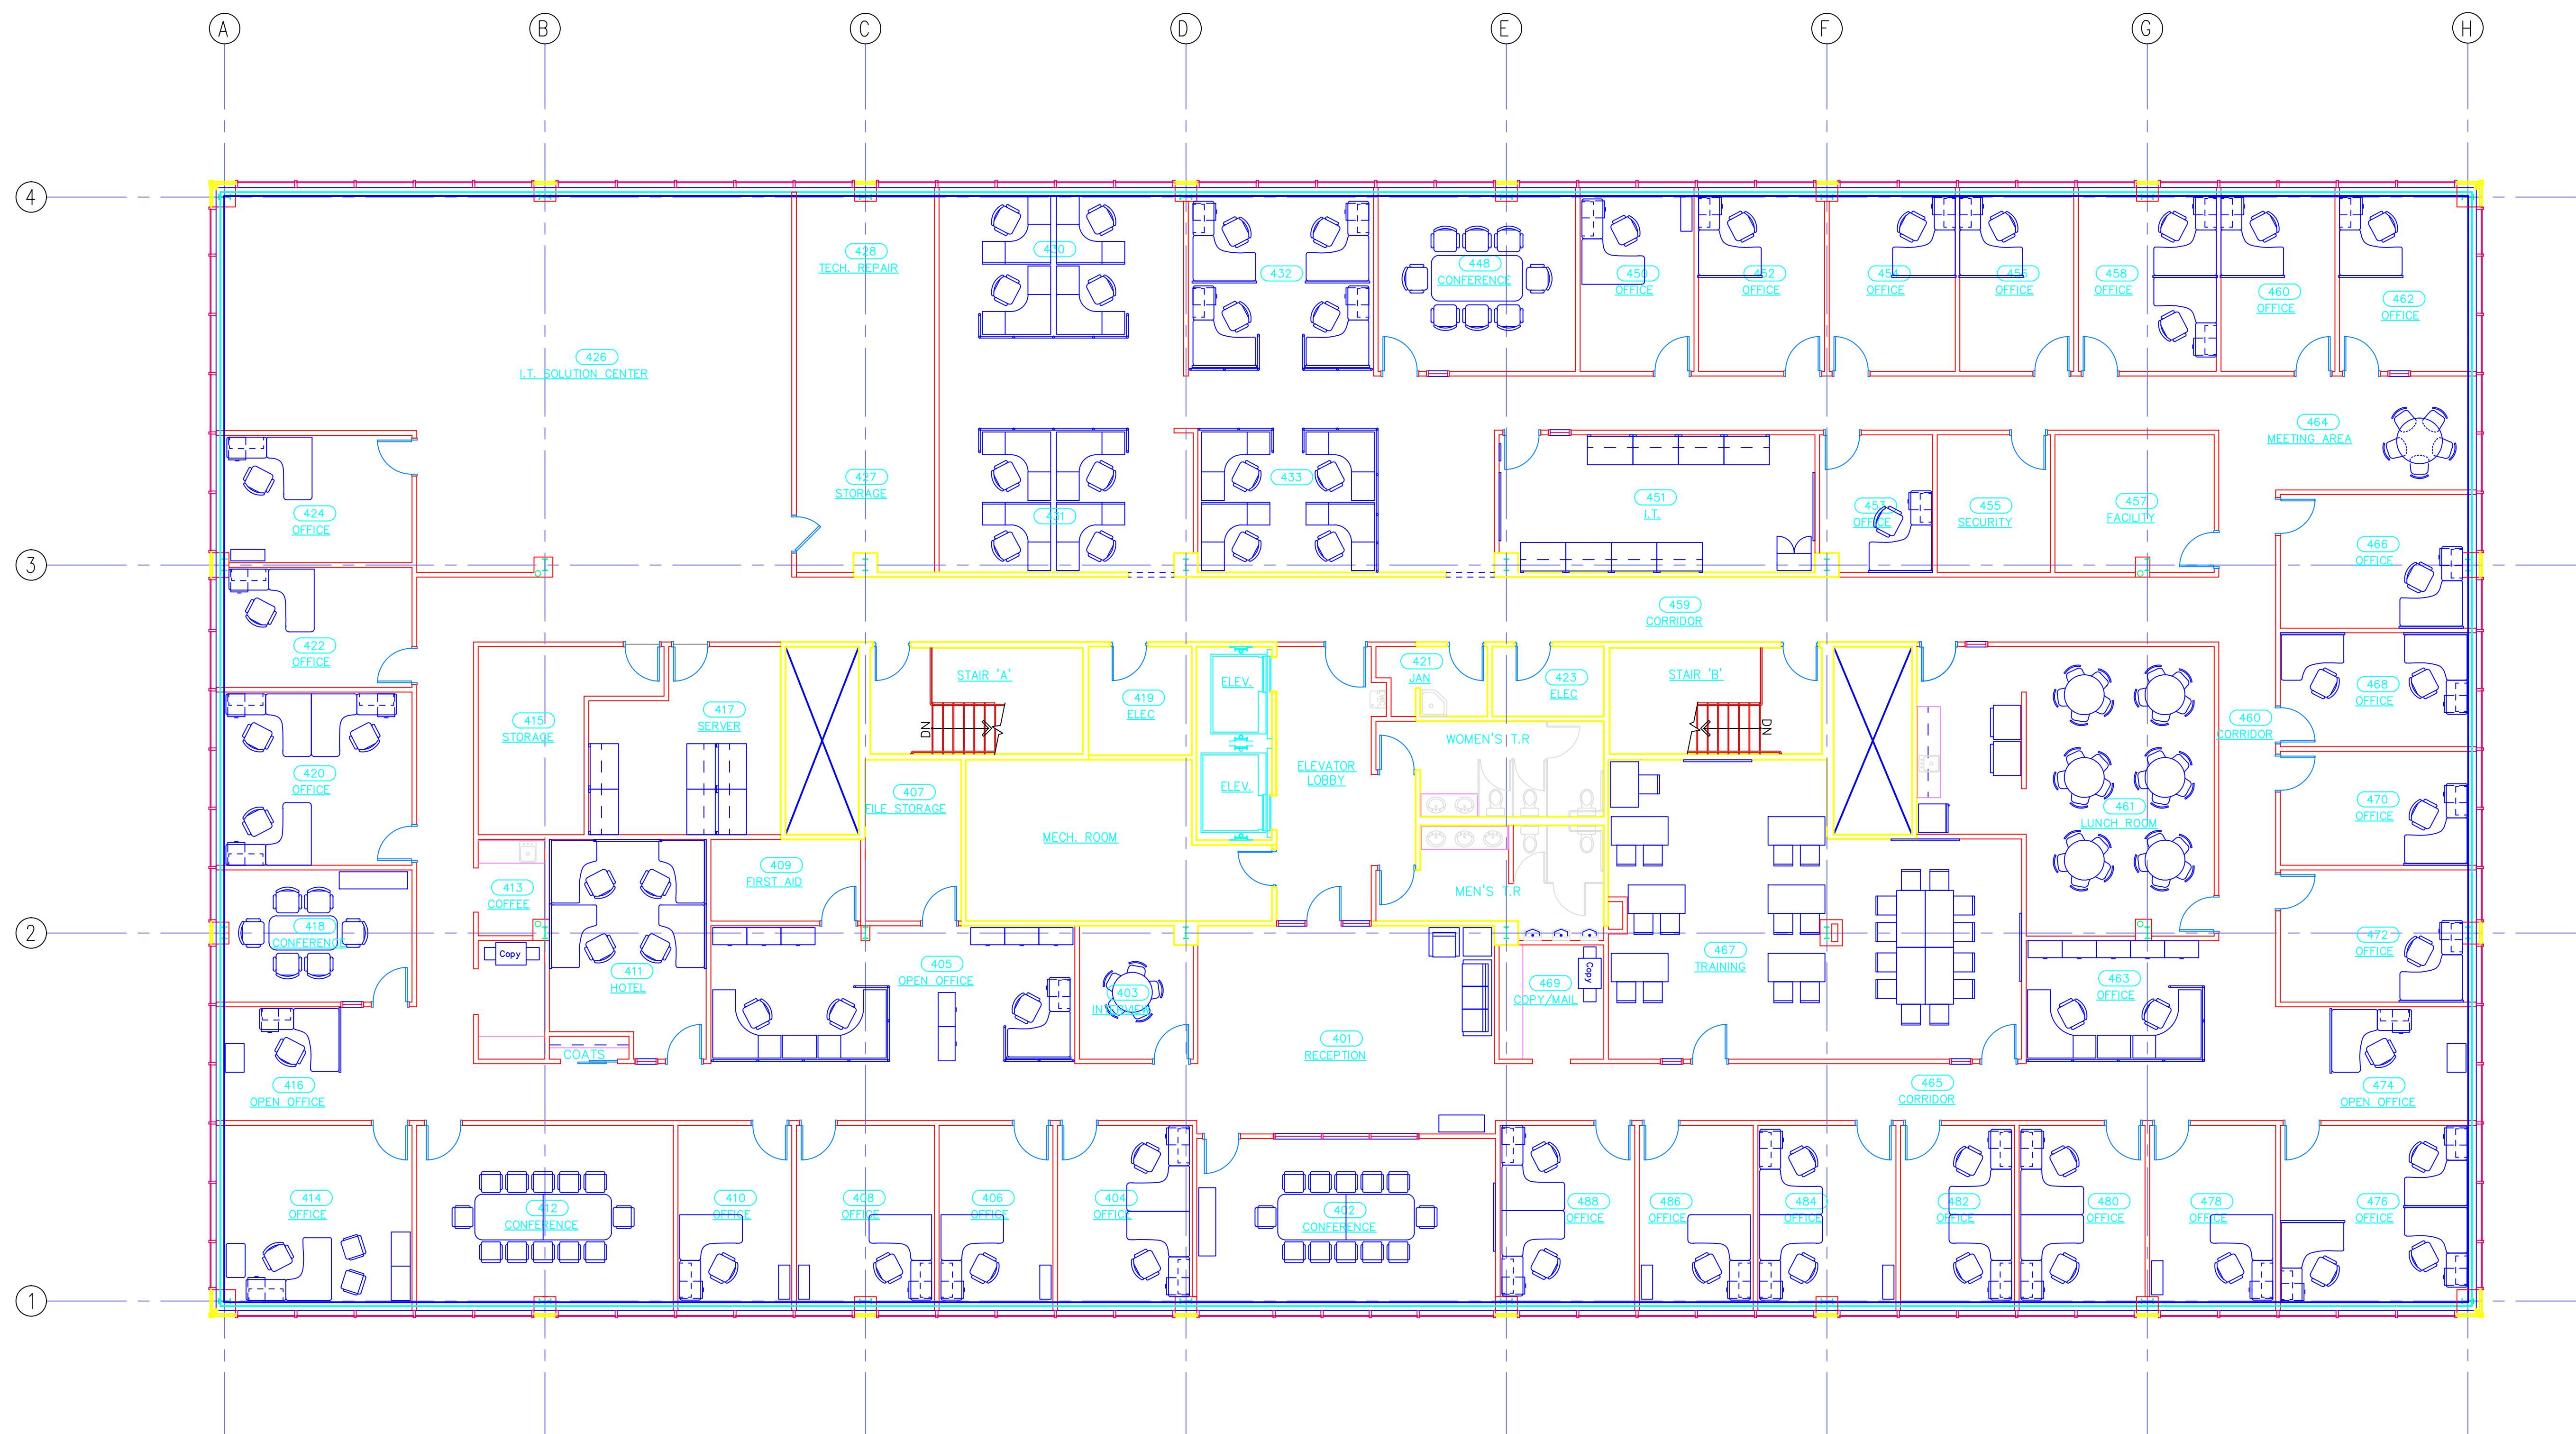

1 4TH FLOOR PLAN
SCALE: 1/8"=1'-0"