

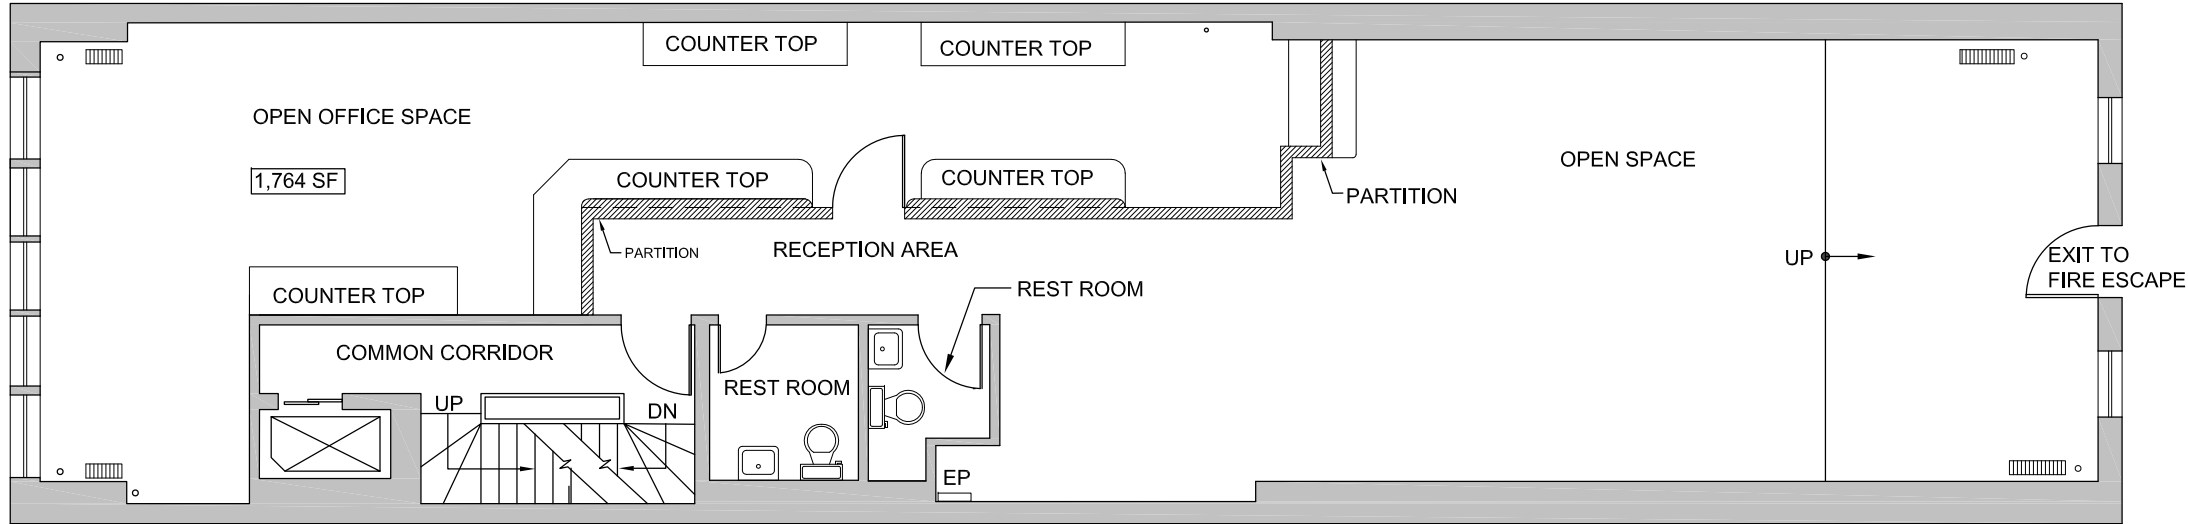


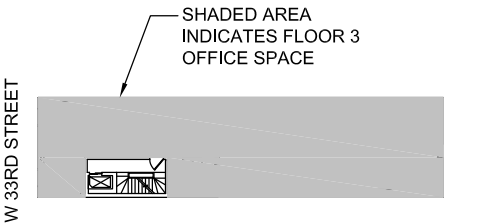

FLOOR PLAN (FLOOR: 3)

SCALE: 1/8" = 1'-0"

 

KEY PLAN FLOOR:5

SCALE: NTS



BLDG Management Co., Inc.
417 FIFTH AVENUE
4TH FLOOR
NEW YORK, NY
10016 USA
TEL: 212.624.4300
FAX: 212.624.7259

BUILDING
41 WEST 33RD STREET
NEW YORK, NY
3RD FLOOR

SCALE	AS NOTED
DRAWN BY	MR
DATE	08.16.2021

DISCLAIMER:
THIS DOCUMENT HAS BEEN PREPARED AND MAINTAINED BY BLDG MANAGEMENT CO., INC. AND ITS AFFILIATE MANAGERS AND OWNERS FOR INTERNAL PURPOSES ONLY. BLDG HAS GIVEN YOU THIS DOCUMENT FOR INFORMATIONAL PURPOSES ONLY AT NO COST TO YOU. BLDG MAKES NO REPRESENTATIONS AS TO THE ACCURACY OF ANY OF THE INFORMATION CONTAINED IN THE WITHIN SKETCH, NOTES, AND DESCRIPTIONS, AND DISCLAIMS ALL RESPONSIBILITY FOR ANY DISCREPANCIES BASED UPON A PHYSICAL EXAMINATION OF THE PREMISES OR OTHERWISE.

FLOOR
3