



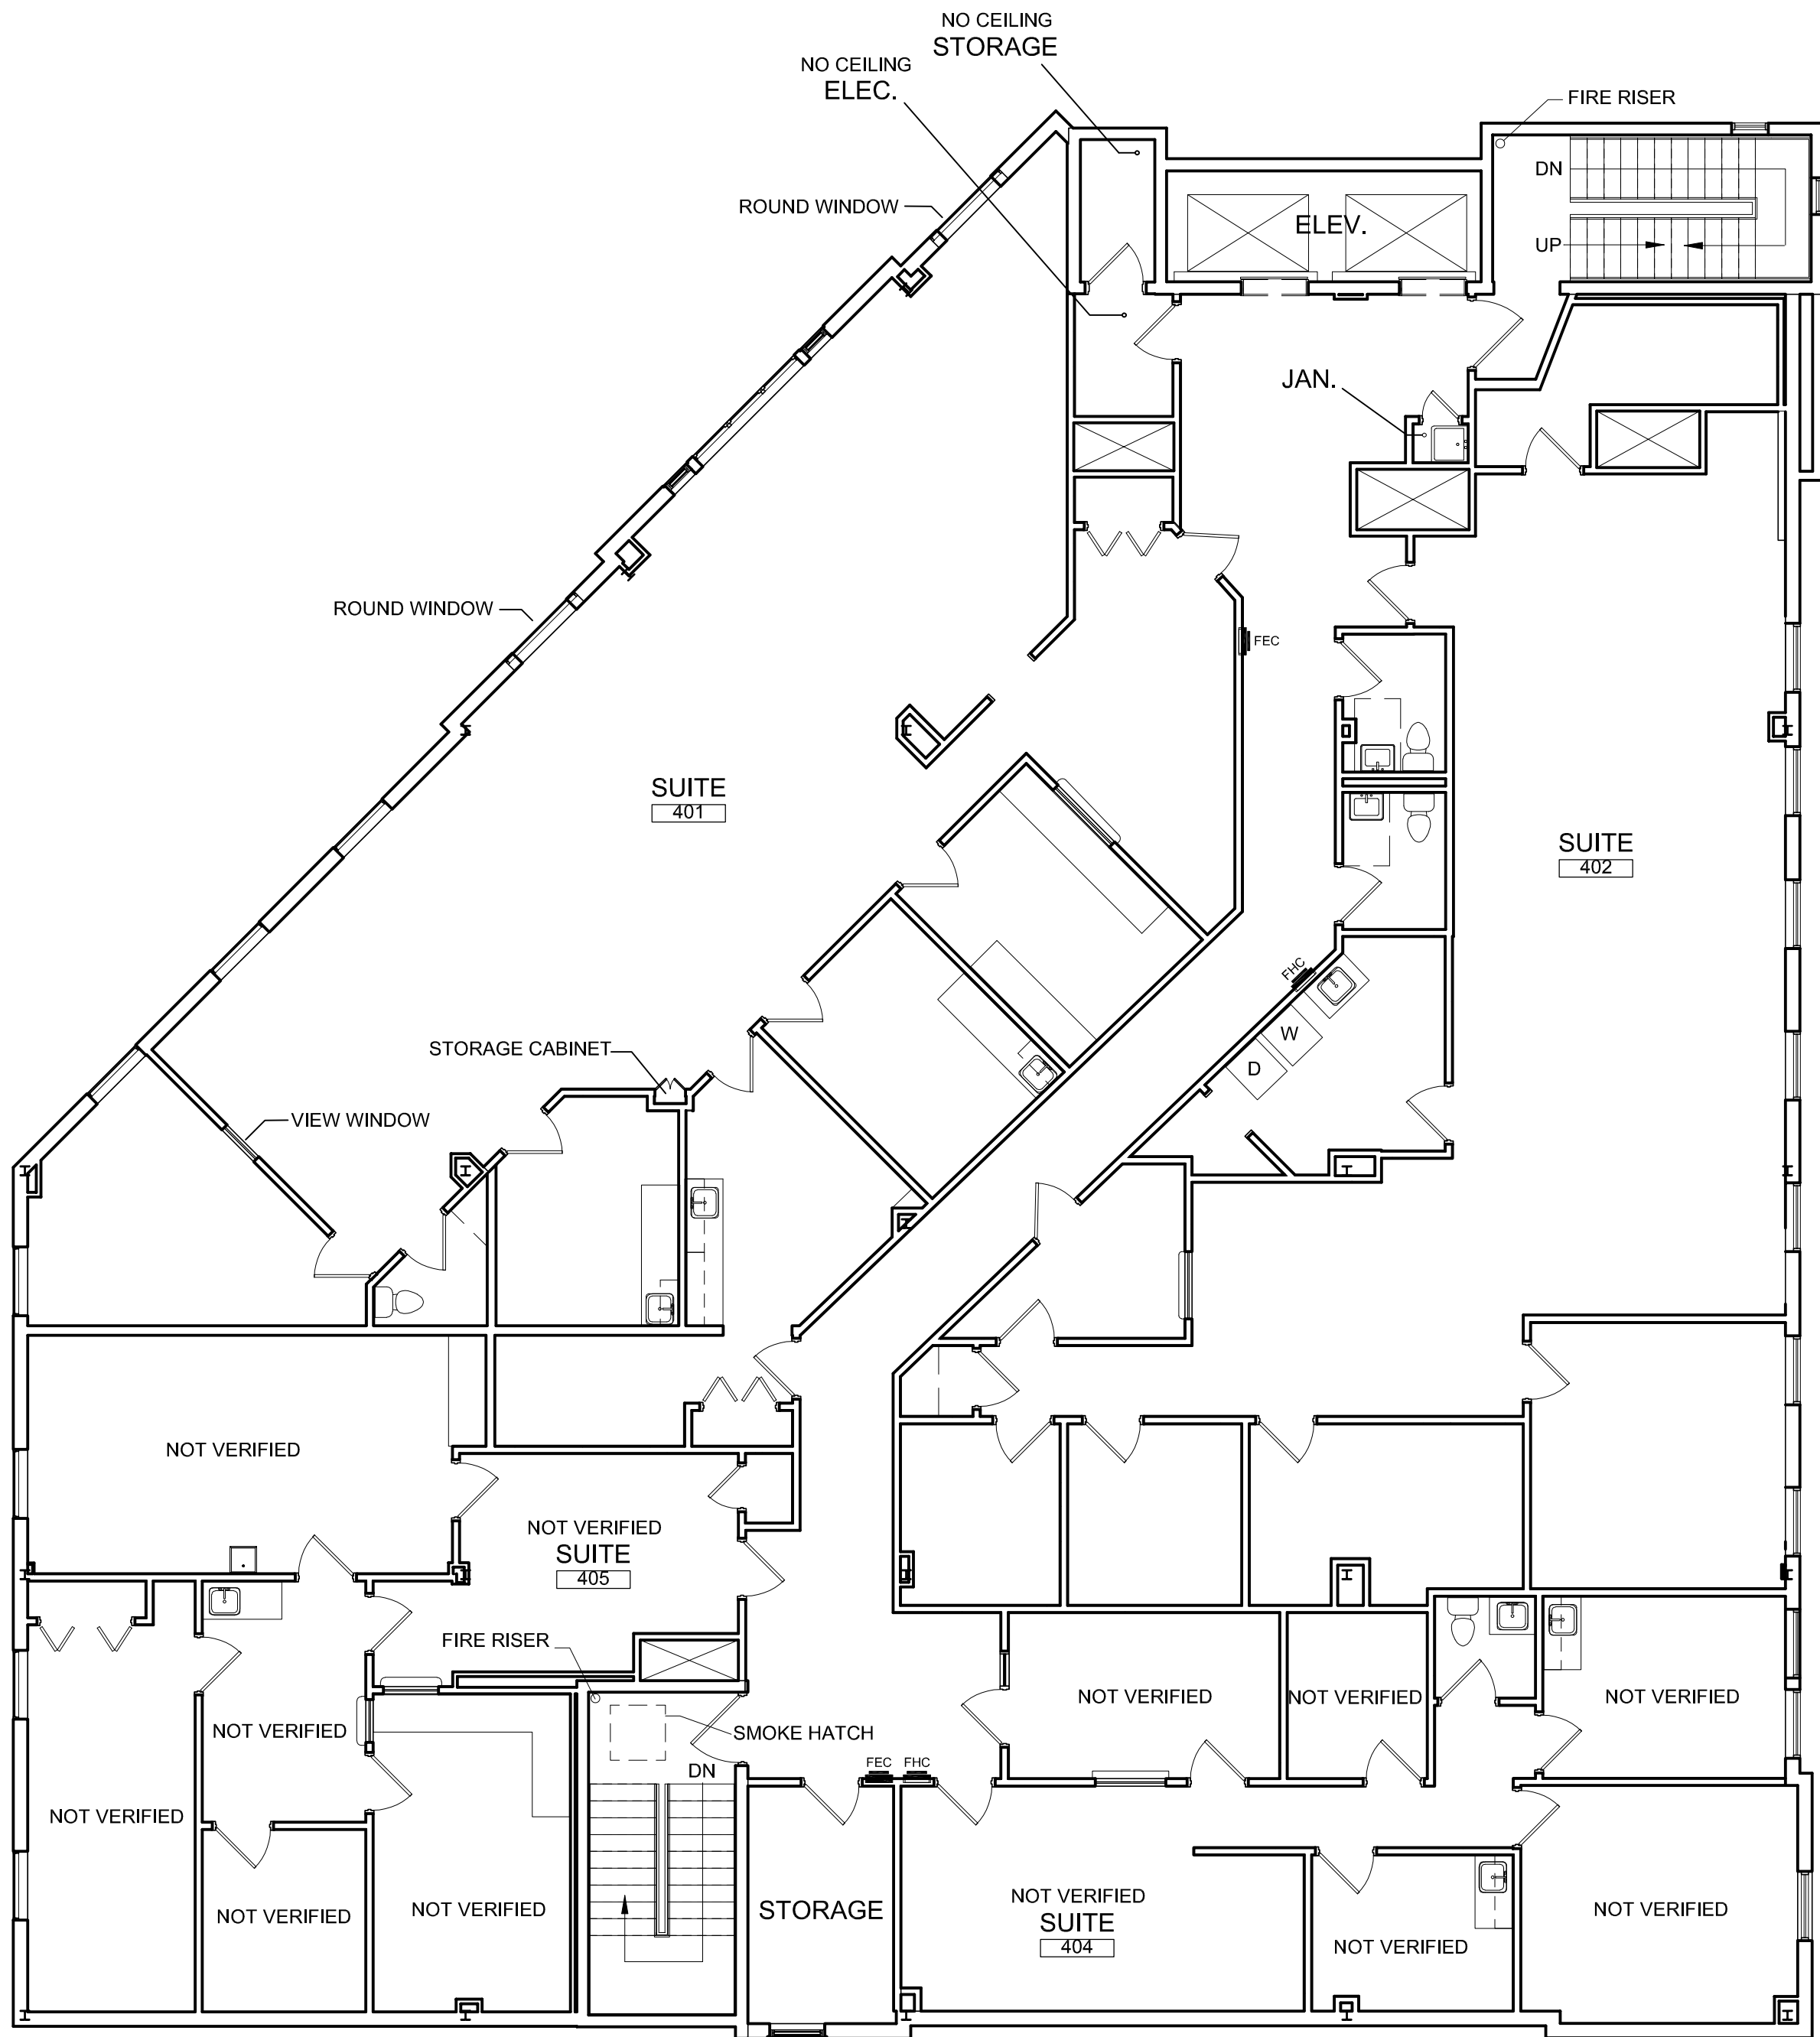

FOURTH FLOOR PLAN - EXISTING

SCALE: 1/8" = 1'-0"

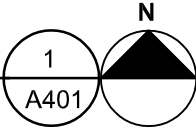

Kideney Architects, P.C.
ARCHITECTS | PLANNERS
INTERIORS | LANDSCAPE DESIGN
143 Genesee Street
Buffalo, New York 14203
716.249.3837 | kideney.com

NOT FOR
CONSTRUCTION

AMHERST HEALTH
CENTER
MEDICAL OFFICE BUILDING -
4949 HARLEM ROAD

EXISTING PLANS

FOURTH FLOOR PLAN -
EXISTING

WARNING:
ANY ALTERATIONS TO THIS DOCUMENT NOT CONFORMING TO
SECTION 7307, NEW YORK STATE EDUCATION LAW ARE STRICTLY
PROHIBITED.
COPYRIGHT 2023 KIDENEY ARCHITECTS, P.C.
All rights reserved. No part of this work may be reproduced or copied in
any form or by any means - graphic, electronic, or mechanical, including
photocopying, recording, taping, or information and retrieval systems -
without written permission of the ARCHITECT.

No.	DATE	DESCRIPTION
REVISIONS:		
AMS	BN	
CHECKED BY:	DRAWN BY:	
2023053.00	12/15/2023	
KA PROJECT NO.	DATE:	
CLIENT PROJECT NO.		
A401		
DRAWING NO.		