

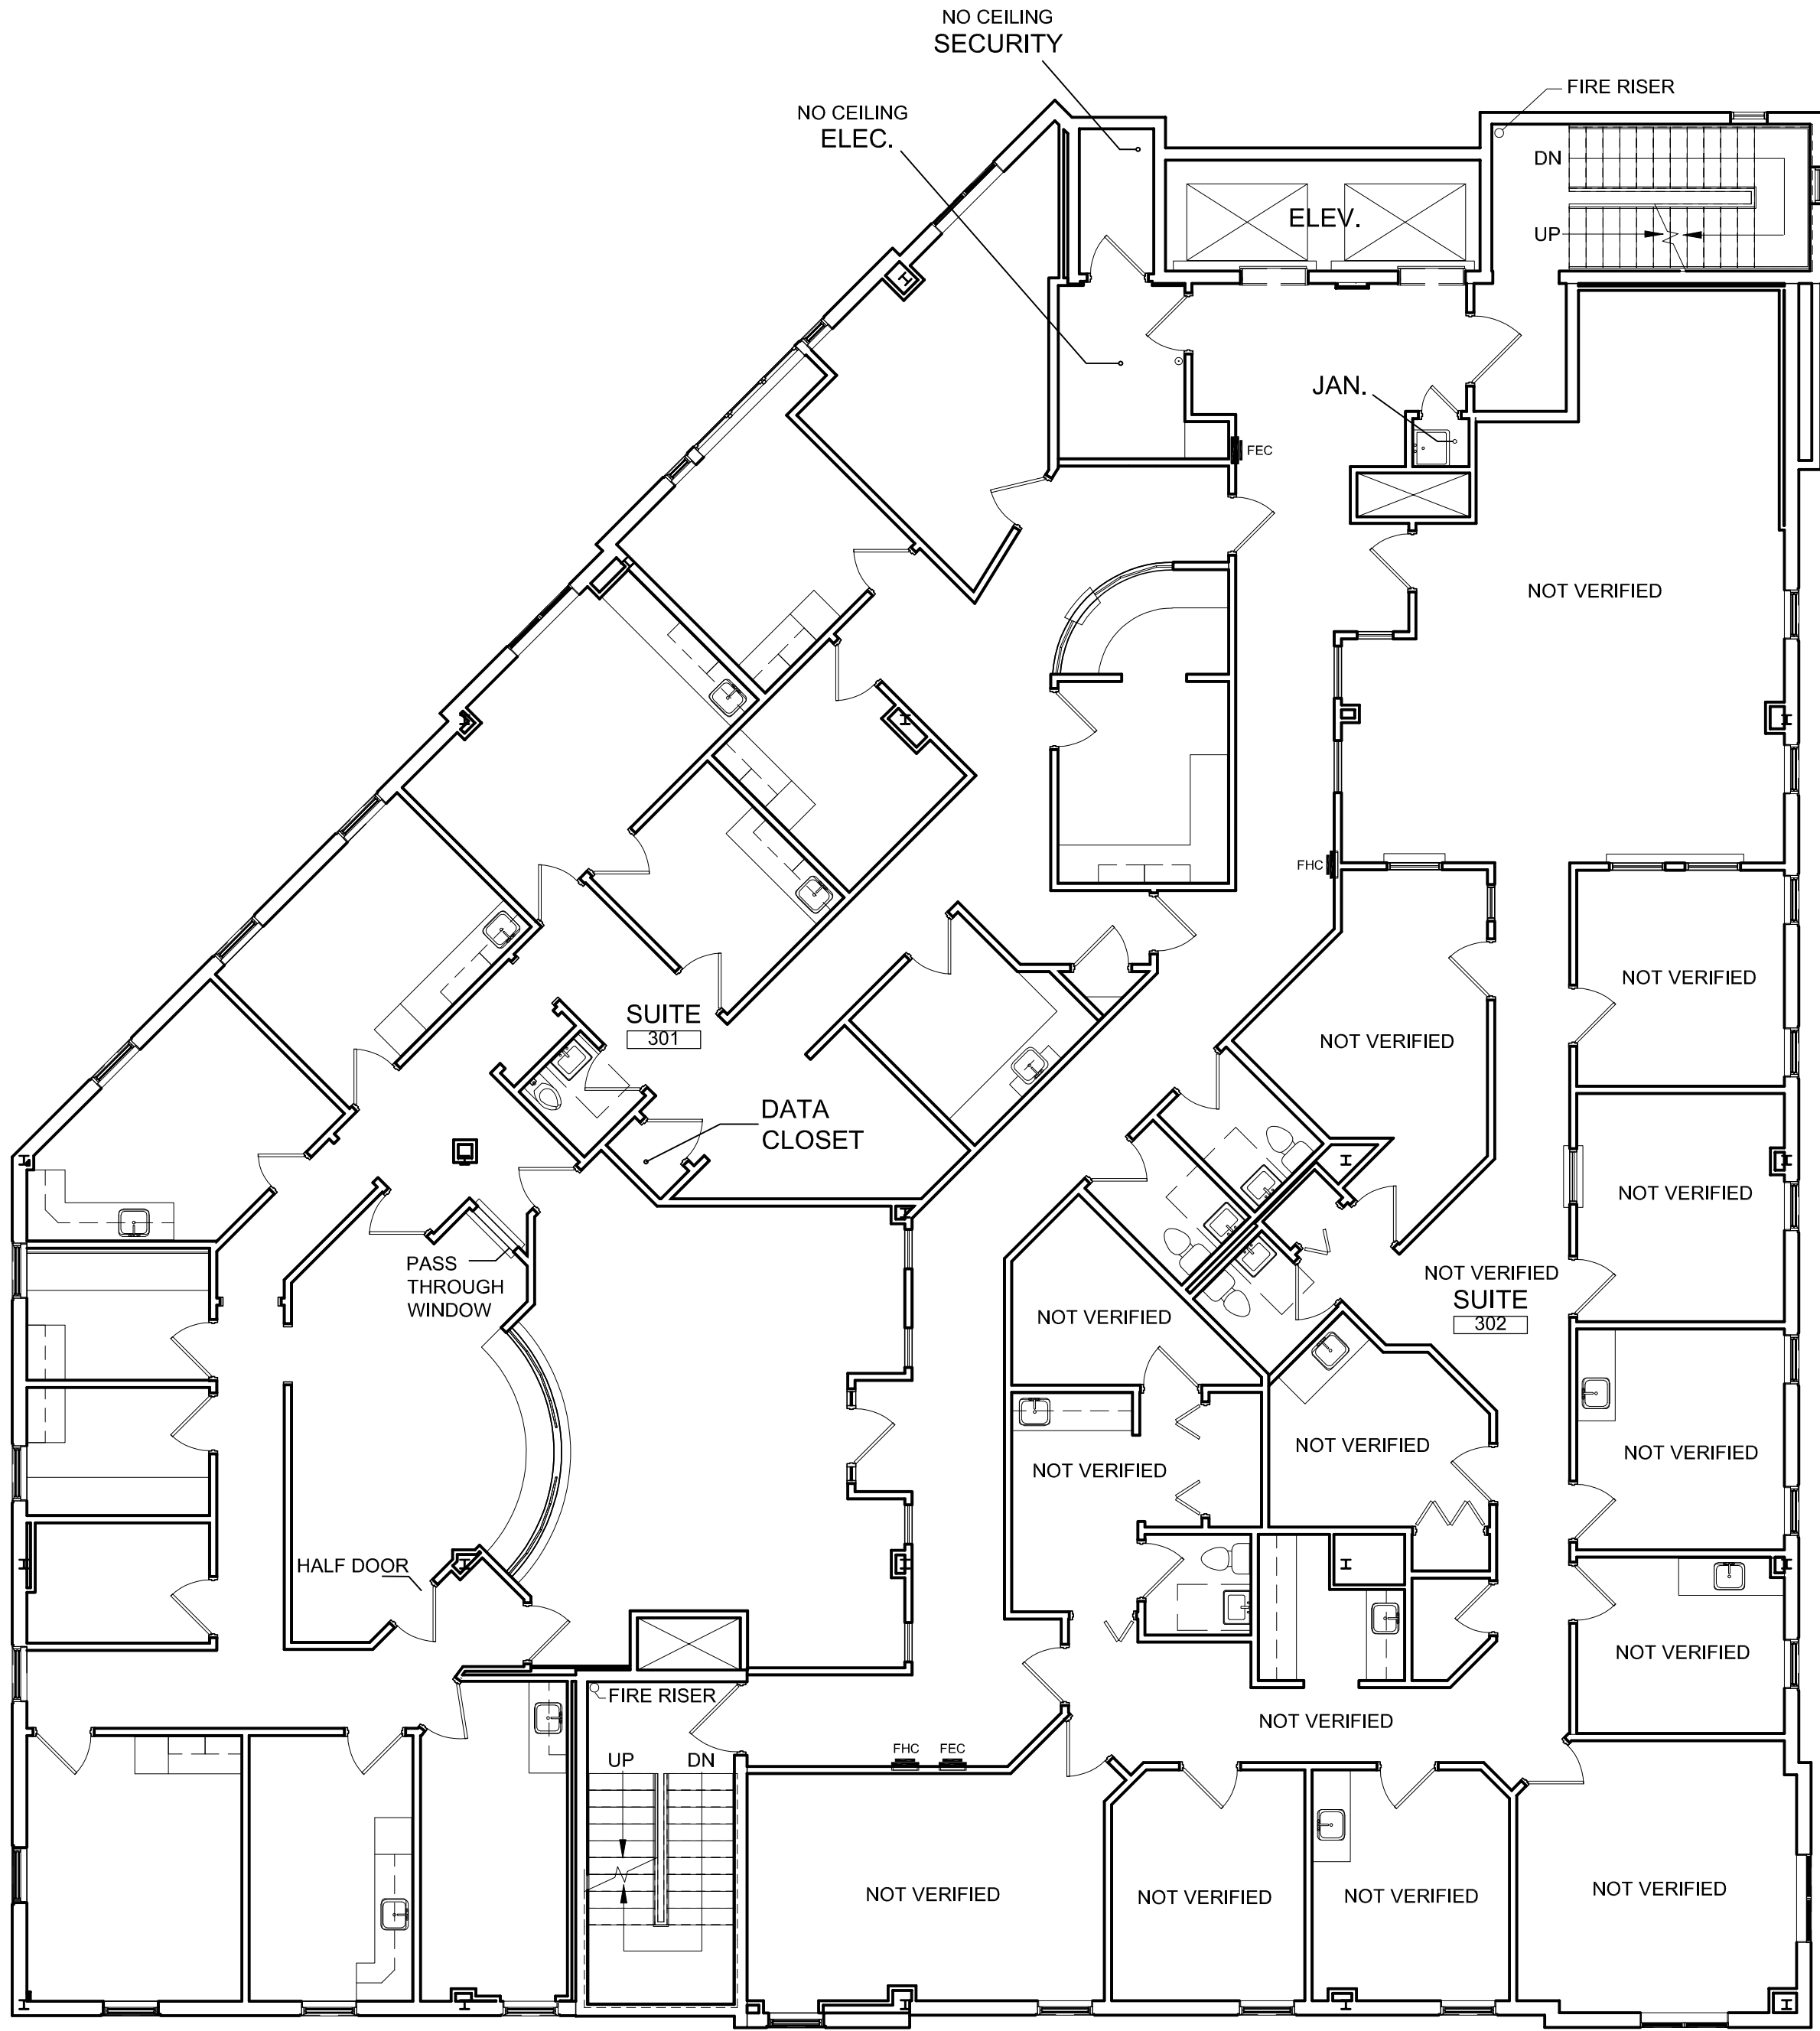


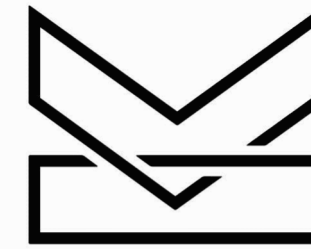

THIRD FLOOR PLAN - EXISTING

SCALE: 1/8" = 1'-0"

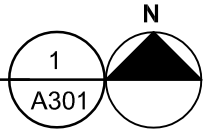

Kidney
Architects

Kidney Architects, P.C.

ARCHITECTS | PLANNERS

INTERIORS | LANDSCAPE DESIGN

143 Genesee Street

Buffalo, New York 14203

716.249.3837 | kidney.com

NOT FOR
CONSTRUCTION

STAMP AND SIGNATURE:

AMHERST HEALTH
CENTER

MEDICAL OFFICE BUILDING -
4949 HARLEM ROAD

EXISTING PLANS

THIRD FLOOR PLAN - EXISTING

WARNING:

ANY ALTERATIONS TO THIS DOCUMENT NOT CONFORMING TO
SECTION 7507, NEW YORK STATE EDUCATION LAW ARE STRICTLY
PROHIBITED

COPYRIGHT © 2023 KIDNEY ARCHITECTS, P.C.
All rights reserved. No part of this work may be reproduced or copied in
any form or by any means - graphic, electronic, or mechanical, including
photocopying, recording, taping, or information and retrieval systems -
without written permission of the ARCHITECT.

No.	DATE	DESCRIPTION

REVISIONS:	
CHECKED BY:	DRAWN BY:
AMS	BN
2023053.00	12/15/2023
PROJECT NO.	DATE:

CLIENT PROJECT NO.

A301

DRAWING NO.