


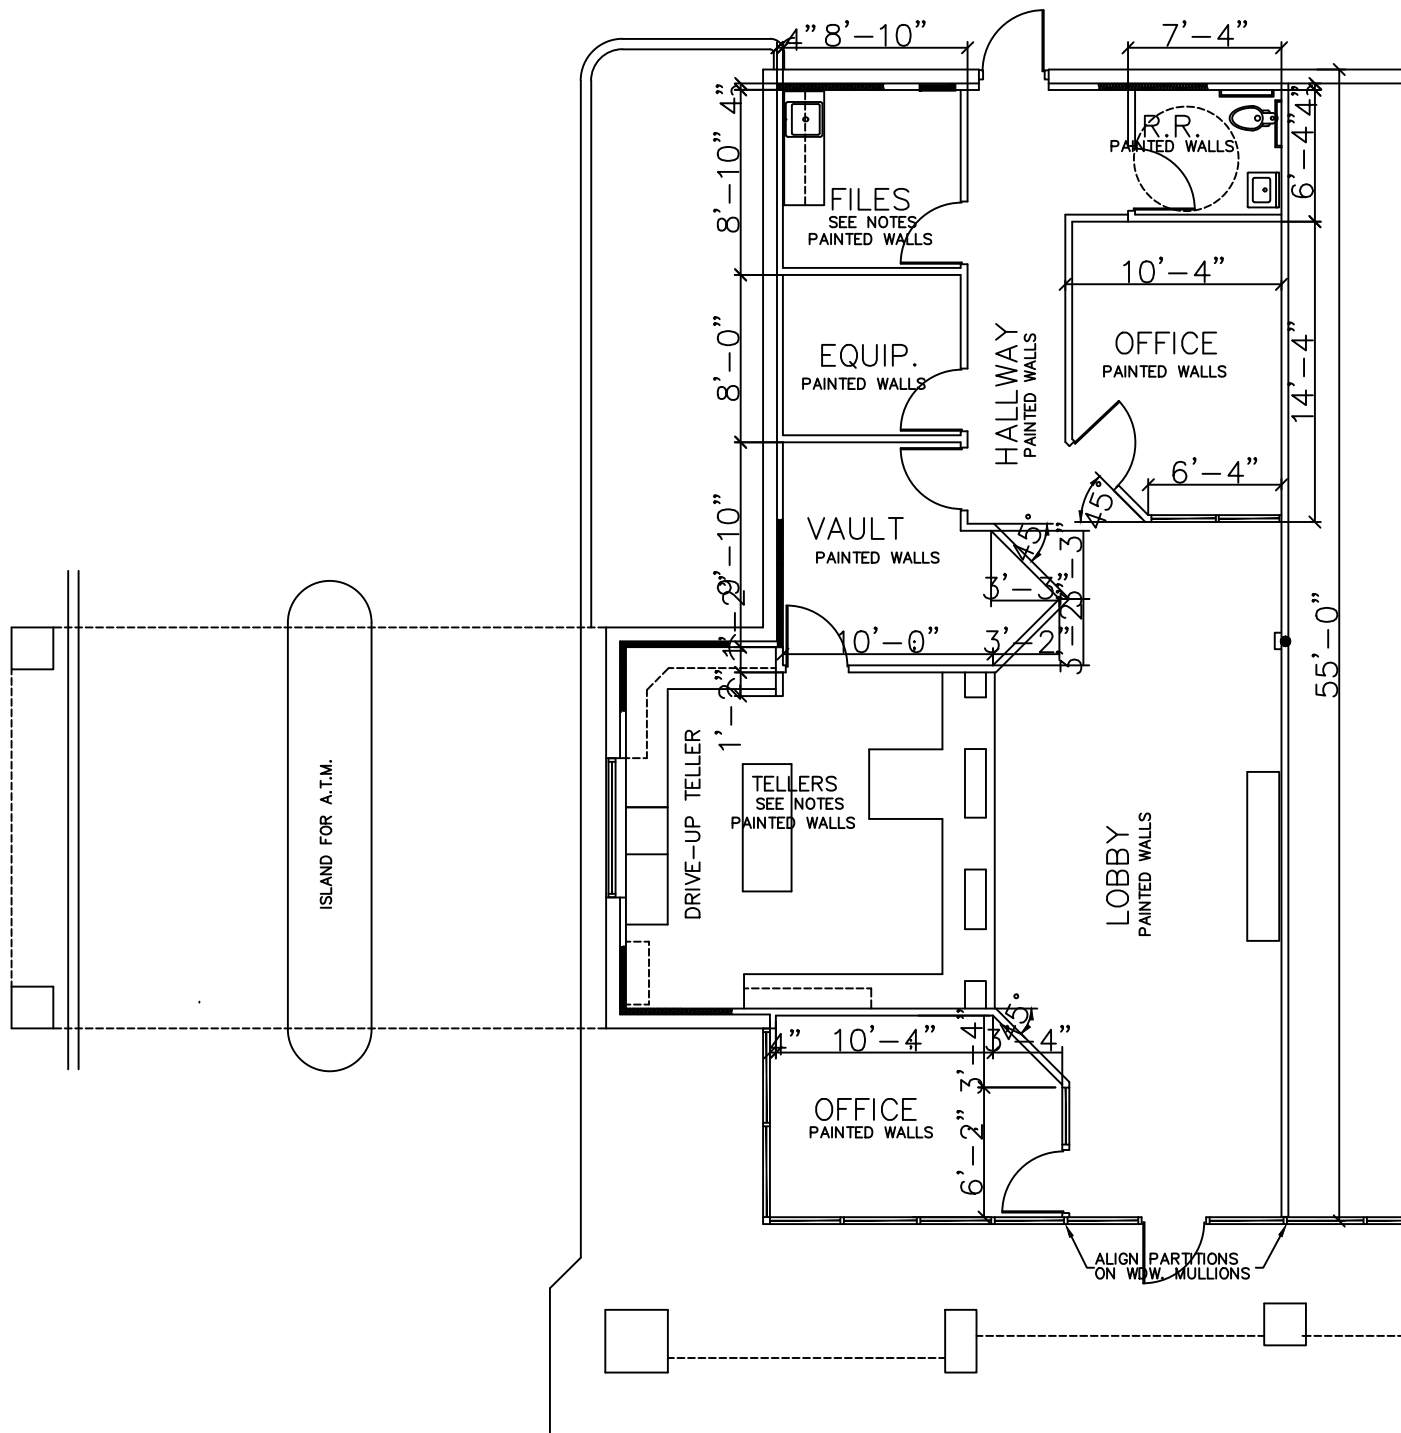

A FLOOR PLAN
 SCALE : 3/16" = 1'-0"