

\\odpsrvr\projects\Planned Parenthood - 455010\11 CAD-Drawings-Sketches\Design Development\Planned Parenthood\Sheets\455010-AS-01 First Floor Plan.dwg Aug 04, 2006 - 5:06pm

consultants

seal

project

PLANNED PARENTHOOD

736 CENTRAL AVENUE
SARASOTA, FL 34236

dates

DESIGN DEVELOPMENT 04-28-06
DESIGN DEVELOPMENT 05-10-06
DESIGN DEVELOPMENT 07-31-06

revisions

PROJECT NO. 455000

DRAWN BY:

SHEET TITLE


SECOND FLOOR PLAN

SHEET NO.

A2.02

SHEET

© 2006 THE ADP GROUP TO THE BEST OF MY KNOWLEDGE, SAID PLANS AND SPECIFICATIONS COMPLY WITH THE APPLICABLE MINIMUM BUILDING CODES AND THE APPLICABLE MINIMUM FIRE SAFETY STANDARDS AS DETERMINED IN ACCORDANCE WITH CHAPTERS 653 AND 633, LAW OF FLORIDA.

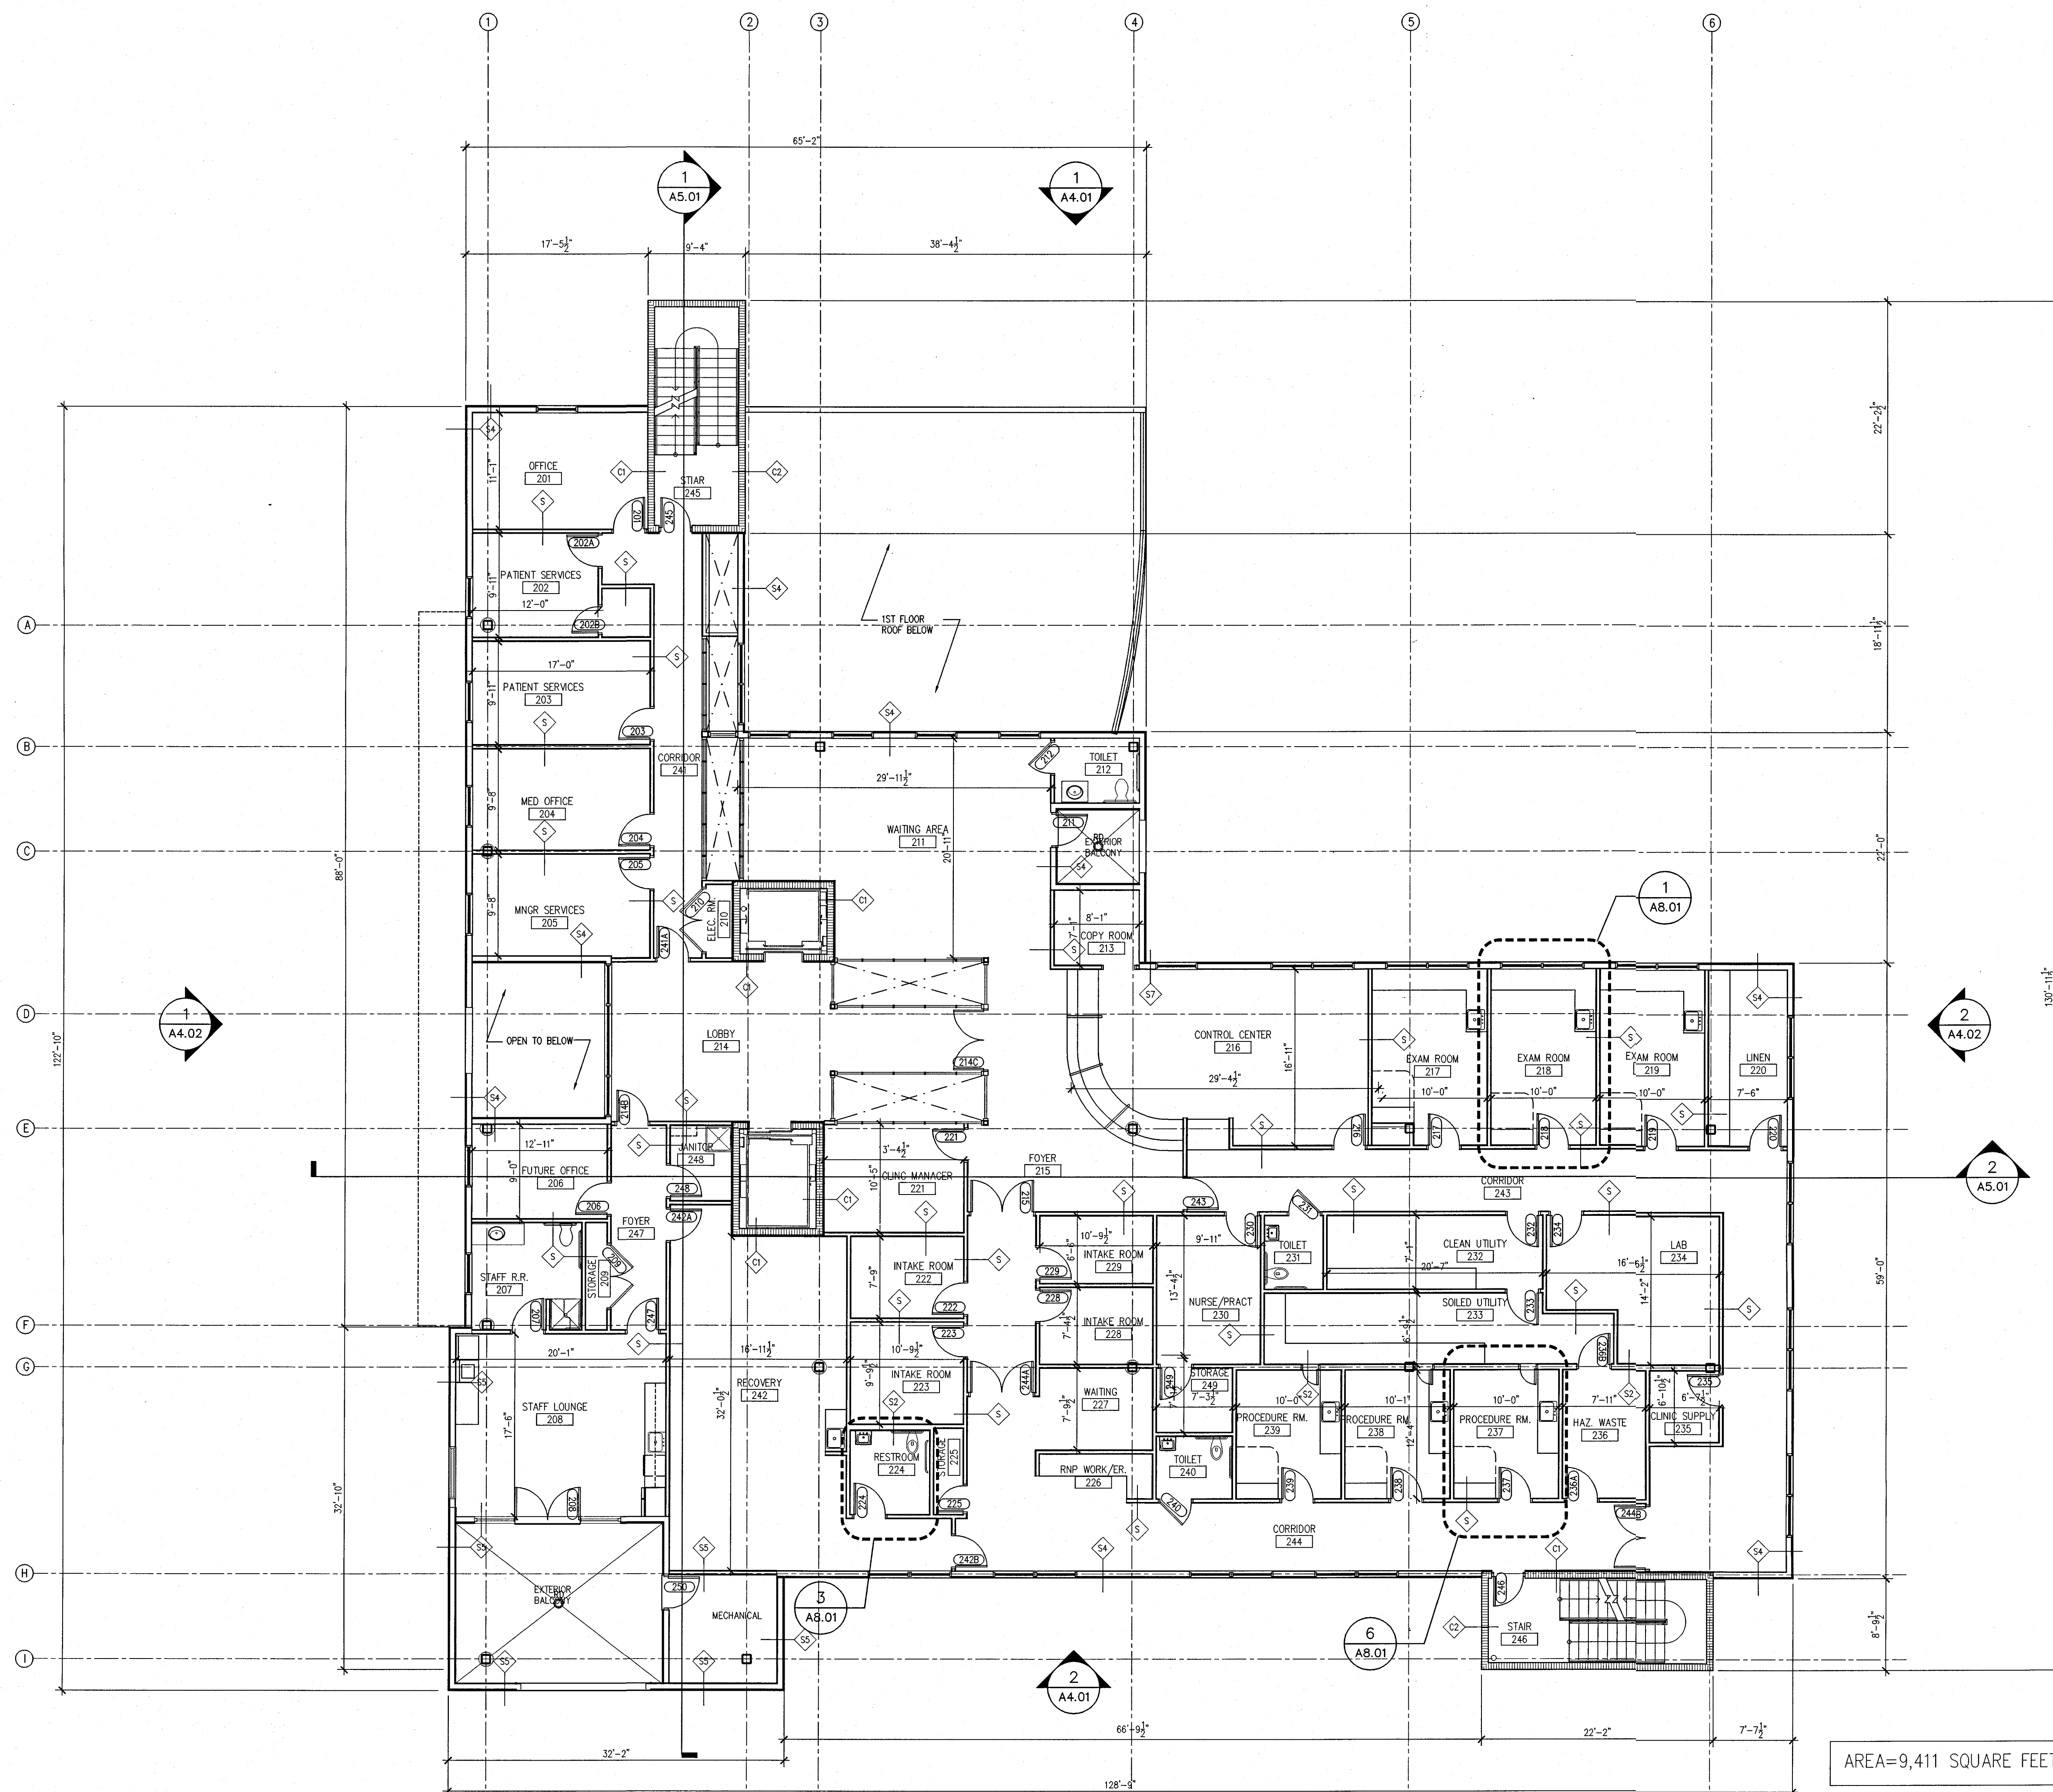

1 SECOND FLOOR PLAN
1/8" = 1'-0"

AREA=9,411 SQUARE FEET

