


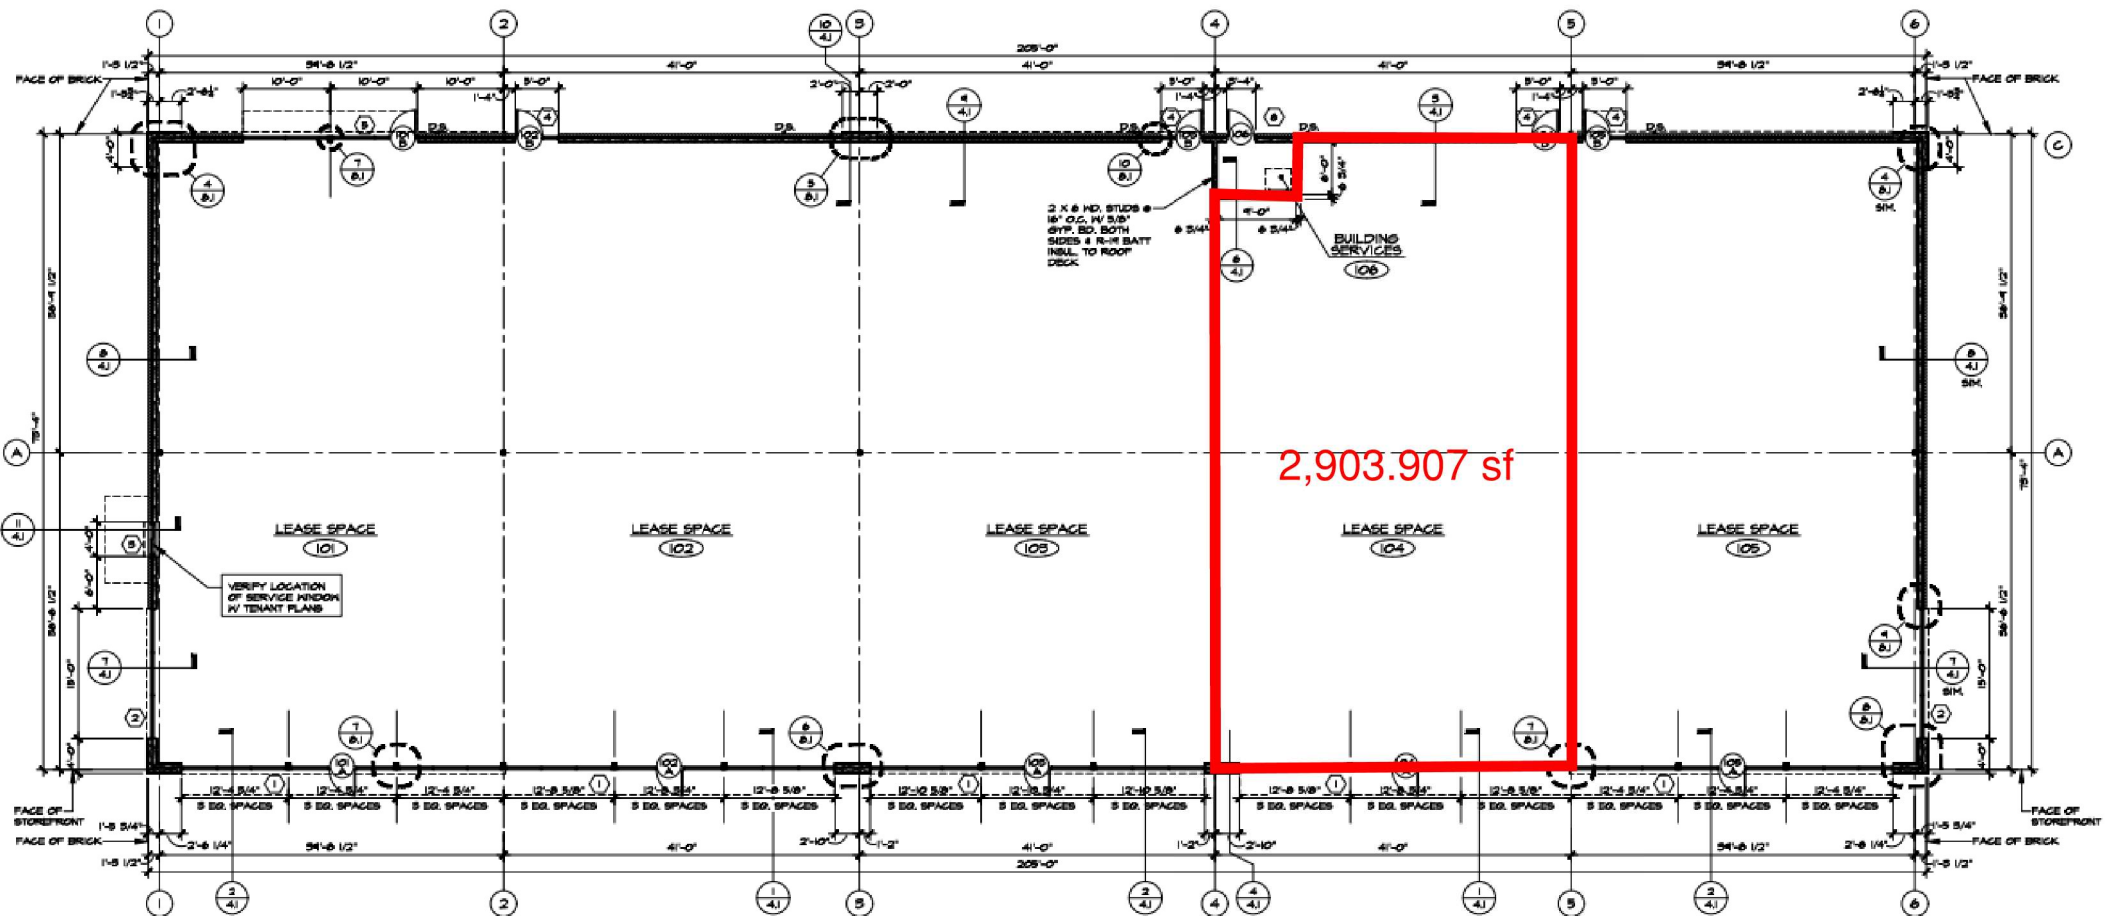

 **FLOOR PLAN**
SCALE: 1/8" = 1'-0"