



STAMP AND SIGNATURE

AMHERST HEALTH
CENTER
MEDICAL OFFICE BUILDING -
4949 HARLEM ROAD

EXISTING PLANS

FIRST FLOOR PLAN - EXISTING

WARNING

ANY ALTERATIONS TO THIS DOCUMENT NOT CONFORMING TO
SECTION 7307, NEW YORK STATE EDUCATION LAW ARE STRICTLY

COPYRIGHT 2021 KIDNEY ARCHITECTS, PC
All rights reserved. No part of this work may be reproduced or copied in any form or by any means - graphic, electronic, or mechanical, including photocopying, recording, taping, or information and retrieval systems - without written permission of the ARCHITECT.


No.	DATE	DESCRIPTION
-----	------	-------------

REVISIONS:	
AMS	BN
CHECKED BY:	DRAWN BY:
2023053.00	12/15/202
KA PROJECT NO.	DATE:

DATE PREPARED	DATE REVIEWED
CLIENT PROJECT NO.	

A101

DRAINING NO.

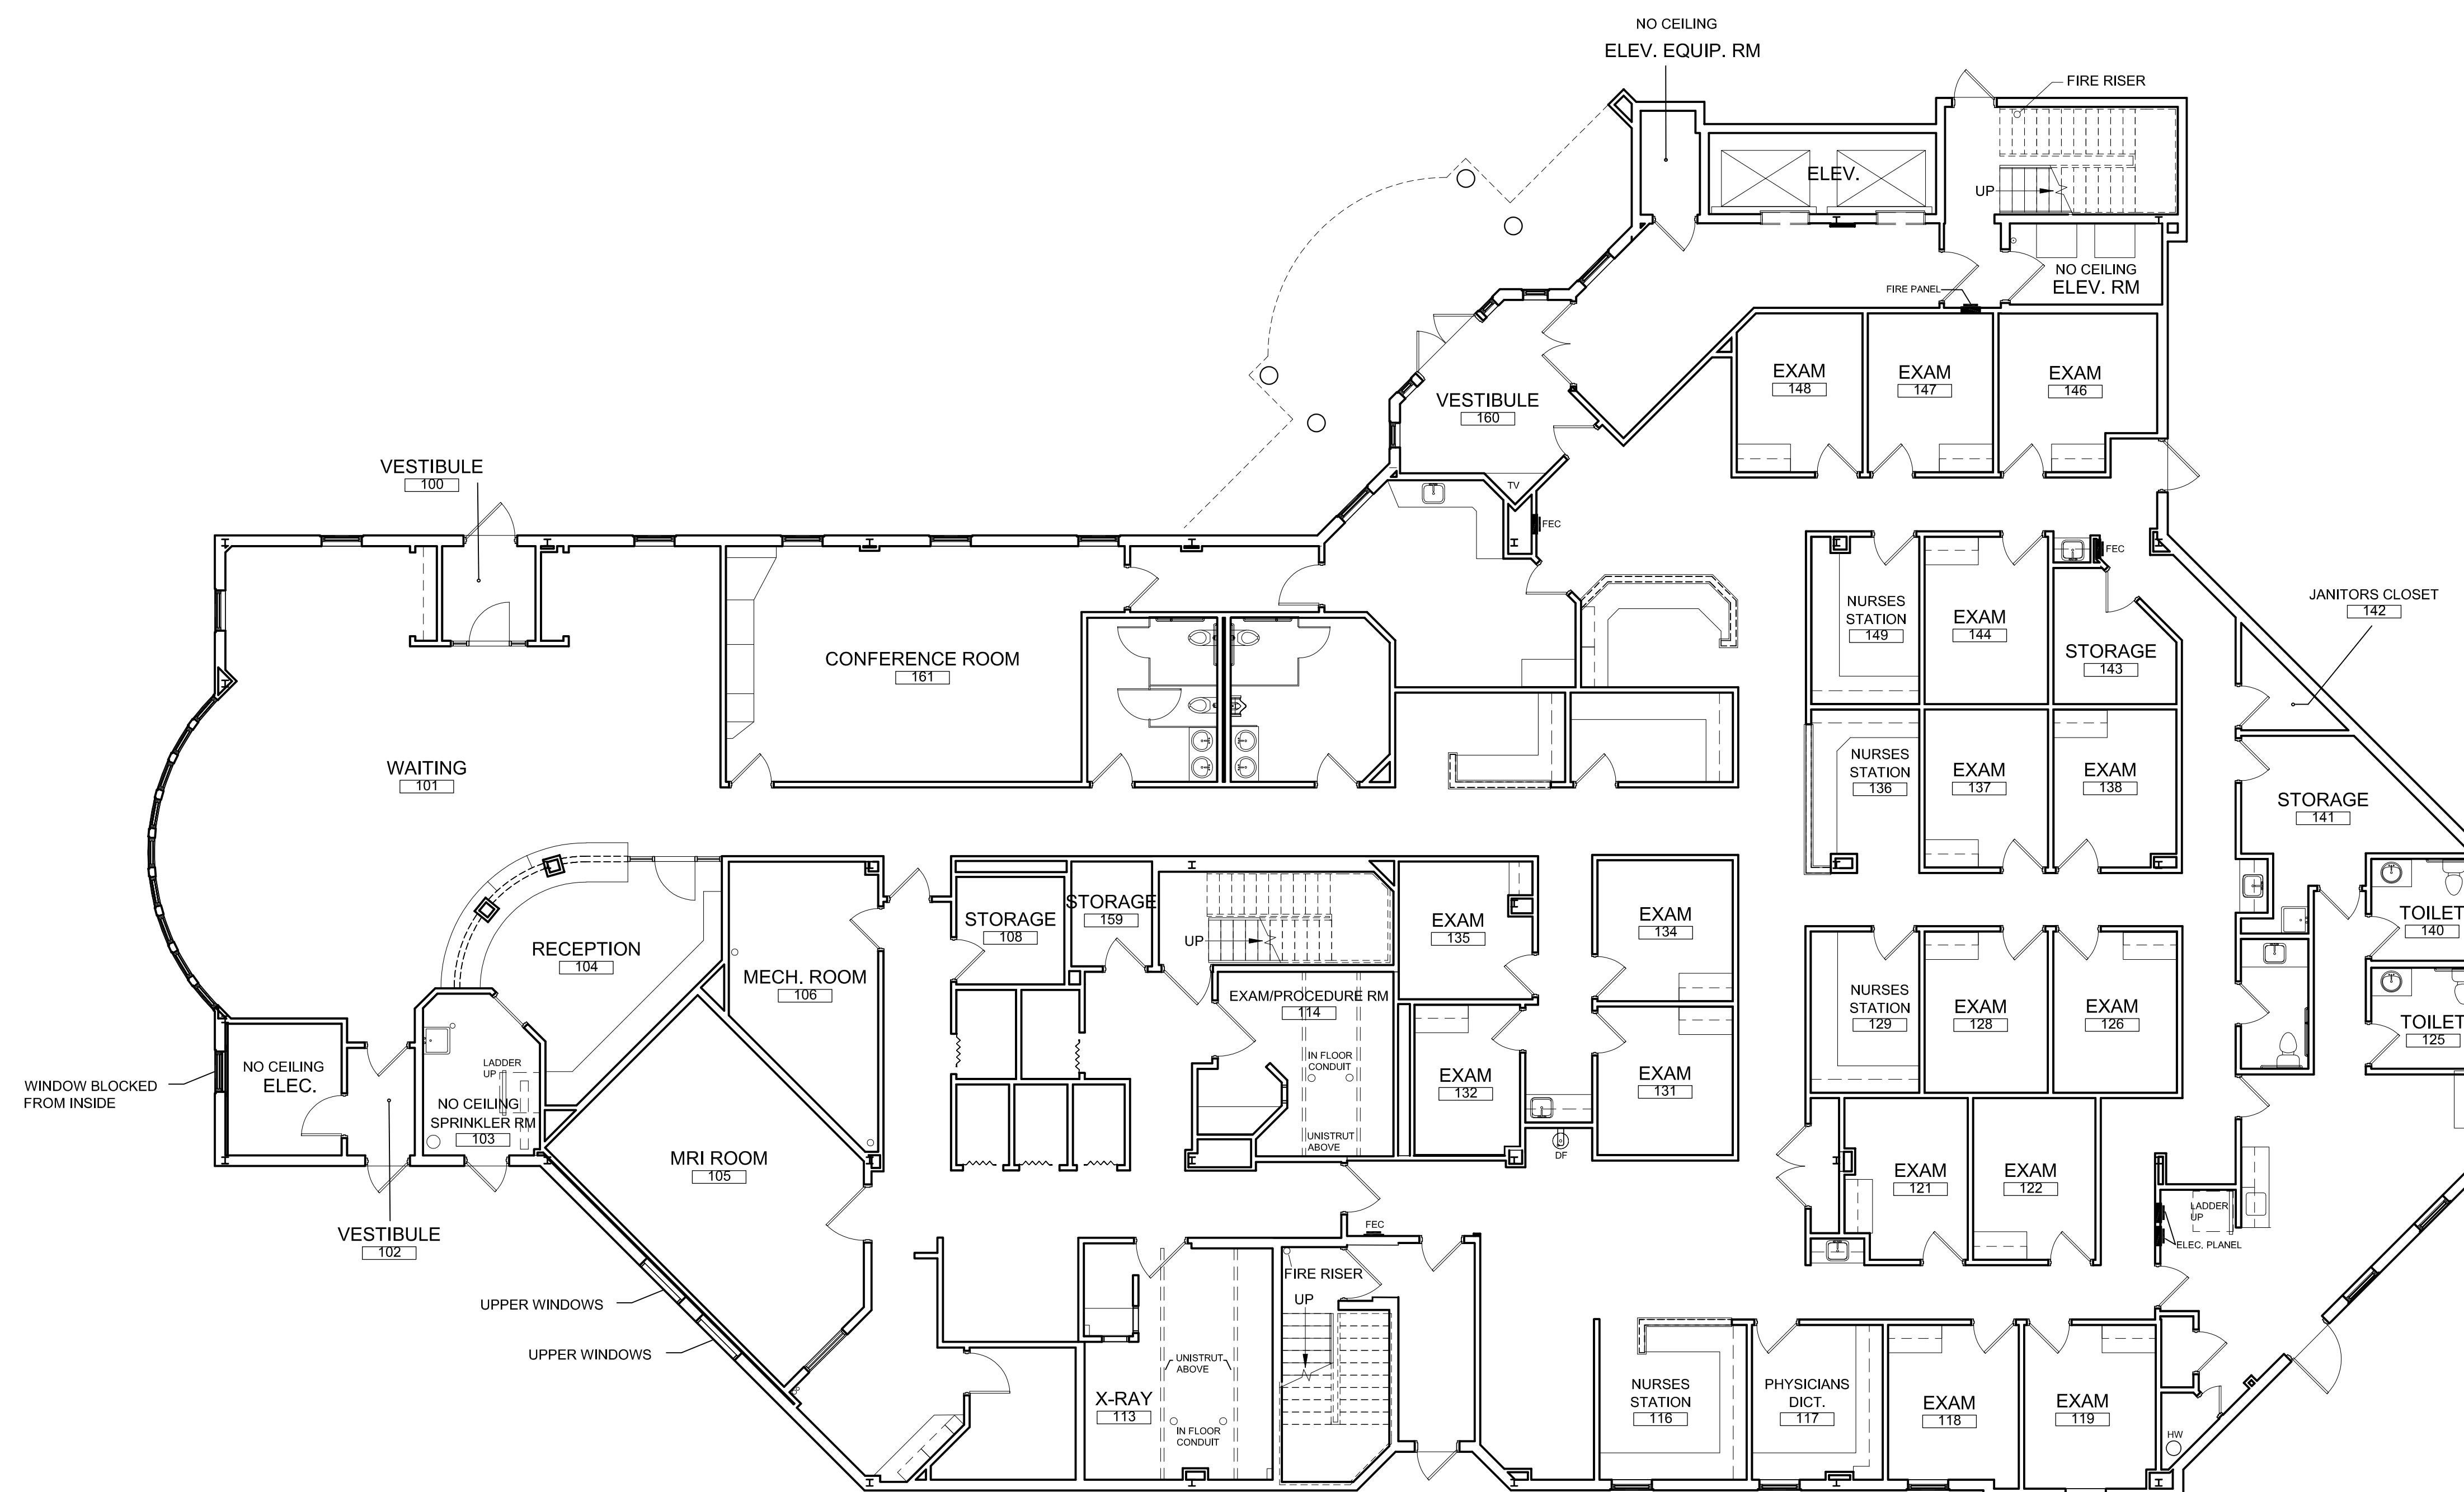

FIRST FLOOR PLAN - EXISTING

SCALE: 1/8" = 1'-0"

