


Site Development Plans
for
Southbridge Crossings East, 5th Addition
Shakopee, Minnesota

Presented by:
Shakopee Crossings Limited Partnership

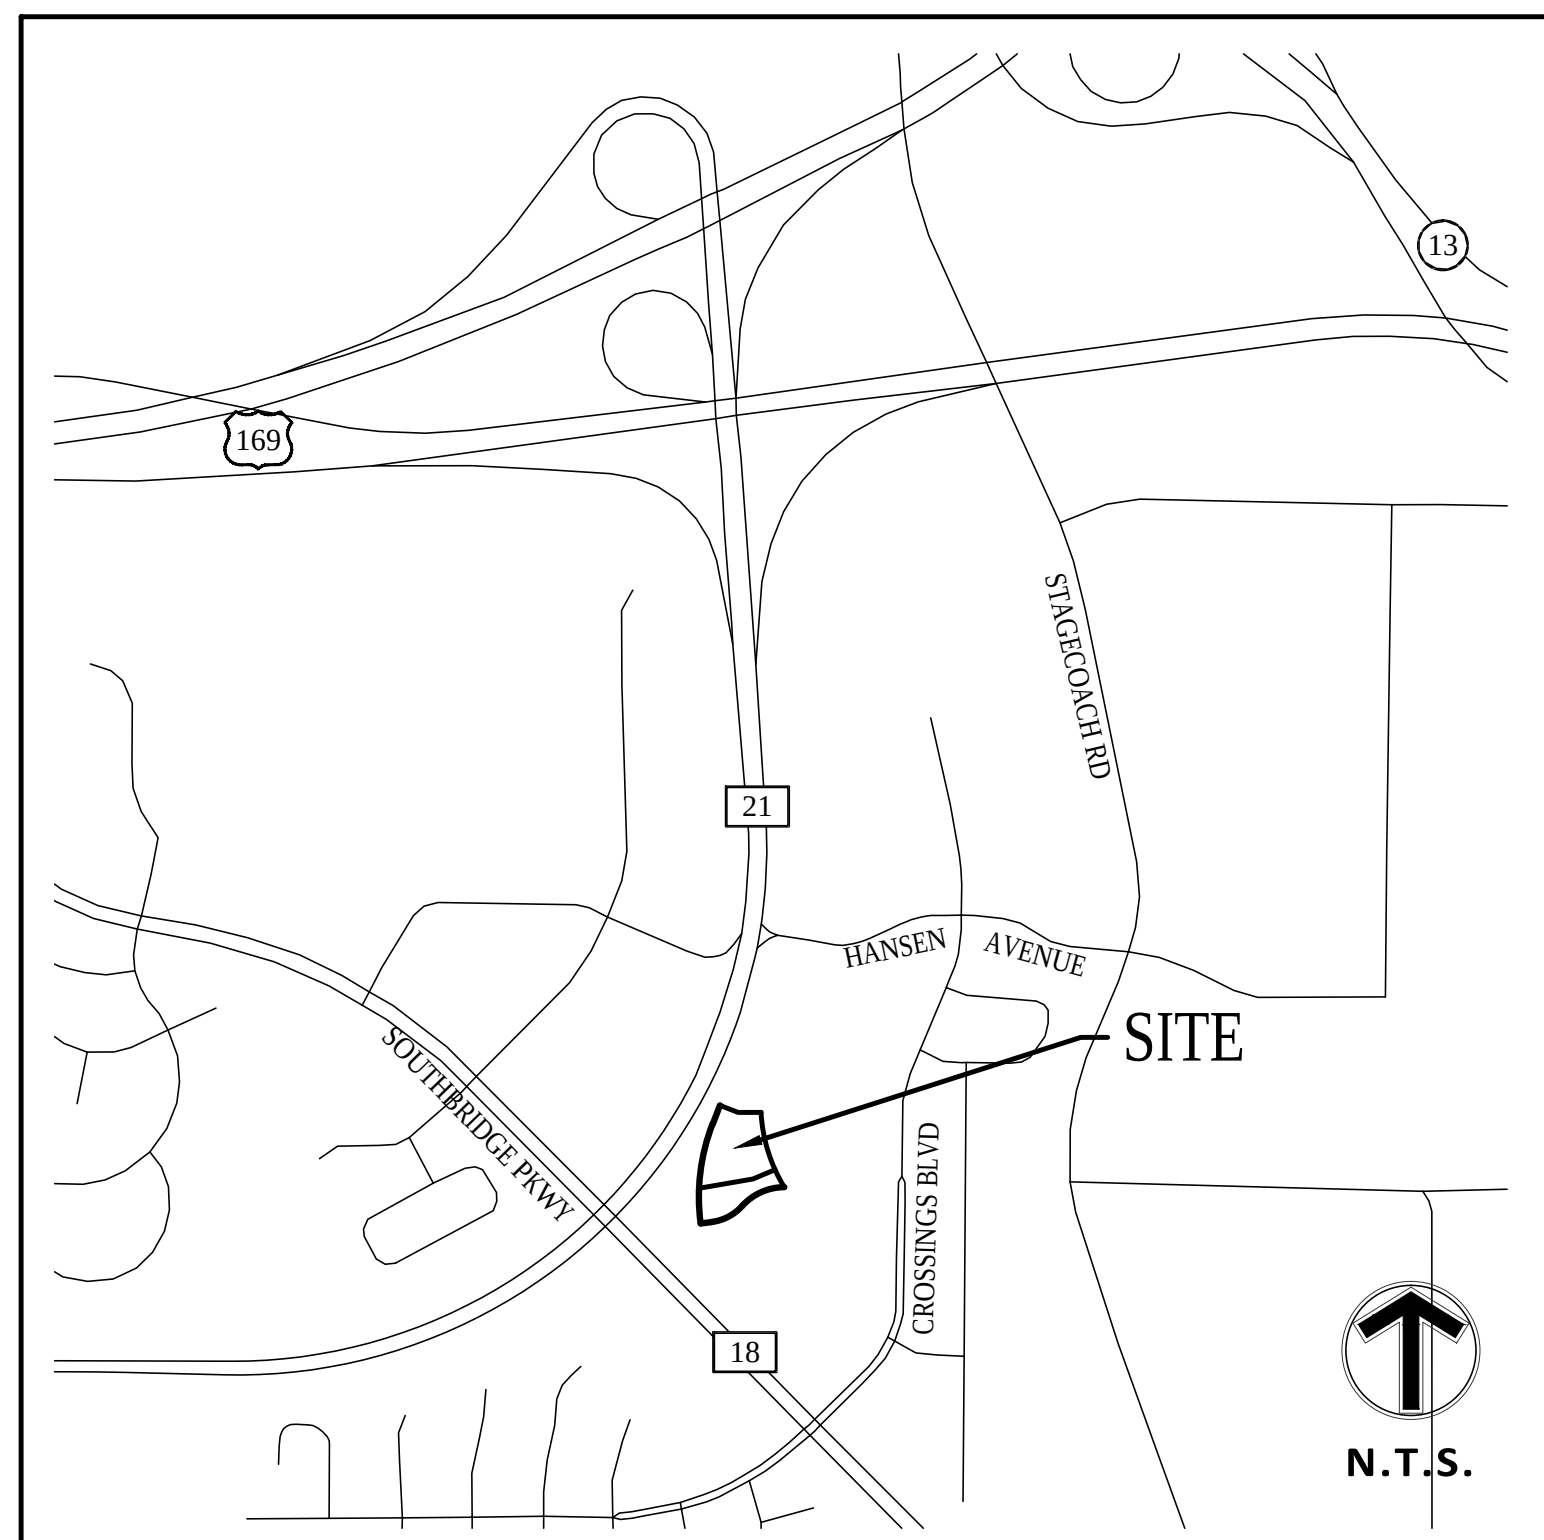

VICINITY MAP
NO SCALE

SHEET INDEX	
SHEET	DESCRIPTION
C1.01	TITLE SHEET
C2.01	EXISTING CONDITIONS
C3.01	OVERALL SITE PLAN
C3.02	SITE PLAN
C4.01	GRADING PLAN
C4.02	GRADING NOTES
C5.01	PHASE I EROSION CONTROL PLAN
C5.02	PHASE II EROSION CONTROL PLAN
C5.03	EROSION CONTROL NOTES & DETAILS
C5.04	SWPPP NARRATIVE
C5.05	SWPPP NARRATIVE
C6.01	UTILITY PLAN
C9.01	DETAILS
C9.02	DETAILS
C9.03	DETAILS
C9.04	DETAILS
L1.01	LANDSCAPE PLAN
L2.01	LANDSCAPE DETAILS

GOVERNING SPECIFICATIONS

CITY OF SHAKOPEE GENERAL SPECIFICATIONS AND STANDARD
DETAIL PLATES FOR STREET AND UTILITY CONSTRUCTION (MAY
2010) & SHAKOPEE PUBLIC UTILITY COMMISSION WATER POLICY

CITY ENGINEER'S ASSOCIATION OF MINNESOTA STANDARD
SPECIFICATIONS (2013)

MNDOT STANDARD SPECIFICATIONS FOR CONSTRUCTION (2016
EDITION)

CONSULTANT CONTACT LIST:

DEVELOPER/OWNER
SHAKOPEE CROSSINGS LIMITED PARTNERSHIP
8170 CARRIAGE COURT NORTH, SUITE 210
SHAKOPEE, MN 55379
TEL 952-465-3939
CONTACT: STEVEN D. SOLTAU

CIVIL ENGINEER
SAMBATEK
12800 WHITEWATER DRIVE, SUITE 300
MINNETONKA, MN 55343
TEL 763-476-6010
FAX 763-476-8532
CONTACT: BRADY BUSSELMAN

ARCHITECT
ARCHITECTURAL CONSORTIUM
901 N. THIRD STREET, SUITE 220
MINNEAPOLIS, MN 55401
TEL 612-436-4030
CONTACT: KATHY ANDERSON

SURVEYOR
SAMBATEK
12800 WHITEWATER DRIVE, SUITE 300
MINNETONKA, MN 55343
TEL 763-476-6010
FAX 763-476-8532
CONTACT: RICK BLOM

GEOTECHNICAL
BRAUN INTERTEC
11001 HAMPSHIRE AVE SOUTH
MINNEAPOLIS, MN 55438
TEL 952-995-2000
CONTACT: RAY HUBER

LANDSCAPE ARCHITECT
SAMBATEK
12800 WHITEWATER DRIVE, SUITE 300
MINNETONKA, MN 55343
TEL 763-476-6010
FAX 763-476-8532
CONTACT: JOSH MCKINNEY

Client

SHAKOPEE
CROSSINGS
LIMITED
PARTNERSHIP

8170 CARRIAGE COURT NORTH
SUITE 210
SHAKOPEE, MN 55379

Project

SOUTHBRIDGE
CROSSINGS
EAST 5TH
ADDITION

Location

SHAKOPEE, MN

Certification

I hereby certify that this plan, specification or
report was prepared by me or under my direct
supervision and that I am a duly licensed
professional ENGINEER under the laws of the state
of Minnesota.

George D. Abernathy
Registration No. 43505 Date: 10/19/2018
If applicable, contact us for a wet signed copy of this
plan which is available upon request at Sambatek's,
Minnetonka, MN office.

Summary

Designed: GDA Drawn: IMW
Approved: BDB Book / Page:
Phase: PERMIT Initial Issued: 10/19/2018

Revision History


No.	Date	By	Submittal / Revision
A	10/19/18	JMW	Building Revisions

Sheet Title
TITLE SHEET

Sheet No. Revision

C1.01 A

Project No. 20787

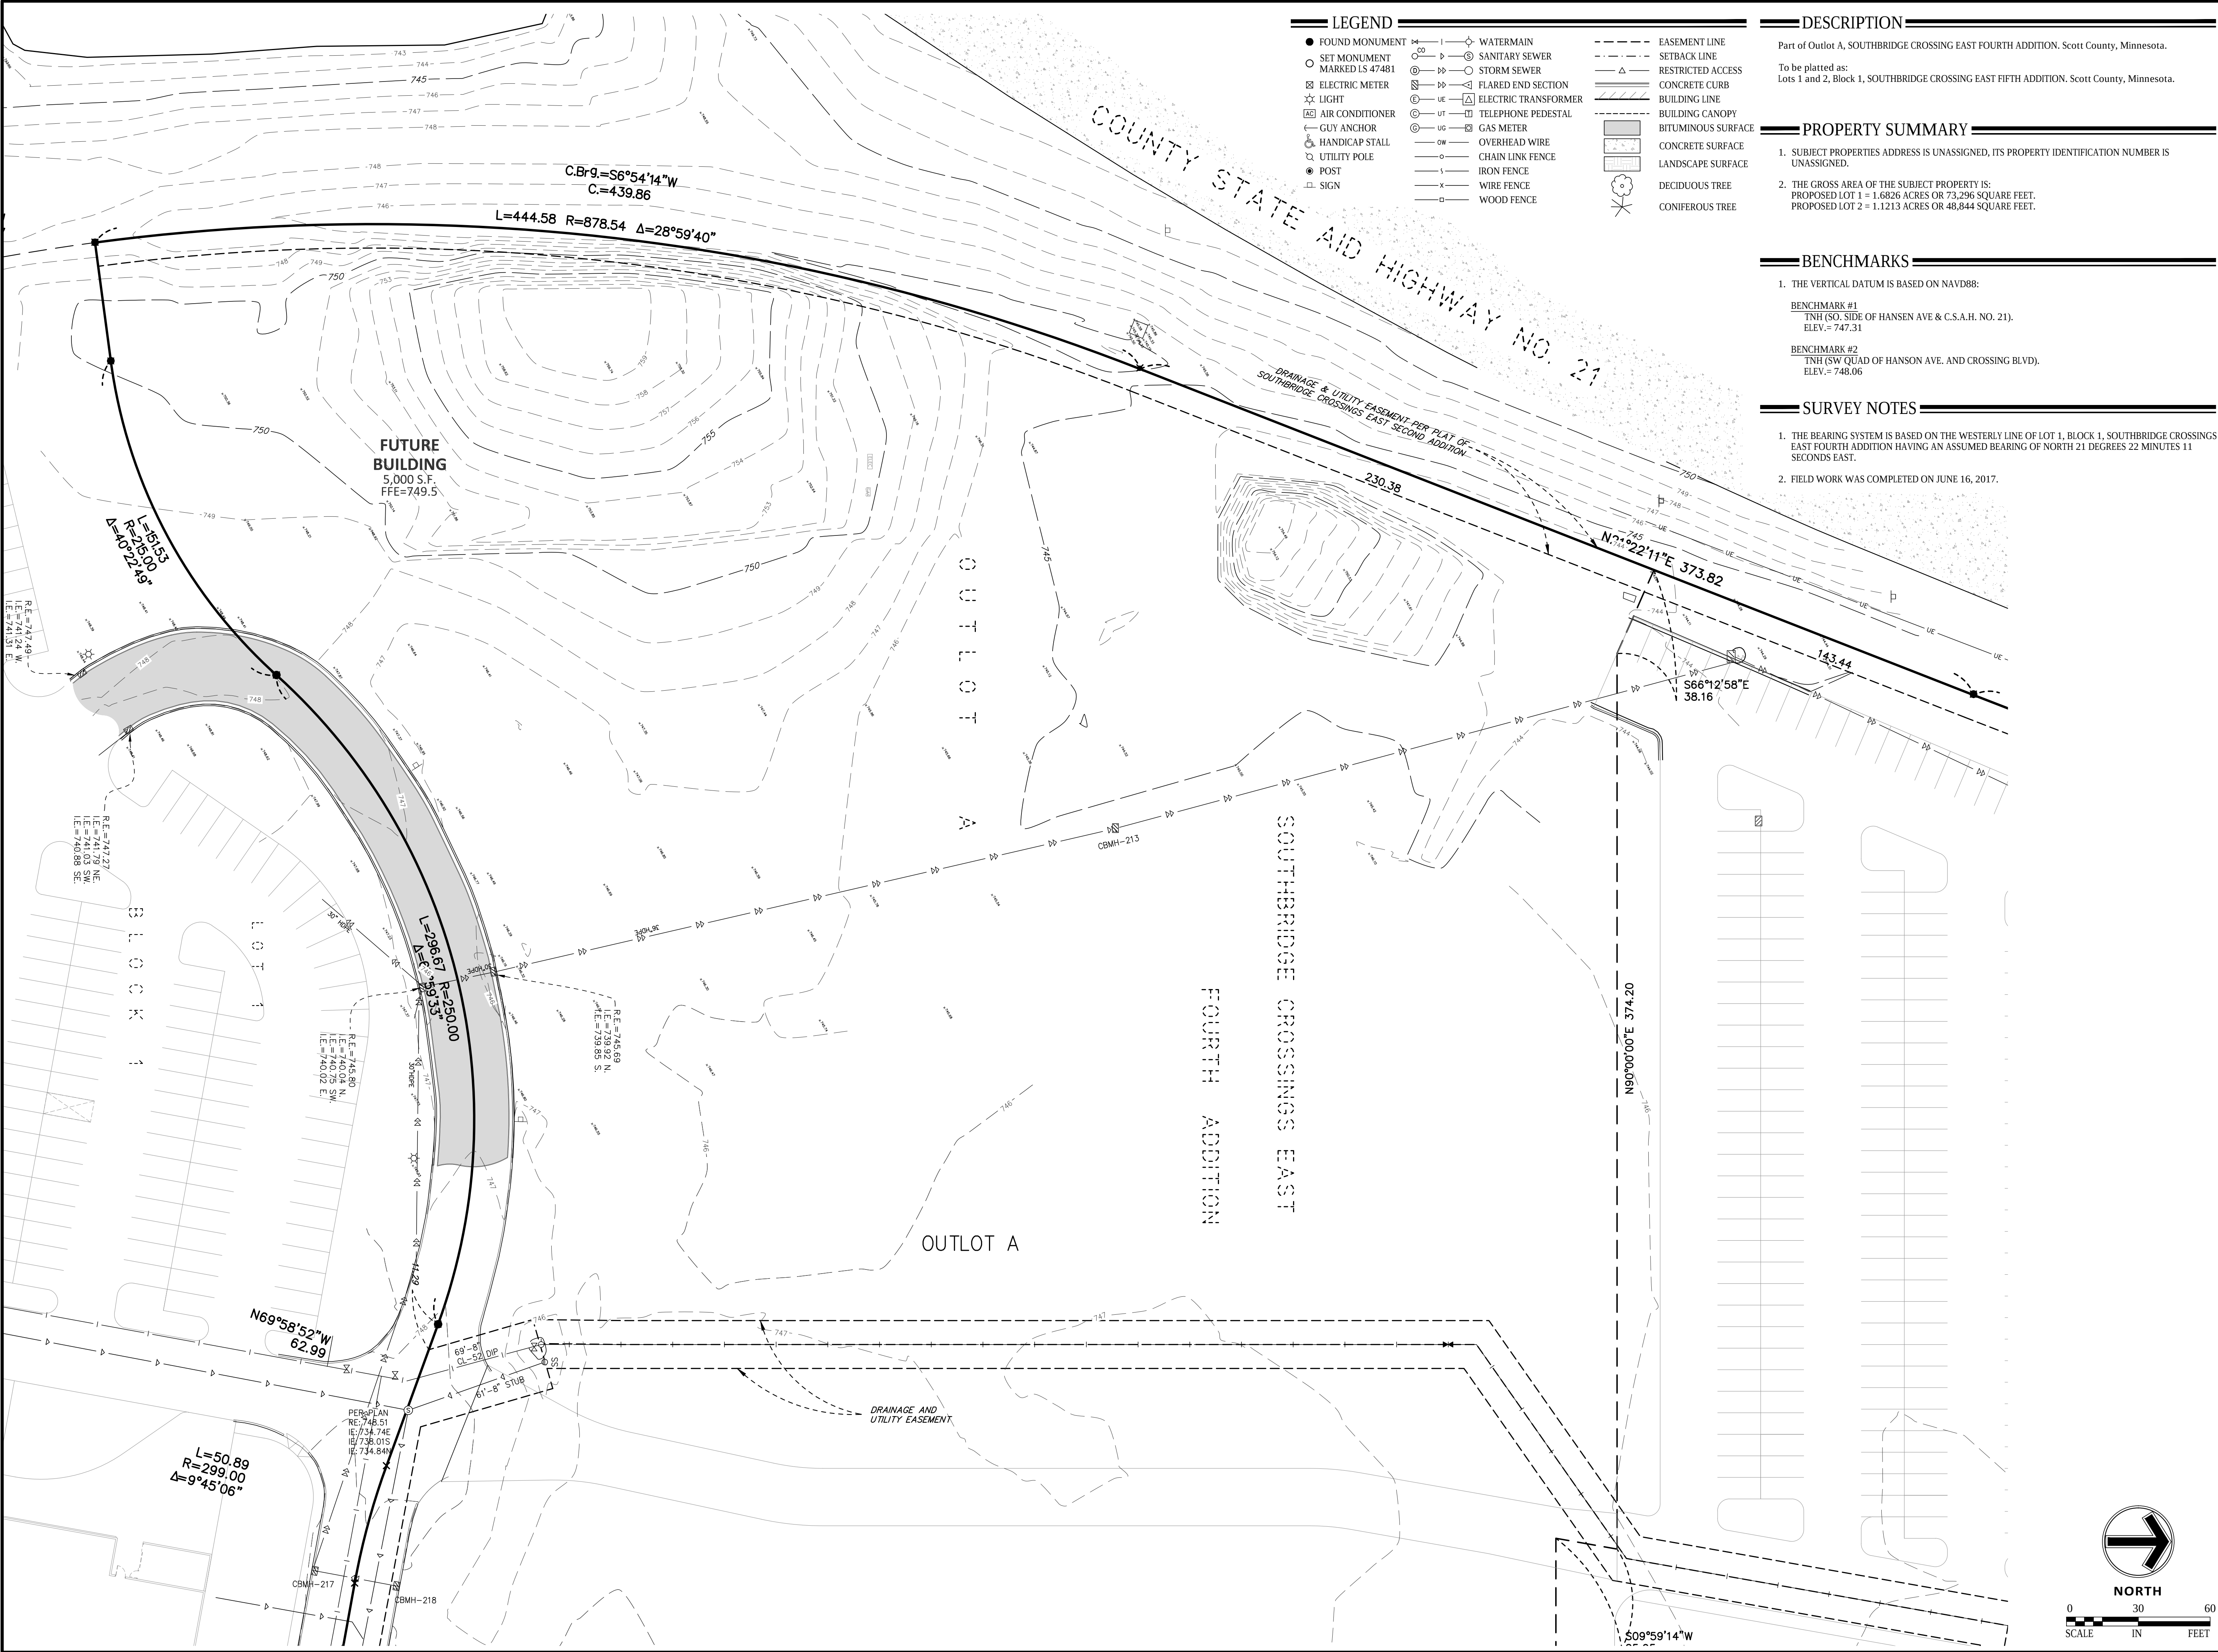

Sambatek
www.sambatek.com

12800 Whitewater Drive, Suite 300
Minnetonka, MN 55343
763.476.6010 telephone
763.476.8532 facsimile

Engineering | Surveying | Planning | Environmental

Client

**SHAKOPEE
CROSSINGS
LIMITED
PARTNERSHIP**

8170 CARRIAGE COURT NORTH
SUITE 210
SHAKOPEE, MN 55379

Project

**SOUTHBIDGE
CROSSINGS
EAST 5TH
ADDITION**

Location

SHAKOPEE, MN

Certification

Summary

Designed: GDA	Drawn: IMW
Approved: BDB	Book / Page:
Phase: PERMIT	Initial Issued: 10/19/2018

Revision History

No.	Date	By	Submittal / Revision
A	10/19/18	JMW	Building Revisions


Sheet Title

**EXISTING
CONDITIONS**

Sheet No. Revision

C2.01 A

Project No. 20787

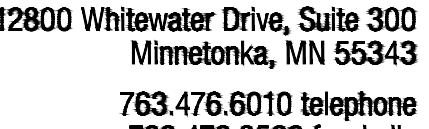

Client

SHAKOPEE
CROSSINGS
LIMITED
PARTNERSHIP

SOUTHBRIDGE CROSSINGS EAST 5TH ADDITION

SHAKOPEE, MN

I hereby certify that this plan, specification or report was prepared by me or under my direct supervision and that I am a duly licensed professional ENGINEER under the laws of the state of Minnesota.

Designed: GDA Drawn: JMW
Approved: BDB Book / Page:
Phase: PERMIT Initial Issued: 10/19/2018


No.	Date	By	Submittal / Revision
A	10/19/18	JMW	Building Revisions

Sheet No. Revision
C3.01 A


THE SURFACE UTILITY INFORMATION SHOWN ON THESE PLANS IS A UTILITY QUALITY LEVEL D. THIS QUALITY LEVEL WAS DETERMINED ACCORDING TO THE GUIDELINES OF ASCE/38-02, titled "STANDARD GUIDELINES FOR THE COLLECTION AND DEPICTION OF EXISTING UTILITIES AND DATA." THE CONTRACTOR SHALL BE RESPONSIBLE FOR VERIFYING THE EXACT LOCATION OF ALL EXISTING UTILITIES BEFORE COMMENCING ANY WORK. CONTACTING THE MINNESOTA POWER CENTER (MINNEAPOLIS, MINNESOTA), THE CONTRACTOR AND CONTRACTOR AGREE TO BE FULLY RESPONSIBLE FOR ANY AND ALL DAMAGES, WHICH MIGHT BE OCCASIONED BY HIS OR HER FAILURE TO EXACTLY LOCATE AND PRESERVE ANY AND ALL UTILITIES (UNDERGROUND AND OVERHEAD).

THE CONTRACTOR ENCOUNTERS ANY DRAIN TILE WITHIN THE SITE, HE OR SHE SHALL NOTIFY THE ENGINEER WITH THE LOCATION, SIZE, DEPTH AND CONDITION OF THE DRAIN TILE. THE DRAIN TILE SHALL BE RELOCATED WITH THE APPROVAL FROM THE PROJECT ENGINEER.

IT SHALL BE THE RESPONSIBILITY OF THE CONTRACTOR TO RELOCATE ALL EXISTING UTILITIES WHICH CONFLICT WITH THE PROPOSED IMPROVEMENTS SHOWN ON THE PLANS.

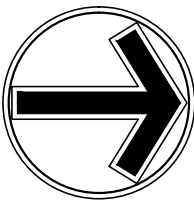

NORTH

 



ALL SURFACE UTILITY INFORMATION SHOWN ON THIS PLAN IS A UTILITY QUALITY DATA. THIS QUALITY LEVEL, AS DETERMINED ACCORDING TO THE GUIDELINES OF ASCE/CES 38-2.2, MEETS STANDARD GUIDELINES FOR THE LOCATION AND DEPTH OF EXISTING SURFACE UTILITY DATA. THE CONTRACTOR AND ITS SUBSIDIARIES SHALL DETERMINE THE EXACT LOCATION OF ALL EXISTING UTILITIES BEFORE COMMENCING WORK. BY CONTINUING THE CONTRACT, THE CONTRACTOR SHALL STATE ONE FOR MINNESOTA: THE CONTRACTOR SHALL BE RESPONSIBLE FOR THE UTILITY RESPONSIBLE FOR ALL AND DAMAGES, WHICH MIGHT BE OCCASIONED BY HIS OR HER FAILURE TO EXACTLY LOCATE AND PRESERVE ALL EXISTING UTILITIES (UNDERGROUND AND OVERHEAD).

THE CONTRACTOR ENCOUNTERS ANY DRAB LINE WITHIN THE SITE, HE OR SHE SHALL NOTIFY THE ENGINEER WITH THE LOCATION, SIZE, DEPTH AND THE UTILITY LINE. NO DRAB LINE SHALL BE BACKFILLED WITHOUT APPROVAL FROM THE PROJECT ENGINEER.

THE CONTRACTOR SHALL BE RESPONSIBLE FOR RELOCATE ALL EXISTING UTILITIES WHICH CONFLICT WITH THE PROPOSED IMPROVEMENTS SHOWN ON THE PLANS.


0 30
SCALE IN FEET

Project
SOUTHBRIDGE CROSSINGS EAST 5TH ADDITION
Location
SHAKOPEE, MN

Sheet Title
SITE PLAN

Sheet No. Revision
C3.02 A

Project No. 20787

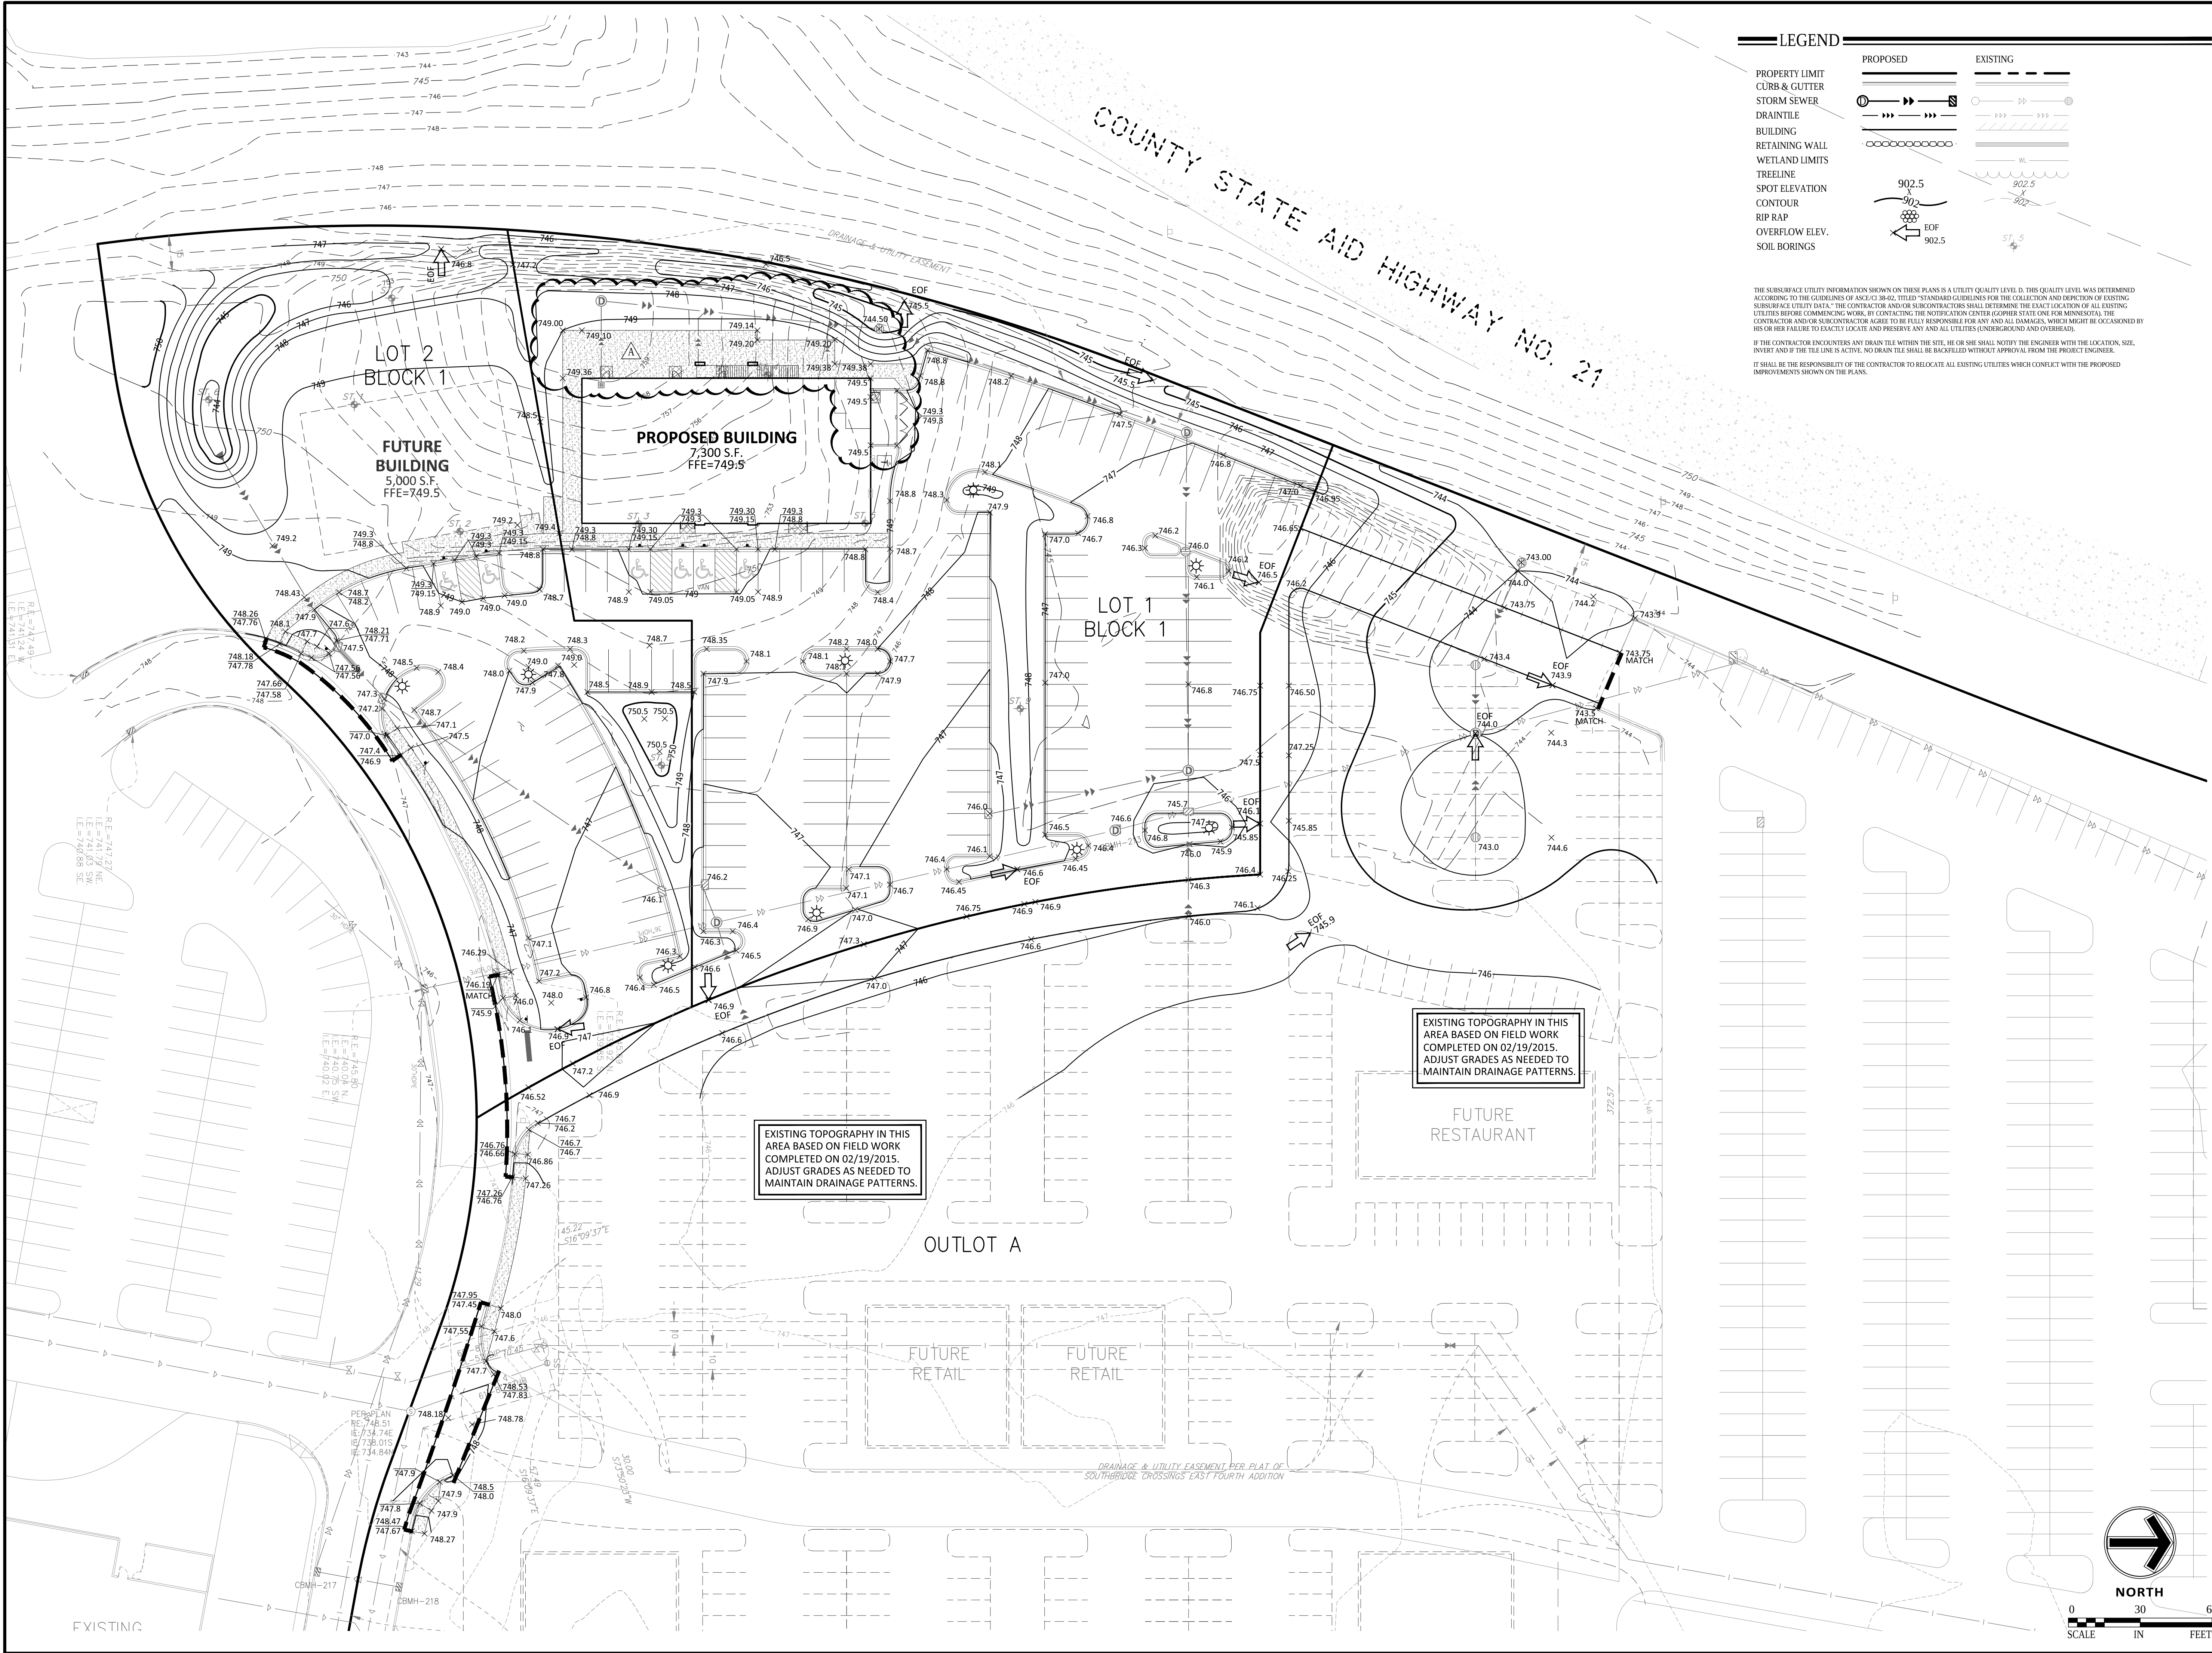

Client

SHAKOPEE CROSSINGS LIMITED PARTNERSHIP

8170 CARRIAGE COURT NORTH
SUITE 210
SHAKOPEE, MN 55379

Project

SOUTHBRIDGE CROSSINGS EAST 5TH ADDITION

Location

SHAKOPEE, MN

Certification

I hereby certify that this plan, specification or report was prepared by me or under my direct supervision and that I am a duly licensed professional ENGINEER under the laws of the state of Minnesota.

George D. Abernathy
Registration No. 43505 Date: 10/19/2018
If applicable, contact us for a wet signed copy of this plan which is available upon request at Sambatek's, Minnetonka, MN office.

Summary

Designed: GDA Drawn: JMW
Approved: BDB Book / Page:
Phase: PERMIT Initial Issued: 10/19/2018

Revision History

No.	Date	By	Submittal / Revision
A	10/19/18	JMW	Building Revisions

Sheet Title

GRADING PLAN

Sheet No. Revision

C4.01 A

Project No. 20787

GRADING NOTES

1.

PROPOSED CONTOURS ARE TO FINISHED SURFACE ELEVATION. SPOT ELEVATIONS ALONG PROPOSED CURB DENOTE GUTTER GRADE.
2.

$\frac{h}{b}ew\frac{!}{!}chw\frac{!}{!}[[[!w9z9?+!z9a9beDw!59be1b5/hb[ew\frac{!}{!}e4D\frac{!}{!}ee9wh\frac{!}{!}e\frac{!}{!}19w9?+!e9w5w11b[!+!+!wba\frac{!}{!}w.1[[[!h419w!w9![[[![[[!-.9/hb[ew\frac{!}{!}495![[dD\frac{!}{!}ee9w!be\frac{!}{!}w.1$
3.

ALL GRADIENT ON SIDEWALKS ALONG THE ADA ROUTE SHALL HAVE A MAXIMUM LONGITUDINAL SLOPE OF 5% (1:20), EXCEPT AT CURB RAMPS (1:12), AND A MAXIMUM CROSS SLOPE OF 2.08% (1:48). MAXIMUM SLOPE IN ANY DIRECTION ON AN ADA PARKING STALL OR ACCESS ARLE SHALL BE IN 2.08% (1:48). CONTRACTOR SHALL REVIEW AND VERIFY THE GRADIENT IN THE FIELD ALONG THE ADA ROUTES PRIOR TO PLACING CONCRETE OR BITUMINOUS. CONTRACTOR SHALL NOTIFY THE ENGINEER IMMEDIATELY IF THERE IS A DISCREPANCY BETWEEN THE GRADIENT IN THE FIELD VERSUS THE DESIGN GRADIENT. COORDINATE ALL WORK WITH PAVING CONTRACTOR.
4.

CONTRACTOR SHALL TAKE ALL PRECAUTIONS NECESSARY TO AVOID PROPERTY DAMAGE TO ADJACENT PROPERTIES DURING THE CONSTRUCTION PHASES OF THIS PROJECT. CONTRACTOR WILL BE HELD SOLELY RESPONSIBLE FOR ANY DAMAGES TO THE ADJACENT PROPERTIES OCCURRING DURING THE CONSTRUCTION PHASES OF THIS PROJECT.
5.

SAFETY NOTICE TO CONTRACTORS: IN ACCORDANCE WITH GENERALLY ACCEPTED CONSTRUCTION PRACTICES, CONTRACTOR WILL BE SOLELY AND COMPLETELY RESPONSIBLE FOR CONDITIONS ON THE JOB SITE, INCLUDING SAFETY OF ALL PERSONS AND PROPERTY DURING PERFORMANCE OF THE WORK. THIS REQUIREMENT WILL APPLY CONTINUOUSLY AND NOT BE LIMITED TO NORMAL WORKING HOURS. THE DUTY OF THE ENGINEER OR THE DEVELOPER TO CONDUCT CONSTRUCTION REVIEW OF THE CONTRACTOR'S PERFORMANCE IS NOT INTENDED TO INCLUDE REVIEW OF THE ADEQUACY OF THE CONTRACTOR'S SAFETY MEASURES IN, ON OR NEAR THE CONSTRUCTION SITE.
6.

CONTRACTOR SHALL COMPLETE THE SITE GRADING CONSTRUCTION IN ACCORDANCE WITH THE REQUIREMENTS OF THE OWNER'S SOILS ENGINEER. ALL SOIL TESTING SHALL BE COMPLETED BY THE OWNER'S SOILS ENGINEER. CONTRACTOR SHALL BE RESPONSIBLE FOR COORDINATING ALL REQUIRED SOIL TESTS AND INSPECTIONS WITH THE SOILS ENGINEER.
7.

CONTRACTOR SHALL OBTAIN A COPY OF THE SOILS REPORT.
8.

A GEOTECHNICAL ENGINEERING SOILS REPORT HAS BEEN COMPLETED BY:
COMPANY: BRAUN INTERTEC
ADDRESS: 11001 HAMPSHIRE AVE S, MPLS, MN 55438
PHONE: 952-995-2000
DATED: OCTOBER 11, 2017
9.

CONTRACTOR SHALL COMPLETE DEWATERING AS REQUIRED TO COMPLETE THE SITE GRADING CONSTRUCTION.
10.

PRIOR TO PLACEMENT OF THE AGGREGATE BASE, A TEST ROLL SHALL BE PERFORMED ON THE STREET AND PARKING AREA SUBGRADE. CONTRACTOR SHALL PROVIDE A LOADED TANDEN AXLE TRUCK WITH A GROSS WEIGHT OF 25 TONS. THE TEST ROLLING SHALL BE AT THE DIRECTION OF THE SOILS ENGINEER AND SHALL BE COMPLETED IN AREAS AS DIRECTED BY THE SOILS ENGINEER. CORRECTION OF THE SUBGRADE SOILS SHALL BE COMPLETED IN ACCORDANCE WITH THE REQUIREMENTS OF THE SOILS ENGINEER.
11.

REPLACE ALL SUBGRADE SOIL DISTURBED DURING THE CONSTRUCTION THAT HAVE BECOME UNSUITABLE AND WILL NOT PASS A TEST ROLL. REMOVE UNSUITABLE SOIL FROM THE SITE AND IMPORT SUITABLE SOIL AT NO ADDITIONAL COST TO THE OWNER.
12.

CONTRACTOR SHALL BE RESPONSIBLE FOR PROVIDING AND MAINTAINING VEHICULAR AND PEDESTRIAN TRAFFIC CONTROL DEVICES SUCH AS BARRICADES, WARNING SIGNS, DIRECTIONAL SIGNS, FLAGMEN AND LIGHTS TO CONTROL THE MOVEMENT OF TRAFFIC WHERE NECESSARY. TRAFFIC CONTROL DEVICES SHALL CONFORM TO APPROPRIATE MINNESOTA DEPARTMENT OF TRANSPORTATION STANDARDS.
13.

EXISTING TREES AND OTHER NATURAL VEGETATION WITHIN THE PROJECT AND/OR ADJACENT TO THE PROJECT ARE OF PRIME CONCERN TO THE CONTRACTOR'S OPERATIONS AND SHALL BE A RESTRICTED AREA. CONTRACTOR SHALL PROTECT TREES TO REMAIN AT ALL TIMES. EQUIPMENT SHALL NOT NEEDLESSLY BE OPERATED UNDER NEARBY TREES AND EXTREME CAUTION SHALL BE EXERCISED WHEN WORKING ADJACENT TO TREES. SHOULD ANY PORTION OF THE TREE BRANCHES REQUIRE REMOVAL TO PERMIT OPERATION OF THE CONTRACTOR'S EQUIPMENT, CONTRACTOR SHALL OBTAIN THE SERVICES OF A PROFESSIONAL TREE TRIMMING SERVICE TO TRIM THE TREES PRIOR TO THE BEGINNING OF OPERATION. SHOULD CONTRACTOR'S OPERATIONS RESULT IN THE BREAKING OF ANY LIMBS, THE BROKEN LIMBS SHOULD BE REMOVED IMMEDIATELY AND CUTS SHALL BE PROPERLY PROTECTED TO MINIMIZE ANY LASTING DAMAGE TO THE TREE. NO TREES SHALL BE REMOVED WITHOUT AUTHORIZATION BY THE ENGINEER. COSTS FOR TRIMMING SERVICES SHALL BE CONSIDERED INCIDENTAL TO THE GRADING CONSTRUCTION AND NO SPECIAL PAYMENT WILL BE MADE.
14.

RESTRICTED AREAS SHALL INCLUDE ALL DESIGNATED TREED AREAS OUTSIDE OF THE DESIGNATED CONSTRUCTION ZONE. ALL VEGETATION WITHIN THE RESTRICTED AREAS SHALL REMAIN.
15.

CONTRACTOR SHALL RESTRICT ALL GRADING AND CONSTRUCTION ACTIVITIES TO AREAS DESIGNATED ON THE PLANS. ACTIVITIES WITHIN THE CONSTRUCTION MAY BE RESTRICTED TO A NARROWER WIDTH IN THE FIELD TO SAVE ADDITIONAL TREES AS DIRECTED BY THE OWNER.
16.

ACTIVITIES PROHIBITED OUTSIDE OF THE CONSTRUCTION BOUNDARIES WOULD INCLUDE, BUT NOT BE LIMITED TO: SOIL AND OTHER MATERIAL STOCKPILING, EQUIPMENT OR MACHINERY STORAGE, DRIVING OF ANY VEHICLE, [9\Y\1D9 hw\4[[[1\1D9 h\1b\g+?+1\1h\ee hww h419w4b\+!a\49w41\1+19\h\19\4hbb h\h419w 59\w\ AND SOIL STOCKPILING WILL BE IN AN AREA DETERMINED ON-SITE BY THE ENGINEER.
17.

ALL RESTRICTED AREAS SHALL BE FENCED OFF WITH BRIGHT ORANGE POLYETHYLENE SAFETY NETTING AND STEEL STAKES AS SHOWN ON THE TREE PROTECTION DETAIL. AT NO TIME SHALL THIS FENCING BE REMOVED OR ACTIVITY OF ANY KIND TAKE PLACE WITHIN IT. FINAL PLACEMENT OF ALL PROTECTIVE FENCING SHALL BE COMPLETE BEFORE ANY WORK COMMENCES ON-SITE.
18.

BEFORE COMMENCING WITH ANY EXCAVATION CONTRACTOR SHALL COMPLETE ALL PREPARATORY WORK REGARDING TREE REMOVAL, ROOT PRUNING, TREE PRUNING AND STUMP REMOVAL TO THE SATISFACTION OF THE OWNER.
19.

PREPARATORY WORK SHALL INCLUDE THE FOLLOWING AND SHALL BE COMPLETED UNDER THE DIRECT SUPERVISION OF THE OWNER'S REPRESENTATIVE:
20.

20.f.a.

TREE REMOVAL: CONTRACTOR SHALL FELL THE TREES. AT NO TIME SHALL TREES BE BULLDOZED OUT, BUT SHALL BE CUT DOWN AND STUMPS REMOVED SEPARATELY. PRIOR TO THE FELLING OF ALL TREES, PROPER REMOVAL OF A PORTION OR ALL OF THE CANOPY SHALL BE COMPLETED SO THAT TREES IN THE RESTRICTED AREAS SHALL NOT BE INJURED IN THE PROCESS.

20.f.b.

ROOT PRUNING: BEFORE ANY STUMPS ARE TO BE REMOVED, ALL ROOTS SHALL BE SEVERED FROM ROOTS IN THE RESTRICTED AREAS BY SAW CUTTING WITH A VERMEER DESIGNED FOR ROOT PRUNING, BY HAND, OR

21.

WITH A CHAINSAW, TREE ROOTS PROJECTING INTO THE CONSTRUCTION ZONE SHALL BE EXPOSED PRIOR TO ROOT PRUNING WITH SMALL MACHINERY, I.E., BOBCAT.
22.

STUMP REMOVAL: AT SUCH TIME THAT ROOTS HAVE BEEN PROPERLY SEVERED, STUMPS MAY BE REMOVED. WHERE REMOVAL OF CERTAIN STUMPS COULD CAUSE DAMAGE TO EXISTING PROTECTED TREES, TREE STUMPS SHALL BE GROUND OUT. ALL STUMP REMOVAL SHALL BE UNDER THE DIRECT SUPERVISION OF THE OWNER'S REPRESENTATIVE.
23.

TREE PRUNING: PROPER PRUNING OF TREES IN THE RESTRICTED ZONE SHALL BE DIRECTED BY AND SUPERVISION AT ALL TIMES BY THE OWNER'S REPRESENTATIVE.
24.

AN OWNER'S REPRESENTATIVE WILL BE AVAILABLE AT ALL TIMES DURING THE PREPARATORY AND CONSTRUCTION PERIOD.
25.

MULCH RATHER THAN SEED OR SOD WILL BE USED AT THE BASE OF QUALITY TREES TO A PERIMETER DETERMINED BY THE OWNER'S REPRESENTATIVE. AREAS TO BE SEED FOR EROSION CONTROL PURPOSES WITHIN THE CONSTRUCTION ZONE ARE TO BE DETERMINED BY THE OWNER'S REPRESENTATIVE. NATURAL GROUND COVER WILL BE MAINTAINED WHEREVER POSSIBLE.
26.

THE USE OF RETAINING WALLS NEAR TREES, IN ADDITION TO THOSE REQUIRED ON THE PLANS SHALL BE DETERMINED IN THE FIELD, BASED ON TREE LOCATIONS AND TOPOGRAPHY.
27.

EXCAVATE TOPSOIL FROM AREAS TO BE FURTHER EXCAVATED OR REGRADED AND STOCKPILE IN AREAS DESIGNATED ON THE SITE. CONTRACTOR SHALL SALVAGE ENOUGH TOPSOIL FOR RESPREADING ON THE SITE AS SPECIFIED. EXCESS TOPSOIL SHALL BE PLACED IN EMBANKMENT AREAS, OUTSIDE OF BUILDING PADS, ROADWAYS AND PARKING AREAS. CONTRACTOR SHALL SUBCUT CUT AREAS, WHERE TURF IS TO BE ESTABLISHED, TO A DEPTH OF 6 INCHES. RESPREAD TOPSOIL IN AREAS WHERE TURF IS TO BE ESTABLISHED TO A MINIMUM DEPTH OF 6 INCHES.
28.

$ew9b\frac{!}{!}hwwh\frac{!}{!}hb[ew\frac{!}{!}chb\frac{!}{!}c[[[h\frac{!}{!}95\frac{!}{!}c19h\frac{!}{!}b9w\frac{!}{!}hbew\frac{!}{!}chw\frac{!}{!}[[[!h\frac{!}{!}a\frac{!}{!}19e94ew9b\frac{!}{!}hwwh\frac{!}{!}e$ EXCAVATION IN AREAS DIRECTED BY THE ENGINEER IN ORDER TO OBTAIN STRUCTURAL MATERIAL. TREES SHALL NOT BE REMOVED OR DAMAGED AS A RESULT OF THE EXCAVATION, UNLESS APPROVED BY THE ENGINEER. THE EXCAVATION SHALL COMMENCE A MINIMUM OF 10 FEET FROM THE LIMIT OF THE BUILDING PAD. THE EXCAVATION FROM THIS LIMIT SHALL EXTEND AT A MINIMUM SLOPE OF 1 FOOT HORIZONTAL TO 1 FOOT VERTICAL (1:1) DOWNWARD AND OUTWARD FROM THE FINISHED SURFACE GRADE ELEVATION. THE TRENCH BORROW EXCAVATION SHALL BE BACKFILLED TO THE PROPOSED FINISHED GRADE ELEVATION, AND SHALL BE COMPACTED IN ACCORDANCE WITH REQUIREMENTS OF THE QUALITY COMPACTION METHOD AS OUTLINED IN MN/DOT SPECIFICATION 2105.3F2. SNOW FENCE SHALL BE FURNISHED AND PLACED ALONG THE PERIMETER OF THE TRENCH BORROW AREA WHERE THE SLOPES EXCEED 2 FOOT HORIZONTAL TO 1 FOOT VERTICAL (2:1).
29.

FINISHED GRADING SHALL BE COMPLETED, CONTRACTOR SHALL UNIFORMLY GRADE AREAS WITHIN LIMITS OF GRADING, INCLUDING ADJACENT TRANSITION AREAS. PROVIDE A SMOOTH FINISHED SURFACE WITHIN SPECIFIED TOLERANCES, WITH UNIFORM LEVELS OR SLOPES BETWEEN POINTS WHERE ELEVATIONS ARE SHOWN, OR BETWEEN SUCH POINTS AND EXISTING GRADES. AREAS THAT HAVE BEEN FINISHED GRADED SHALL BE PROTECTED FROM SUBSEQUENT CONSTRUCTION OPERATIONS, TRAFFIC AND EROSION. REPAIR ALL AREAS THAT HAVE BECOME RUTTED, ERODED OR HAS SETTLED BELOW THE CORRECT GRADE. ALL AREAS DISTURBED BY THE CONTRACTOR'S OPERATIONS SHALL BE RESTORED TO EQUAL OR BETTER THAN ORIGINAL CONDITION OR TO THE REQUIREMENTS OF THE NEW WORK.
30.

TOLERANCES
31.

31.a.

THE COMMERCIAL BUILDING SUBGRADE FINISHED SURFACE ELEVATION SHALL NOT VARY BY MORE THAN 0.10 FOOT ABOVE, OR 0.10 FOOT BELOW, THE PRESCRIBED ELEVATION AT ANY POINT WHERE MEASUREMENT IS MADE.

31.b.

THE STREET OR PARKING AREA SUBGRADE FINISHED SURFACE ELEVATION SHALL NOT VARY BY MORE THAN 0.05 FOOT ABOVE, OR 0.10 FOOT BELOW, THE PRESCRIBED ELEVATION OF ANY POINT WHERE MEASUREMENT IS MADE.

31.c.

AREAS WHICH ARE TO RECEIVE TOPSOIL SHALL BE GRADED TO WITHIN 0.30 FOOT ABOVE OR BELOW THE REQUIRED ELEVATION, UNLESS DIRECTED OTHERWISE BY THE ENGINEER.

31.d.

TOPSOIL SHALL BE GRADED TO PLUS OR MINUS 1/2 INCH OF THE SPECIFIED THICKNESS.

32.


AFTER THE SITE GRADING IS COMPLETED, IF EXCESS OR SHORTAGE OF SOIL MATERIAL EXISTS, CONTRACTOR SHALL TRANSPORT ALL EXCESS SOIL MATERIAL OFF THE SITE TO AN AREA SELECTED BY THE CONTRACTOR, OR IMPORT SUITABLE MATERIAL TO THE SITE.

33.

CONTRACTOR SHALL DETERMINE THE LOCATION OF ANY HAUL ROADS THAT MAY BE REQUIRED TO COMPLETE THE SITE Dw15/bD/hb[ew\frac{!}{!}chbb1b5[[[!b5\frac{!}{!}e91\frac{!}{!}wh15\frac{!}{!}hb9wh\frac{!}{!}bb1b5\frac{!}{!}95\frac{!}{!}a9b\frac{!}{!}hbewh\frac{!}{!}4\frac{!}{!}e9a\frac{!}{!}t\frac{!}{!}t\frac{!}{!} CONTRACTOR SHALL COMPLY WITH THE REQUIREMENTS OF THE GOVERNING AUTHORITY OF EACH ROADWAY. CONTRACTOR SHALL POST WHATEVER SECURITY, AND COMPLY WITH ALL CONDITIONS WHICH ARE REQUIRED BY EACH GOVERNING AUTHORITY OF EACH ROADWAY.

34.

FILL PLACED WITHIN THE BUILDING PAD AREAS SHALL BE IN CONFORMANCE WITH HUD/FHA PROCEDURES AND DATA SHEET 79C.

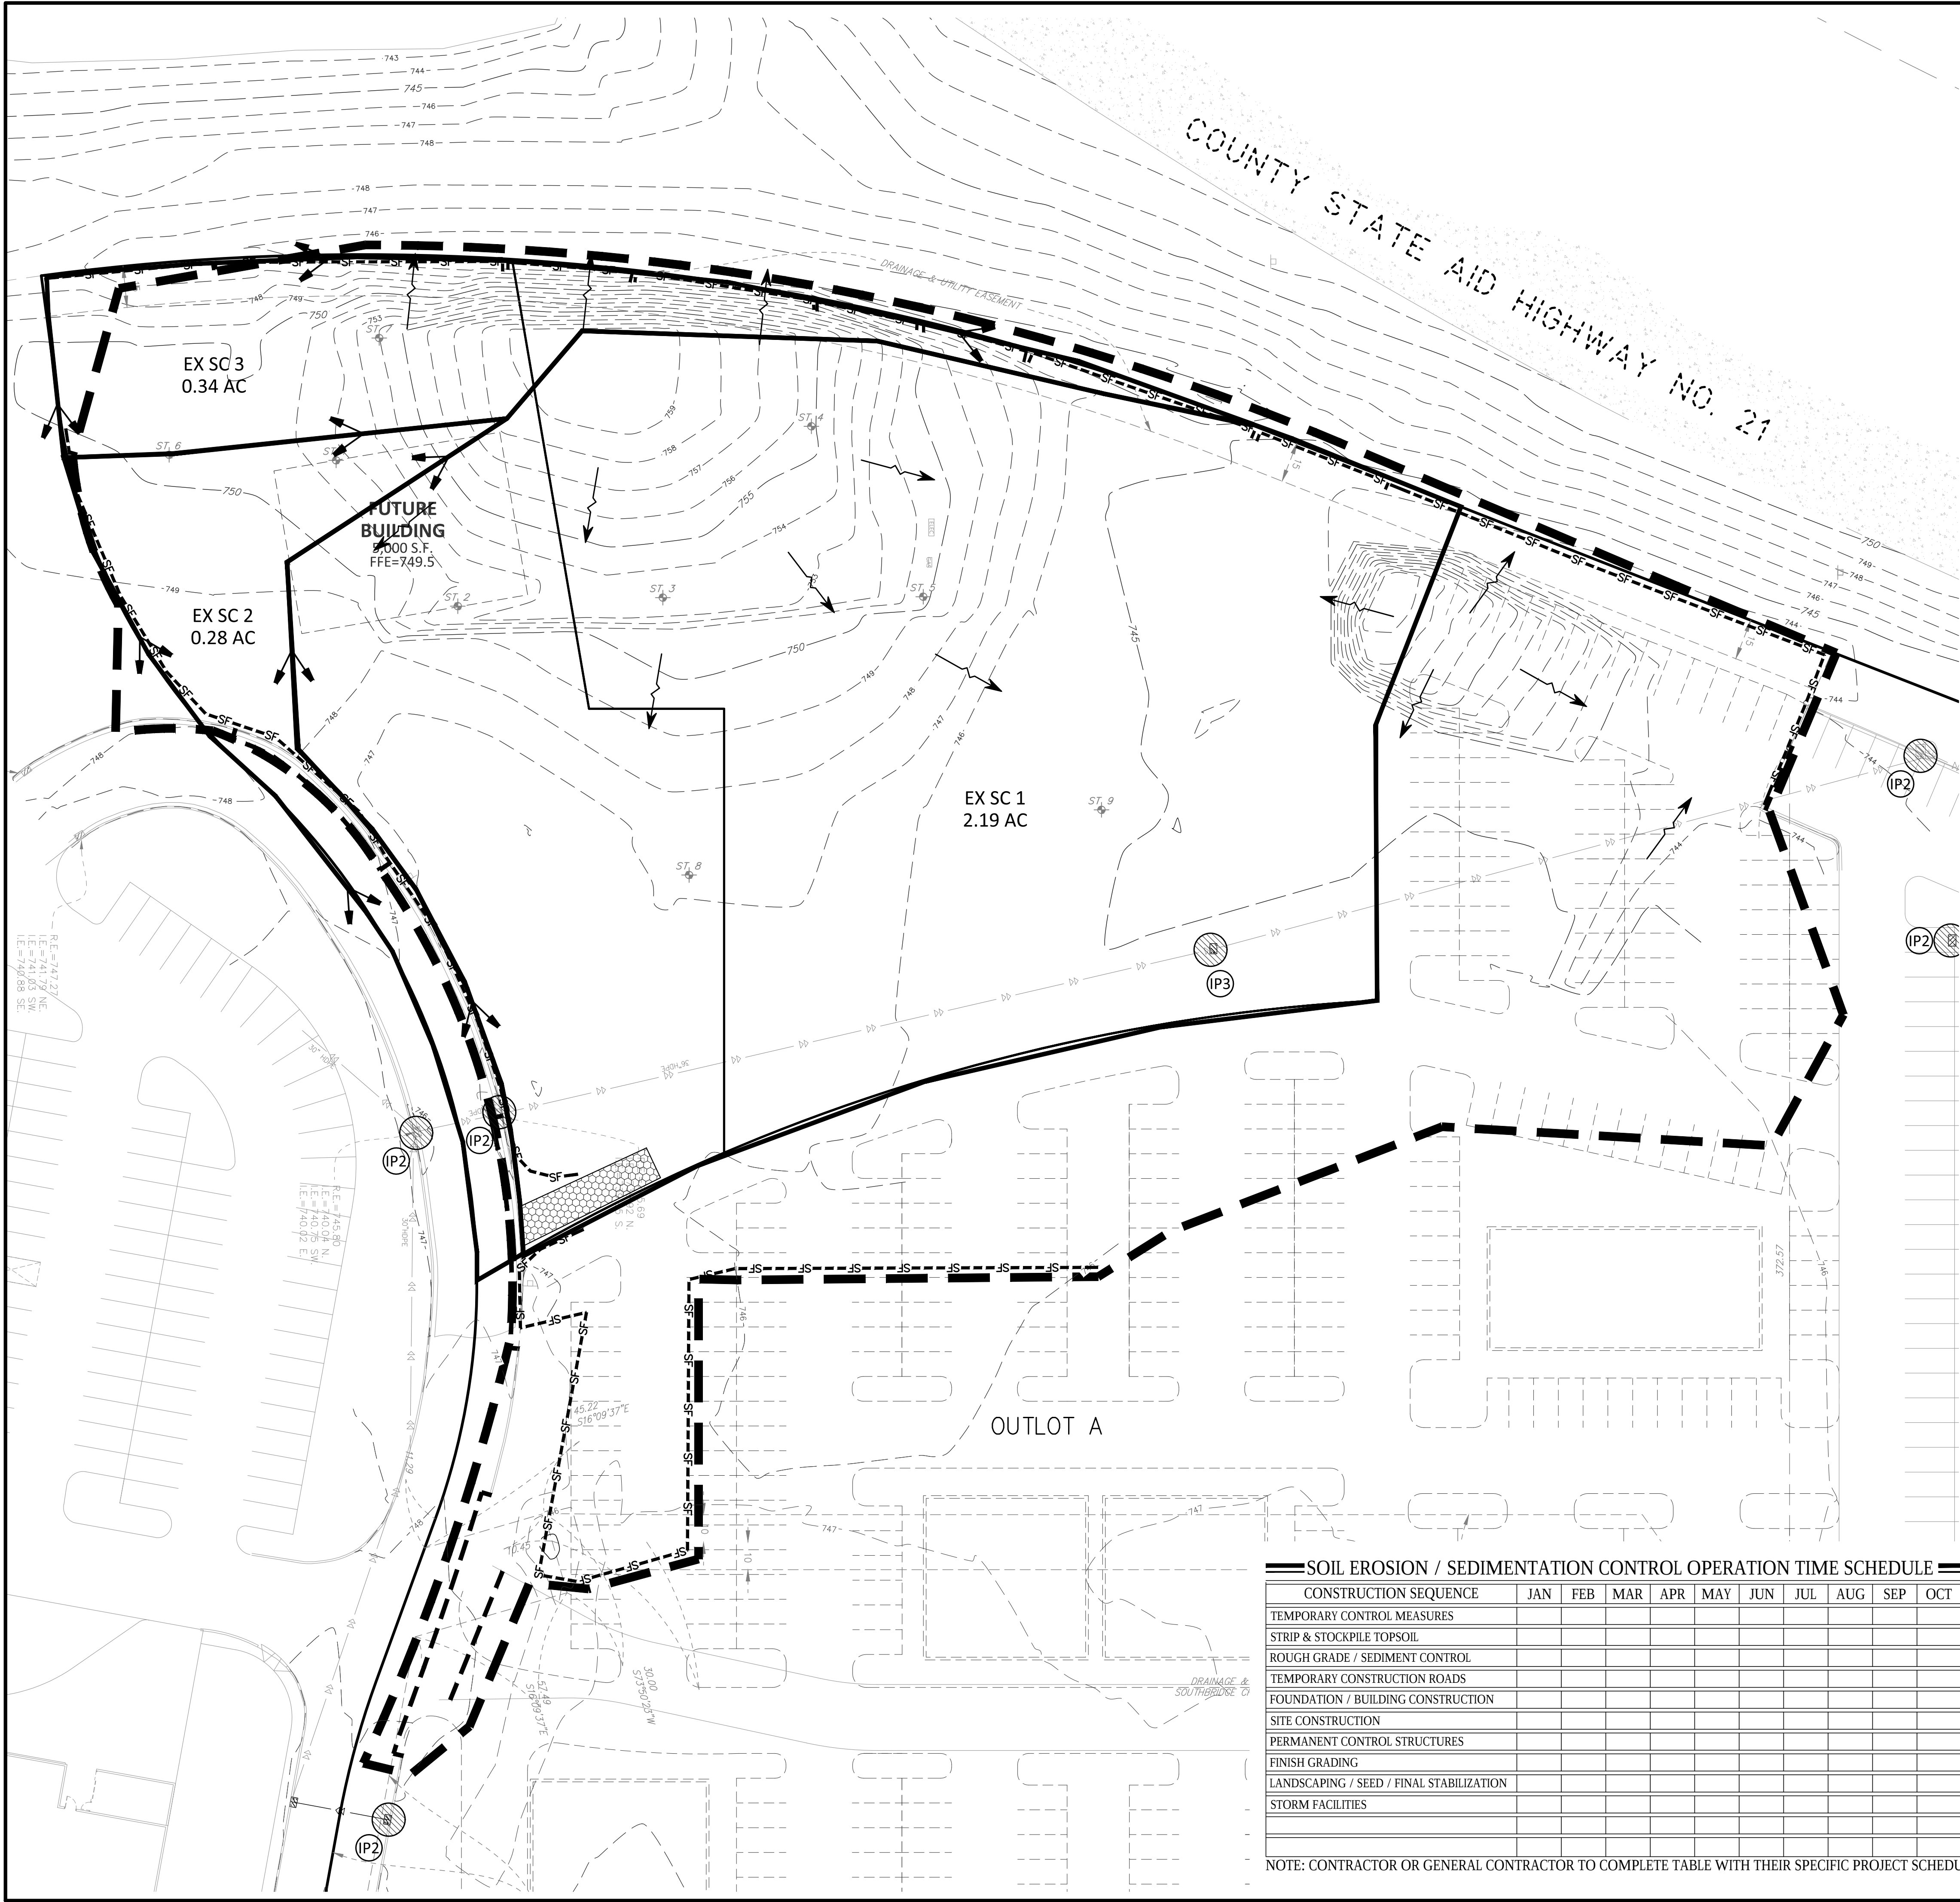

LEGEND

CURB & GUTTER
STORM SEWER
DRAINTILE
CONTOUR
RIP RAP
OVERFLOW ELEV.
SILT FENCE
SILT DIKE
LIMITS OF DISTURBANCE
SOIL BORINGS
DIRECTION OF OVERLAND FLOW
TEMPORARY DIVERSION
DITCH
CHECK DAM
LIMITS OF DRAINAGE SUB-BASIN
BIO-ROLL
INLET PROTECTION DEVICE 1
INLET PROTECTION DEVICE 2
INLET PROTECTION DEVICE 3
TEMPORARY STONE CONSTRUCTION ENTRANCE
TEMPORARY SEDIMENT BASIN

TEMPORARY STORAGE AND PARKING AREA

TEMPORARY STABILIZATION MEASURES (SEED, MULCH, MATS OR BLANKETS AS OUTLINED IN THE SWPPP)

PROPOSED

EXISTING

SB

TS

TSM

NOTE TO CONTRACTOR

THE EROSION CONTROL PLAN SHEETS ALONG WITH THE REST OF THE SWPPP MUST BE KEPT ONSITE UNTIL THE NOTICE OF TERMINATION IS FILED WITH THE MPCA. THE CONTRACTOR MUST UPDATE THE SWPPP, INCLUDING THE EROSION CONTROL PLAN SHEETS AS NECESSARY TO INCLUDE ADDITIONAL REQUIREMENTS, SUCH AS ADDITIONAL OR MODIFIED BMPs DESIGNED TO CORRECT PROBLEMS IDENTIFIED. AFTER FILING THE NOTICE OF TERMINATION, THE SWPPP, INCLUDING THE EROSION CONTROL PLAN SHEETS, AND ALL REVISIONS TO IT MUST BE SUBMITTED TO THE OWNER, TO BE KEPT ON FILE IN ACCORDANCE WITH THE RECORD RETENTION REQUIREMENTS DESCRIBED IN THE SWPPP NARRATIVE.

EROSION CONTROL MATERIALS QUANTITIES

ITEM	UNIT	QUANTITY
SILT FENCE	LINEAR FEET	1590
SILT DIKE	LINEAR FEET	0
BIO-ROLL	LINEAR FEET	0
CONSTRUCTION ENTRANCE	UNIT	1
INLET PROTECTION DEVICE (IP-1)	UNIT	0
INLET PROTECTION DEVICE (IP-2)	UNIT	5
INLET PROTECTION DEVICE (IP-3)	UNIT	1

* REFER TO SHEET C5.03 FOR GENERAL NOTES, MAINTENANCE NOTES, LOCATION MAPS, AND STANDARD DETAILS

THE SURFACE UTILITY INFORMATION SHOWN ON THESE PLANS IS A UTILITY QUALITY LEVEL D. THIS QUALITY LEVEL WAS DETERMINED ACCORDING TO THE GUIDELINES OF ASCE/CES 38-4Z, TITLED "STANDARD GUIDELINES FOR THE COLLECTION AND DEPICTION OF EXISTING SUBSURFACE UTILITY DATA". THE CONTRACTOR AND/OR SUBCONTRACTORS SHALL DETERMINE THE EXACT LOCATION OF ALL EXISTING UTILITIES BEFORE COMMENCING WORK. BY CONTACTING THE NOTIFICATION CENTER (Gopher State One for Minnesota), THE CONTRACTOR AND/OR SUBCONTRACTOR AGREES TO BE FULLY RESPONSIBLE FOR ANY AND ALL DAMAGES, WHICH MIGHT BE OCCASIONED BY HIS OR HER FAILURE TO EXACTLY LOCATE AND PRESERVE ANY AND ALL UTILITIES (UNDERGROUND AND OVERHEAD).


IF THE CONTRACTOR ENCOUNTERS ANY DRAIN TILE WITHIN THE SITE, HE OR SHE SHALL NOTIFY THE ENGINEER WITH THE LOCATION, SIZE, INVERT AND IF THE TILE IS ACTIVE. NO DRAIN TILE SHALL BE BACKFILLED WITHOUT APPROVAL FROM THE PROJECT ENGINEER.

IT SHALL BE THE RESPONSIBILITY OF THE CONTRACTOR TO RELOCATE ALL EXISTING UTILITIES WHICH CONFLICT WITH THE PROPOSED IMPROVEMENTS SHOWN ON THE PLANS.

SOIL EROSION / SEDIMENTATION CONTROL OPERATION TIME SCHEDULE

CONSTRUCTION SEQUENCE	JAN	FEB	MAR	APR	MAY	JUN	JUL	AUG	SEP	OCT	NOV	DEC	JAN	FEB	MAR	APR	MAY	JUN
TEMPORARY CONTROL MEASURES																		
STRIP & STOCKPILE TOPSOIL																		
ROUGH GRADE / SEDIMENT CONTROL																		
TEMPORARY CONSTRUCTION ROADS																		
FOUNDATION / BUILDING CONSTRUCTION																		
SITE CONSTRUCTION																		
PERMANENT CONTROL STRUCTURES																		
FINISH GRADING																		
LANDSCAPING / SEED / FINAL STABILIZATION																		
STORM FACILITIES																		

NOTE: CONTRACTOR OR GENERAL CONTRACTOR TO COMPLETE TABLE WITH THEIR SPECIFIC PROJECT SCHEDULE

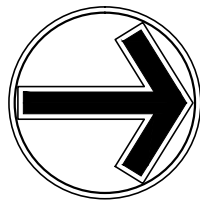

0 30 60
SCALE IN FEET



12800 Whitewater Drive, Suite 300
Minnetonka, MN 55343
763.476.6010 telephone
763.476.8532 facsimile
Engineering | Surveying | Planning | Environmental

Client

SHAKOPEE CROSSINGS LIMITED PARTNERSHIP

8170 CARRIAGE COURT NORTH
SUITE 210
SHAKOPEE, MN 55379

Project

SOUTHBRIDGE CROSSINGS EAST 5TH ADDITION

Location

SHAKOPEE, MN

Certification

I hereby certify that this plan, specification or report was prepared by me or under my direct supervision and that I am a duly licensed professional ENGINEER under the laws of the state of Minnesota.

George D. Abernathy
Registration No. 43505 Date: 10/19/2018
If applicable, contact us for a wet signed copy of this plan which is available upon request at Sambatek's, Minnetonka, MN office.

Summary

Designed: GDA Drawn: IMW
Approved: BDB Book / Page:
Phase: PERMIT Initial Issued: 10/19/2018

Revision History


No. Date By Submittal / Revision
A 10/19/18 JMW Building Revisions

Sheet Title
PHASE I
EROSION
CONTROL PLAN

Sheet No. Revision

C5.01 A

Project No. 20787

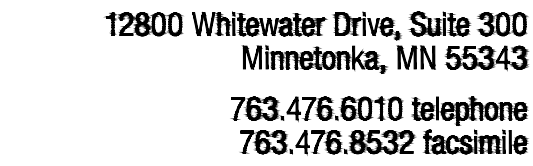

Client

8170 CARRIAGE COURT NORTH
SUITE 210
SHAKOPEE, MN 55379

SHAKOPEE, MN

I hereby certify that this plan, specification or report was prepared by me or under my direct supervision and that I am a duly licensed professional ENGINEER under the laws of the state of Minnesota.


George D. Abernathy
Registration No. 43505 Date: 10/19/2018
If applicable, contact us for a wet signed copy of this
plan which is available upon request at Sambatek's,
Minnetonka, MN office.

Designed: GDA Drawn: JMW
Approved: BDB Book / Page:
Phase: PERMIT Initial Issued: 10/19/2018

No.	Date	By	Submittal / Revision
A	10/19/18	JMW	Building Revisions

Project No. 20787




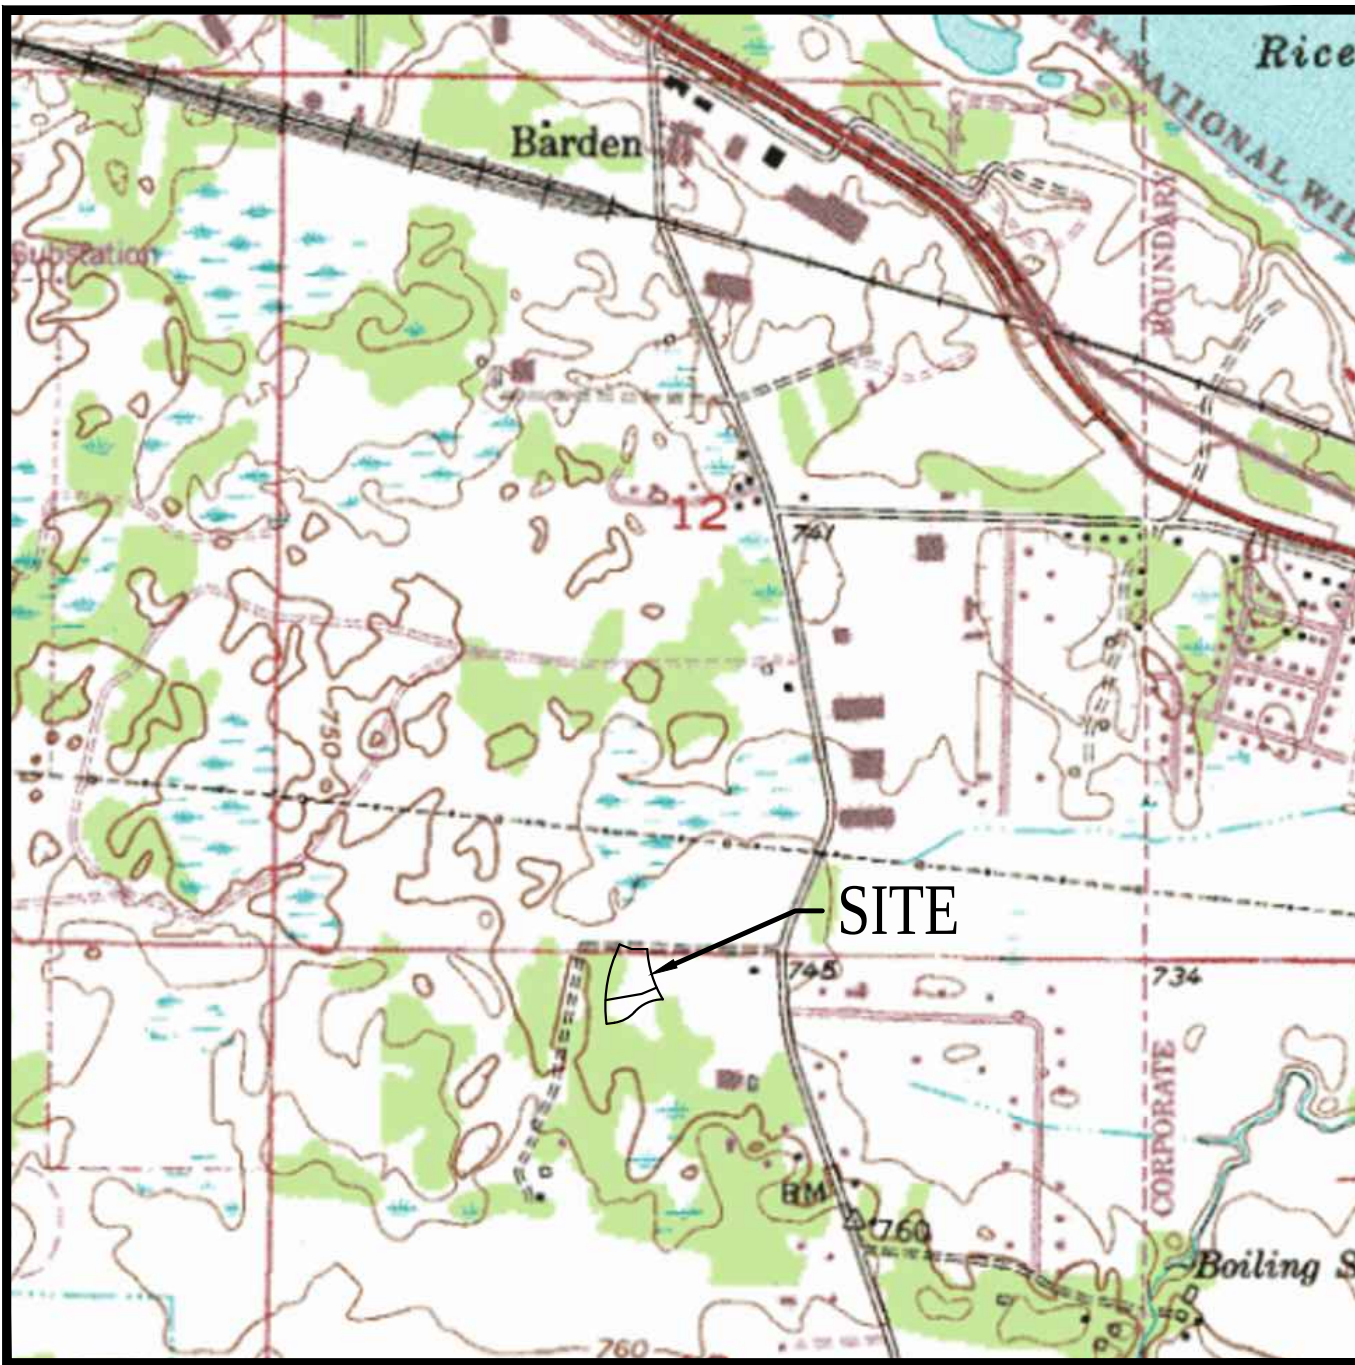


SITE LOCATION MAP
NOT TO SCALE

USGS MAP
NOT TO SCALE


AREA SUMMARY IN ACRES	
PAVEMENT AREA	0.15
BUILDING AREA	0.15
SEEDDED AREA	0.15
TOTAL DISTURBED	0.15
PRE - CONSTRUCTION IMPERVIOUS	0.15
POST - CONSTRUCTION IMPERVIOUS	0.15

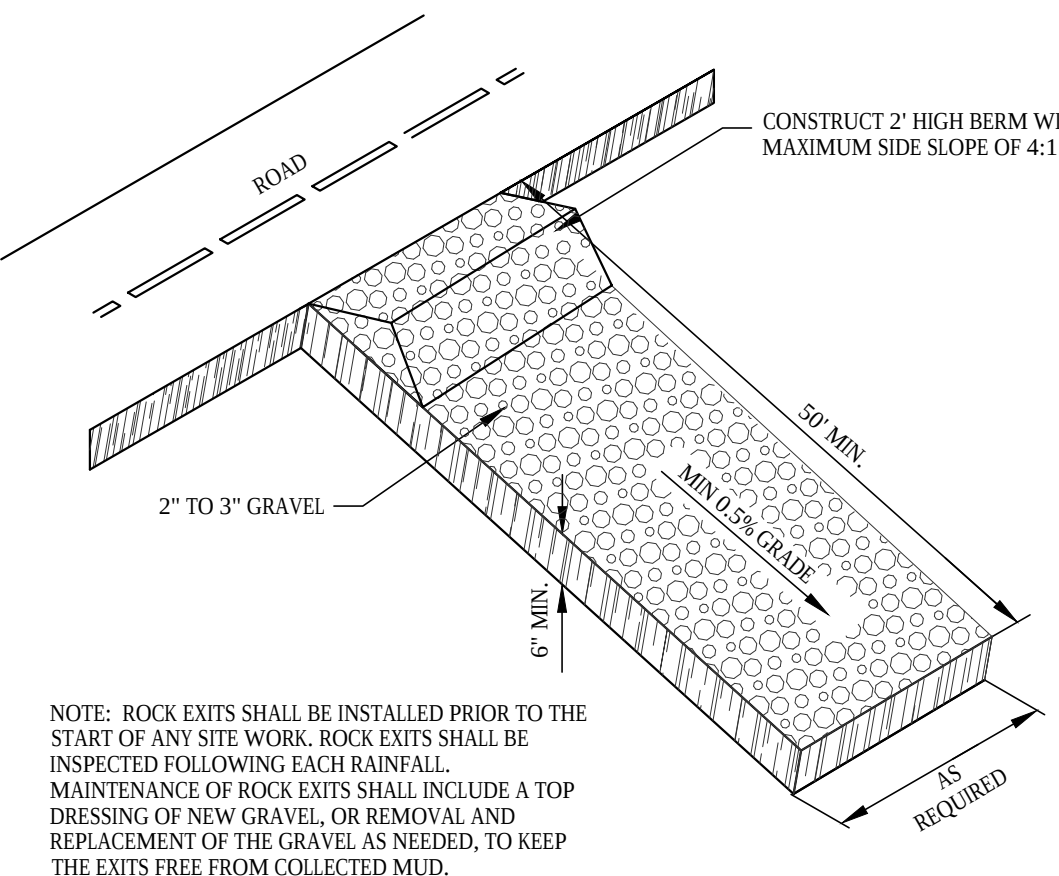


ROCK EXIT DRIVE
NOT TO SCALE

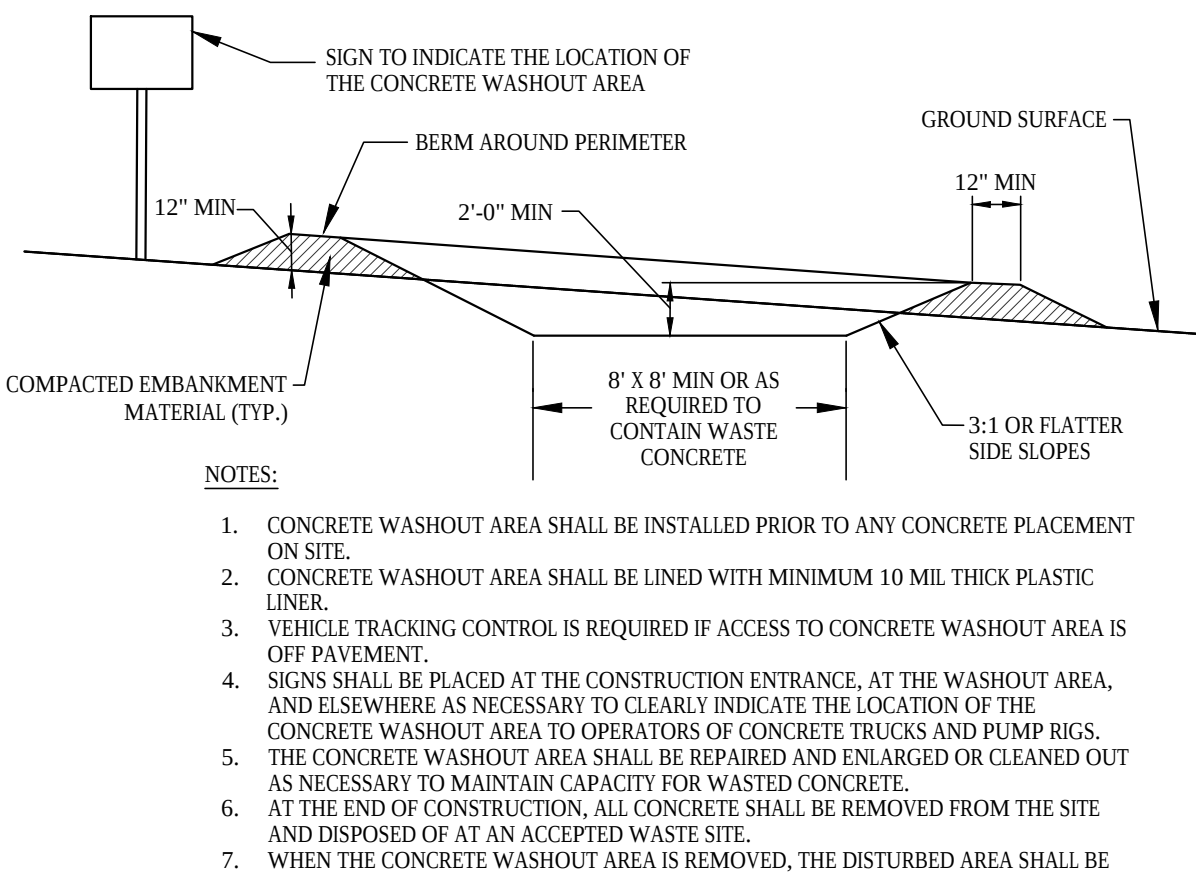


CONCRETE WASHOUT AREA
NOT TO SCALE

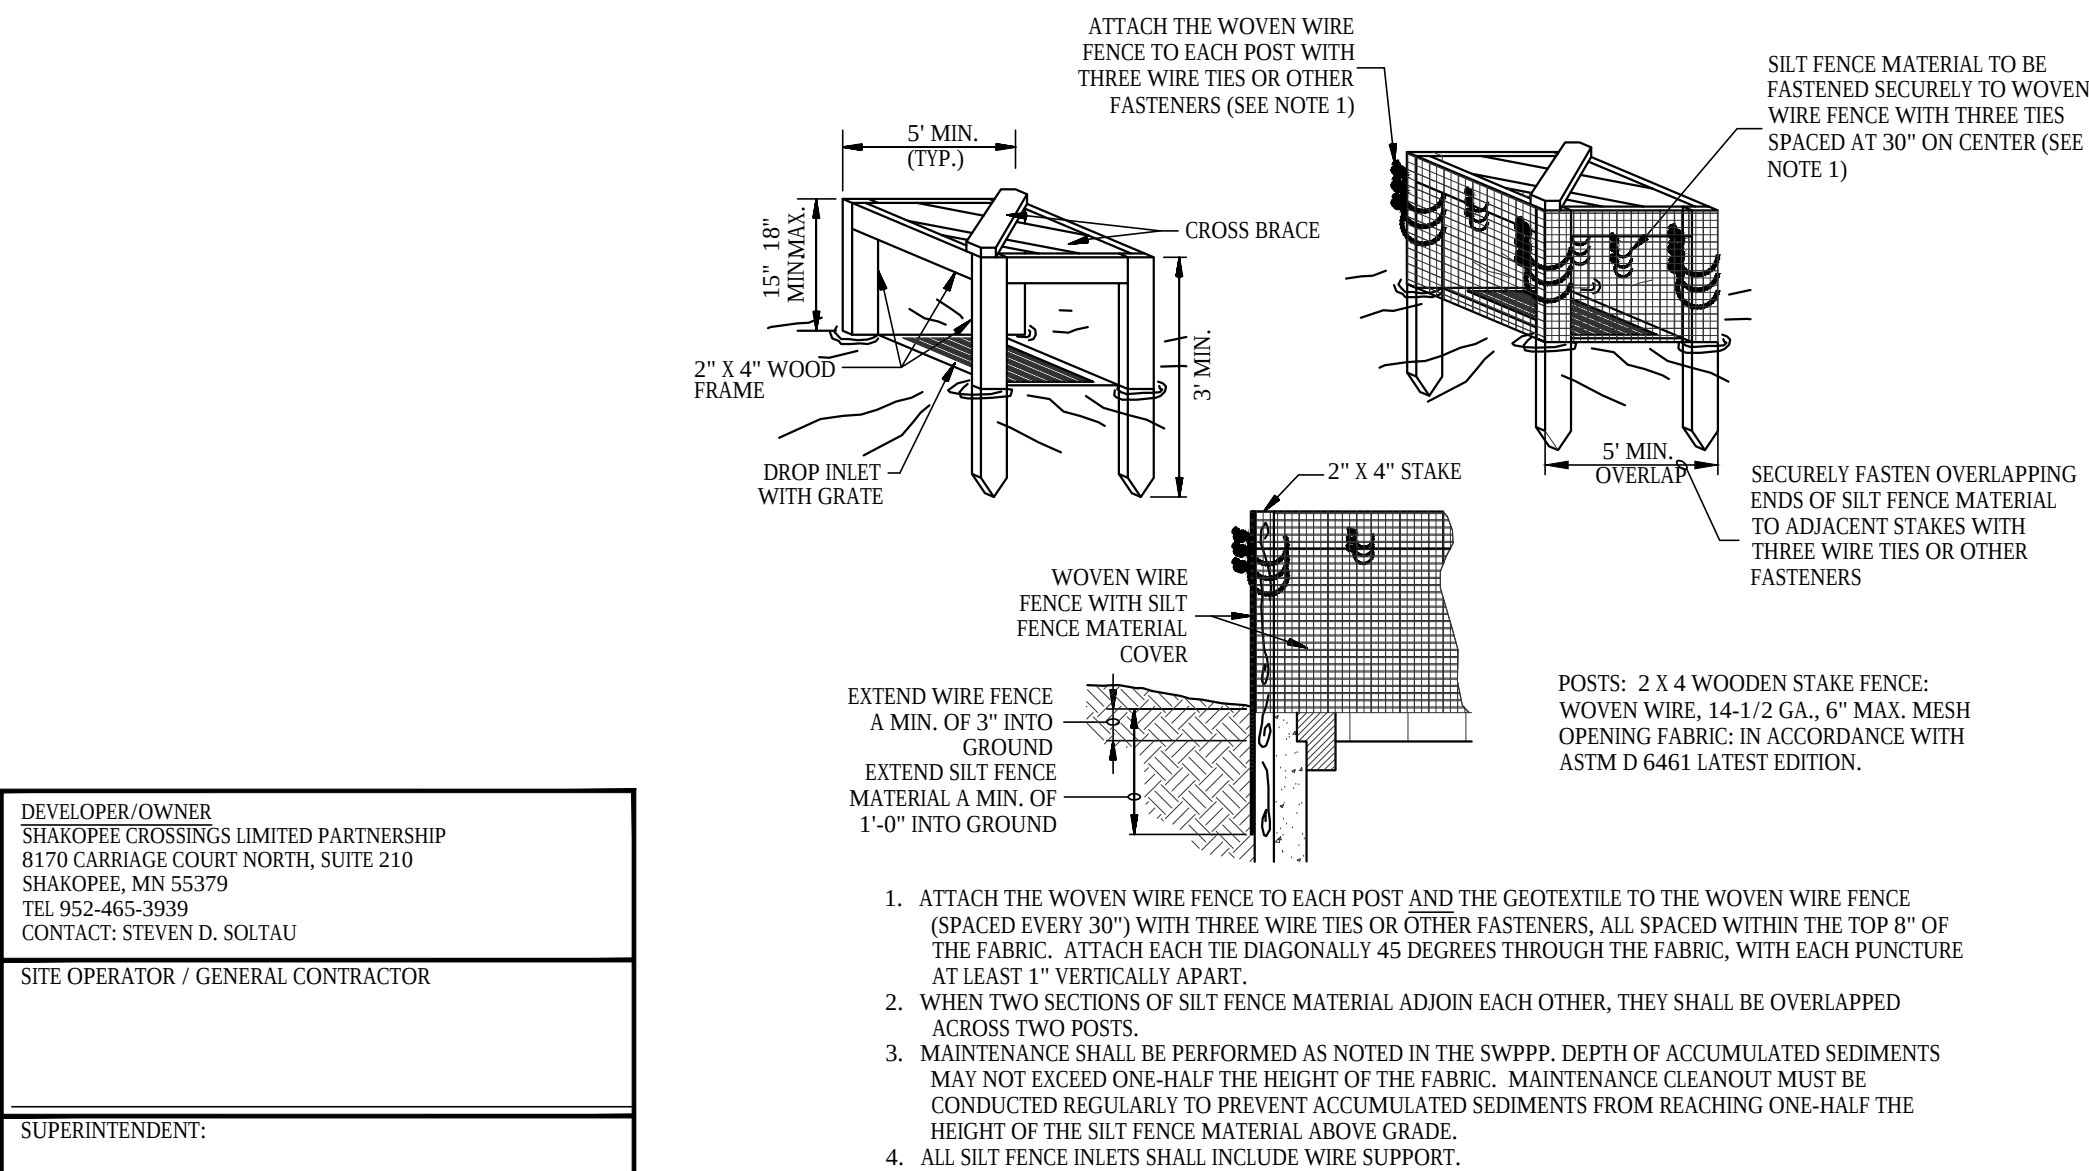

SILT FENCE INLET PROTECTION (IP-1)
NOT TO SCALE

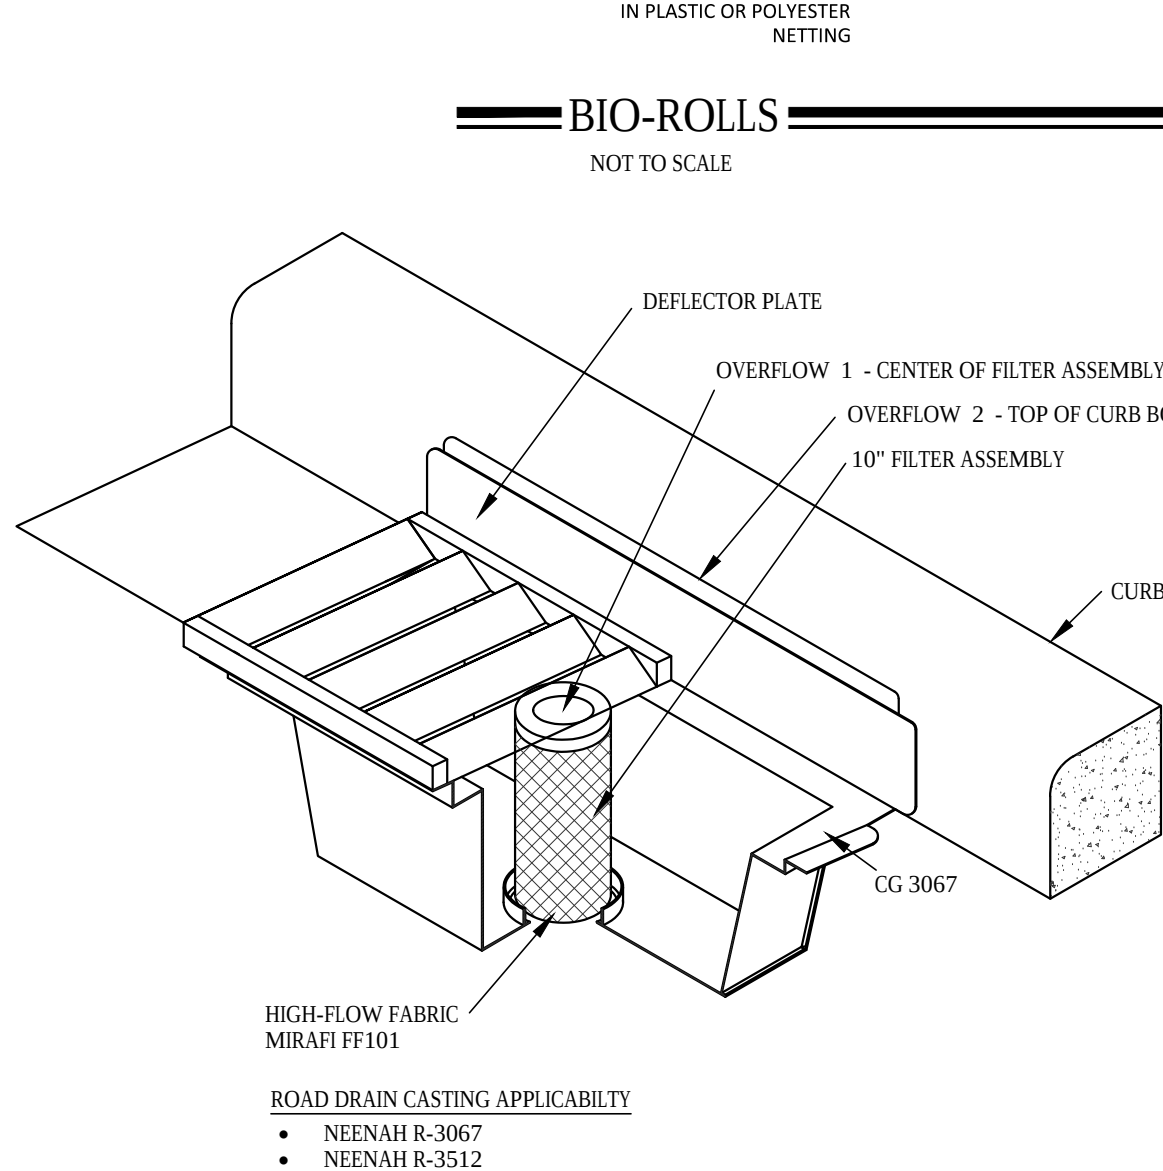

ROAD DRAIN INLET PROTECTION (IP-2)
NOT TO SCALE

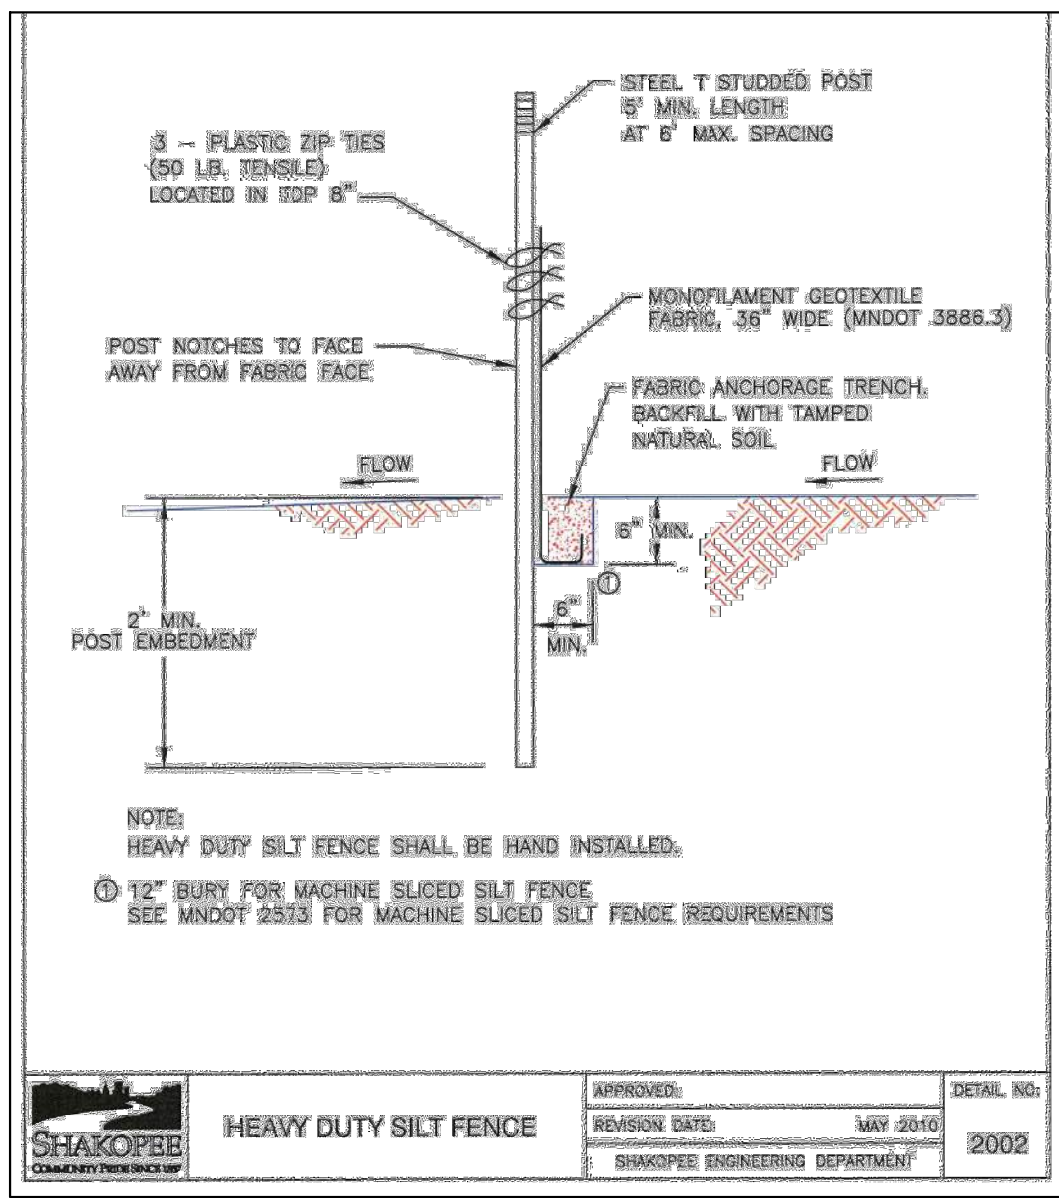

BIO-ROLLS

NOT TO SCALE


- PHASE I:
1. INSTALL STABILIZED CONSTRUCTION ENTRANCES.
 2. PREPARE TEMPORARY PARKING AND STORAGE AREA.
 3. CONSTRUCT THE SILT FENCES ON THE SITE.
 4. INSTALL INLET PROTECTION DEVICES AS SHOWN ON THE PLANS.
 5. CLEAR AND GRUB THE SITE.
 6. BEGIN GRADING THE SITE.
 7. START CONSTRUCTION OF BUILDING PAD AND STRUCTURES.

- PHASE II:
1. TEMPORARILY SEED DENUDED AREAS.
 2. INSTALL UTILITIES, UNDERDRAINS, STORM SEWERS, CURBS AND GUTTERS.
 3. INSTALL RIP RAP AROUND OUTLET STRUCTURES.
 4. INSTALL INLET PROTECTION AROUND ALL STORM SEWER STRUCTURES.
 5. PREPARE SITE FOR PAVING.
 6. PAVE SITE.
 7. INSTALL INLET PROTECTION DEVICES.
 8. COMPLETE GRADING AND INSTALL PERMANENT SEEDING AND PLANTING.
 9. REMOVE ALL TEMPORARY EROSION AND SEDIMENT CONTROL DEVICES (ONLY IF SITE IS STABILIZED), IF REQUIRED BY THE CONTRACT

1. CONSTRUCTION SHALL COMPLY WITH ALL APPLICABLE GOVERNING CODES AND BE CONSTRUCTED TO SAME. WHERE A CONFLICT EXISTS BETWEEN LOCAL JURISDICTIONAL STANDARD SPECIFICATIONS AND SAMBATEK STANDARD SPECIFICATIONS, THE MORE STRINGENT SPECIFICATION SHALL APPLY.
2. THE STORMWATER POLLUTION PREVENTION PLAN (SWPPP) IS COMPRISED OF THIS DRAWING (EROSION & SEDIMENTATION CONTROL PLAN-ESC PLAN), THE STANDARD DETAILS, THE PLAN NARRATIVE, AND ITS APPENDICES, PLUS THE PERMIT AND ALL SUBSEQUENT REPORTS AND RELATED DOCUMENTS.
3. CONTRACTOR SHALL BE RESPONSIBLE FOR COMPLETING & SUBMITTING THE APPLICATION FOR THE MPCA GENERAL STORMWATER PERMIT FOR CONSTRUCTION ACTIVITY. ALL CONTRACTORS AND SUBCONTRACTORS INVOLVED WITH STORM WATER POLLUTION PREVENTION SHALL OBTAIN A COPY OF THE SWPPP AND THE STATE OF MINNESOTA NATIONAL POLLUTANT DISCHARGE ELIMINATION SYSTEM GENERAL PERMIT (NPDES PERMIT) AND BECOME FAMILIAR WITH THE CONTENTS. THE SWPPP AND ALL OTHER RELATED DOCUMENTS MUST BE KEPT AT THE SITE DURING CONSTRUCTION.
4. CONTRACTOR SHALL IMPLEMENT BEST MANAGEMENT PRACTICES (BMPs) AS REQUIRED BY THE SWPPP & PERMITS. CONTRACTOR SHALL OVERSEE THE INSPECTION & MAINTENANCE OF THE BMPs AND EROSION PREVENTION DEVICES. CONSTRUCTION IS COMPLETED, IS APPROVED BY ALL AUTHORITIES, AND THE NOTICE OF TERMINATION (NOT) HAS BEEN FILED WITH THE MPCA BY EITHER THE OWNER OR OPERATOR AS APPROVED ON PERMIT. ADDITIONAL BMPs SHALL BE IMPLEMENTED AS DICTATED BY CONDITIONS AT NO ADDITIONAL COST TO OWNER THROUGHOUT ALL PHASES OF CONSTRUCTION.
5. CONTRACTOR SHALL COMPLY WITH TRAINING REQUIREMENTS IN PART III.A.2 OF THE GENERAL PERMIT.
6. BMPs AND CONTROLS SHALL CONFORM TO FEDERAL, STATE, OR LOCAL REQUIREMENTS OR MANUAL OF PRACTICE, AS APPLICABLE. CONTRACTOR SHALL IMPLEMENT ADDITIONAL CONTROLS AS DIRECTED BY PERMITTING AGENCY OR OWNER.
7. ESC PLAN MUST CLEARLY DELINEATE ALL STATE WATERS. PERMITS FOR ANY CONSTRUCTION ACTIVITY IMPACTING STATE WATERS OR REGULATED WETLANDS MUST BE MAINTAINED ON SITE AT ALL TIMES.
8. CONTRACTOR SHALL MINIMIZE CLEARING TO THE MAXIMUM EXTENT PRACTICAL OR AS REQUIRED BY THE GENERAL PERMIT. THE BOUNDARIES OF THE CLEARING LIMITS SHOWN ON THE ESC PLANS SHALL BE CLEARLY DELINEATED (E.G., WITH FLAGS, STAKES, SIGNS, SILT FENCE, ETC.) ON THE DEVELOPMENT SITE BEFORE WORK BEGINS. GROUND DISTURBING ACTIVITIES MUST NOT OCCUR OUTSIDE THE LIMITS OF DISTURBANCE.
9. GENERAL CONTRACTOR SHALL DENOTE ON PLAN THE TEMPORARY PARKING AND STORAGE AREA WHICH SHALL ALSO BE USED AS THE EQUIPMENT MAINTENANCE AND CLEANING AREA, EMPLOYEE PARKING AREA, AND AREA FOR LOCATING PORTABLE FACILITIES, OFFICE TRAILERS, AND TOILET FACILITIES.
10. ALL WASH WATER (CONCRETE TRUCKS, VEHICLE CLEANING, EQUIPMENT CLEANING, ETC.) MUST BE LIMITED TO A DEFINED AREA OF THE SITE AND SHALL BE CONTAINED AND PROPERLY TREATED OR DISPOSED. NO ENGINE DEGREASING IS ALLOWED ON SITE.
11. ALL LIQUID AND SOLID WASTES GENERATED BY CONCRETE WASHOUT OPERATIONS MUST BE CONTAINED IN A LEAK-PROOF CONTAINMENT FACILITY OR IMPERMEABLE LINER. A COMPACTED CLAY LINER IS NOT ACCEPTABLE. THE LIQUID AND SOLID WASTES MUST NOT CONTACT THE GROUND, AND THERE MUST NOT BE RUNOFF FROM THE CONCRETE WASHOUT OPERATIONS OR AREAS. LIQUID AND SOLID WASTES MUST BE DISPOSED OF PROPERLY AND IN COMPLIANCE WITH MPCA REGULATIONS. A SIGN MUST BE INSTALLED ADJACENT TO EACH WASHOUT FACILITY TO INFORM CONCRETE EQUIPMENT OPERATORS TO UTILIZE THE PROPER FACILITIES. SELF-CONTAINED CONCRETE WASHOUTS ON CONCRETE DELIVERY TRUCKS ARE ALLOWED.
12. SUFFICIENT OIL AND GREASE ABSORBING MATERIALS AND FLOTATION BOOMS SHALL BE MAINTAINED ON SITE OR READILY AVAILABLE TO CONTAIN AND CLEAN-UP FUEL OR CHEMICAL SPILLS AND LEAKS.
13. DUST ON THE SITE SHALL BE CONTROLLED. THE USE OF MOTOR OILS AND OTHER PETROLEUM BASED OR TOXIC LIQUIDS FOR DUST SUPPRESSION OPERATIONS IS PROHIBITED.
14. SOLID WASTE: COLLECTED SEDIMENT, ASPHALT & CONCRETE MILLINGS, FLOATING DEBRIS, PAPER, PLASTIC, FABRIC, CONSTRUCTION & DEMOLITION DEBRIS & OTHER WASTES MUST BE DISPOSED OF PROPERLY & MUST COMPLY WITH MPCA DISPOSAL REQUIREMENTS.
15. HAZARDOUS MATERIALS: OIL, GASOLINE, PAINT & ANY HAZARDOUS SUBSTANCES MUST BE PROPERLY STORED, INCLUDING SECONDARY CONTAINMENT, TO PREVENT SPILLS, LEAKS OR OTHER DISCHARGE. RESTRICTED ACCESS TO STORAGE AREAS MUST BE PROVIDED TO PREVENT VANDALISM. STORAGE & DISPOSAL OF HAZARDOUS WASTE MUST BE IN COMPLIANCE WITH MPCA REGULATIONS.
16. ALL STORM WATER POLLUTION PREVENTION MEASURES PRESENTED ON THIS PLAN, AND IN THE SWPPP, SHALL BE INITIATED AS SOON AS PRACTICABLE AND PRIOR TO SOIL DISTURBING ACTIVITIES UPSLOPE.
17. DISTURBED PORTIONS OF THE SITE WHERE CONSTRUCTION ACTIVITY HAS STOPPED SHALL BE TEMPORARILY SEEDDED, WITHIN 14 DAYS OF INACTIVITY. SEEDING SHALL BE IN ACCORDANCE WITH MN/DOT SEED MIXTURE NUMBER 21-111 OR 21-112 DEPENDING ON THE SEASON OF PLANTING (SEE MN/DOT SPECIFICATION SECTION 2575.3) SEEDING METHOD AND APPLICATION RATE SHALL CONFORM TO MN/DOT SPECIFICATION SECTION 2575.3. TEMPORARY MULCH SHALL BE APPLIED IN ACCORDANCE WITH MN/DOT SPECIFICATION SECTION 2575.3F.1 AND 2575.3G. ALTERNATIVELY, HYDRAULIC SOIL STABILIZER IN ACCORDANCE WITH MN/DOT SPECIFICATION SECTION 2575.3H MAY BE USED IN PLACE OF TEMPORARY MULCH.
18. DISTURBED PORTIONS OF THE SITE WHERE CONSTRUCTION ACTIVITY HAS PERMANENTLY STOPPED SHALL BE PERMANENTLY STABILIZED. THESE AREAS SHALL BE STABILIZED IN ACCORDANCE WITH THE TIME TABLE DESCRIBED ABOVE. REFER TO THE GRADING PLAN AND/OR LANDSCAPE PLAN FOR VEGETATIVE COVER.
19. CONTRACTORS OR SUBCONTRACTORS WILL BE RESPONSIBLE FOR REMOVING SEDIMENT FROM CONVEYANCES & FROM TEMPORARY SEDIMENTATION BASINS THAT ARE TO BE USED AS PERMANENT WATER QUALITY MANAGEMENT BASINS. SEDIMENT MUST BE STABILIZED TO PREVENT IT FROM BEING WASHED BACK INTO THE BASIN, CONVEYANCES, OR DRAINAGEWAYS DISCHARGING OFF-SITE OR TO SURFACE WATERS. THE CLEANOUT OF PERMANENT BASINS MUST BE SUFFICIENT TO RETURN THE BASIN TO DESIGN CAPACITY.
20. ON-SITE & OFF-SITE SOIL STOCKPILE AND BORROW AREAS SHALL BE PROTECTED FROM EROSION AND SEDIMENTATION THROUGH IMPLEMENTATION OF BMPs. STOCKPILE AND BORROW AREA LOCATIONS SHALL BE NOTED ON THE SITE MAP AND PERMITTED IN ACCORDANCE WITH GENERAL PERMIT REQUIREMENTS.
21. TEMPORARY SOIL STOCKPILES MUST HAVE SILT FENCE OR OTHER EFFECTIVE SEDIMENT CONTROLS & CANNOT BE PLACED IN SURFACE WATERS, INCLUDING STORMWATER CONVEYANCES SUCH AS CURB & GUTTER SYSTEMS OR CONDUITS & DITCHES.
22. SLOPES SHALL BE LEFT IN A ROUGHENED CONDITION DURING THE GRADING PHASE TO REDUCE RUNOFF VELOCITIES AND EROSION.
23. DUE TO THE GRADE CHANGES DURING THE DEVELOPMENT OF THE PROJECT, CONTRACTOR SHALL BE RESPONSIBLE FOR ADJUSTING THE EROSION CONTROL MEASURES (SILT FENCES, CHECK DAMS, INLET PROTECTION DEVICES, ETC.) TO PREVENT EROSION.
24. ALL CONSTRUCTION SHALL BE STABILIZED AT THE END OF EACH WORKING DAY, THIS INCLUDES BACKFILLING OF TRENCHES FOR UTILITY CONSTRUCTION AND PLACEMENT OF GRAVEL OR BITUMINOUS PAVING FOR ROAD CONSTRUCTION.

MAINTENANCE NOTES:

- ALL MEASURES STATED ON THIS EROSION AND SEDIMENT CONTROL PLAN, AND IN THE STORM WATER POLLUTION PREVENTION PLAN SHALL BE MAINTAINED IN FULLY FUNCTIONAL CONDITION UNTIL NO LONGER REQUIRED FOR A COMPLETED PHASE OF WORK OR FINAL STABILIZATION OF THE SITE. THE DESIGNATED CONTACT PERSON NOTED ON THIS PLAN MUST ROUTINELY INSPECT THE CONSTRUCTION ON SITE ONCE EVERY SEVEN DAYS DURING ACTIVE CONSTRUCTION AND WITHIN 24 HOURS AFTER A RAINFALL EVENT GREATER THAN 0.5 INCHES IN 24 HOURS. ALL EROSION AND SEDIMENTATION CONTROL MEASURES SHALL BE CLEANED AND REPAIRED IN ACCORDANCE WITH THE FOLLOWING:
1. ALL SILT FENCES MUST BE REPAIRED, REPLACED, OR SUPPLEMENTED WHEN THEY BECOME NONFUNCTIONAL OR THE SEDIMENT REACHES 1/3 OF THE HEIGHT OF THE FENCE. THESE REPAIRS MUST BE MADE WITHIN 24 HOURS OF DISCOVERY, OR AS SOON AS FIELD CONDITIONS ALLOW ACCESS.
 2. TEMPORARY AND PERMANENT SEDIMENTATION BASINS MUST BE DRAINED AND THE SEDIMENT REMOVED WHEN THE DEPTH OF SEDIMENT COLLECTED IN THE BASIN REACHES 1/2 THE STORAGE VOLUME. DRAINAGE AND REMOVAL MUST BE COMPLETED WITHIN 72 HOURS OF DISCOVERY, OR AS SOON AS FIELD CONDITIONS ALLOW ACCESS (SEE PART IV.D. OF THE GENERAL PERMIT).
 3. SURFACE WATERS, INCLUDING DRAINAGE DITCHES AND CONVEYANCE SYSTEMS, MUST BE INSPECTED FOR EVIDENCE OF SEDIMENT BEING DEPOSITED BY EROSION. CONTRACTOR MUST REMOVE ALL DELTAS AND SEDIMENT DEPOSITED IN SURFACE WATERS, INCLUDING DRAINAGE SYSTEMS, CATCH BASINS, AND OTHER DRAINAGE SYSTEMS, AND RESTABILIZE THE AREAS WHERE SEDIMENT REMOVAL RESULTS IN EXPOSED SOIL. THE REMOVAL AND STABILIZATION MUST TAKE PLACE WITHIN SEVEN (7) DAYS OF DISCOVERY UNLESS PRECLUDED BY LEGAL, REGULATORY, OR PHYSICAL ACCESS CONSTRAINTS. CONTRACTOR SHALL USE ALL REASONABLE EFFORTS TO OBTAIN ACCESS. IF PRECLUDED, REMOVAL AND STABILIZATION MUST TAKE PLACE WITHIN SEVEN (7) CALENDAR DAYS OF OBTAINING ACCESS. CONTRACTOR IS RESPONSIBLE FOR CONTACTING ALL LOCAL, REGIONAL, STATE AND FEDERAL AUTHORITIES AND RECEIVING ANY APPLICABLE PERMITS, PRIOR TO CONDUCTING ANY WORK.
 4. CONSTRUCTION SITE VEHICLE EXIT LOCATIONS MUST BE INSPECTED FOR EVIDENCE OF OFF-SITE SEDIMENT TRACKING ONTO PAVED SURFACES. TRACKED SEDIMENT MUST BE REMOVED FROM ALL OFF-SITE PAVED SURFACES, WITHIN 24 HOURS OF DISCOVERY, OR IF APPLICABLE, WITHIN A SHORTER TIME TO COMPLY WITH PART IV.C.6 OF THE GENERAL PERMIT.
 5. CONTRACTOR IS RESPONSIBLE FOR THE OPERATION AND MAINTENANCE OF TEMPORARY AND PERMANENT WATER QUALITY MANAGEMENT BMPs, AS WELL AS ALL EROSION PREVENTION AND SEDIMENT CONTROL BMPs. FOR THE DURATION OF THE CONSTRUCTION WORK AT THE SITE, THE PERMITTEE(S) ARE RESPONSIBLE UNTIL ANOTHER PERMITTEE HAS ASSUMED CONTROL (ACCORDING TO PART III.B.5 OF THE MPCA GENERAL PERMIT) OVER ALL AREAS OF THE SITE THAT HAVE NOT BEEN FINALLY STABILIZED OR THE SITE HAS UNDERGONE FINAL STABILIZATION, AND A (N.O.T.) HAS BEEN SUBMITTED TO THE MPCA.
 6. IF SEDIMENT ESCAPES THE CONSTRUCTION SITE, OFF-SITE ACCUMULATIONS OF SEDIMENT MUST BE REMOVED IN A MANNER AND AT A FREQUENCY SUFFICIENT TO MINIMIZE OFF-SITE IMPACTS (E.G., FUGITIVE SEDIMENT IN STREETS COULD BE WASHED INTO STORM SEWERS BY THE NEXT RAIN AND/OR POSE A SAFETY HAZARD TO USERS OF PUBLIC STREETS).
 7. ALL INFILTRATION AREAS MUST BE INSPECTED TO ENSURE THAT NO SEDIMENT FROM ONGOING CONSTRUCTION ACTIVITIES IS REACHING THE INFILTRATION AREA AND THESE AREAS ARE PROTECTED FROM COMPACTION DUE TO CONSTRUCTION EQUIPMENT DRIVING ACROSS THE INFILTRATION AREA.

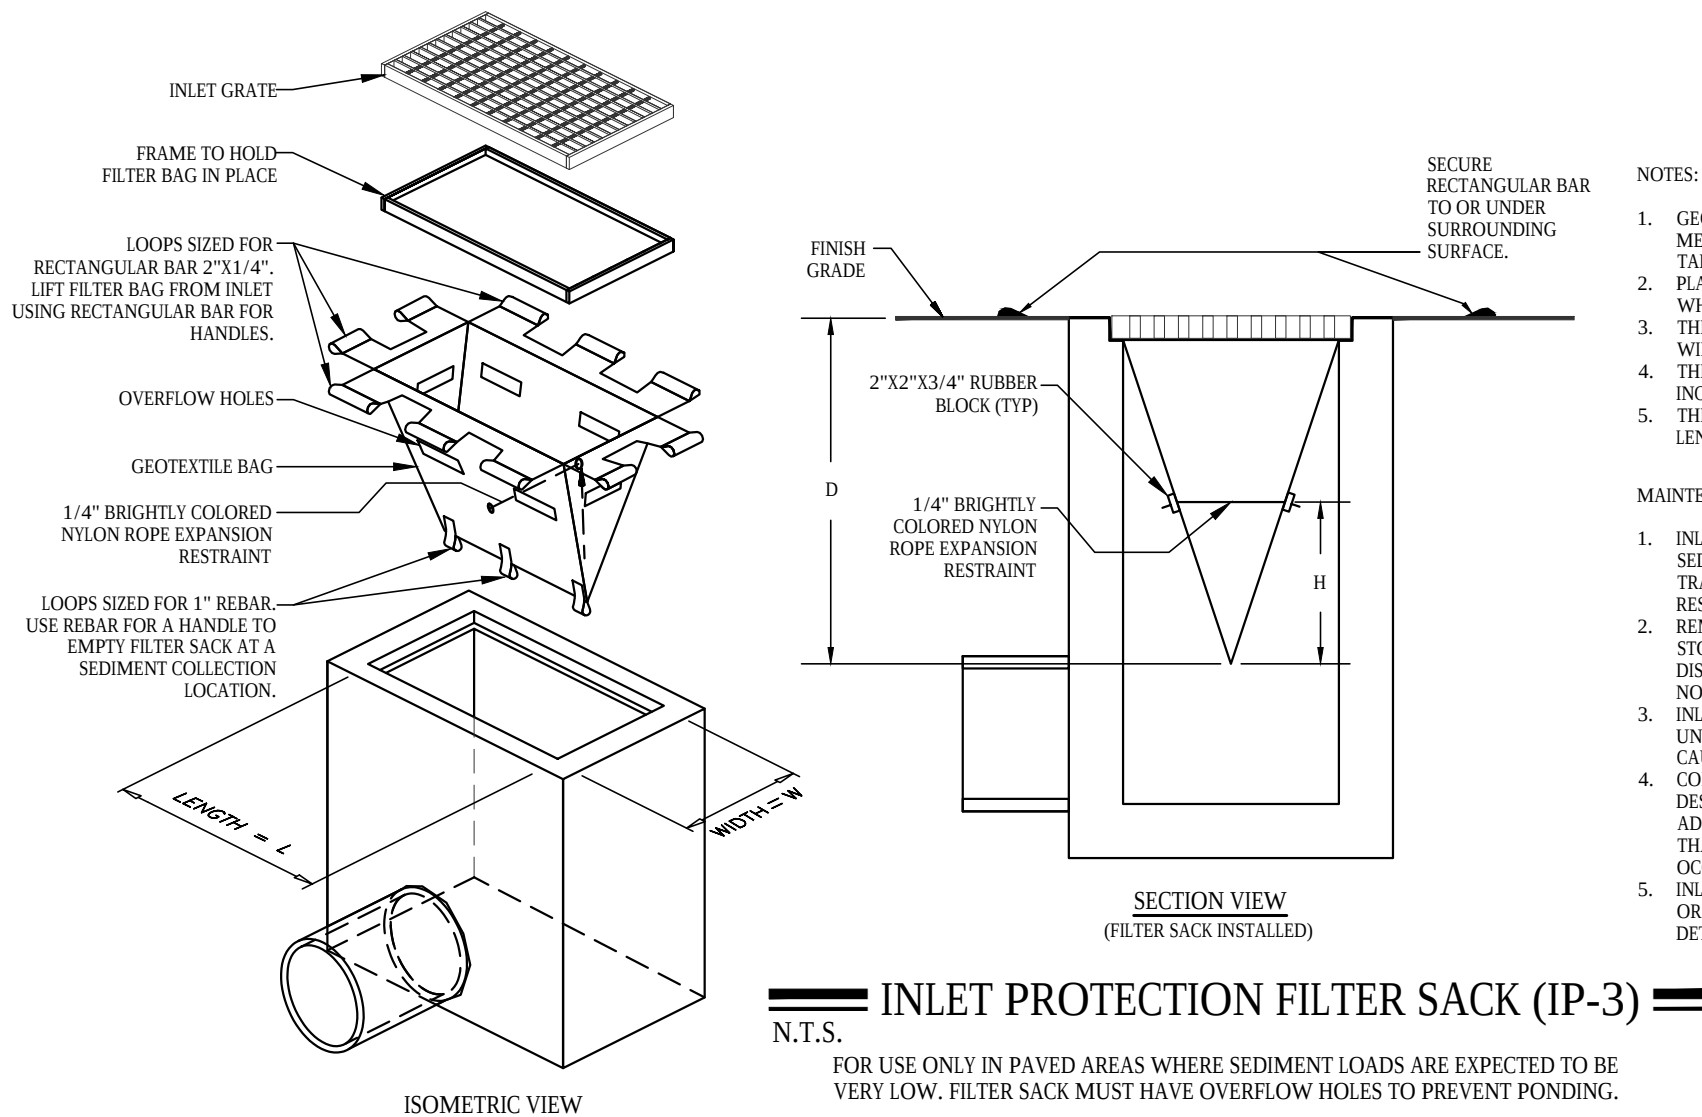

INLET PROTECTION FILTER SACK (IP-3)
N.T.S.
FOR USE ONLY IN PAVED AREAS WHERE SEDIMENT LOADS ARE EXPECTED TO BE VERY LOW. FILTER SACK MUST HAVE OVERFLOW HOLES TO PREVENT PONDING.

Sambatek
www.sambatek.com
12800 Whitewater Drive, Suite 300
Minnetonka, MN 55343
763.476.6010 telephone
763.476.8532 facsimile
Engineering | Surveying | Planning | Environmental

Client

SHAKOPEE
CROSSINGS
LIMITED
PARTNERSHIP

8170 CARRIAGE COURT NORTH
SUITE 210
SHAKOPEE, MN 55379

Project

SOUTHBRIDGE
CROSSINGS
EAST 5TH
ADDITION

Location

SHAKOPEE, MN

Certification

I hereby certify that this plan, specification or report was prepared by me or under my direct supervision and that I am a duly licensed professional ENGINEER under the laws of the state of Minnesota.

George D. Abernathy
Registration No. 43505 Date: 10/19/2018
If applicable, contact us for a wet signed copy of this plan which is available upon request at Sambatek's, Minnetonka, MN office.

Summary

Designed: GDA Drawn: JMW
Approved: BDB Book / Page:
Phase: PERMIT Initial Issued: 10/19/2018

Revision History

No. Date By Submittal / Revision
A 10/19/18 JMW Building Revisions

Sheet Title
EROSION
CONTROL
NOTES &
DETAILS

Sheet No. Revision

C5.03 A

Project No. 20787

Client

SHAKOPEE
CROSSINGS
LIMITED
PARTNERSHIP

8170 CARRIAGE COURT NORTH
SUITE 210
SHAKOPEE, MN 55379

Project

SOUTHBRIDGE
CROSSINGS
EAST 5TH
ADDITION

Location

SHAKOPEE, MN

Certification

I hereby certify that this plan, specification or report, was prepared by me or under my direct supervision and that I am a duly licensed professional ENGINEER under the laws of the state of Minnesota.

George D. Abernathy
Registration No. 43505 Date: 10/19/2018
If applicable, contact us for a wet signed copy of this plan which is available upon request at Sambatek's, Minnetonka, MN office.

Summary

Designed: GDA Drawn: JMW
Approved: BDB Book / Page:
Phase: PERMIT Initial Issued: 10/19/2018

Revision History
No. Date By Submittal / Revision

A 10/19/18 JMW Building Revisions

Sheet Title
SWPPP
NARRATIVE

Sheet No. Revision

C5.05 A

Project No. 20787

2.10 CONTROL STORMWATER DISCHARGE POINTS

1. PIPE OR OTHER TEMPORARY OR PERMANENT OUTLETS MUST BE STABILIZED WITH TEMPORARY OR PERMANENT ENERGY DISSIPATION WITHIN 24 HOURS AFTER CONNECTION TO A SURFACE WATER.
2. STABILIZE THE NORMAL WETTED PERIMETER OF A DRAINAGE DITCH OR SWALE WITHIN 200 FEET OF THE PROPERTY EDGE WITHIN 24 HOURS OF CONNECTION TO A SURFACE WATER. THE REMAINDER OF THE DITCH MUST BE STABILIZED WITHIN 14 DAYS OF CONNECTION.

BMP DESCRIPTION: RIPRAP

INSTALLATION SCHEDULE: INSTALL RIPRAP AS SHOWN ON SWPPP PLANS AND/OR GRADING PLANS. INSTALLATION MUST BE COMPLETED WITHIN 24 HOURS OF CONNECTING TO A SURFACE WATER.

MAINTENANCE AND INSPECTION REQUIREMENTS: INSPECT OUTLETS EVERY 7 DAYS OR $2 \text{ (} 1 \text{ (} 1 \text{ lb nm } 1 \text{ h), w (} 1 \text{ (} 0 \text{ } 9 \text{w } 1 \text{ mp } 6 \text{ nm } 1 \text{ h), w } 1 \text{ (} 1 \text{ b } 9 \text{a } 9 \text{b } 6 \text{t w } 9 \text{t } 1 \text{ (} 1 \text{ d } 1 \text{ w } 9 \text{t } [1 / 9 \text{ h w } [1 \text{ t } (} 1 \text{ a } 9 \text{b } 6 \text{t NON-FUNCTIONING RIPRAP ENERGY DISSIPATION WITHIN 24 HOURS OF DISCOVERY. ANY OFF SITE ACCUMULATION OF SEDIMENT MUST BE REMOVED IN MANNER AND AT A FREQUENCY TO MINIMIZE OFF-SITE IMPACTS.}$

RESPONSIBLE STAFF (CONTRACTOR TO COMPLETE):

2.11 CHEMICAL EROSION AND SEDIMENT CONTROL BMPS

POLYMERS, FLOCCULANTS, OR OTHER SEDIMENTATION TREATMENT CHEMICALS MUST BE APPLIED AFTER CONVENTIONAL EROSION AND SEDIMENT CONTROL DEVICES ARE UTILIZED. CHEMICALS MAY ONLY BE APPLIED WHERE TREATED STORMWATER IS DIRECTED TO A SEDIMENT CONTROL SYSTEM WHICH ALLOWS FOR FILTRATION OR SETTLEMENT OF THE FLOC PRIOR TO DISCHARGE. CONSIDERATION MUST BE GIVEN WHEN SELECTING CHEMICALS TO THE EXPECTED SOIL TYPES TO BE EXPOSED DURING CONSTRUCTION, AND TO THE EXPECTED TURBIDITY, PH AND FLOW RATE OF STORMWATER FLOWING INTO THE CHEMICAL TREATMENT SYSTEM OR AREA. IF CHEMICALS ARE PART OF THE EROSION CONTROL PLAN, THEY MUST BE USED IN ACCORDANCE WITH ACCEPTED ENGINEERING PRACTICES, AND WITH DOSING SPECIFICATION AND SEDIMENT REMOVAL DESIGN SPECIFICATIONS PROVIDED BY THE MANUFACTURER OR PROVIDER/SUPPLIER OF THE APPLICABLE CHEMICALS.

SECTION 3: DEWATERING & BASIN DRAINING

3.1 DEWATERING AND BASIN DRAINING

ALLOWABLE NON-STORMWATER DISCHARGES, AS DEFINED BY THE GENERAL PERMIT, ARE LIMITED TO DEWATERING AND BASIN DRAINING. DEWATERING OR BASIN DRAINING THAT MAY HAVE TURBID OR SEDIMENT LADEN DISCHARGE WATER MUST BE DISCHARGED TO A TEMPORARY OR PERMANENT SEDIMENTATION BASIN ON THE PROJECT SITE WHENEVER POSSIBLE. IF THE WATER CANNOT BE DISCHARGED TO A SEDIMENTATION BASIN PRIOR TO ENTERING THE SURFACE WATER, IT MUST BE TREATED WITH THE APPROPRIATE BMPS, SUCH THAT THE DISCHARGE DOES NOT ADVERSELY AFFECT THE RECEIVING WATER OR DOWNSTREAM LANDOWNERS. THE CONTRACTOR MUST ENSURE THAT DISCHARGE POINTS ARE ADEQUATELY PROTECTED FROM EROSION AND SCOUR. THE DISCHARGE MUST BE DISPERSED OVER NATURAL ROCK RIPRAP, SAND BAGS, PLASTIC SHEETING OR OTHER ACCEPTED ENERGY DISSIPATION MEASURES. ADEQUATE SEDIMENTATION CONTROL MEASURES ARE REQUIRED FOR DISCHARGE WATER THAT CONTAINS SUSPENDED SOLIDS. ALL WATER FROM DEWATERING OR BASIN DRAINING MUST BE DISCHARGED IN A MANNER THAT DOES NOT CAUSE NUISANCE CONDITIONS, EROSION IN RECEIVING CHANNELS OR ON DOWNSLOPE PROPERTIES, OR INUNDATION IN WETLANDS CAUSING SIGNIFICANT ADVERSE IMPACT TO THE WETLAND. IF THE CONTRACTOR ELECTS TO UTILIZE FILTERS WITH BACKWASH WATER, THE CONTRACTOR MUST HAUL THE BACKWASH WATER AWAY FOR DISPOSAL, RETURN THE BACKWATER TO THE BEGINNING OF THE TREATMENT PROCESS, OR INCORPORATE THE BACKWASH WATER INTO THE SITE IN A MANNER THAT DOES NOT CAUSE EROSION. THE CONTRACTOR MUST REPLACE AND CLEAN THE FILTER MEDIA USED IN DEWATERING DEVICES WHEN REQUIRED TO RETAIN ADEQUATE FUNCTION. CONTRACTOR SHALL OBTAIN A WATER USE (APPROPRIATION) PERMIT FROM THE MINNESOTA DNR FOR DEWATERING ACTIVITIES THAT WILL WITHDRAW MORE THAN 10,000 GALLONS OF WATER PER DAY OR 1 MILLION GALLONS PER YEAR. (PROJECT SPECIFIC DEWATERING PROCESS MUST BE DEFINED)

SECTION 4: GOOD HOUSEKEEPING BMPS

4.1 MATERIAL HANDLING AND WASTE MANAGEMENT

1. SOLID WASTE DISPOSAL - NO SOLID MATERIALS, INCLUDING CONSTRUCTION AND DEMOLITION MATERIALS, COLLECTION MATERIALS, ASPHALT AND CONCRETE MILLINGS, SHALL BE ALLOWED TO BE CARRIED FROM THE SITE WITH STORM WATER. ALL SOLID WASTE, INCLUDING DISPOSABLE MATERIALS INCIDENTAL TO THE MAJOR CONSTRUCTION ACTIVITIES, MUST BE COLLECTED AND PLACED IN CONTAINERS. THE CONTAINERS WILL BE EMPTIED PERIODICALLY BY A CONTRACT TRASH DISPOSAL SERVICE AND HAULED AWAY FROM THE SITE. DISPOSAL OF SOLID WASTES MUST COMPLY WITH MPCA REQUIREMENTS.
2. GROUNDWATER PROTECTION - SUBSTANCES THAT HAVE THE POTENTIAL FOR POLLUTING SURFACE AND/OR GROUNDWATER MUST BE CONTROLLED BY WHATEVER MEANS NECESSARY IN ORDER TO ENSURE THAT THEY DO NOT DISCHARGE FROM THE SITE. AS AN EXAMPLE, SPECIAL CARE MUST BE EXERCISED DURING EQUIPMENT FUELING AND SERVICING OPERATIONS. IF A SPILL OCCURS, IT MUST BE CONTAINED AND DISPOSED OF SO THAT IT WILL NOT FLOW FROM THE SITE OR ENTER GROUNDWATER, EVEN IF THIS REQUIRES REMOVAL, TREATMENT, AND DISPOSAL OF SOIL. IN THIS REGARD, POTENTIALLY POLLUTING SUBSTANCES SHOULD BE HANDLED IN A MANNER CONSISTENT WITH THE IMPACT THEY REPRESENT
3. SANITARY FACILITIES - ALL PERSONNEL INVOLVED WITH CONSTRUCTION ACTIVITIES MUST COMPLY WITH STATE AND LOCAL SANITARY SEPTIC SYSTEM REGULATIONS. PORTABLE TOILETS MUST BE POSITIONED SO THAT THEY ARE SECURE AND WILL NOT BE TIPPED OR KNOCKED OVER. TEMPORARY SANITARY FACILITIES WILL BE PROVIDED AT THE SITE THROUGHOUT THE CONSTRUCTION PHASE WHERE REQUIRED BY STATE OR LOCAL REGULATIONS. THEY MUST BE UTILIZED BY ALL CONSTRUCTION PERSONNEL AND BE SERVICED BY A COMMERCIAL OPERATOR.

4.2 ESTABLISH PROPER STORAGE, HANDLING & DISPOSAL PRACTICES

HAZARDOUS MATERIALS & TOXIC WASTE (INCLUDING OIL, DIESEL FUEL, GASOLINE, HYDRAULIC FLUIDS, PAINT, SOLVENTS, PETROLEUM-BASED PRODUCTS, WOOD PRESERVATIVES, ADDITIVES, CURING COMPOUNDS, AND ACIDS) MUST BE STORED IN WATERPROOF CONTAINERS WITH SECONDARY CONTAINMENT, AND THEIR OCATION(S) MUST BE NOTED ON THE SWPPP MAP. EXCEPT DURING APPLICATION, THE CONTENTS MUST BE KEPT IN TRUCKS OR WITHIN STORAGE FACILITIES WITH RESTRICTED ACCESS TO PREVENT VANDALISM. STORAGE AND DISPOSAL OF HAZARDOUS WASTE MUST BE IN COMPLIANCE WITH MPCA REGULATIONS. RUNOFF CONTAINING SUCH MATERIAL MUST BE COLLECTED, REMOVED FROM THE SITE, TREATED, AND DISPOSED AT AN APPROVED SOLID WASTE OR CHEMICAL DISPOSAL FACILITY. BUILDING PRODUCTS THAT HAVE THE POTENTIAL TO LEACH POLLUTANTS AND PESTICIDES, HERBICIDES, INSECTICIDES, FERTILIZERS, TREATMENT CHEMICALS AND LANDSCAPE MATERIALS MUST BE UNDER COVER BY PLASTIC SHEETING OR TEMPORARY ROOFS TO PREVENT DISCHARGE, OR PROTECTED BY SIMILAR EFFECTIVE MEANS TO PREVENT CONTACT WITH STORMWATER.

4.3 DESIGNATE WASHOUT AREAS

THE CONTRACTOR SHALL DESIGNATE AREAS FOR CONCRETE AND OTHER (STUCCO, PAINT, FOR RELEASE OILS, CURING COMPOUNDS AND OTHER CONSTRUCTION MATERIALS RELATED TO THE CONSTRUCTION ACTIVITY) WASHOUTS, AND NOTE THE LOCATIONS ON THE SITE MAP. ALL LIQUID AND SOLID WASTES GENERATED BY WASHOUT OPERATIONS MUST BE CONTAINED

IN A LEAK PROOF CONTAINMENT FACILITY OR IMPERMEABLE LAYER. A COMPACTED CLAY LINER IS NOT AN ACCEPTABLE IMPERMEABLE LAYER. THE LIQUID AND SOLID WASTES MUST NOT CONTACT THE GROUND, AND THERE MUST NOT BE RUNOFF FROM THE WASHOUT OPERATIONS OR AREAS. LIQUID AND SOLID WASTE MUST BE DISPOSED OF PROPERLY AND IN COMPLIANCE WITH MPCA REGULATIONS. A SIGN MUST BE INSTALLED ADJACENT TO EACH WASHOUT FACILITY TO INFORM SITE WORKERS TO USE PROPER FACILITIES FOR DISPOSAL OF CONCRETE AND OTHER WASTES.

BMP DESCRIPTION: CONCRETE WASHOUT

INSTALLATION SCHEDULE: PRIOR TO CONCRETE WORK.

MAINTENANCE AND INSPECTION REQUIREMENTS: INSPECT CONCRETE WASHOUTS FOR $9 \text{ a } 1 \text{ b } 9 \text{ b } 1 \text{ (} 1 \text{ (} 1 \text{ a } 9 \text{b } 1 \text{ w } 1 \text{ (} 1 \text{ a } 9 \text{b } 1 \text{ w } 1 \text{ (} 1 \text{ b } 9 \text{a } 9 \text{b } 1 \text{ w } 1 \text{ (} 1 \text{ c } 9 \text{w } 1 \text{ mp } 6 \text{ nm } 1 \text{ h) w } 1 \text{ (} 1 \text{ b } \text{ EVENT. REPAIR, REPLACE OR SUPPLEMENT NON-FUNCTIONING CONCRETE WASHOUTS WITHIN 24 HOURS OR PRIOR TO NEXT USE.}$

RESPONSIBLE STAFF (CONTRACTOR TO COMPLETE):

4.4 ESTABLISH PROPER EQUIPMENT/VEHICLE FUELING AND MAINTENANCE PRACTICES

THE CONTRACTOR SHALL DESIGNATE AREAS FOR EQUIPMENT FUELING, CLEANING, MAINTENANCE AND REPAIR, AND NOTE THE LOCATION(S) ON THE SWPPP SITE MAPS. RUNOFF MUST BE CONTAINED WITHIN THE DESIGNATED AREAS (I.E. THROUGH USE OF A TEMPORARY BERM). THE AREAS MUST NOT BE LOCATED IN ANY SURFACE WATER. SPECIAL CARE MUST BE EXERCISED DURING EQUIPMENT FUELING AND SERVICING OPERATIONS. IF A SPILL OCCURS, IT MUST BE CONTAINED AND DISPOSED OF SO THAT IT WILL NOT FLOW FROM THE SITE OR ENTER GROUNDWATER, EVEN IF THIS REQUIRES REMOVAL, TREATMENT, AND DISPOSAL OF SOIL. IT IS THE CONTRACTORS RESPONSIBILITY TO ENSURE THAT ADEQUATE SUPPLIES ARE AVAILABLE AT ALL TIMES TO CLEAN UP DISCHARGED MATERIALS AND THAT AN APPROPRIATE DISPOSAL METHOD IS AVAILABLE FOR RECOVERED SPILLED MATERIALS. NO ENGINE DECREASING IS ALLOWED ON SITE.

4.5 CONTROL EQUIPMENT /VEHICLE WASHING

THE CONTRACTOR SHALL DESIGNATE LOCATION(S) FOR VEHICLE WASHING, AND NOTE THE LOCATION(S) ON THE SWPPP SITE MAP. RUNOFF FROM THE WASHING AREA MUST BE CONTAINED IN A SEDIMENT BASIN OR OTHER SIMILARLY EFFECTIVE CONTROLS AND WASTE FROM THE WASHING ACTIVITY MUST BE PROPERLY DISPOSED OF. THE CONTRACTOR MUST PROPERLY USE AND STORE SOAPS, DETERGENTS AND SOLVENTS. ENGINE DECREASING OF TRUCKS AND OTHER CONSTRUCTION VEHICLES IS ALSO PROHIBITED.

4.6 SPILL PREVENTION AND CONTROL PLAN

1. ACCIDENTAL SPILL - DISCHARGE OF OIL OR OTHER HAZARDOUS SUBSTANCES IS SUBJECT TO REPORTING AND CLEAN UP REQUIREMENTS. IN CASE OF AN ACCIDENTAL SPILL, THE MINNESOTA POLLUTION CONTROL AGENCY IS TO BE NOTIFIED AT THEIR 24-HOUR TELEPHONE NUMBER: 651-649-9451. REFER TO SECTION V, ITEM C OF THE GENERAL PERMIT.
2. GROUNDWATER PROTECTION - SUBSTANCES THAT HAVE THE POTENTIAL FOR POLLUTING SURFACE AND/OR GROUNDWATER MUST BE CONTROLLED BY WHATEVER MEANS NECESSARY IN ORDER TO ENSURE THAT THEY DO NOT DISCHARGE FROM THE SITE. AS AN EXAMPLE, SPECIAL CARE MUST BE EXERCISED DURING EQUIPMENT FUELING AND SERVICING OPERATIONS. IF A SPILL OCCURS, IT MUST BE CONTAINED AND DISPOSED OF SO THAT IT WILL NOT FLOW FROM THE SITE OR ENTER GROUNDWATER, EVEN IF THIS REQUIRES REMOVAL, TREATMENT, AND DISPOSAL OF SOIL. IN THIS REGARD, POTENTIALLY POLLUTING SUBSTANCES SHOULD BE HANDLED IN A MANNER CONSISTENT WITH THE IMPACT THEY REPRESENT.

SECTION 5: POST-CONSTRUCTION BMPS

BMP DESCRIPTION: SUMP MANHOLE

INSTALLATION SCHEDULE: ALONG WITH STORM SEWER NETWORK

MAINTENANCE AND INSPECTION REQUIREMENTS: PRACTICE SHOULD BE INSPECTED (AND CLEANED OUT IF DEEMED NECESSARY) SEMI-ANNUALLY TO ENSURE THAT SEDIMENT IS NOT BEGINNING TO WASH OUT DURING STORM EVENTS. DEVICES SHOULD BE CLEANED OUT AT LEAST ONCE PER YEAR OR AS NEEDED.

RESPONSIBLE STAFF (CONTRACTOR TO COMPLETE):

SECTION 6: INSPECTIONS

6.1 INSPECTIONS

1. INSPECTION FREQUENCY AND RESPONSIBILITY

BETWEEN THE TIME THIS SWPPP IS IMPLEMENTED AND FINAL SITE STABILIZATION IS ACHIEVED AND THE NOTICE OF TERMINATION FILED WITH THE MPCA, ALL DISTURBED AREAS AND POLLUTANT CONTROLS MUST BE INSPECTED AT LEAST ONCE EVERY SEVEN CALENDAR DAYS AND WITHIN 24 HOURS FOLLOWING A RAINFALL OF 0.5 INCHES OR GREATER. THE PURPOSE OF SITE INSPECTIONS IS TO ASSESS PERFORMANCE OF POLLUTANT CONTROLS. THE INSPECTIONS WILL BE CONDUCTED BY THE CONTRACTOR'S DESIGNATED REPRESENTATIVE. BASED ON THESE INSPECTIONS, THE CONTRACTOR WILL DECIDE WHETHER IT IS NECESSARY TO MODIFY THIS SWPPP, ADD OR RELOCATE STRUCTURAL BMPS, OR WHATEVER ELSE MAY BE NEEDED IN ORDER TO PREVENT POLLUTANTS FROM LEAVING THE SITE VIA STORM WATER RUNOFF. IF THE SWPPP REQUIRES MODIFICATION, THOSE CHANGES TO THE SWPPP MUST BE DOCUMENTED. THE CONTRACTOR HAS THE DUTY TO CAUSE POLLUTANT CONTROL MEASURES TO BE REPAIRED, MODIFIED, MAINTAINED, SUPPLEMENTED, OR WHATEVER ELSE IS NECESSARY IN ORDER TO ACHIEVE EFFECTIVE POLLUTANT CONTROL.

2. INSPECTION PROCEDURES - EXAMPLES OF PARTICULAR ITEMS TO EVALUATE DURING SITE INSPECTIONS ARE LISTED BELOW. THIS LIST IS NOT INTENDED TO BE COMPREHENSIVE. DURING EACH INSPECTION THE INSPECTOR MUST EVALUATE OVERALL POLLUTANT CONTROL, SYSTEM PERFORMANCE AS WELL AS PARTICULAR DETAILS OF INDIVIDUAL SYSTEM COMPONENTS. ADDITIONAL FACTORS SHOULD BE CONSIDERED AS APPROPRIATE TO THE CIRCUMSTANCES.

A. PRE-INSPECTION PREPARATION:

1. INSPECTORS SHOULD BE FAMILIAR WITH THE SWPPP, INCLUDING THE EROSION AND SEDIMENT CONTROL PLANS, PAST INSPECTION REPORTS, AND MAINTENANCE LOGS.
2. [DELETE THIS NOTE IF THE SITE DOES NOT HAVE SPECIAL DISCHARGE REQUIREMENTS] PAY SPECIAL ATTENTION TO STORM WATER DISCHARGE TO SPECIAL IMPAIRED WATERS AND WETLANDS. DISCHARGES TO SPECIAL IMPAIRED WATERS AND WETLANDS HAVE ADDITIONAL REQUIREMENTS THAT ARE DESCRIBED IN APPENDIX A OF THE GENERAL PERMIT, AND ADDRESSED IN THIS SWPPP.

B. SITE ENTRY:

1. BEFORE ENTERING THE SITE, OBSERVE THE SURROUNDINGS AND VARIOUS STAGES OF CONSTRUCTION. NOTE AREAS FOR IN-DEPTH REVIEW AND ANY POTENTIAL ISSUES.
2. THIS IS A GOOD TIME TO VIEW CONSTRUCTION SITE VEHICLE EXIT LOCATIONS AND PERIMETER CONTROLS.

C. RECORDS REVIEW:

1. VERIFY THAT A COPY OF THE SWPPP AND APPLICATION FOR THE NPDES STORM WATER PERMIT, AND COPIES OF ALL CONSTRUCTION SITE INSPECTIONS ARE ON SITE.
2. VERIFY THAT THE TIMING FOR INSTALLATION OF ALL EROSION PREVENTION AND SEDIMENT CONTROL BMPS, AS WELL AS CONSTRUCTION PHASING, IS GENERALLY BEING FOLLOWED.
3. SWPPPS ARE INTENDED TO BE DYNAMIC DOCUMENTS, VERIFY THAT AMENDMENTS OR CHANGES TO THE SWPPP ARE BEING MADE WHEN:

- A. A CHANGE IN DESIGN, CONSTRUCTION, OPERATION, MAINTENANCE, WEATHER OR SEASONAL CONDITIONS HAVE A SIGNIFICANT EFFECT ON STORM WATER DISCHARGES
- B. INSPECTIONS INDICATE THE SWPPP IS NOT EFFECTIVE
- C. THE SWPPP IS NOT CONSISTENT WITH THE TERMS OF THE GENERAL PERMIT
- D. SITE INSPECTION (NOTE TIMELINES FOR MAINTENANCE INCLUDED IN INSPECTION/MAINTENANCE REPORT)

1. INSPECT DISCHARGE POINTS DOWNSTREAM AND OFF-SITE AREAS FOR SIGNS OF IMPACT.

2. INSPECT PERIMETER CONTROLS:

- A. HAVE PERIMETER CONTROLS BEEN PROPERLY INSTALLED AND MAINTAINED?
- B. ARE CONSTRUCTION ENTRANCES/EXITS FUNCTIONING PROPERLY? ARE ADDITIONAL ENTRANCES/EXITS BEING USED THAT ARE NOT STABILIZED?
- C. ALL STORM DRAINS MUST BE PROTECTED AND TEMPORARY STOCKPILES MUST HAVE SEDIMENT CONTROLS INSTALLED.
- D. ALL EXPOSED SOILS MUST HAVE TEMPORARY OR PERMANENT EROSION PROTECTION WITHIN 14 DAYS OF INACTIVITY.

3. COMPARE BMPS IN THE SWPPP WITH CONSTRUCTION SITE CONDITIONS: ARE REQUIRED BMPS IN PLACE; ARE ADDITIONAL BMPS NEEDED; ARE BMPS IN PLACE PROPERLY INSTALLED AND MAINTAINED?

4. INSPECT AREAS THAT HAVE BEEN DISTURBED AND ARE NOT CURRENTLY BEING WORKED. ANY UNSEEDD OR UNMULCHED BARE AREAS THAT HAVE BEEN IDLE FOR 2 WEEKS SHOULD BE NOTED.

5. INSPECT AREAS WITH FINAL STABILIZATION. IN ORDER FOR FINAL STABILIZATION TO BE ACHIEVED, AREAS MUST HAVE A UNIFORM COVER WITH A DENSITY OF 70% OVER ENTIRE AREA. TEMPORARY BMPS SHOULD BE REMOVED AND AREAS DISTURBED BY REMOVAL SEEDED AS NECESSARY.

E. EXIT INTERVIEW:

1. DEBRIEF THE PERSON IN CHARGE. EXPLAIN THE IDENTIFIED DEFICIENCIES AND ANY AREAS OF CONCERN.

- F. A COPY OF THE COMPLETED INSPECTION REPORT MUST BE KEPT WITH THE SWPPP ON SITE.

THE INSPECTION REPORT USED SHOULD INCLUDE, AT A MINIMUM, THE FOLLOWING:

- DATE & TIME OF INSPECTION
- NAME OF INSPECTOR(S)
- FINDINGS OF INSPECTIONS AND RECOMMENDATIONS FOR CORRECTIVE ACTIONS
- CORRECTIVE ACTIONS TAKEN, INCLUDING DATES, TIMES AND NAMES OF PARTY COMPLETING MAINTENANCE
- DATE & AMOUNT OF RAINFALL
- RECORD OF ALL POINTS OF DISCHARGE FROM THE PROPERTY AND DESCRIPTION OF DISCHARGE
- NOTE TO UPDATE THE SWPPP

6.2 DELEGATION OF AUTHORITY

DULY AUTHORIZED REPRESENTATIVE(S) OR POSITION(S):

COMPANY OR ORGANIZATION NAME:

NAME:

POSITION:

ADDRESS:

CITY, STATE, ZIP CODE:

TELEPHONE NUMBER:

FAX/EMAIL:

6.3 CORRECTIVE ACTION LOG

THE INSPECTION/MAINTENANCE FORM, AVAILABLE UPON REQUEST, INCORPORATES BOTH INSPECTION AND MAINTENANCE REPORTING INTO A SINGLE FORM. THIS FORM ALSO SPECIFIES THE TIME ALLOWED FOR CORRECTIONS TO BE PERFORMED. IF THE PARTY PERFORMING INSPECTIONS CHOOSES TO USE ANOTHER INSPECTION FORM, A SEPARATE CORRECTIVE ACTION LOG MUST BE PROVIDED.

SECTION 7: RECORD KEEPING AND TRAINING

7.1 RECORDKEEPING

RECORD RETENTION - THE OWNER MUST KEEP THE SWPPP INCLUDING ALL CHANGES MADE TO IT DURING CONSTRUCTION (SEE SECTION 7.2), ALONG WITH THE FOLLOWING ADDITIONAL RECORDS ON FILE FOR THREE YEARS AFTER COMPLETION OF THE CONSTRUCTION PROJECT (FINAL STABILIZATION AND NOTICE OF TERMINATION):

1. ANY OTHER STORMWATER RELATED PERMITS REQUIRED FOR THE PROJECT
2. RECORDS OF ALL INSPECTIONS AND MAINTENANCE CONDUCTED DURING CONSTRUCTION
3. ALL PERMANENT OPERATION AND MAINTENANCE AGREEMENTS THAT HAVE BEEN IMPLEMENTED, INCLUDING ALL RIGHT OF WAY, CONTRACTS, COVENANTS AND OTHER BINDING REQUIREMENTS REGARDING PERPETUAL MAINTENANCE
4. ALL REQUIRED CALCULATIONS FOR DESIGN OF THE TEMPORARY AND PERMANENT STORM WATER MANAGEMENT SYSTEMS

7.2 RECORD KEEPING

THE CONTRACTOR SHALL KEEP A RECORD LOG OF ALL MODIFICATIONS TO THE SWPPP. AN EXAMPLE OF A SWPPP UPDATE LOG FORM CAN BE PROVIDED UPON REQUEST.

MODIFICATIONS TO THE SWPPP - THIS SWPPP INTENDS TO CONTROL WATER-BORNE AND LIQUID POLLUTANT DISCHARGES BY SOME COMBINATION OF INTERCEPTION, FILTRATION, AND CONTAINMENT. THE GENERAL CONTRACTOR AND SUBCONTRACTORS IMPLEMENTING THIS SWPPP MUST REMAIN ALERT TO THE NEED TO PERIODICALLY REFIN E AND UPDATE THE SWPPP IN ORDER TO ACCOMPLISH THE INTENDED GOALS. THIS SWPPP MUST BE AMENDED AS NECESSARY DURING THE COURSE OF CONSTRUCTION IN ORDER TO KEEP IT CURRENT WITH THE POLLUTANT CONTROL MEASURES UTILIZED AT THE SITE. AMENDING THE SWPPP DOES NOT MEAN THAT IT HAS TO BE REPRINTED. IT IS ACCEPTABLE TO ADD ADDENDA, SKETCHES, NEW SECTIONS, AND/OR REVISED DRAWINGS. THIS SWPPP MUST BE UPDATED AS NECESSARY TO INCLUDE ADDITIONAL REQUIREMENTS, SUCH AS ADDITIONAL OR MODIFIED BMPS, DESIGNED TO CORRECT PROBLEMS IDENTIFIED OR ADDRESS SITUATIONS WHENEVER:

1. THERE IS A CHANGE IN DESIGN, CONSTRUCTION, OPERATION, MAINTENANCE, WEATHER OR SEASONAL CONDITIONS THAT HAS A SIGNIFICANT EFFECT ON THE DISCHARGE OF POLLUTANTS TO SURFACE WATERS OR UNDERGROUND WATERS.
2. INSPECTIONS OR INVESTIGATIONS BY SITE OPERATORS, LOCAL, STATE OR FEDERAL OFFICIALS INDICATE THE SWPPP IS NOT EFFECTIVE IN ELIMINATING OR SIGNIFICANTLY MINIMIZING THE DISCHARGE OF POLLUTANTS TO SURFACE WATERS OR UNDERGROUND WATERS OR THAT THE DISCHARGES ARE CAUSING WATER QUALITY STANDARD EXCEEDANCES.
3. THE SWPPP IS NOT ACHIEVING THE GENERAL OBJECTIVES OF CONTROLLING POLLUTANTS IN STORM WATER DISCHARGES ASSOCIATED WITH CONSTRUCTION ACTIVITY, OR THE SWPPP IS NOT CONSISTENT WITH THE TERMS AND CONDITIONS OF THE GENERAL PERMIT.
4. THE MPCA HAS DETERMINED THAT THE PROJECT'S STORM WATER DISCHARGES MAY CAUSE OR CONTRIBUTE TO NON-ATTAINMENT OF ANY APPLICABLE WATER STANDARD, OR THAT THE SWPPP DOES NOT INCORPORATE REQUIREMENTS RELATED TO AN APPROVED TOTAL MAXIMUM DAILY LOAD (TMDL) IMPLEMENTATION PLAN. IN THIS CASE, THE SWPPP MUST BE UPDATED OR A SUPPLEMENTAL BMP ACTION PLAN DEVELOPED TO ADDRESS THE IDENTIFIED CONCERNS.

7.3 TRAINING

THE PERMITTEE(S) MUST FULFILL TRAINING REQUIREMENTS AND INCLUDE RECORDS OF TRAINING IN THE SWPPP. REFRESHER TRAINING MUST BE ATTENDED EVERY THREE YEARS STARTING THREE YEARS, FROM THE ISSUANCE OF THE 2013 GENERAL PERMIT (ISSUED 8/1/13). INDIVIDUALS REQUIRED TO BE TRAINED INCLUDE:

1. INDIVIDUALS PREPARING THE SWPPP
2. INDIVIDUALS OVERSEEING IMPLEMENTATION OF, REVISING, AND AMENDING THE SWPPP AND INDIVIDUALS PERFORMING INSPECTIONS. ONE OF THESE INDIVIDUALS MUST BE AVAILABLE FOR AN ON SITE INSPECTION WITHIN 72 HOURS UPON REQUEST BY THE MPCA.
3. INDIVIDUALS PERFORMING OR SUPERVISING THE INSTALLATION, MAINTENANCE AND REPAIR OF BMPS. AT LEAST ONE INDIVIDUAL ON A PROJECT MUST BE TRAINED IN THESE JOB DUTIES.

THE CONTENT AND EXTENT OF TRAINING MUST BE COMMENSURATE WITH THE INDIVIDUAL'S JOB DUTIES AND RESPONSIBILITIES WITH REGARD TO ACTIVITIES COVERED UNDER THE GENERAL PERMIT. AT LEAST ONE INDIVIDUAL TRAINED IN THE JOB DUTIES LISTED ABOVE MUST BE PRESENT ON THE SITE OR AVAILABLE TO THE SITE IN 72 HOURS.

TRAINING DOCUMENTATION MUST INCLUDE:


1. NAMES OF PERSONNEL ASSOCIATED WITH THE PROJECT THAT ARE REQUIRED TO BE TRAINED
2. DATES OF TRAINING AND NAMES OF INSTRUCTOR AND ENTITY PROVIDING TRAINING
3. CONTENT OF TRAINING COURSE, INCLUDING NUMBER OF HOURS OF TRAINING
4. DOCUMENTATION MUST BE KEPT WITH THE SWPPP. TRAINING RECORD/CERTIFICATION TEMPLATE IS AVAILABLE UPON REQUEST.

INDIVIDUALS MUST BE TRAINED BY LOCAL, STATE, FEDERAL AGENCIES, PROFESSIONAL ORGANIZATIONS, OR OTHER ENTITIES WITH EXPERTISE IN EROSION PREVENTION, SEDIMENT CONTROL, OR PERMANENT STORMWATER MANAGEMENT SUCH AS THE UNIVERSITY OF MINNESOTA, MINNESOTA EROSION CONTROL ASSOCIATION, SOIL AND WATER CONSERVATION DISTRICTS, OR THE MPCA.

SECTION 8: FINAL STABILIZATION

FINAL STABILIZATION - TO ACHIEVE FINAL STABILIZATION OF THE SITE, THE CONTRACTOR WILL IMPLEMENT THE FOLLOWING MEASURES AFTER ALL SOIL DISTURBING ACTIVITIES AT THE SITE HAVE BEEN COMPLETED.

1. ALL SOILS MUST BE STABILIZED BY A UNIFORM PERENNIAL VEGETATIVE COVER WITH A DENSITY OF 70 PERCENT OVER THE ENTIRE PREVIOUS SURFACE AREA, OR BY OTHER EQUIVALENT MEANS NECESSARY TO PREVENT SOIL FAILURE UNDER EROSION CONDITIONS. REFER TO LANDSCAPING PLANS/SPECIFICATIONS FOR TYPE OF VEGETATIVE COVER.
2. THE PERMANENT STORMWATER MANAGEMENT SYSTEM IS CONSTRUCTED, MEETS ALL REQUIREMENTS IN PART I.I.D. OF THE GENERAL PERMIT AND IS OPERATING AS DESIGNED. TEMPORARY OR PERMANENT SEDIMENTATION BASINS THAT ARE TO BE USED AS PERMANENT WATER QUALITY MANAGEMENT BASINS HAVE BEEN CLEAN OF ANY ACCUMULATED SEDIMENT. ALL SEDIMENT HAS BEEN REMOVED FROM CONVEYANCE SYSTEMS AND DITCHES ARE STABILIZED WITH PERMANENT COVER. [MODIFY THIS ITEM TO BE SITE SPECIFIC - DELETE REFERENCES TO PERMANENT OR TEMPORARY SEDIMENTATION BASINS IF NONE ARE DESIGNED]
3. ALL TEMPORARY EROSION PREVENTION AND SEDIMENT CONTROL BMPS MUST BE REMOVED.
4. FOR CONSTRUCTION PROJECTS ON LAND USED FOR AGRICULTURAL PURPOSES FINAL STABILIZATION MAY BE ACCOMPLISHED BY RETURNING THE DISTURBED LAND TO ITS PRECONSTRUCTION AGRICULTURAL USE.

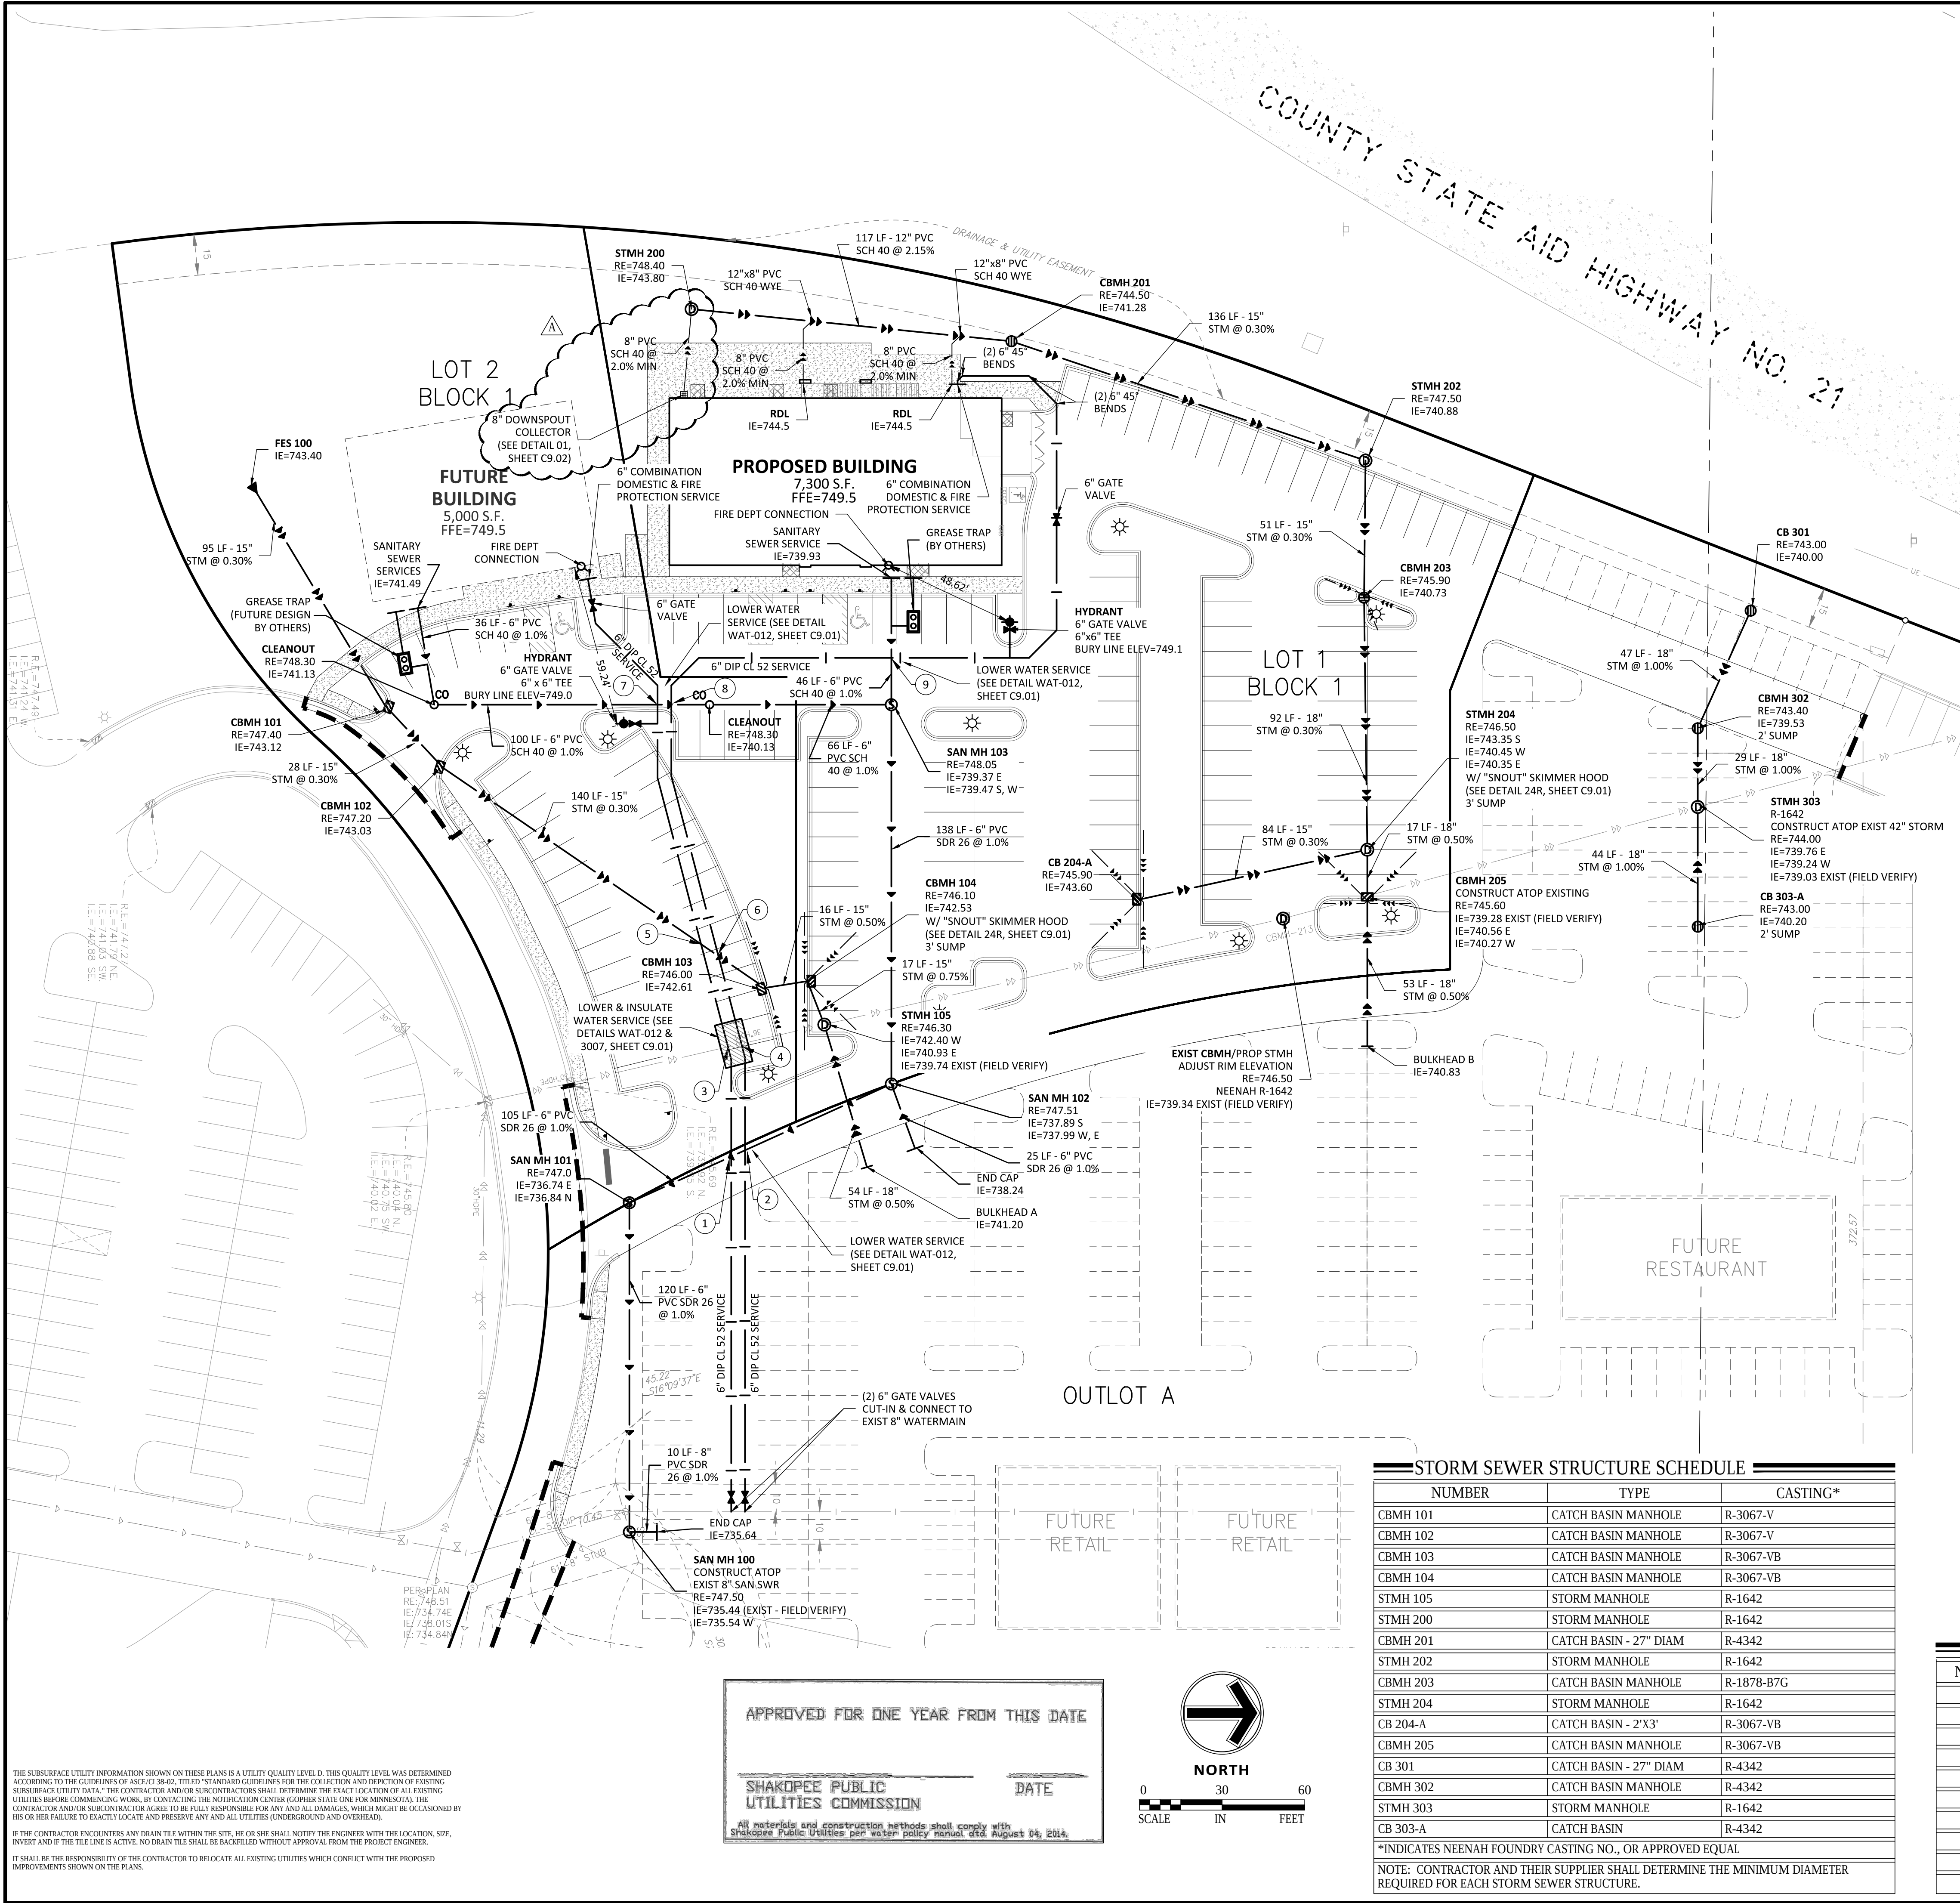

LEGEND

PROPOSED	EXISTING
CURB & GUTTER	
STORM SEWER	
SANITARY SEWER	
WATERMAIN	
EASEMENT	
DRAIN TILE	
GAS LINE	
ELECTRIC	
TELEPHONE	
LOWER & INSULATE	
LIGHT POLE	

UTILITY CONSTRUCTION NOTES

- THE UTILITY IMPROVEMENTS FOR THIS PROJECT SHALL BE CONSTRUCTED IN ACCORDANCE WITH THE "STANDARD UTILITIES SPECIFICATIONS" AS PUBLISHED BY THE CITY ENGINEERS ASSOCIATION OF MINNESOTA (CEAM), EXCEPT AS MODIFIED HEREIN. CONTRACTOR SHALL OBTAIN A COPY OF THESE SPECIFICATIONS.
 - ALL UTILITIES SHALL BE CONSTRUCTED IN ACCORDANCE WITH CITY OF SHAKOPEE AND SHAKOPEE PUBLIC UTILITIES (OR SPU) REQUIREMENTS.
 - CONTRACTOR SHALL NOT OPEN, TURN OFF, INTERFERE WITH, OR ATTACH ANY PIPE OR HOSE TO OR TAP WATERMAIN BELONGING TO THE CITY UNLESS DULY AUTHORIZED TO DO SO BY THE CITY. ANY ADVERSE CONSEQUENCES OF ANY SCHEDULED OR UNSCHEDULED DISRUPTIONS OF SERVICE TO THE PUBLIC ARE THE LIABILITY OF CONTRACTOR.
 - A MINIMUM VERTICAL SEPARATION OF 3 FEET FOR STORM SEWER IS REQUIRED.
 - A MINIMUM VERTICAL SEPARATION OF 18 INCHES, AND A HORIZONTAL SEPARATION OF 10-FEET BETWEEN OUTSIDE PIPE DIAMETERS, IS REQUIRED AT ALL WATERMAIN AND SEWER MAIN (BUILDING, STORM AND SANITARY) CROSSINGS.
 - ALL HYDRANTS MUST BE PLACED 7.5 FEET BACK OF CURB UNLESS OTHERWISE APPROVED BY SPU AND ADEQUATELY PROTECTED. ALL HYDRANTS MUST BE INSTALLED WITH THE FINISH GRADE AT THE BURY LINE OF THE HYDRANT. NO HYDRANT EXTENSIONS WILL BE ALLOWED OR ACCEPTED.
- ALL MATERIALS SHALL BE AS SPECIFIED IN CEAM SPECIFICATIONS EXCEPT AS MODIFIED HEREIN.
 - ALL MATERIALS SHALL COMPLY WITH THE REQUIREMENTS OF THE CITY OF SHAKOPEE AND SHAKOPEE PUBLIC UTILITIES (OR SPU).
 - ALL SANITARY SEWER TO BE PVC SDR-26 CONFORMING TO ASTM D2241, UNLESS NOTED OTHERWISE.
 - ALL SANITARY SEWER SERVICES TO BUILDING SHALL BE PVC SCH 40 CONFORMING TO ASTM D2665.
 - ALL WATERMAIN TO BE DUCTILE IRON - CLASS 52 CONFORMING TO AWWA C104 & C151, UNLESS NOTED OTHERWISE.
 - ALL WATERMAIN TO HAVE 7.5-FEET OF COVER OVER TOP OF WATERMAIN.
 - PROVIDE THRUST BLOCKING AND MECHANICAL JOINT RESTRAINTS ON ALL WATERMAIN JOINTS PER CITY STANDARDS.
 - ALL STORM SEWER PIPE TO BE SMOOTH INTERIOR DUAL WALL HDPE PIPE WITH WATER TIGHT GASKETS CONFORMING TO ASTM F2306, UNLESS NOTED OTHERWISE.
 - ALL STORM SEWER PIPE FOR ROOF DRAIN SERVICES TO BUILDING SHALL BE PVC SCH 40 CONFORMING TO ASTM D2665.
 - STORM SEWER PIPE LENGTHS INCLUDE FES.
 - RIP RAP SHALL BE IN ACCORDANCE WITH CITY STANDARD PLATE 4010 (SHEET C9.03).
- COORDINATE ALL BUILDING SERVICE CONNECTION LOCATIONS AND INVERT ELEVATIONS WITH MECHANICAL CONTRACTOR PRIOR TO CONSTRUCTION.
- ALL BUILDING SERVICE CONNECTIONS (STORM, SANITARY, WATER) WITH FIVE FEET OR LESS COVER ARE TO BE INSULATED FROM BUILDING TO POINT WHERE 5-FEET OF COVER IS ACHIEVED.
- CONTRACTOR SHALL TAKE ALL PRECAUTIONS NECESSARY TO AVOID PROPERTY DAMAGE TO ADJACENT PROPERTIES DURING THE CONSTRUCTION PHASES OF THIS PROJECT. CONTRACTOR WILL BE HELD SOLELY RESPONSIBLE FOR ANY DAMAGES TO THE ADJACENT PROPERTIES OCCURRING DURING THE CONSTRUCTION PHASES OF THIS PROJECT.
- SAFETY NOTICE TO CONTRACTORS: IN ACCORDANCE WITH GENERALLY ACCEPTED CONSTRUCTION PRACTICES, CONTRACTOR WILL BE SOLELY AND COMPLETELY RESPONSIBLE FOR CONDITIONS ON THE JOB SITE, INCLUDING SAFETY OF ALL PERSONS AND PROPERTY DURING PERFORMANCE OF THE WORK. THIS REQUIREMENT WILL APPLY CONTINUOUSLY AND NOT BE LIMITED TO NORMAL WORKING HOURS. THE DUTY OF THE ENGINEER OR THE DEVELOPER TO CONDUCT CONSTRUCTION REVIEW OF CONTRACTOR'S PERFORMANCE IS NOT INTENDED TO INCLUDE REVIEW OF THE ADEQUACY OF CONTRACTOR'S SAFETY MEASURES IN, ON OR NEAR THE CONSTRUCTION SITE.
- ALL AREAS OUTSIDE THE PROPERTY BOUNDARIES THAT ARE DISTURBED BY UTILITY CONSTRUCTION SHALL BE RESTORED IN KIND. SODDED AREAS SHALL BE RESTORED WITH 6 INCHES OF TOPSOIL PLACED BENEATH THE SOD.
- CONTRACTOR SHALL BE RESPONSIBLE FOR PROVIDING AND MAINTAINING TRAFFIC CONTROL DEVICES SUCH AS BARRICADES, WARNING SIGNS, DIRECTIONAL SIGNS, FLAGMEN AND LIGHTS TO CONTROL THE MOVEMENT OF TRAFFIC WHERE NECESSARY. TRAFFIC CONTROL DEVICES SHALL CONFORM TO APPROPRIATE MINNESOTA DEPARTMENT OF TRANSPORTATION STANDARDS.
- ALL SOILS TESTING SHALL BE COMPLETED BY AN INDEPENDENT SOILS ENGINEER. EXCAVATION FOR THE PURPOSE OF REMOVING UNSTABLE OR UNSUITABLE SOILS SHALL BE COMPLETED AS REQUIRED BY THE SOILS ENGINEER. THE UTILITY BACKFILL CONSTRUCTION SHALL COMPLY WITH THE REQUIREMENTS OF THE SOILS ENGINEER. CONTRACTOR SHALL BE RESPONSIBLE FOR COORDINATING ALL REQUIRED SOILS TESTS AND SOIL INSPECTIONS WITH THE SOILS ENGINEER.

A GEOTECHNICAL ENGINEERING REPORT HAS BEEN COMPLETED BY:

COMPANY: BRAUN INTERTEC
ADDRESS: 11001 HAMPSHIRE AVE S, MPLS, MN 55438
PHONE: 952-995-2000
DATED: OCTOBER 11, 2017

CONTRACTOR SHALL OBTAIN A COPY OF THIS SOILS REPORT.

- CONTRACTOR SHALL SUBMIT 2 COPIES OF SHOP DRAWINGS FOR MANHOLE AND CATCH BASIN STRUCTURES TO SAMBATEK, INC.. CONTRACTOR SHALL ALLOW 5 WORKING DAYS FOR SHOP DRAWING REVIEW.
- CONTRACTOR AND MATERIAL SUPPLIER SHALL DETERMINE THE MINIMUM DIAMETER REQUIRED FOR EACH STORM SEWER STRUCTURE.

UTILITY CROSSINGS

NUMBER	6" WATER SERVICE	6" SANITARY	STORM	SEPARATION
1	735.75 TOP OF PIPE	737.25 BOT OF PIPE		18"
2	735.75 TOP OF PIPE	737.31 BOT OF PIPE		19"
3	735.75 TOP OF PIPE		739.82 BOT OF PIPE	49"
4	735.75 TOP OF PIPE		739.80 BOT OF PIPE	49"
5	739.20 TOP OF PIPE		742.70 BOT OF PIPE	42"
6	739.05 TOP OF PIPE		742.67 BOT OF PIPE	43"
7	738.82 TOP OF PIPE	740.32 BOT OF PIPE		18"
8	738.77 TOP OF PIPE	740.27 BOT OF PIPE		18"
9	738.14 TOP OF PIPE	739.64 BOT OF PIPE		18"
10		738.37 BOT OF PIPE	739.68 BOT OF PIPE	10"

Sambatek
www.sambatek.com

12800 Whitewater Drive, Suite 300
Minnetonka, MN 55343

763.476.6010 telephone
763.476.8532 facsimile

Engineering | Surveying | Planning | Environmental

Client

SHAKOPEE CROSSINGS LIMITED PARTNERSHIP

8170 CARRIAGE COURT NORTH
SUITE 210
SHAKOPEE, MN 55379

Project

SOUTHBRIDGE CROSSINGS EAST 5TH ADDITION

Location

SHAKOPEE, MN

Certification

I hereby certify that this plan, specification or report was prepared by me or under my direct supervision and that I am a duly licensed professional ENGINEER under the laws of the state of Minnesota.

George D. Abernathy
Registration No. 43505 Date: 10/19/2018

If applicable, contact us for a wet signed copy of this plan which is available upon request at Sambatek's, Minnetonka, MN office.

Summary

Designed: GDA Drawn: JMW
Approved: BDB Book / Page:
Phase: PERMIT Initial Issued: 10/19/2018

Revision History

No.	Date	By	Submittal / Revision
A	10/19/18	JMW	Building Revisions

Sheet Title

UTILITY PLAN

Sheet No. Revision

C6.01 A

Project No. 20787

SHAKOPEE

8170 CARRIAGE COURT NORTH
SUITE 210
SHAKOPEE, MN 55379

Location

NOTES:

1. FOR ALL DEPTHS OF COVER LESS THAN TWO (2) FEET, PIPE MUST BE SCHEDULE 40 PVC. FOR DEPTHS OF COVER GREATER THAN TWO (2) FEET, FLEXIBLE PIPE MAY BE USED. REFER TO SPECIFICATIONS FOR ALLOWABLE PIPE TYPES.
2. A WATER-TIGHT CONNECTION SHALL BE MAINTAINED WITH ANY TRANSITION FROM SCHEDULE 40 PVC PIPE TO ANY OTHER PIPE TYPE.
3. THE DOWNSPOUT COLLECTOR DRAIN SHALL BE INSTALLED BEFORE THE DOWNSPOUTS ARE INSTALLED ON THE BUILDING. SITEWORK CONTRACTOR SHALL BE RESPONSIBLE FOR ALL WORK TO, AND INCLUDING, THE RODEENT SCREEN. BUILDING CONTRACTOR SHALL BE RESPONSIBLE FOR THE CONNECTION AT THE POINT OF THE RODEENT SCREEN.

01 DOWNPOUT COLLECTOR
N.T.S.

I hereby certify that this plan, specification or report was prepared by me or under my direct supervision and that I am a duly licensed professional ENGINEER under the laws of the state of Minnesota.

Summary

Designed: GDA Drawn: JMW
Approved: BDB Book / Page:
Phase: PERMIT Initial Issued: 10/19/2018

Revision History			
No.	Date	By	Submittal / Revision
A	10/19/18	JMW	Building Revisions

Sheet Title

STRUCTURAL DETAILS

DETAILS





Sheet No Revision

SHEET NO. REVISION

09 02 A

C9.02 A

Project No. 20787

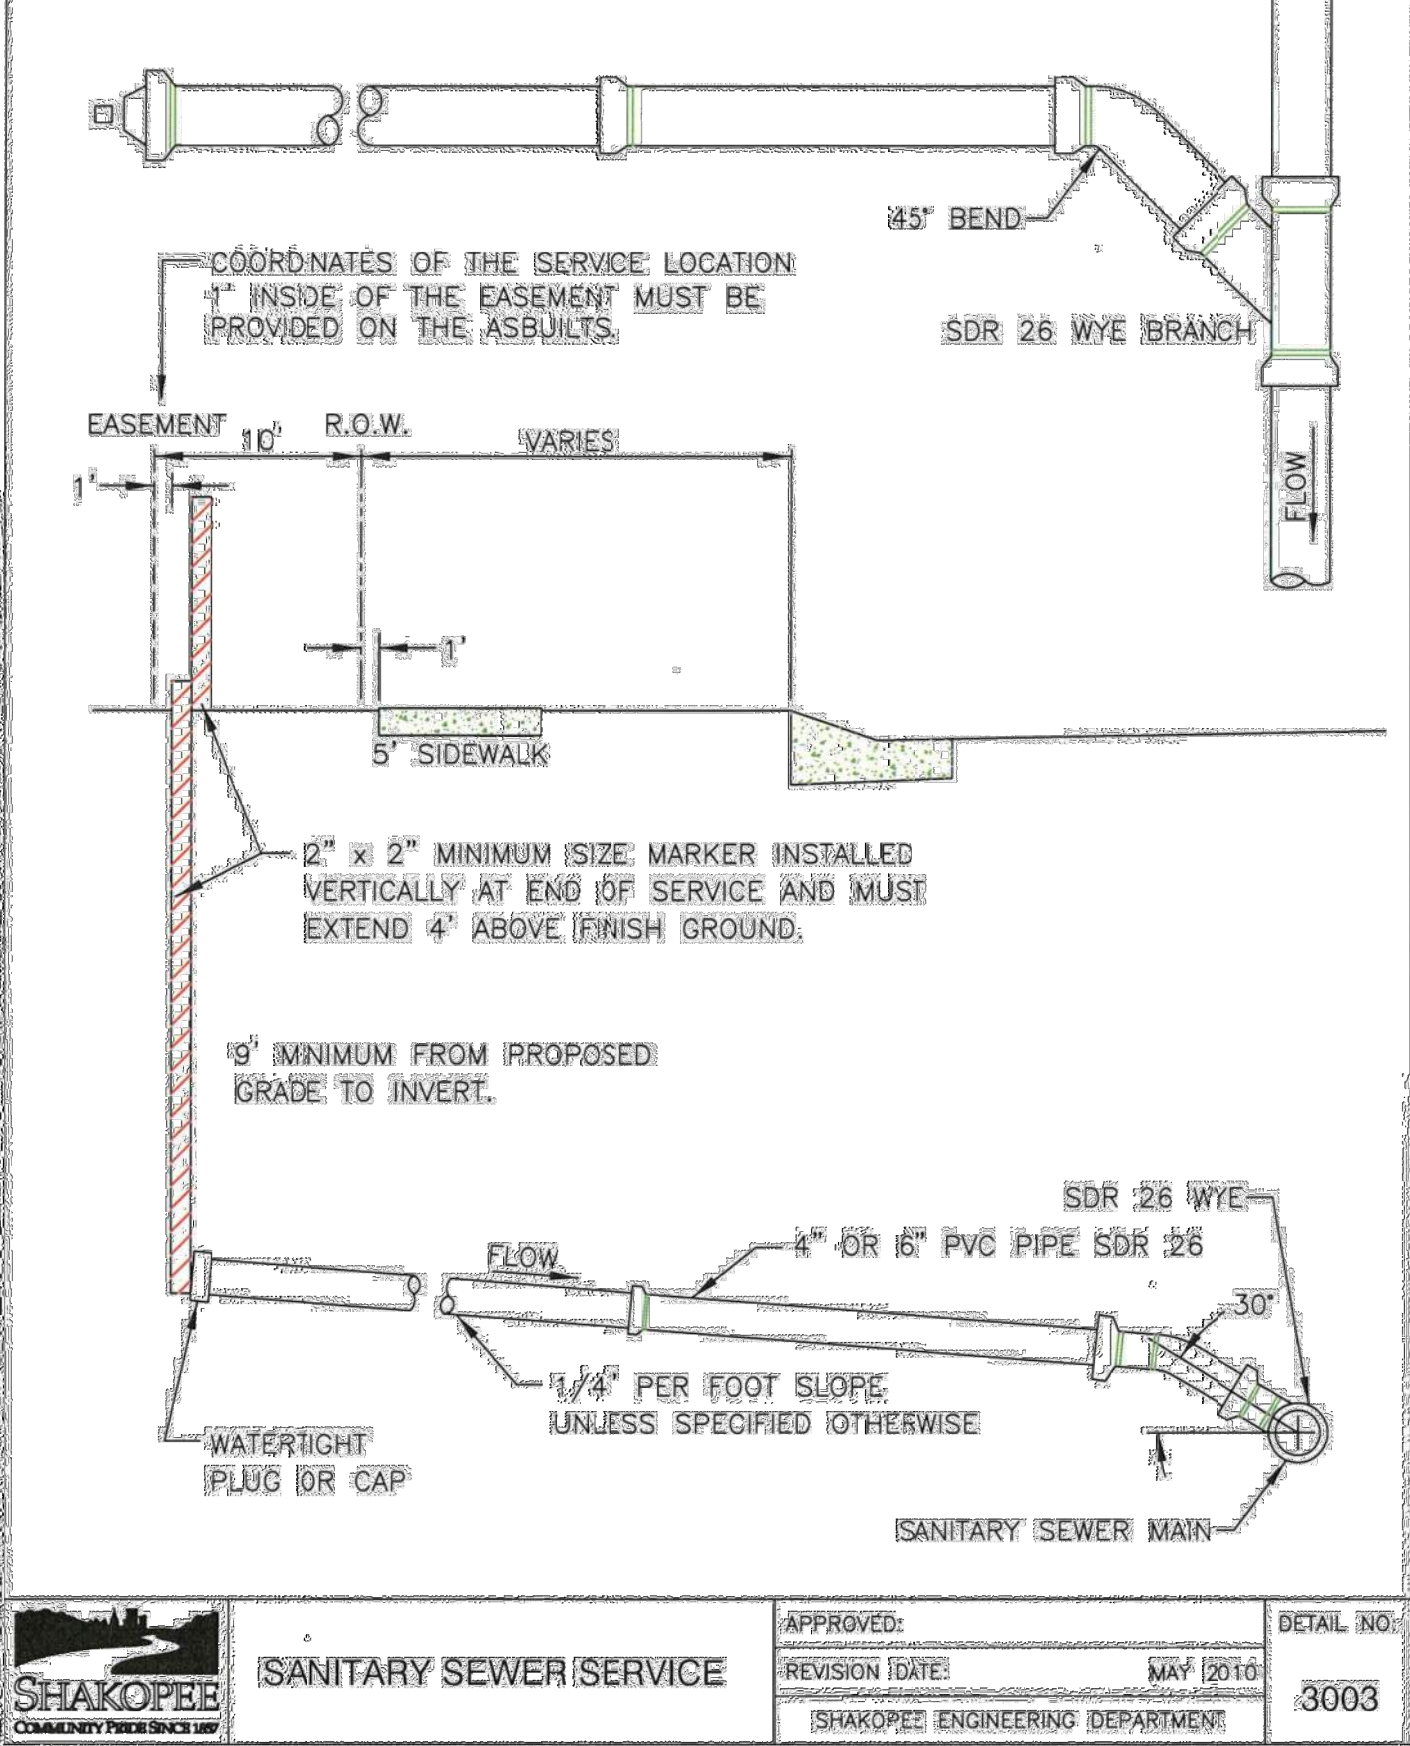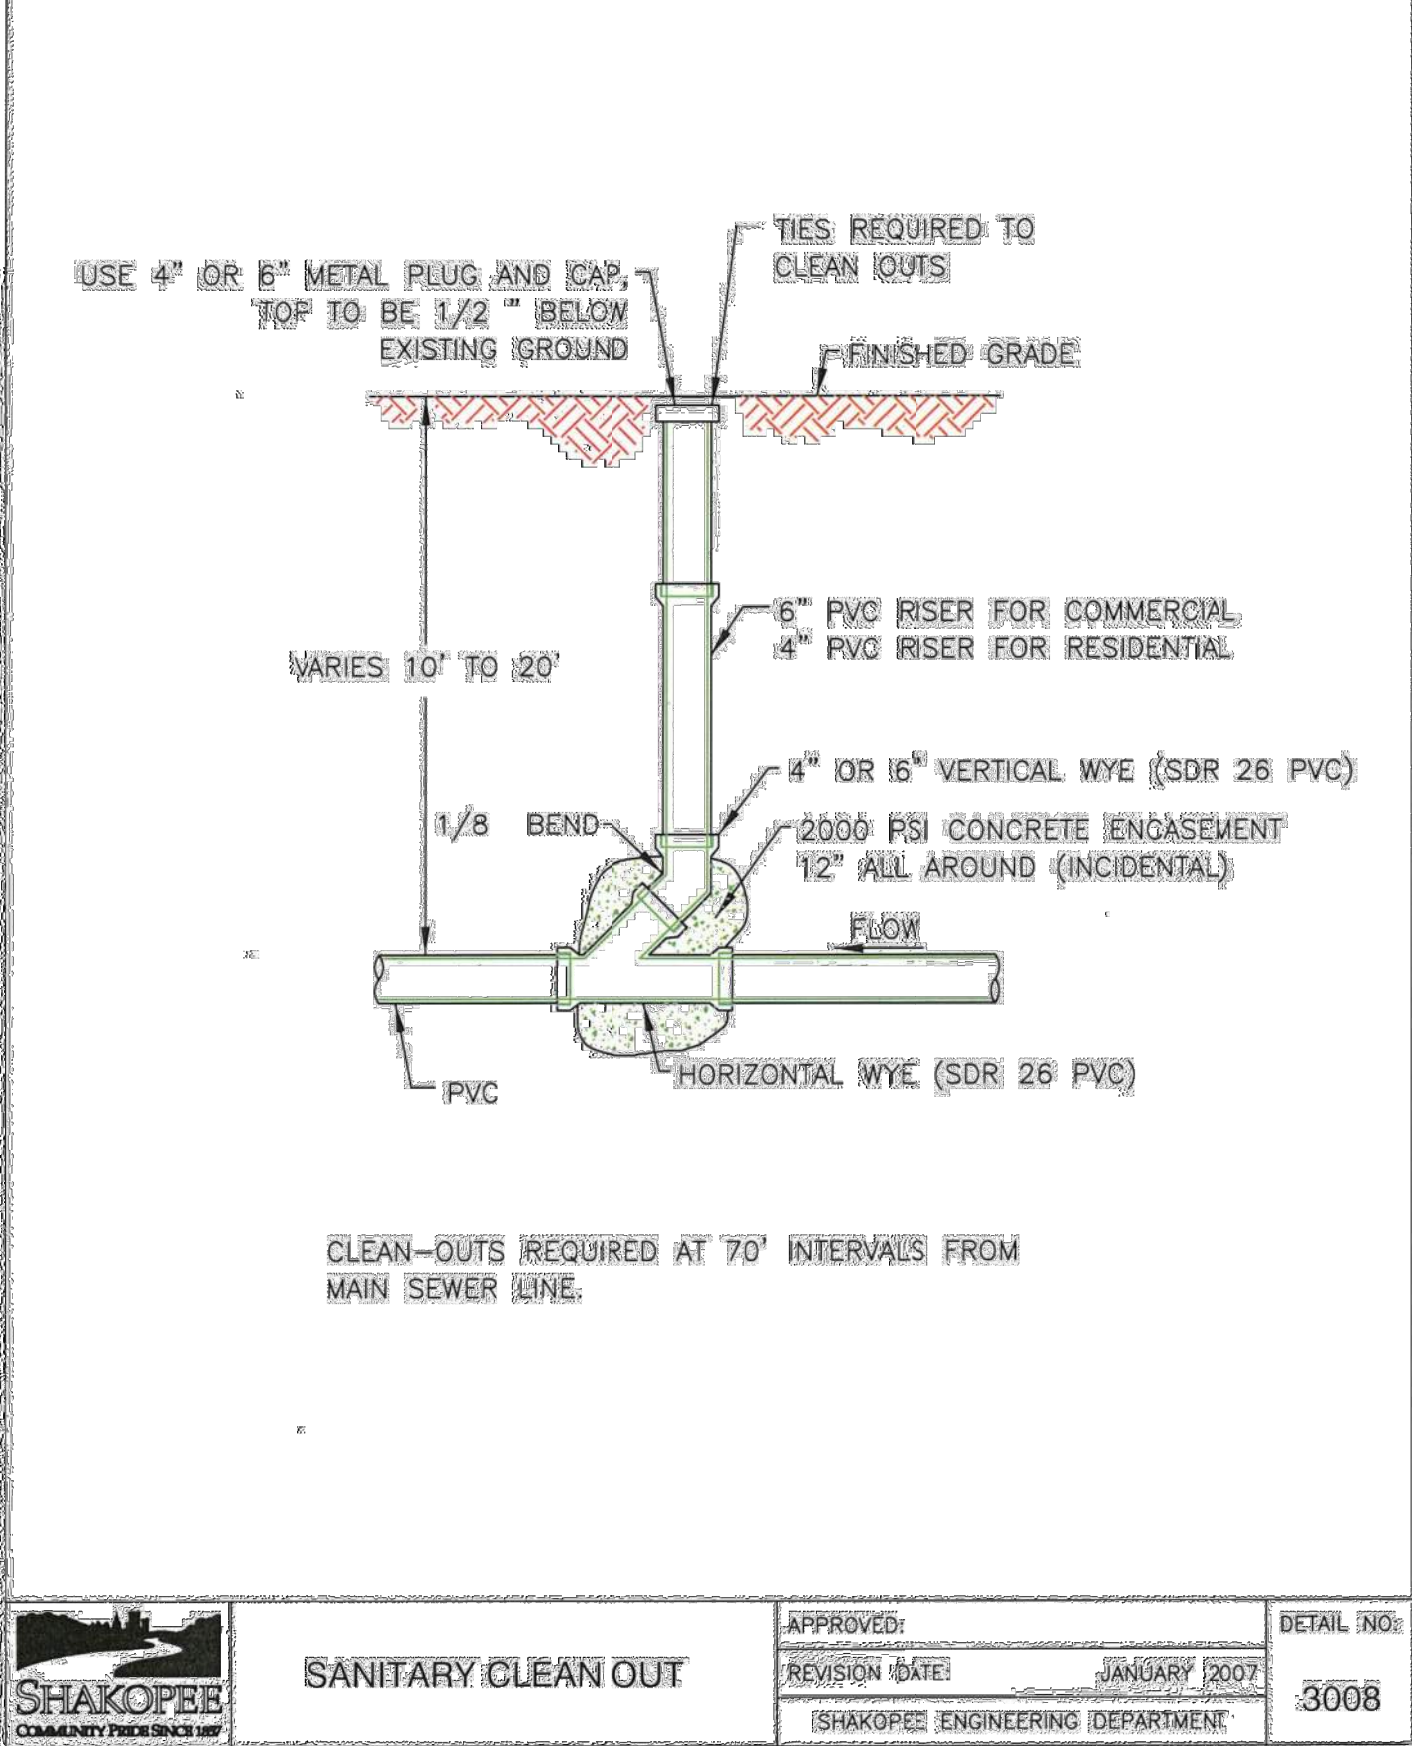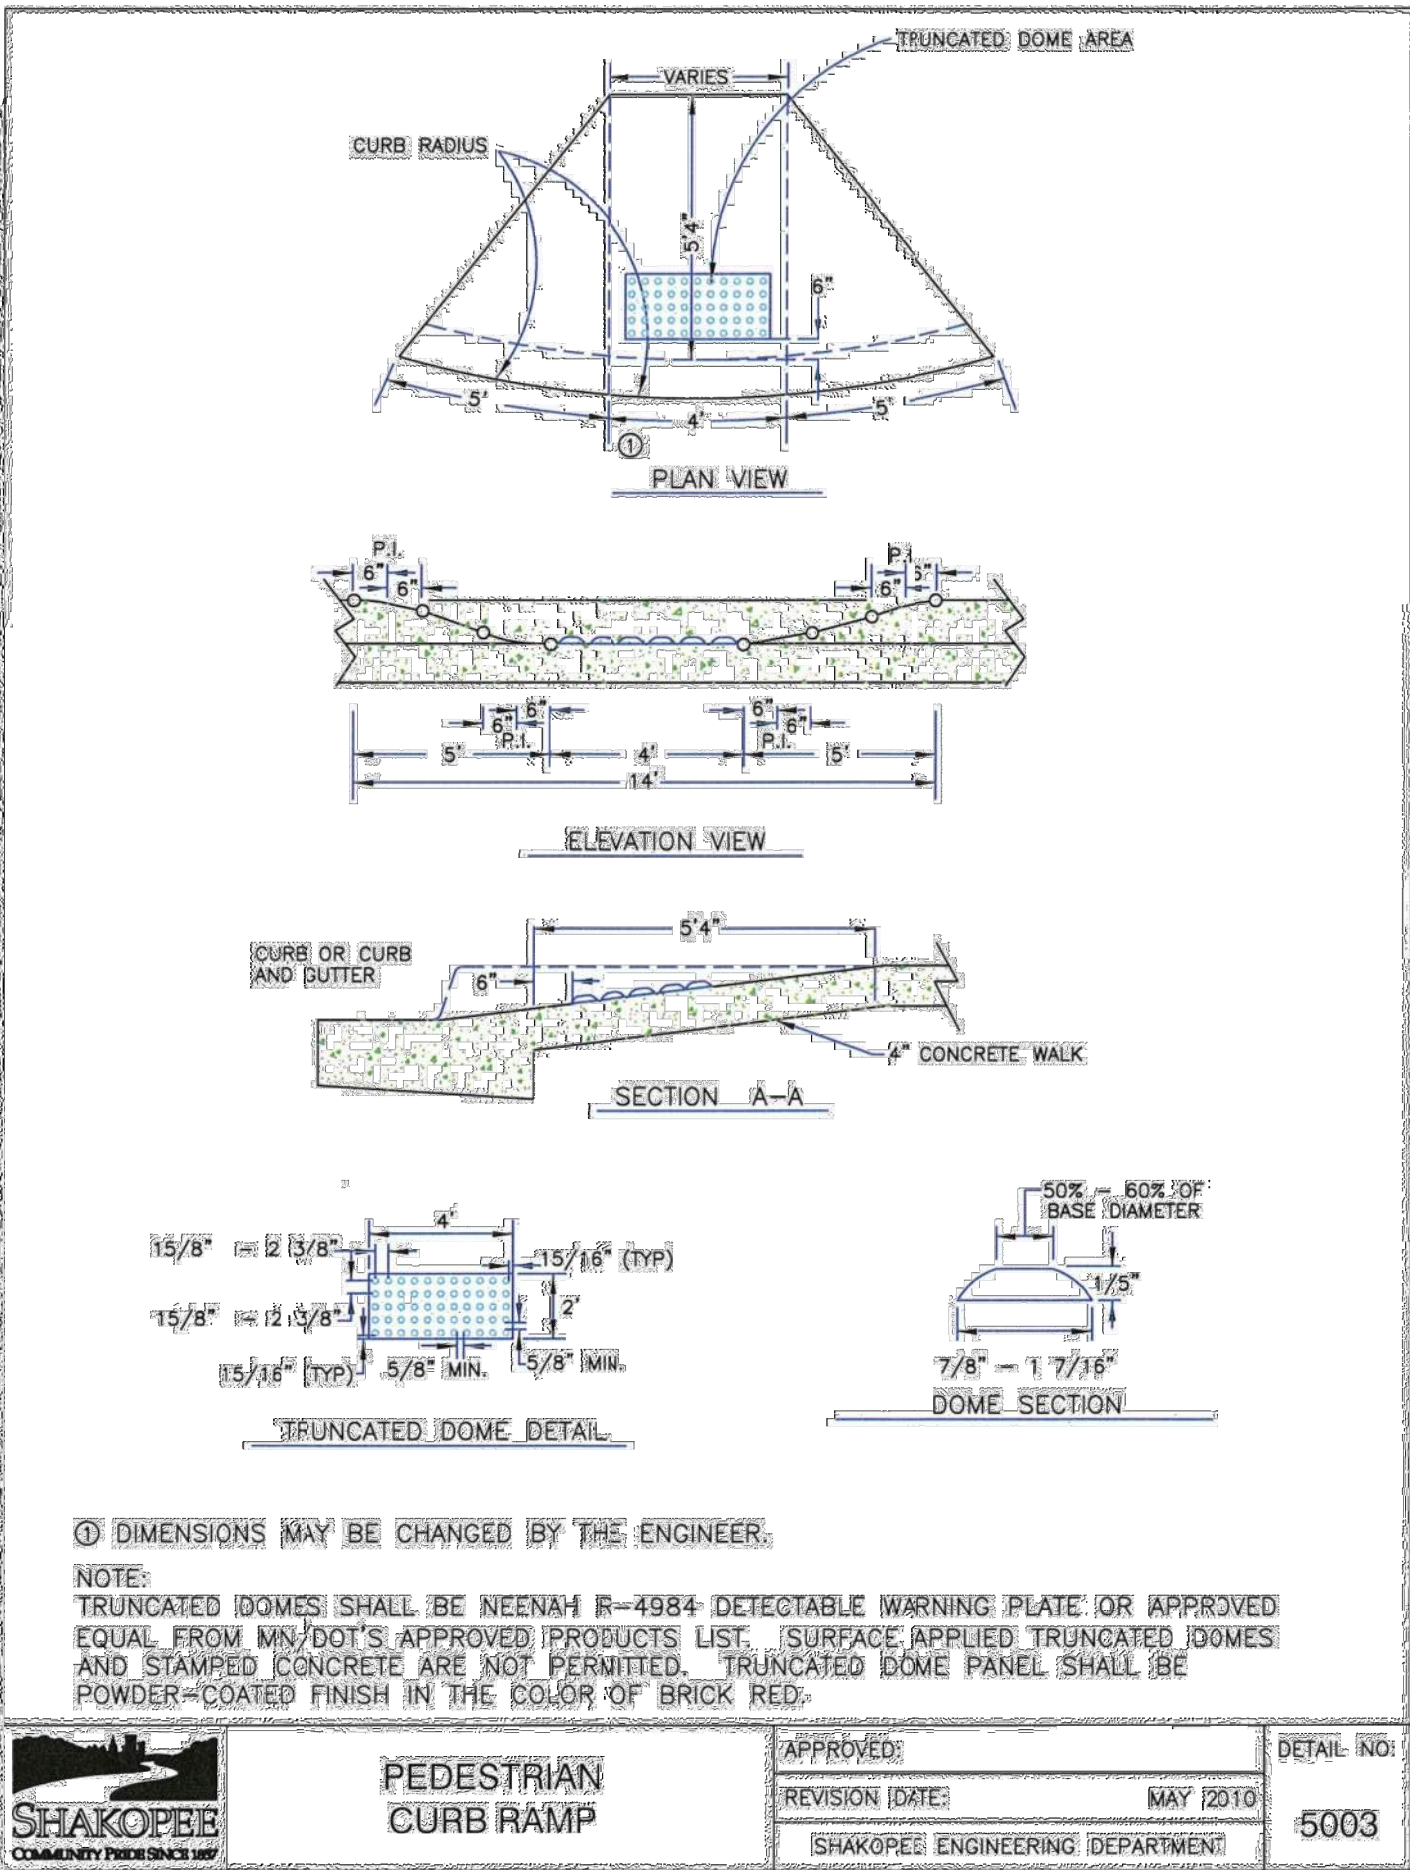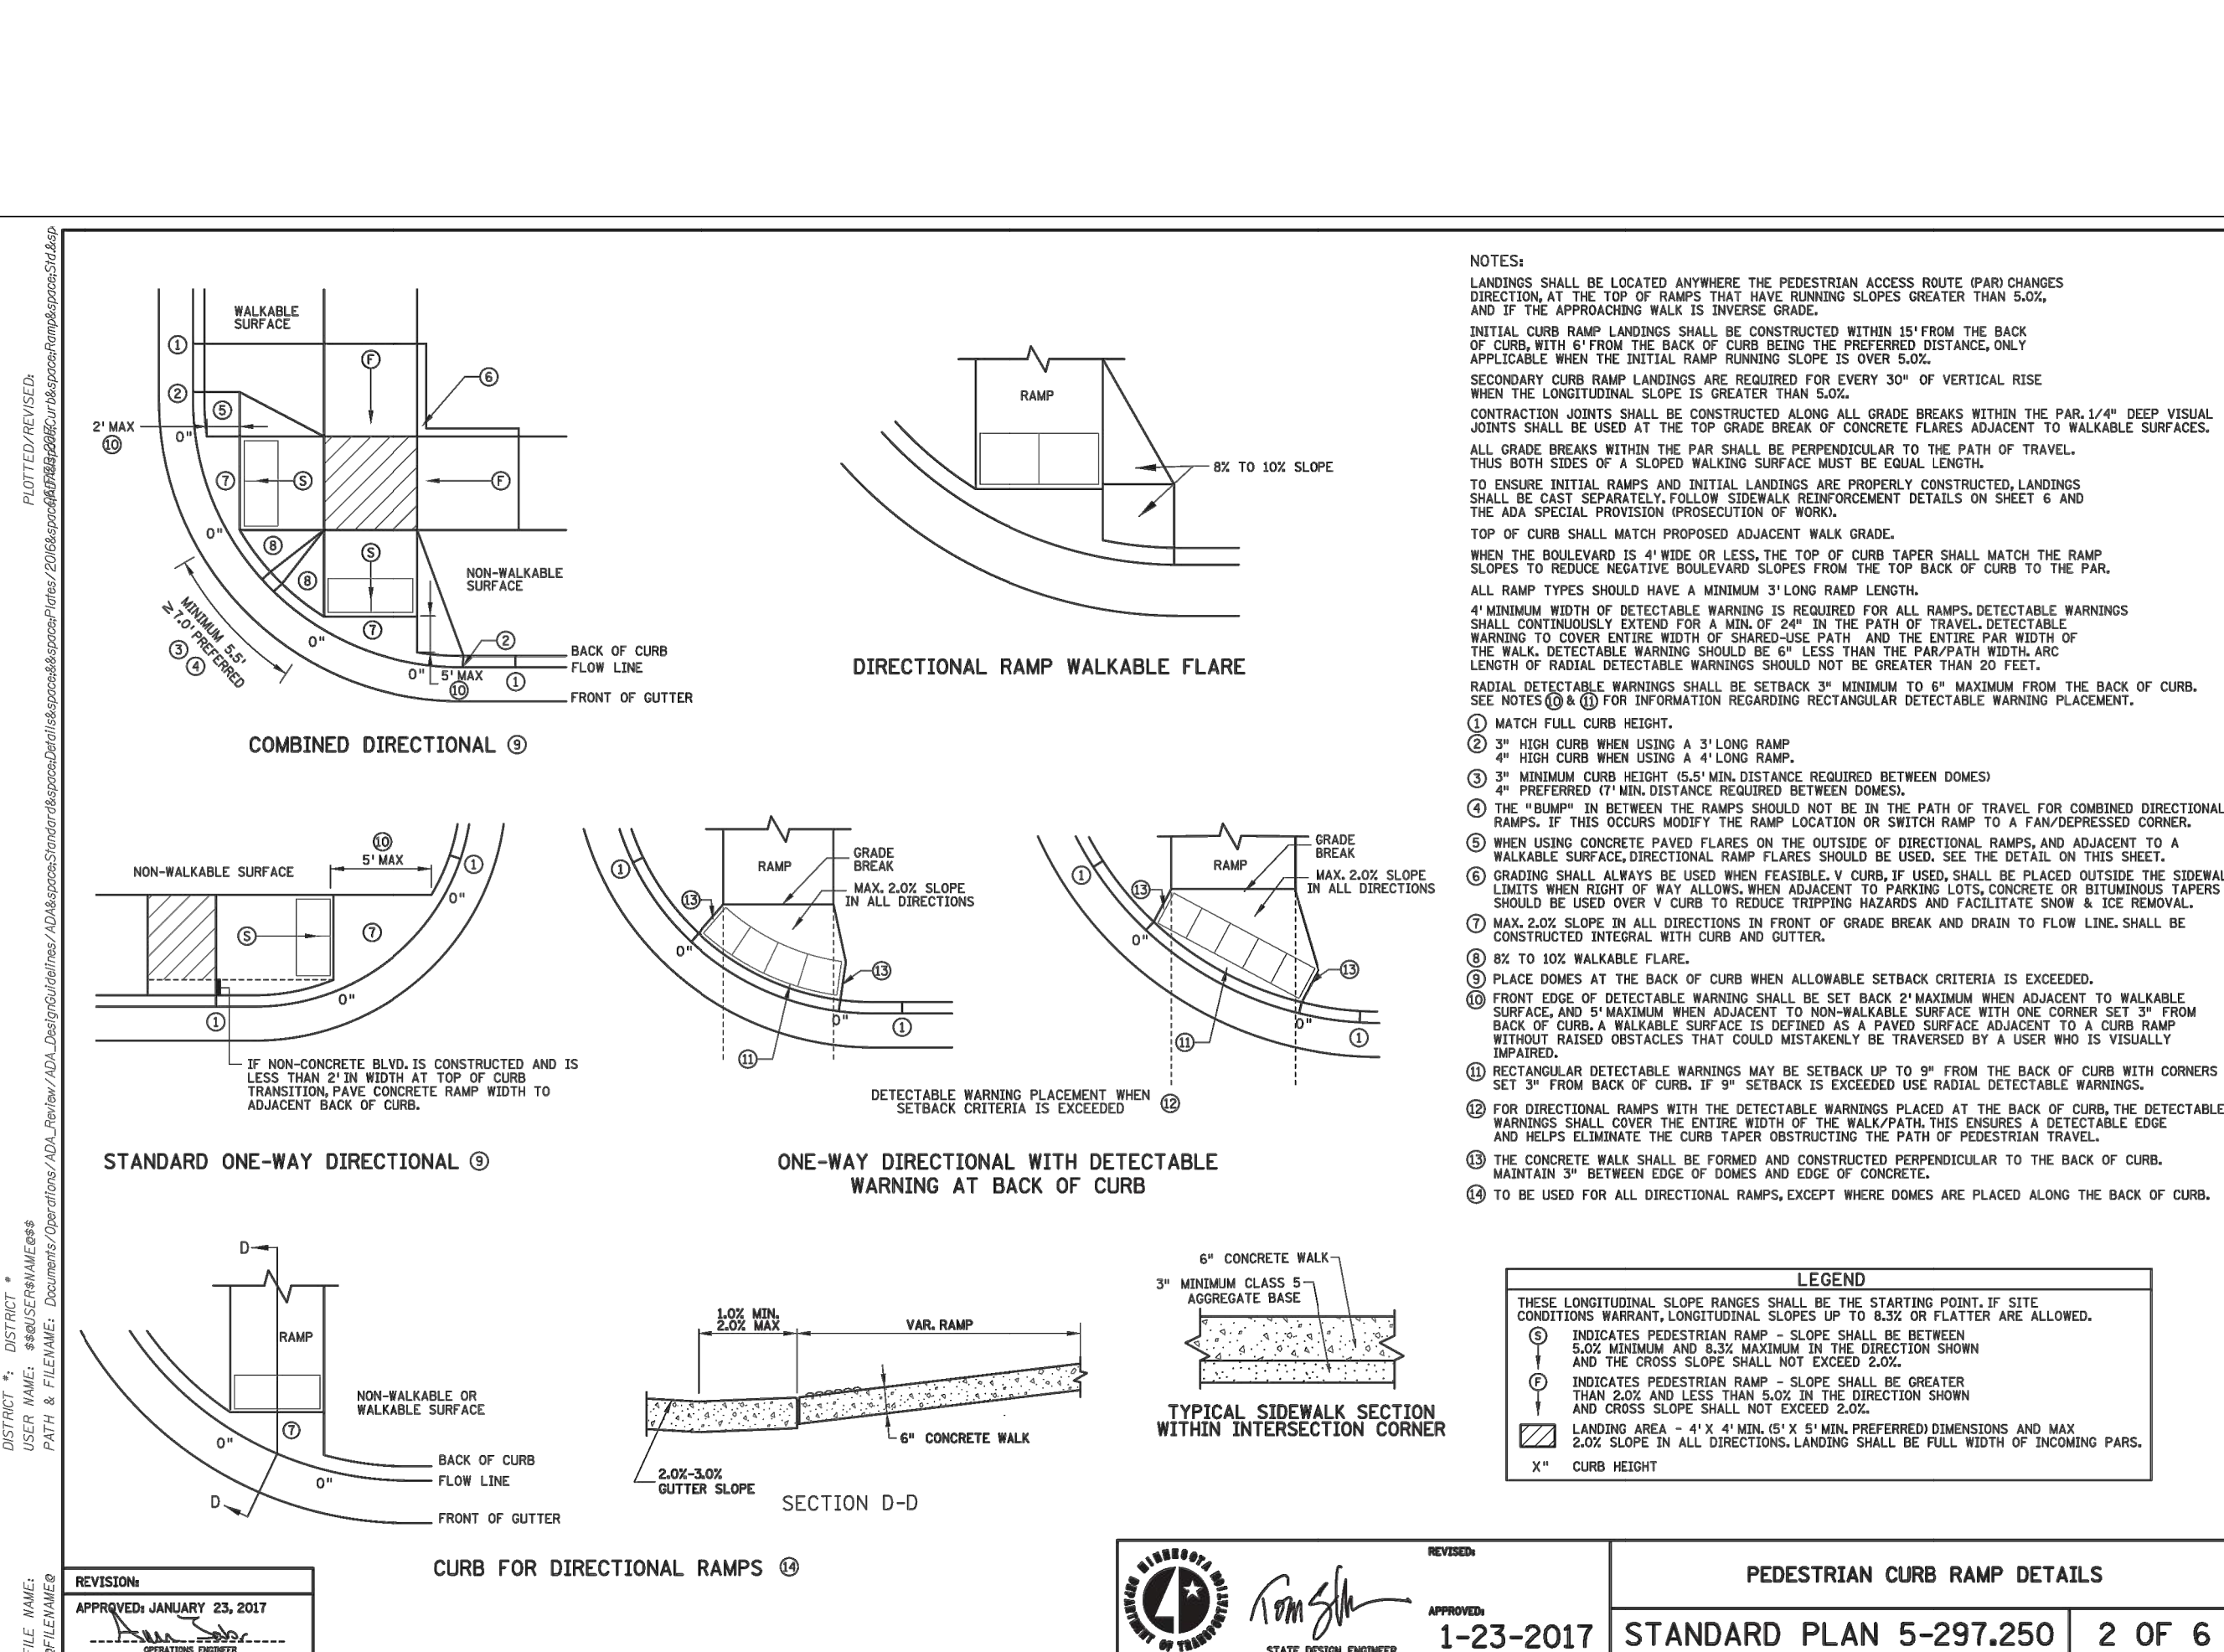

Client

SHAKOPEE
CROSSINGS
LIMITED
PARTNERSHIP

8170 CARRIAGE COURT NORTH
SUITE 210
SHAKOPEE, MN 55379

Project

SOUTHBRIDGE
CROSSINGS
EAST 5TH
ADDITION

Location

SHAKOPEE, MN

Certification

I hereby certify that this plan, specification or report was prepared by me or under my direct supervision and that I am a duly licensed professional ENGINEER under the laws of the state of Minnesota.

George D. Abernathy
Registration No. 43505 Date: 10/19/2018
If applicable, contact us for a wet signed copy of this plan which is available upon request at Sambatek's, Minnetonka, MN office.

Summary

Designed: GDA Drawn: JMW
Approved: BDB Book / Page:
Phase: PERMIT Initial Issued: 10/19/2018

Revision History







No. Date By Submittal / Revision
A 10/19/18 JMW Building Revisions

Sheet Title
DETAILS

Sheet No. Revision

C9.03 A

Project No. 20787

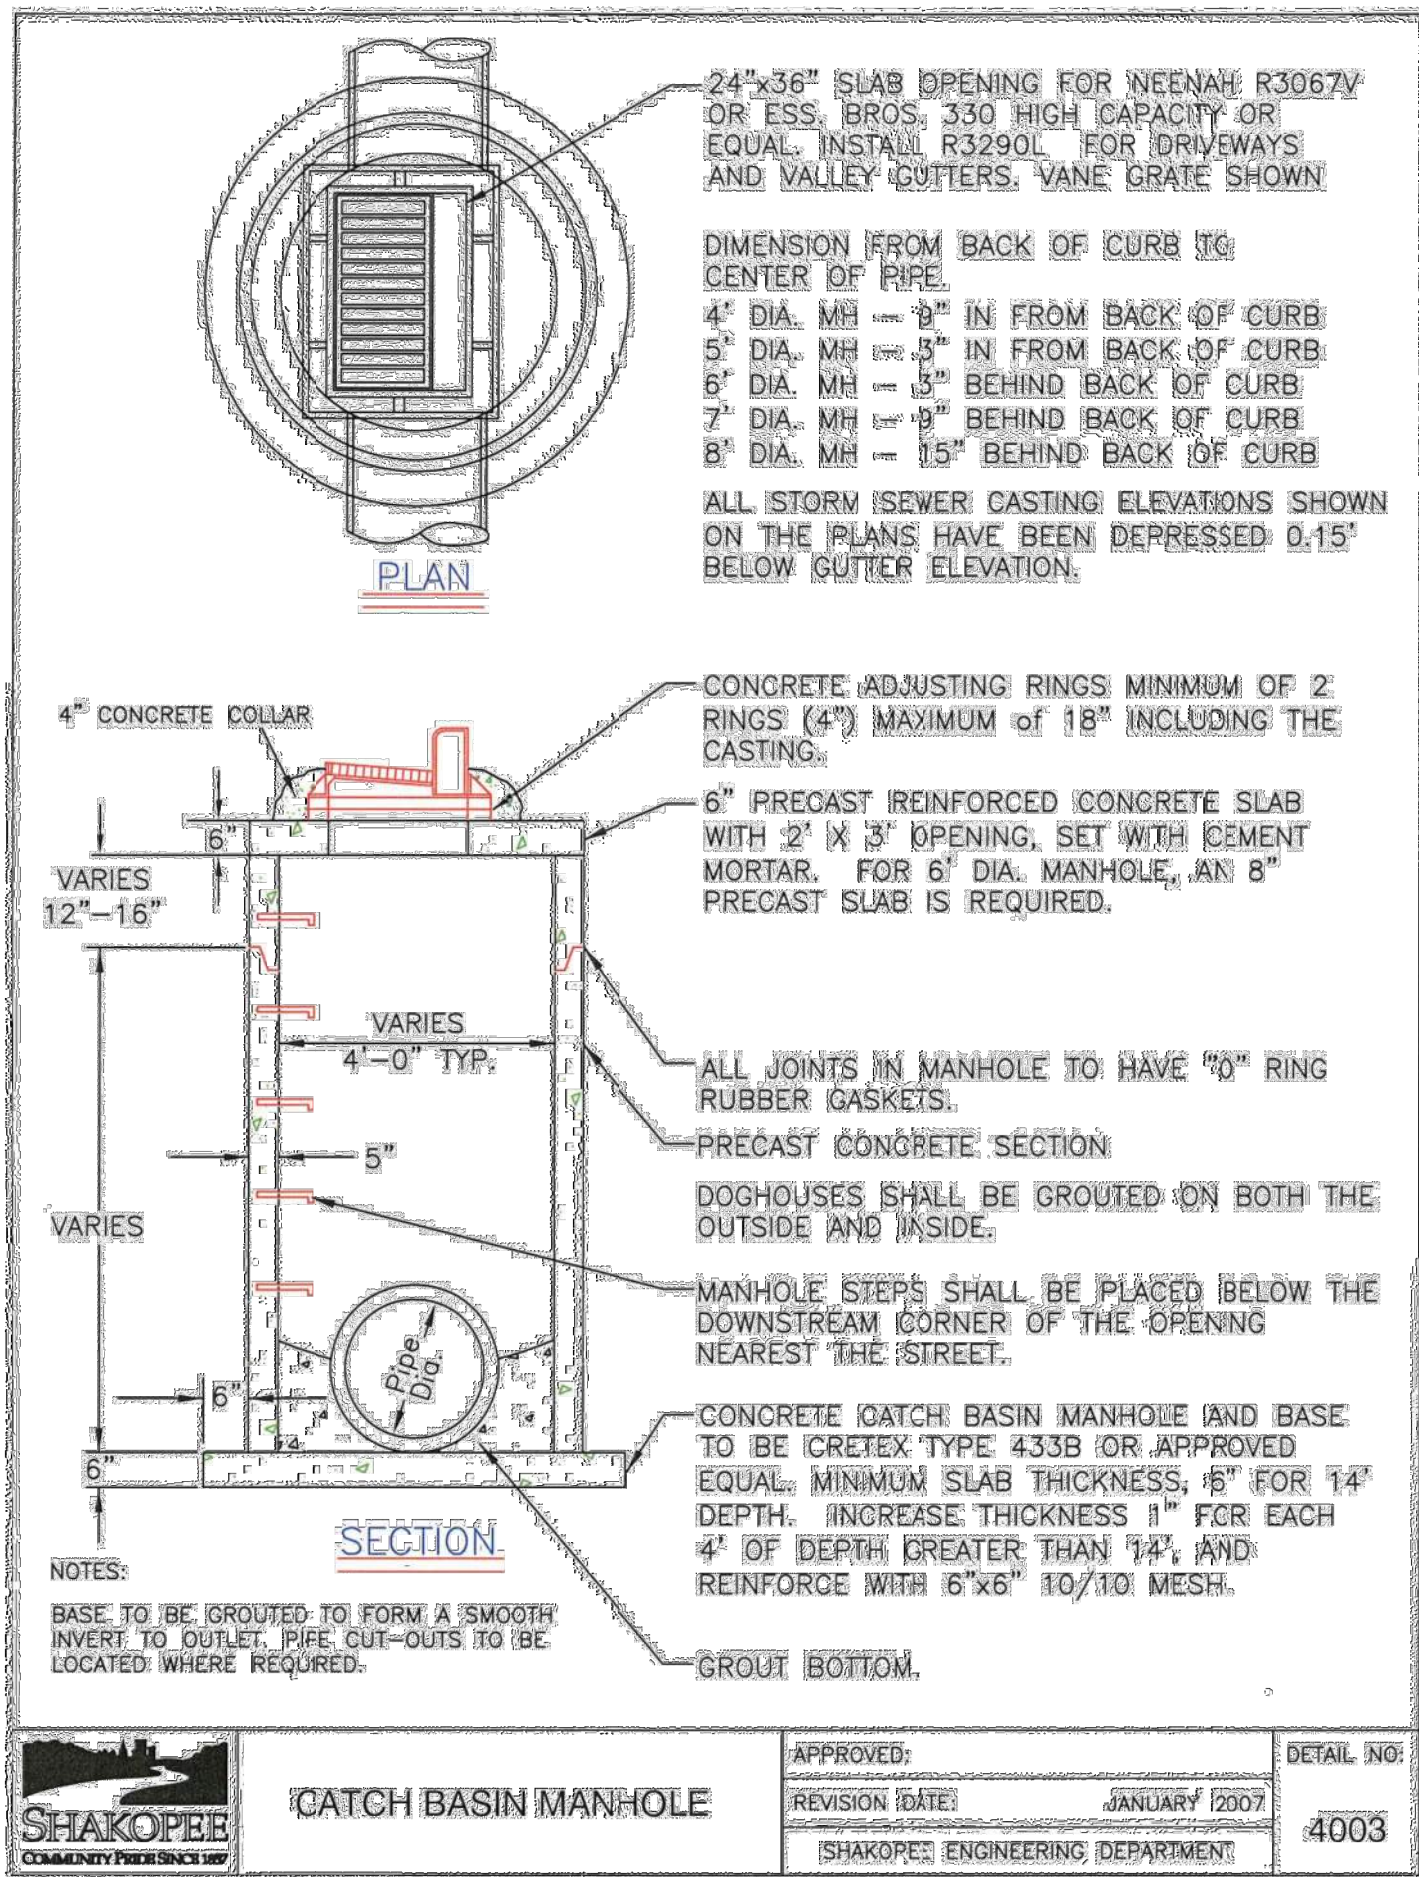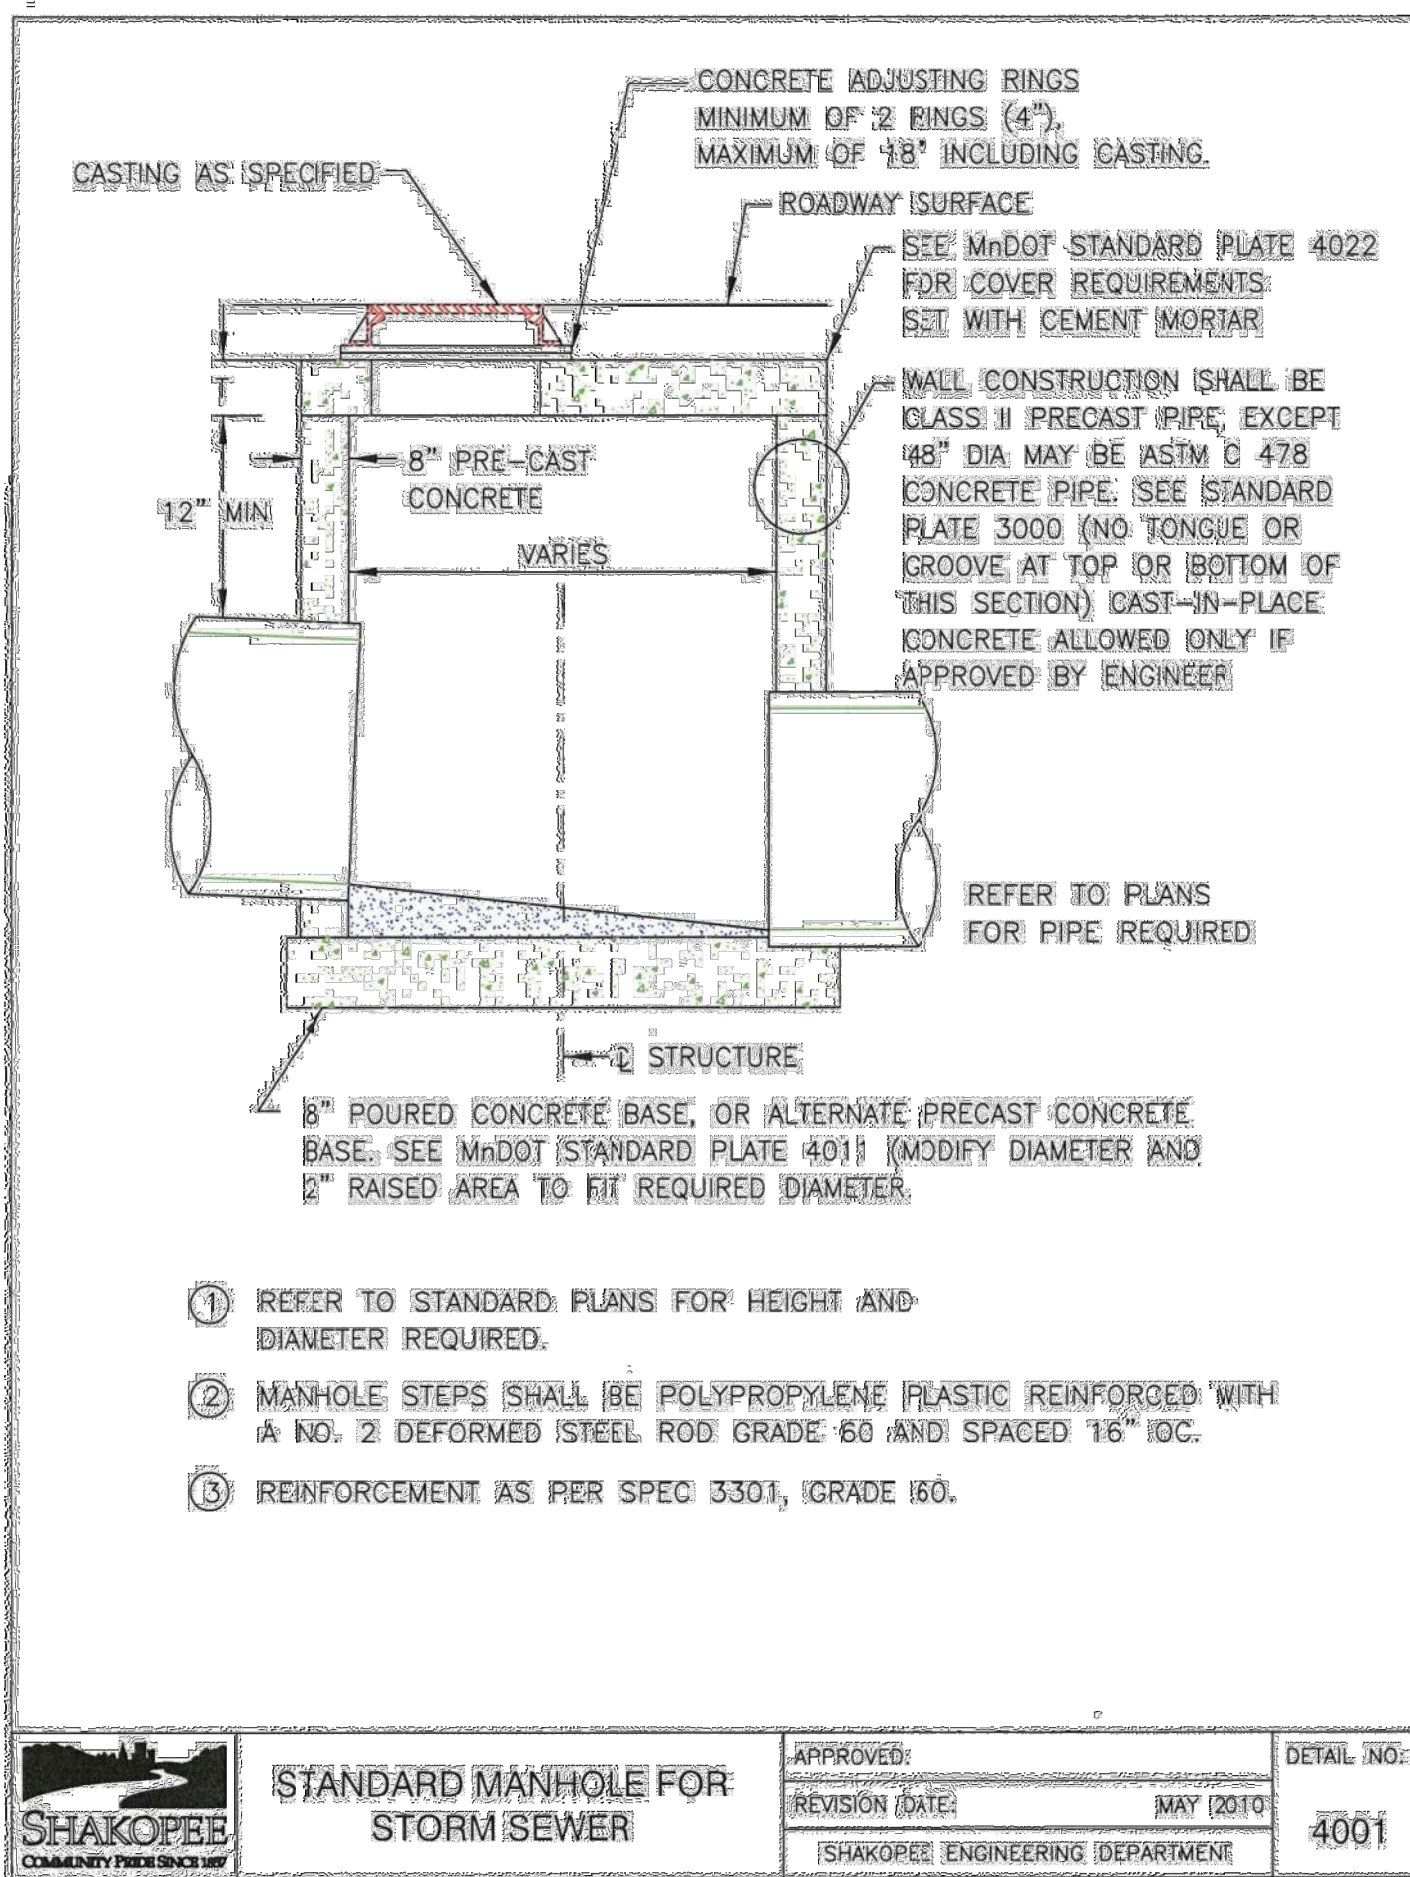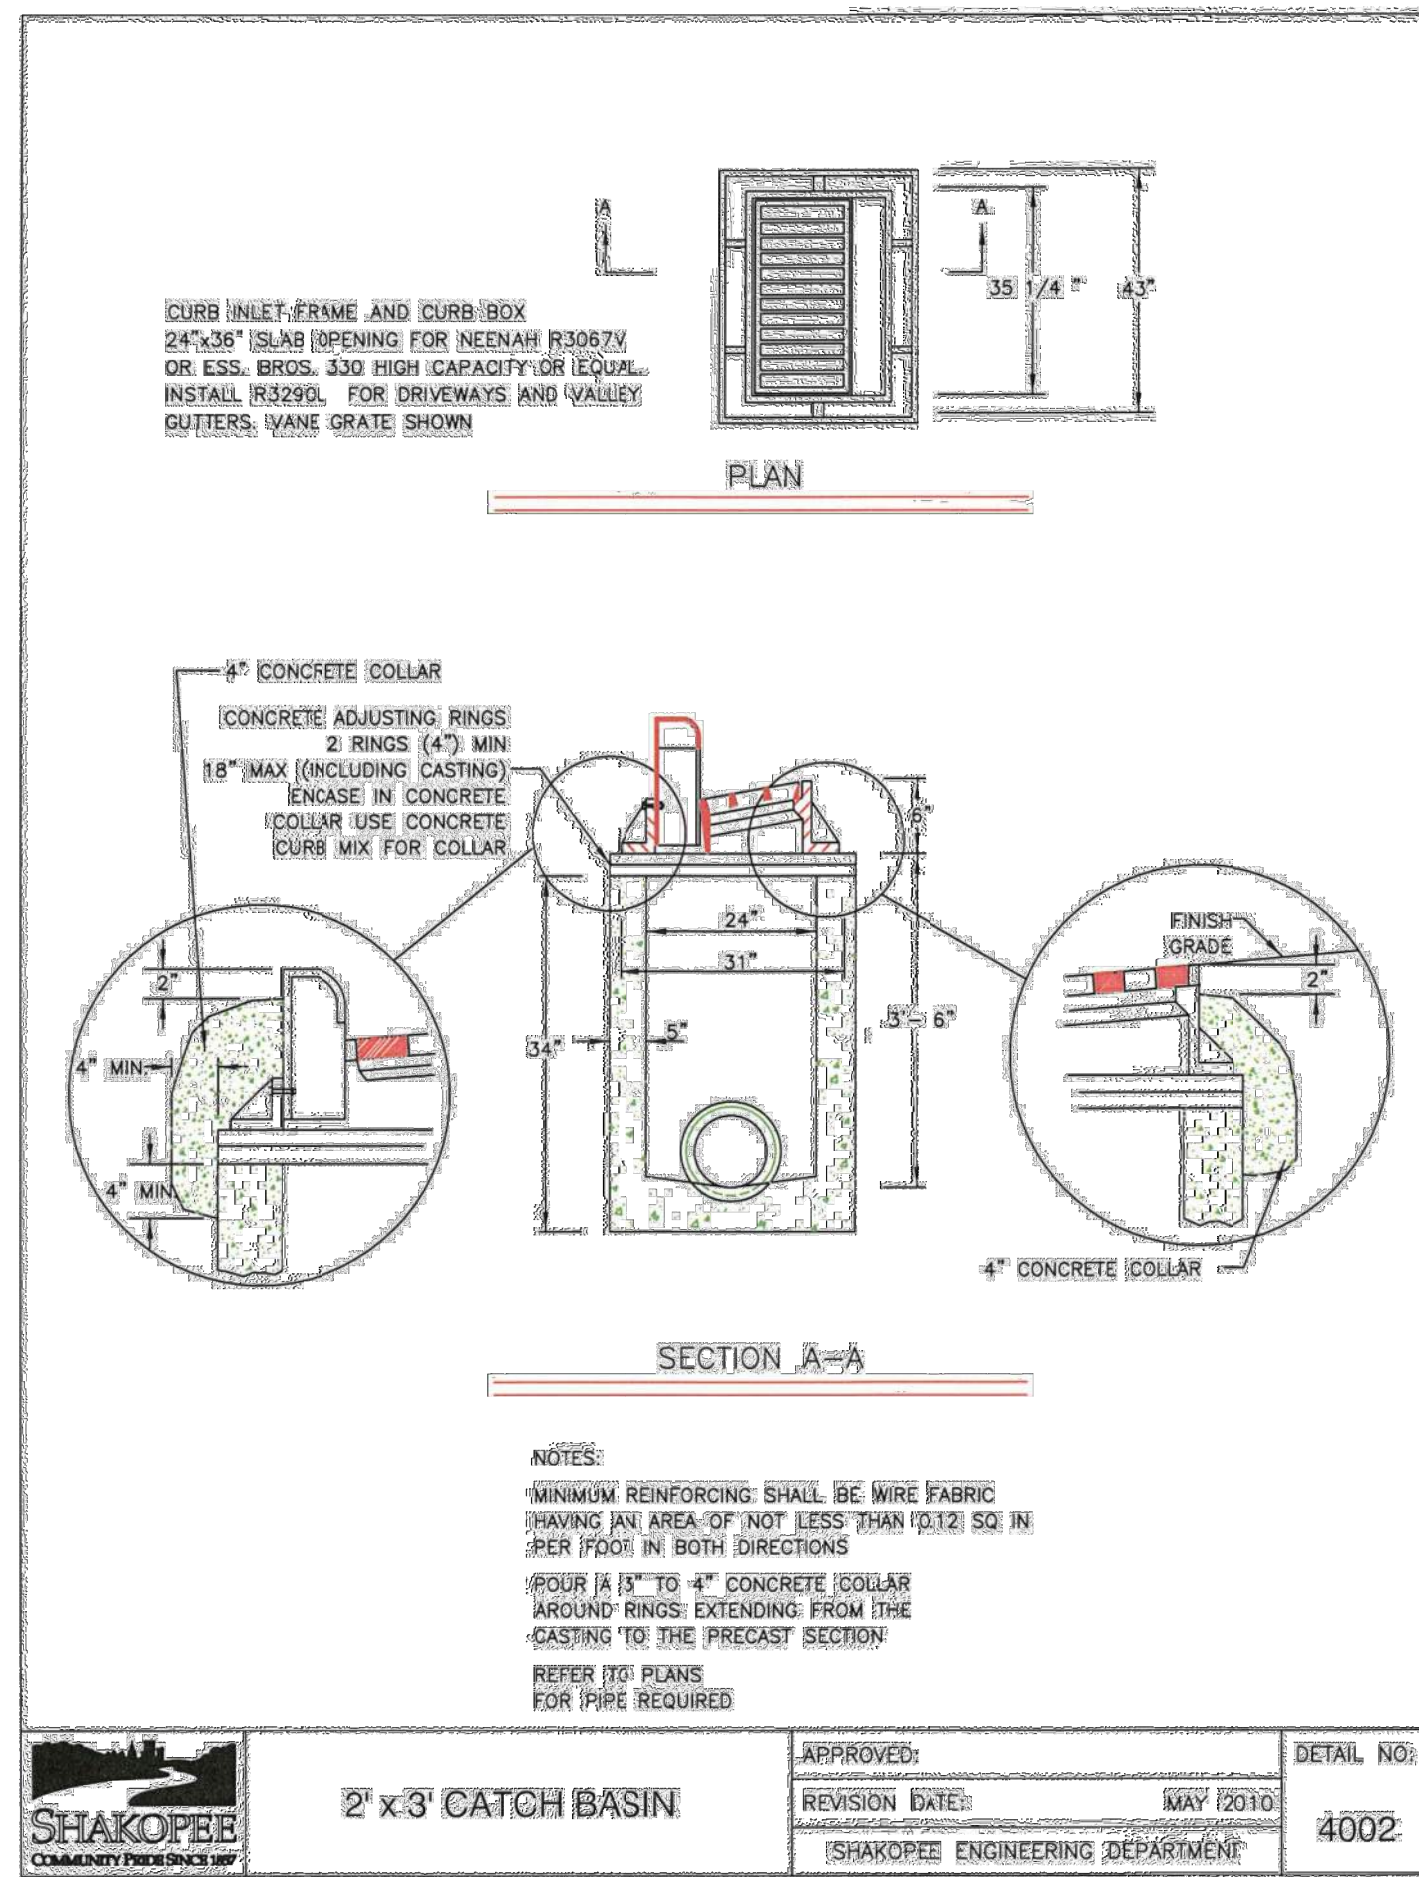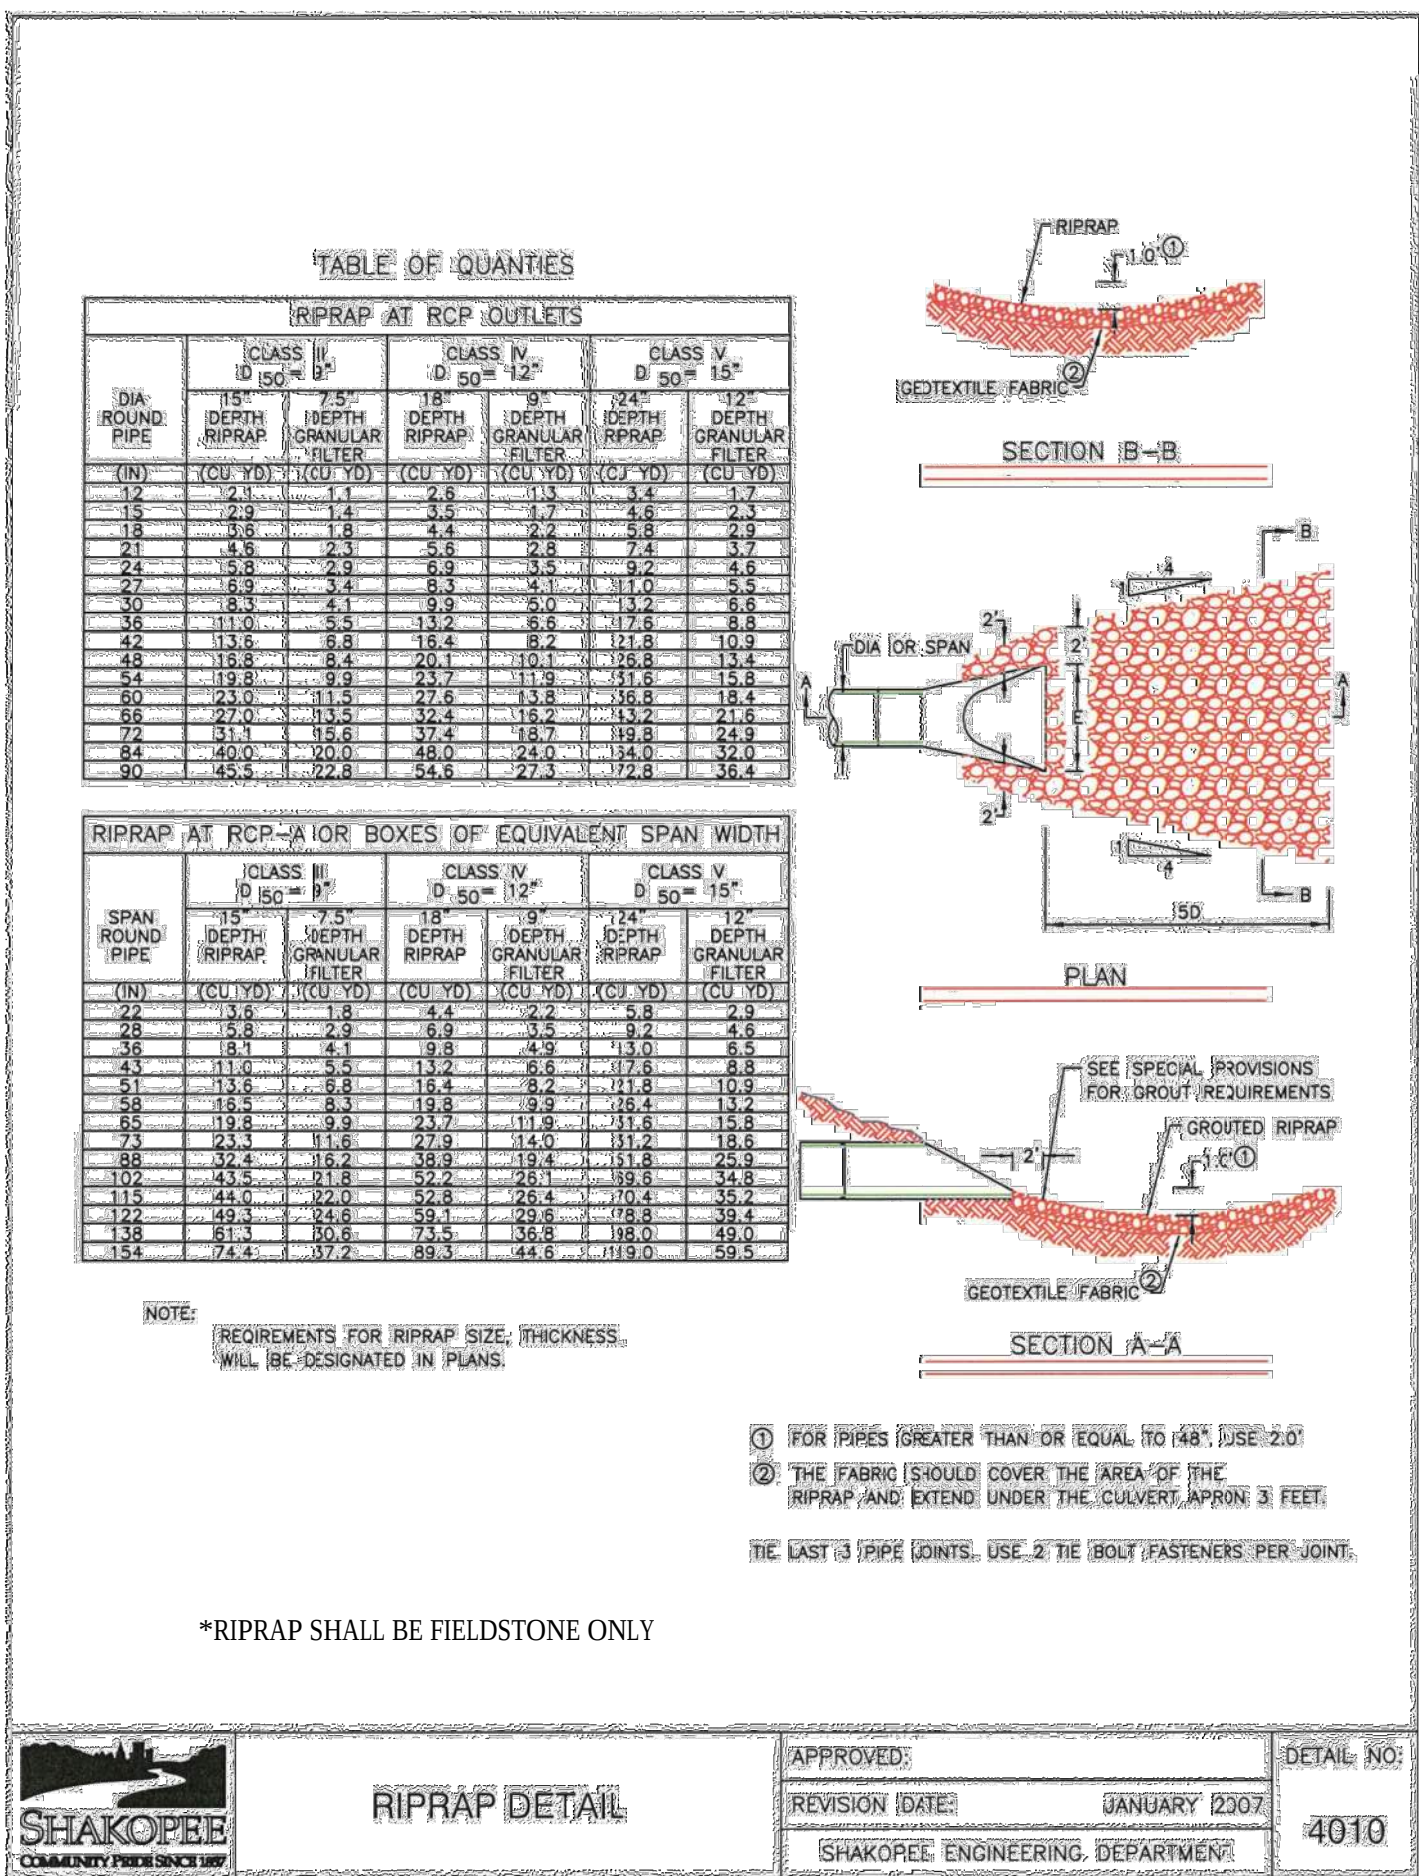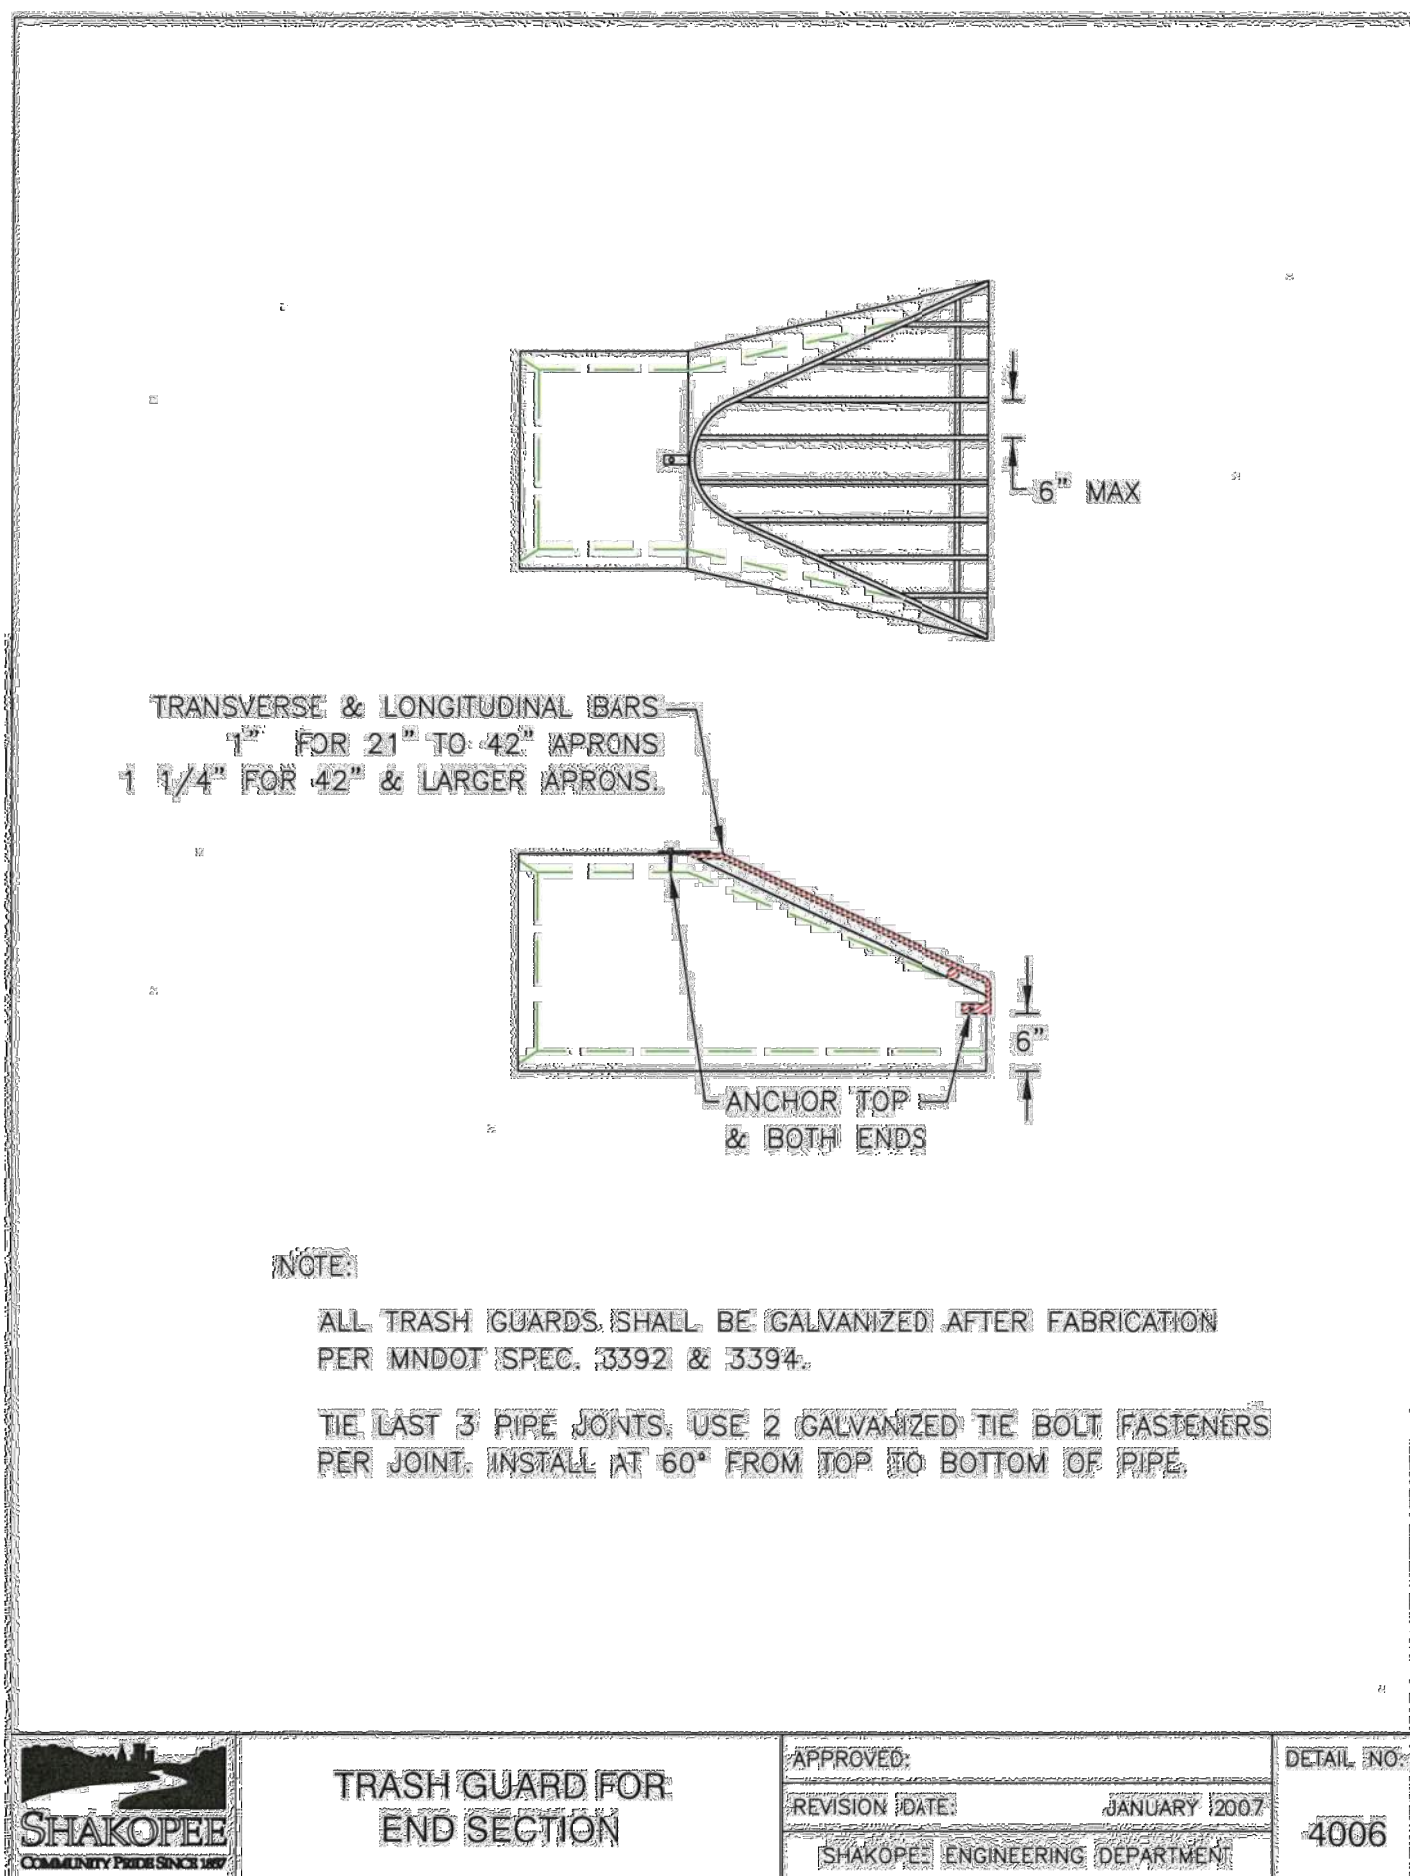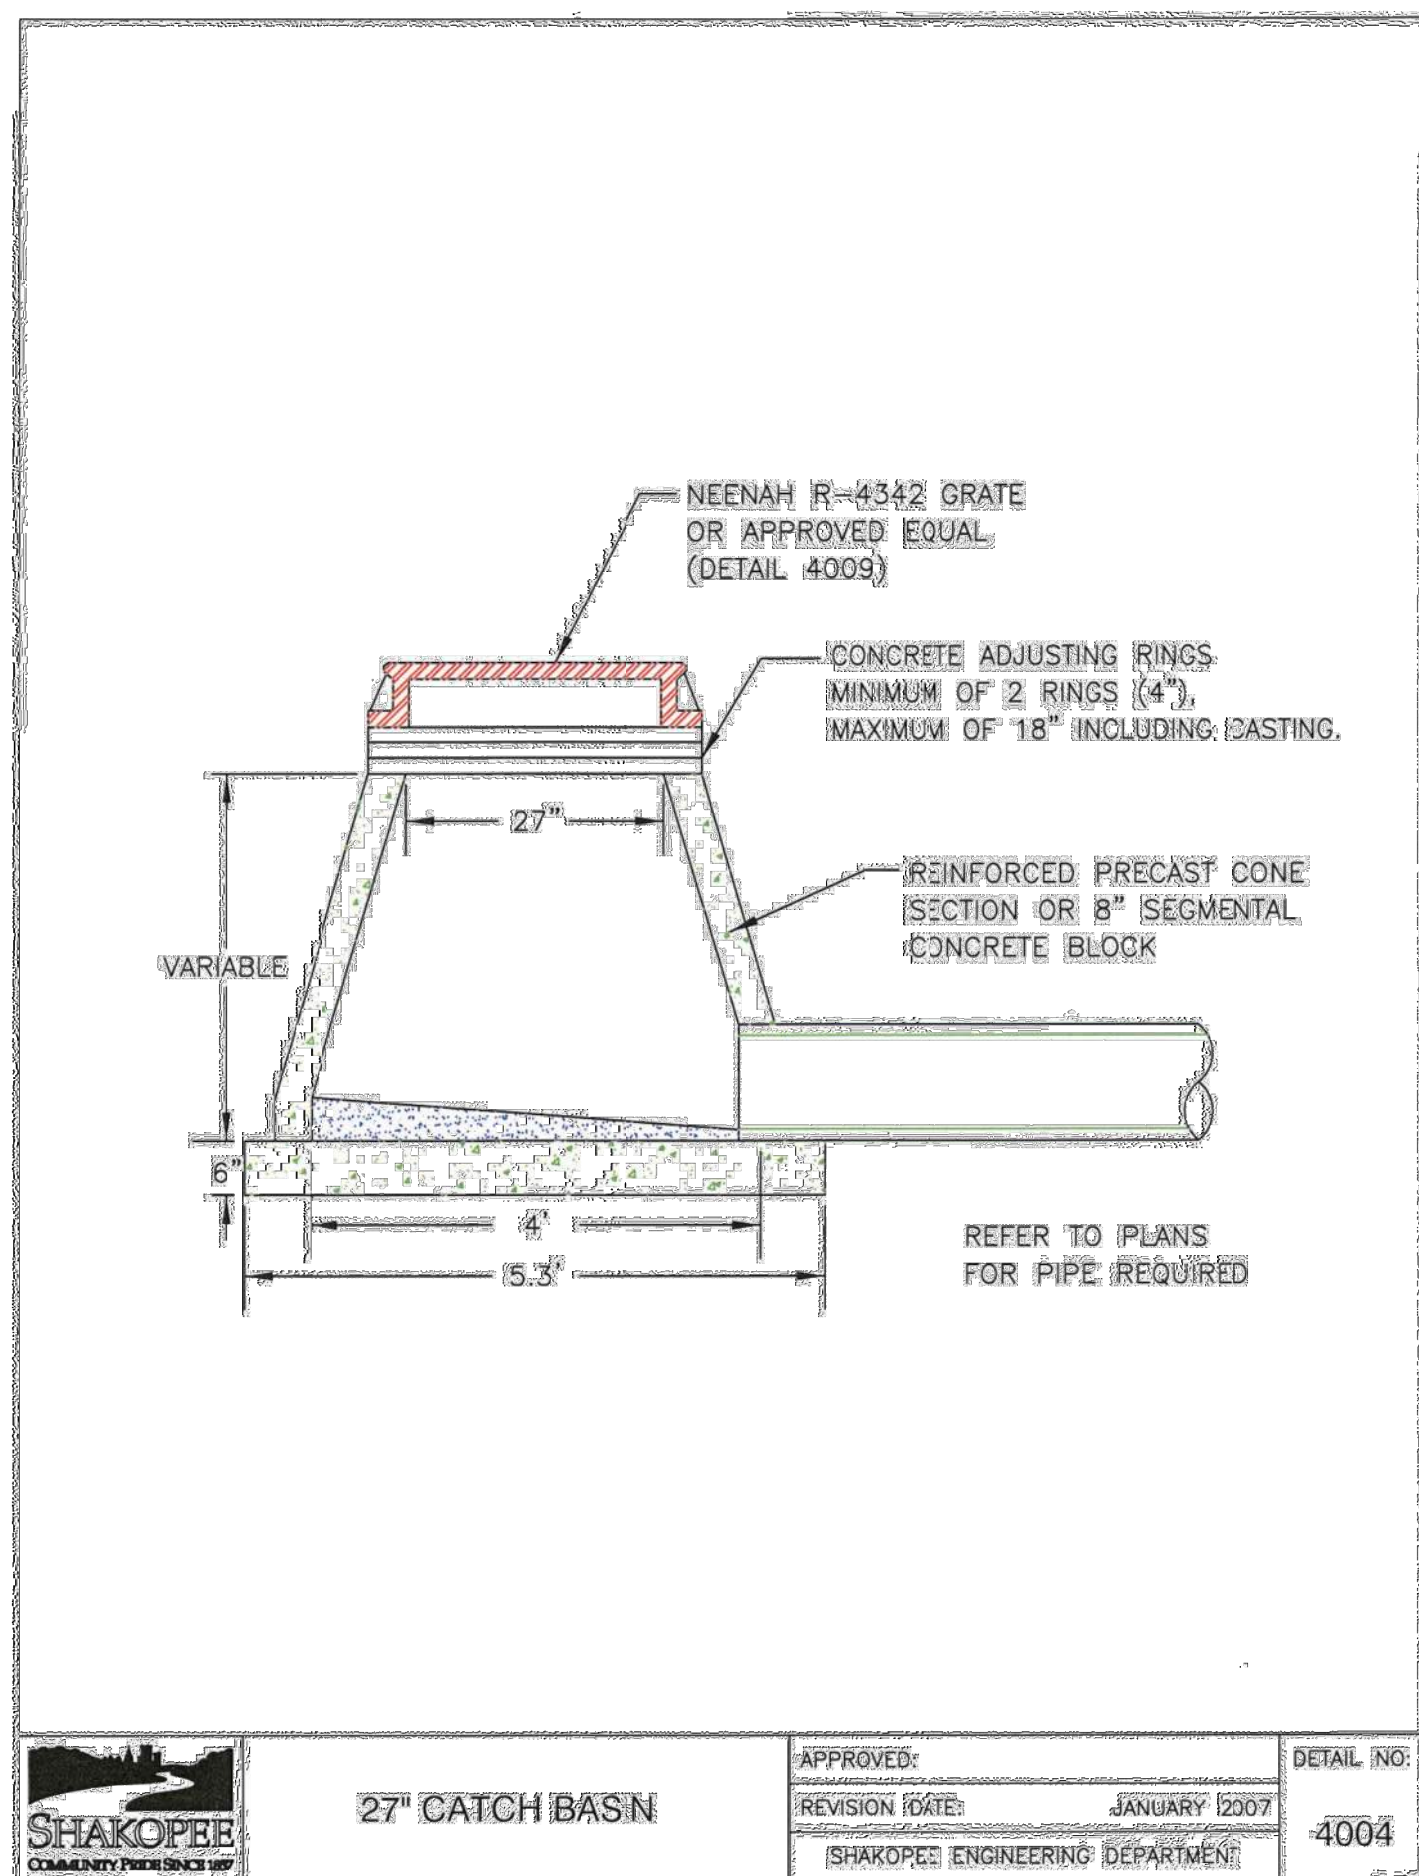

Client

SHAKOPEE
CROSSINGS
LIMITED
PARTNERSHIP

8170 CARRIAGE COURT NORTH
SUITE 210
SHAKOPEE, MN 55379

Project

SOUTHBRIDGE
CROSSINGS
EAST 5TH
ADDITION

Location

SHAKOPEE, MN

Certification

I hereby certify that this plan, specification or report was prepared by me or under my direct supervision and that I am a duly licensed professional ENGINEER under the laws of the state of Minnesota.

George D. Abernathy
Registration No. 43505 Date: 10/19/2018
If applicable, contact us for a wet signed copy of this plan which is available upon request at Sambatek's, Minnetonka, MN office.

Summary

Designed: GDA Drawn: IMW
Approved: BDB Book / Page:
Phase: PERMIT Initial Issued: 10/19/2018

Revision History


No. Date By Submittal / Revision
A 10/19/18 JMW Building Revisions

Sheet Title
DETAILS

Sheet No. Revision

C9.04 A

Project No. 20787

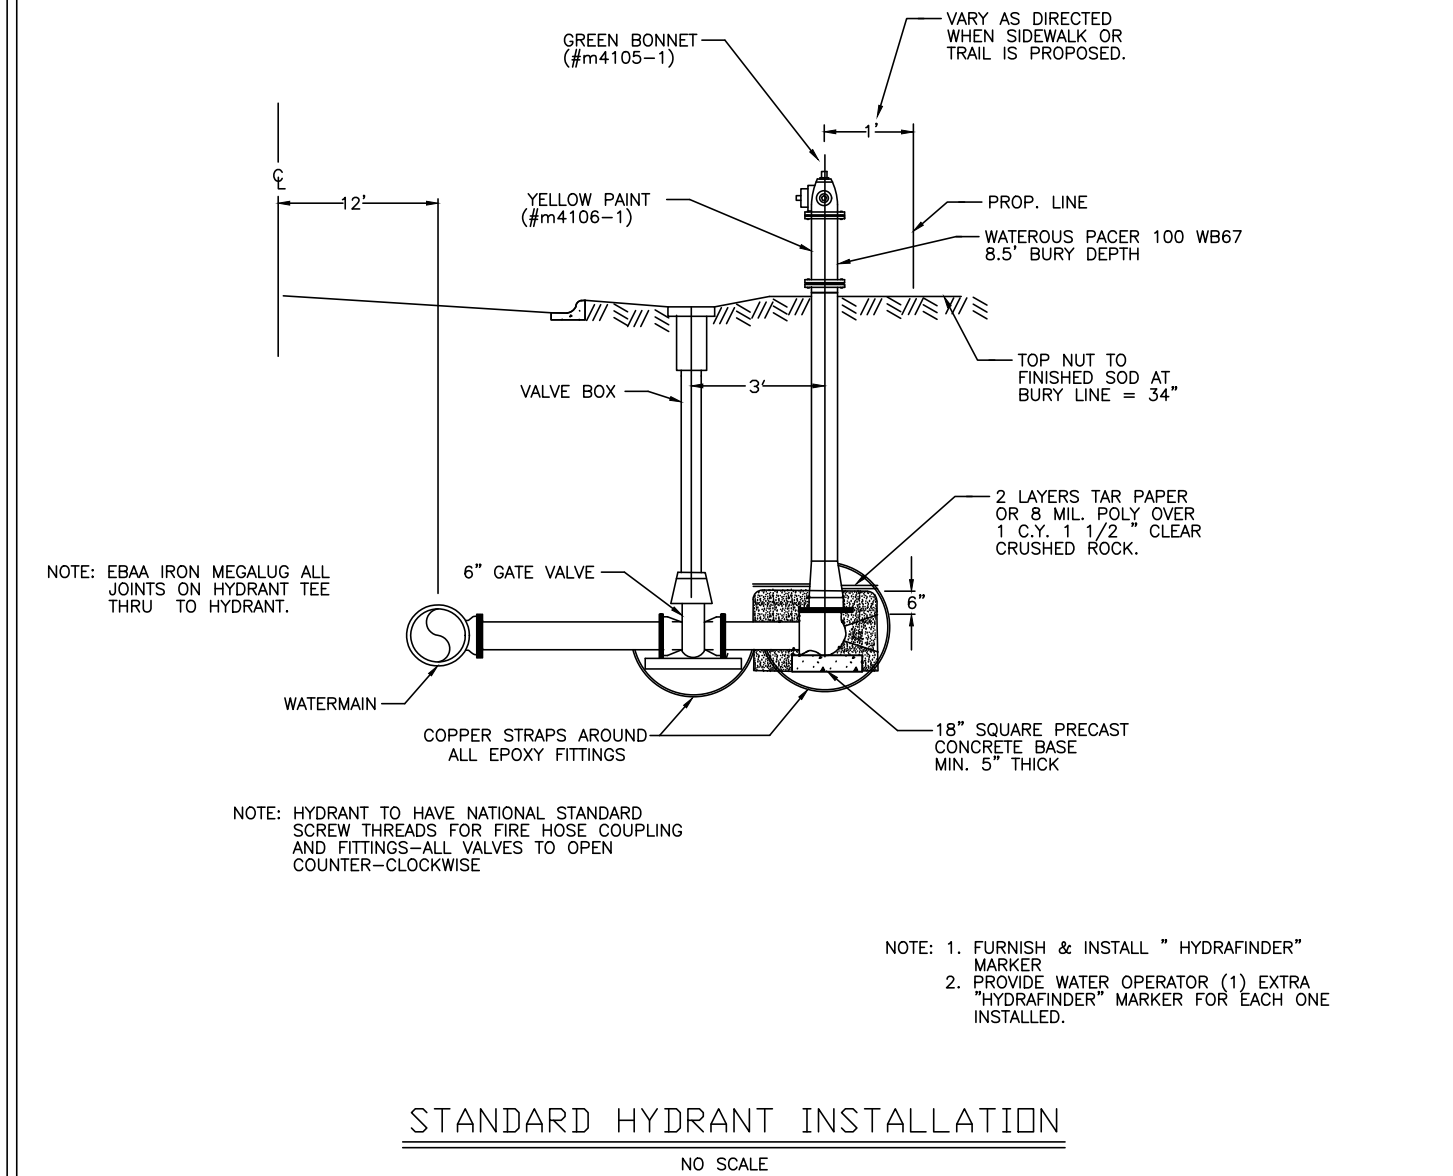








Shakopee Public Utilities
Commission Details For
Watermain Construction


WAT - 008

ADOPTED	REV.	DESIGN
SPUC	DATE	APP'D DRAWN RRM
RES. # 1075		APP'D JDA
08-04-14		

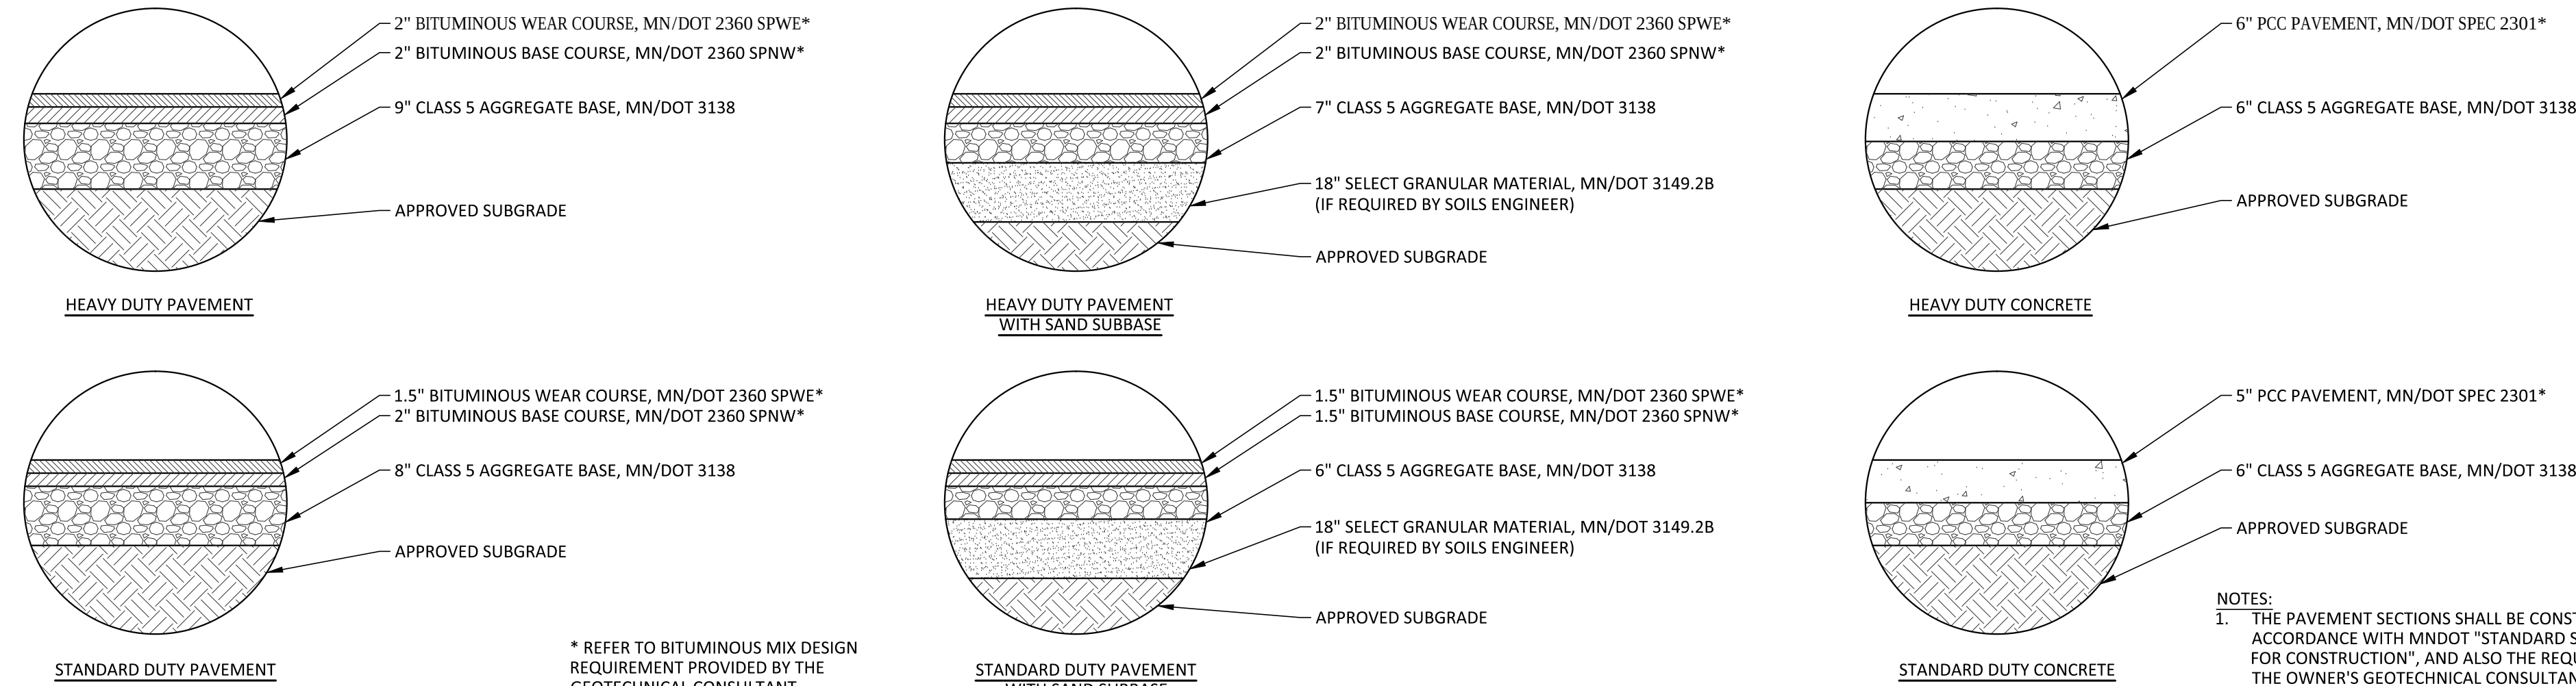

- NOTES:
- THE PAVEMENT SECTIONS SHALL BE CONSTRUCTED IN ACCORDANCE WITH MNDOT "STANDARD SPECIFICATION FOR CONSTRUCTION", AND ALSO THE REQUIREMENTS OF THE OWNER'S GEOTECHNICAL CONSULTANT.
 - ALL THICKNESSES, AS SPECIFIED, ARE TO BE CONSIDERED MINIMUM DEPTHS, AFTER COMPACTION.
 - MN/DOT SPEC. 2357 BITUMINOUS TACK COAT SHALL BE PLACED BETWEEN SUCCESSIVE BITUMINOUS LIFTS AND AGAINST ABUTTING CONCRETE CURB EDGES.

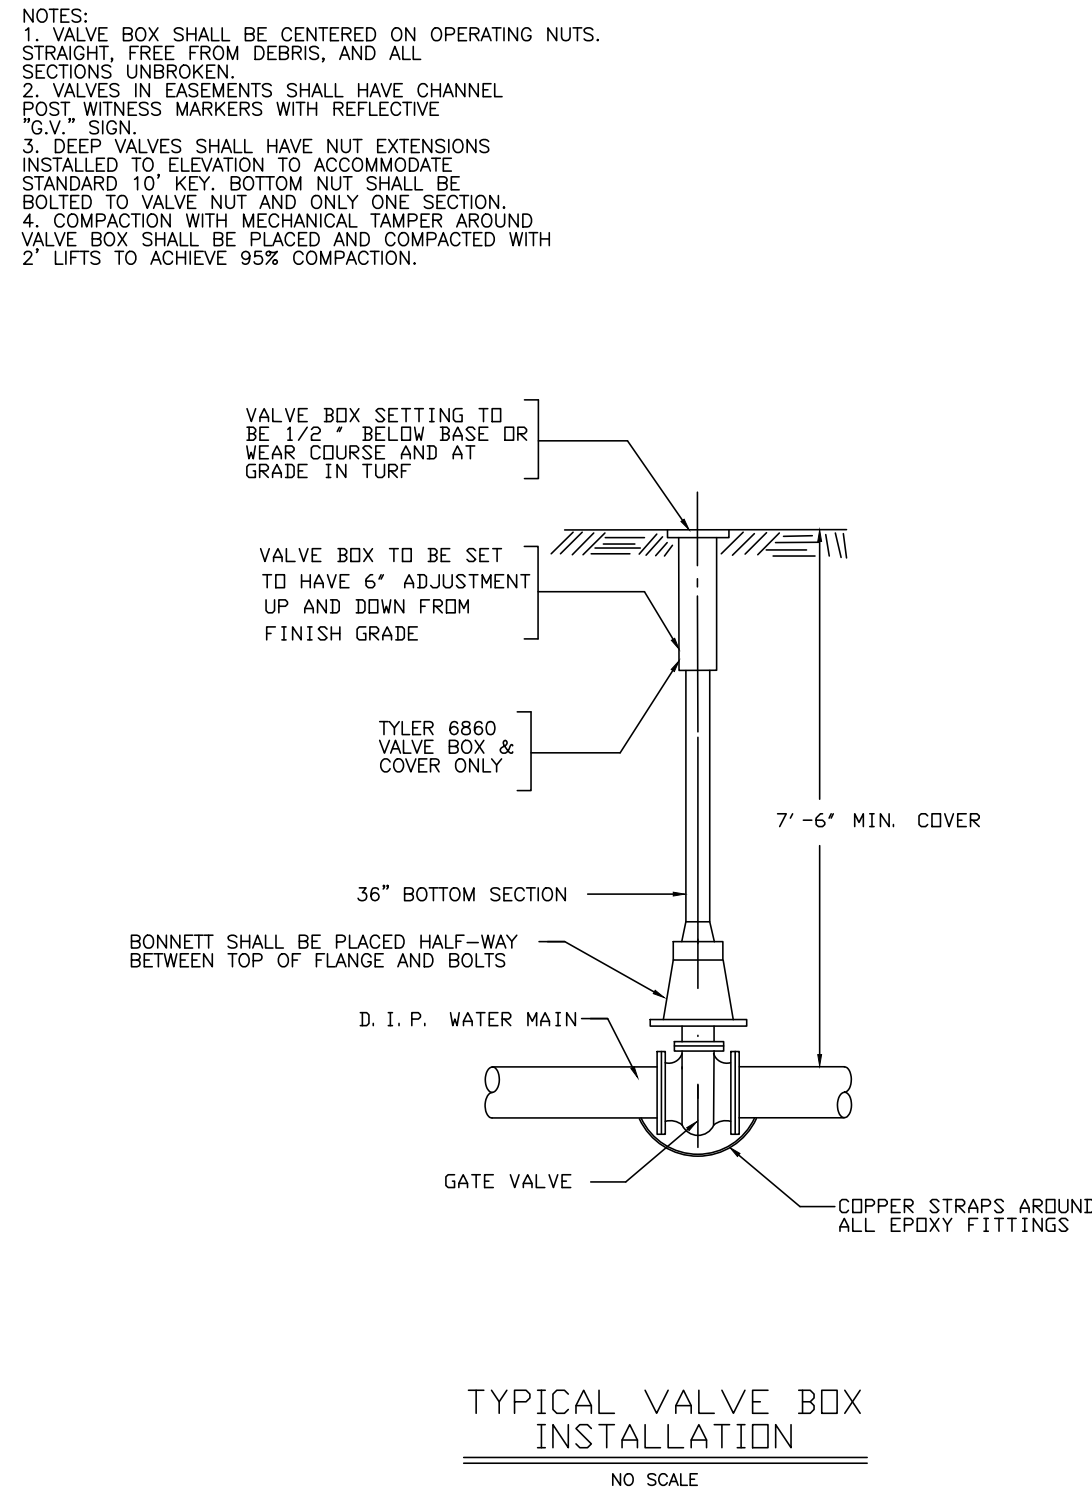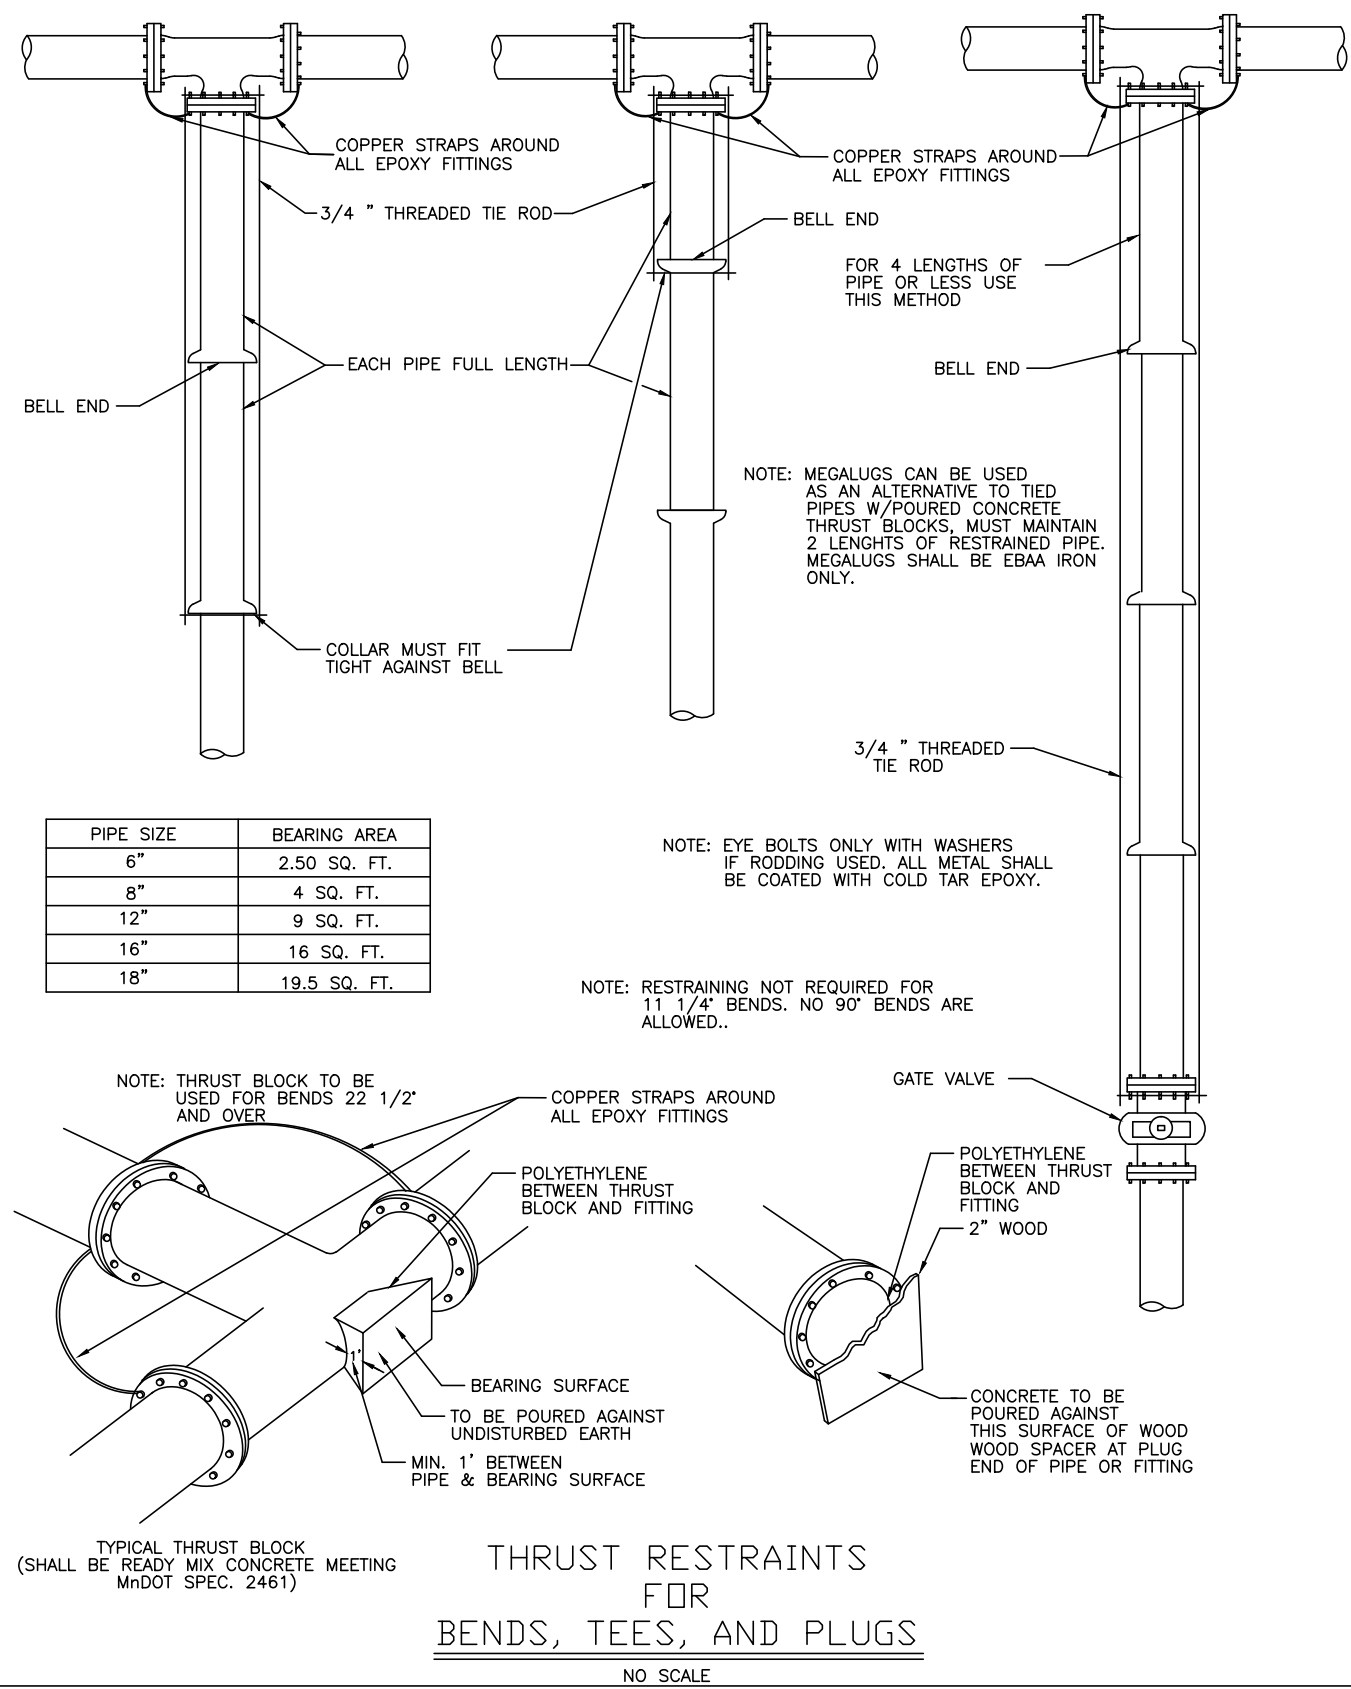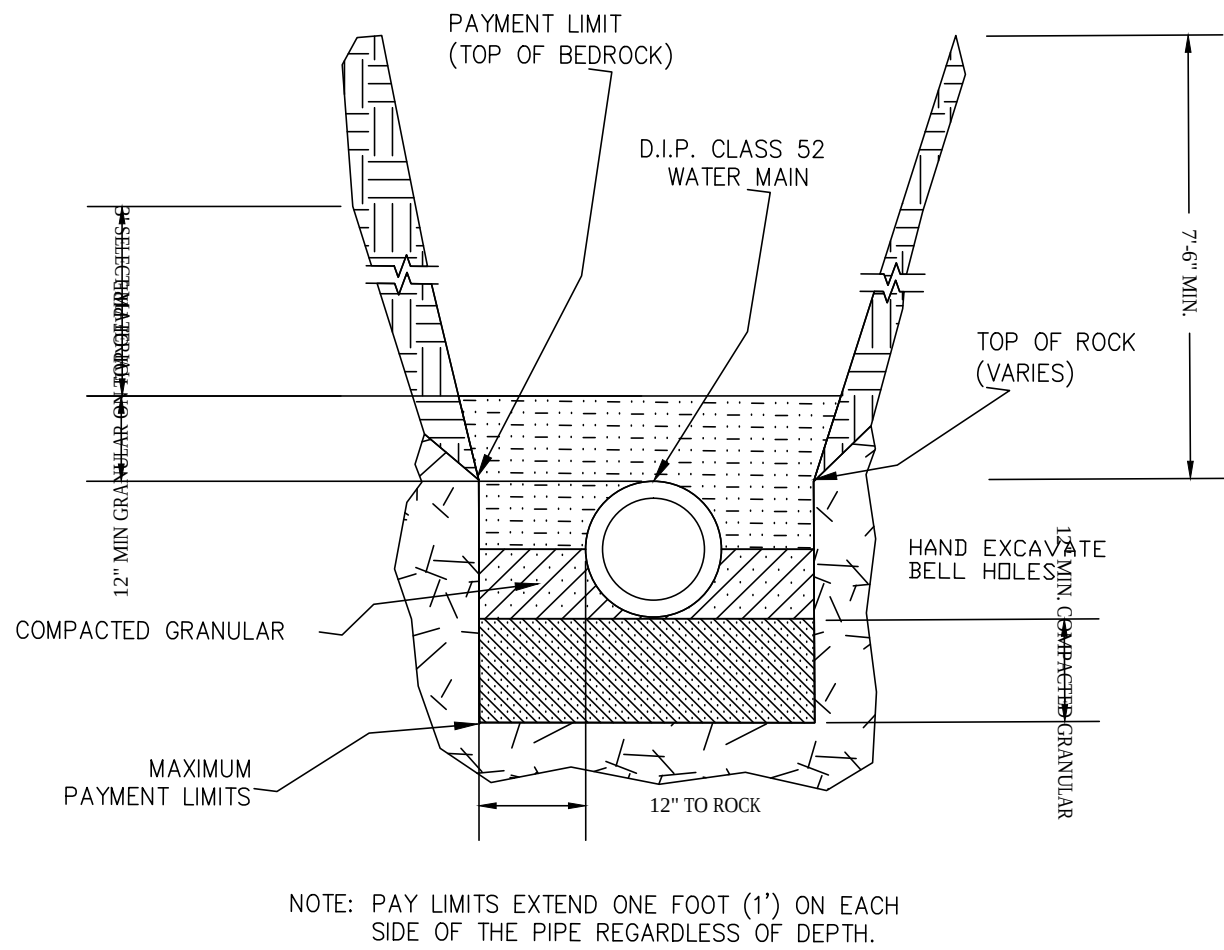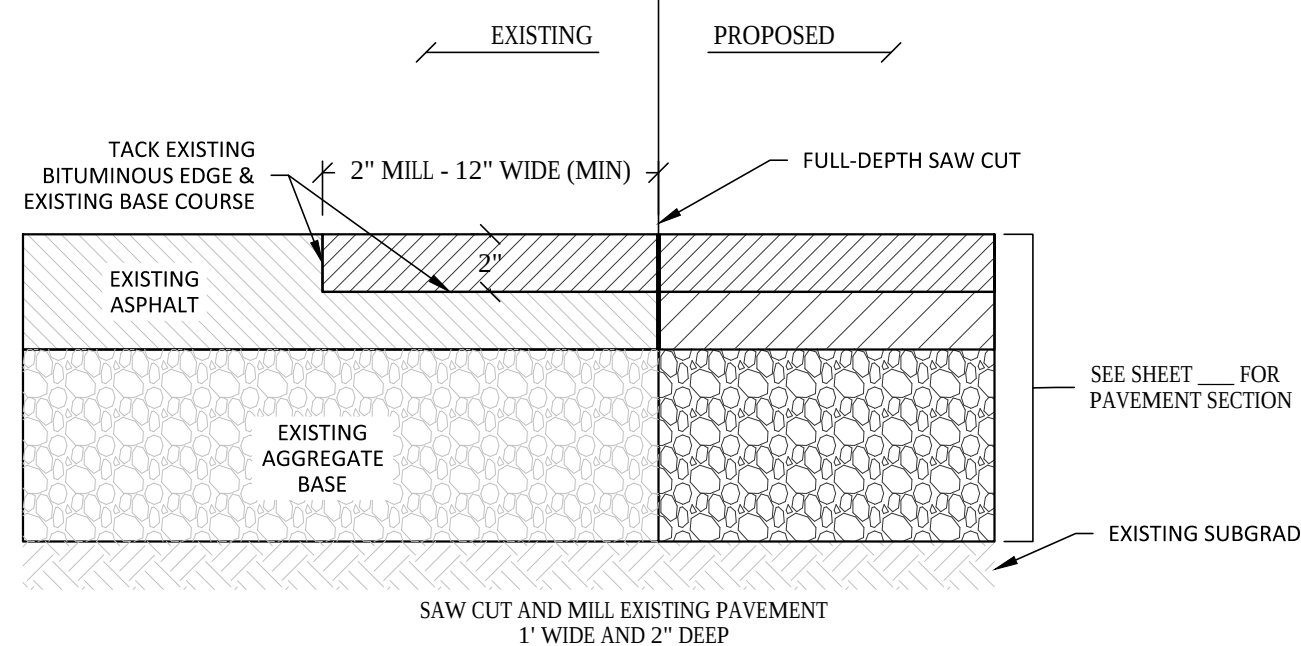

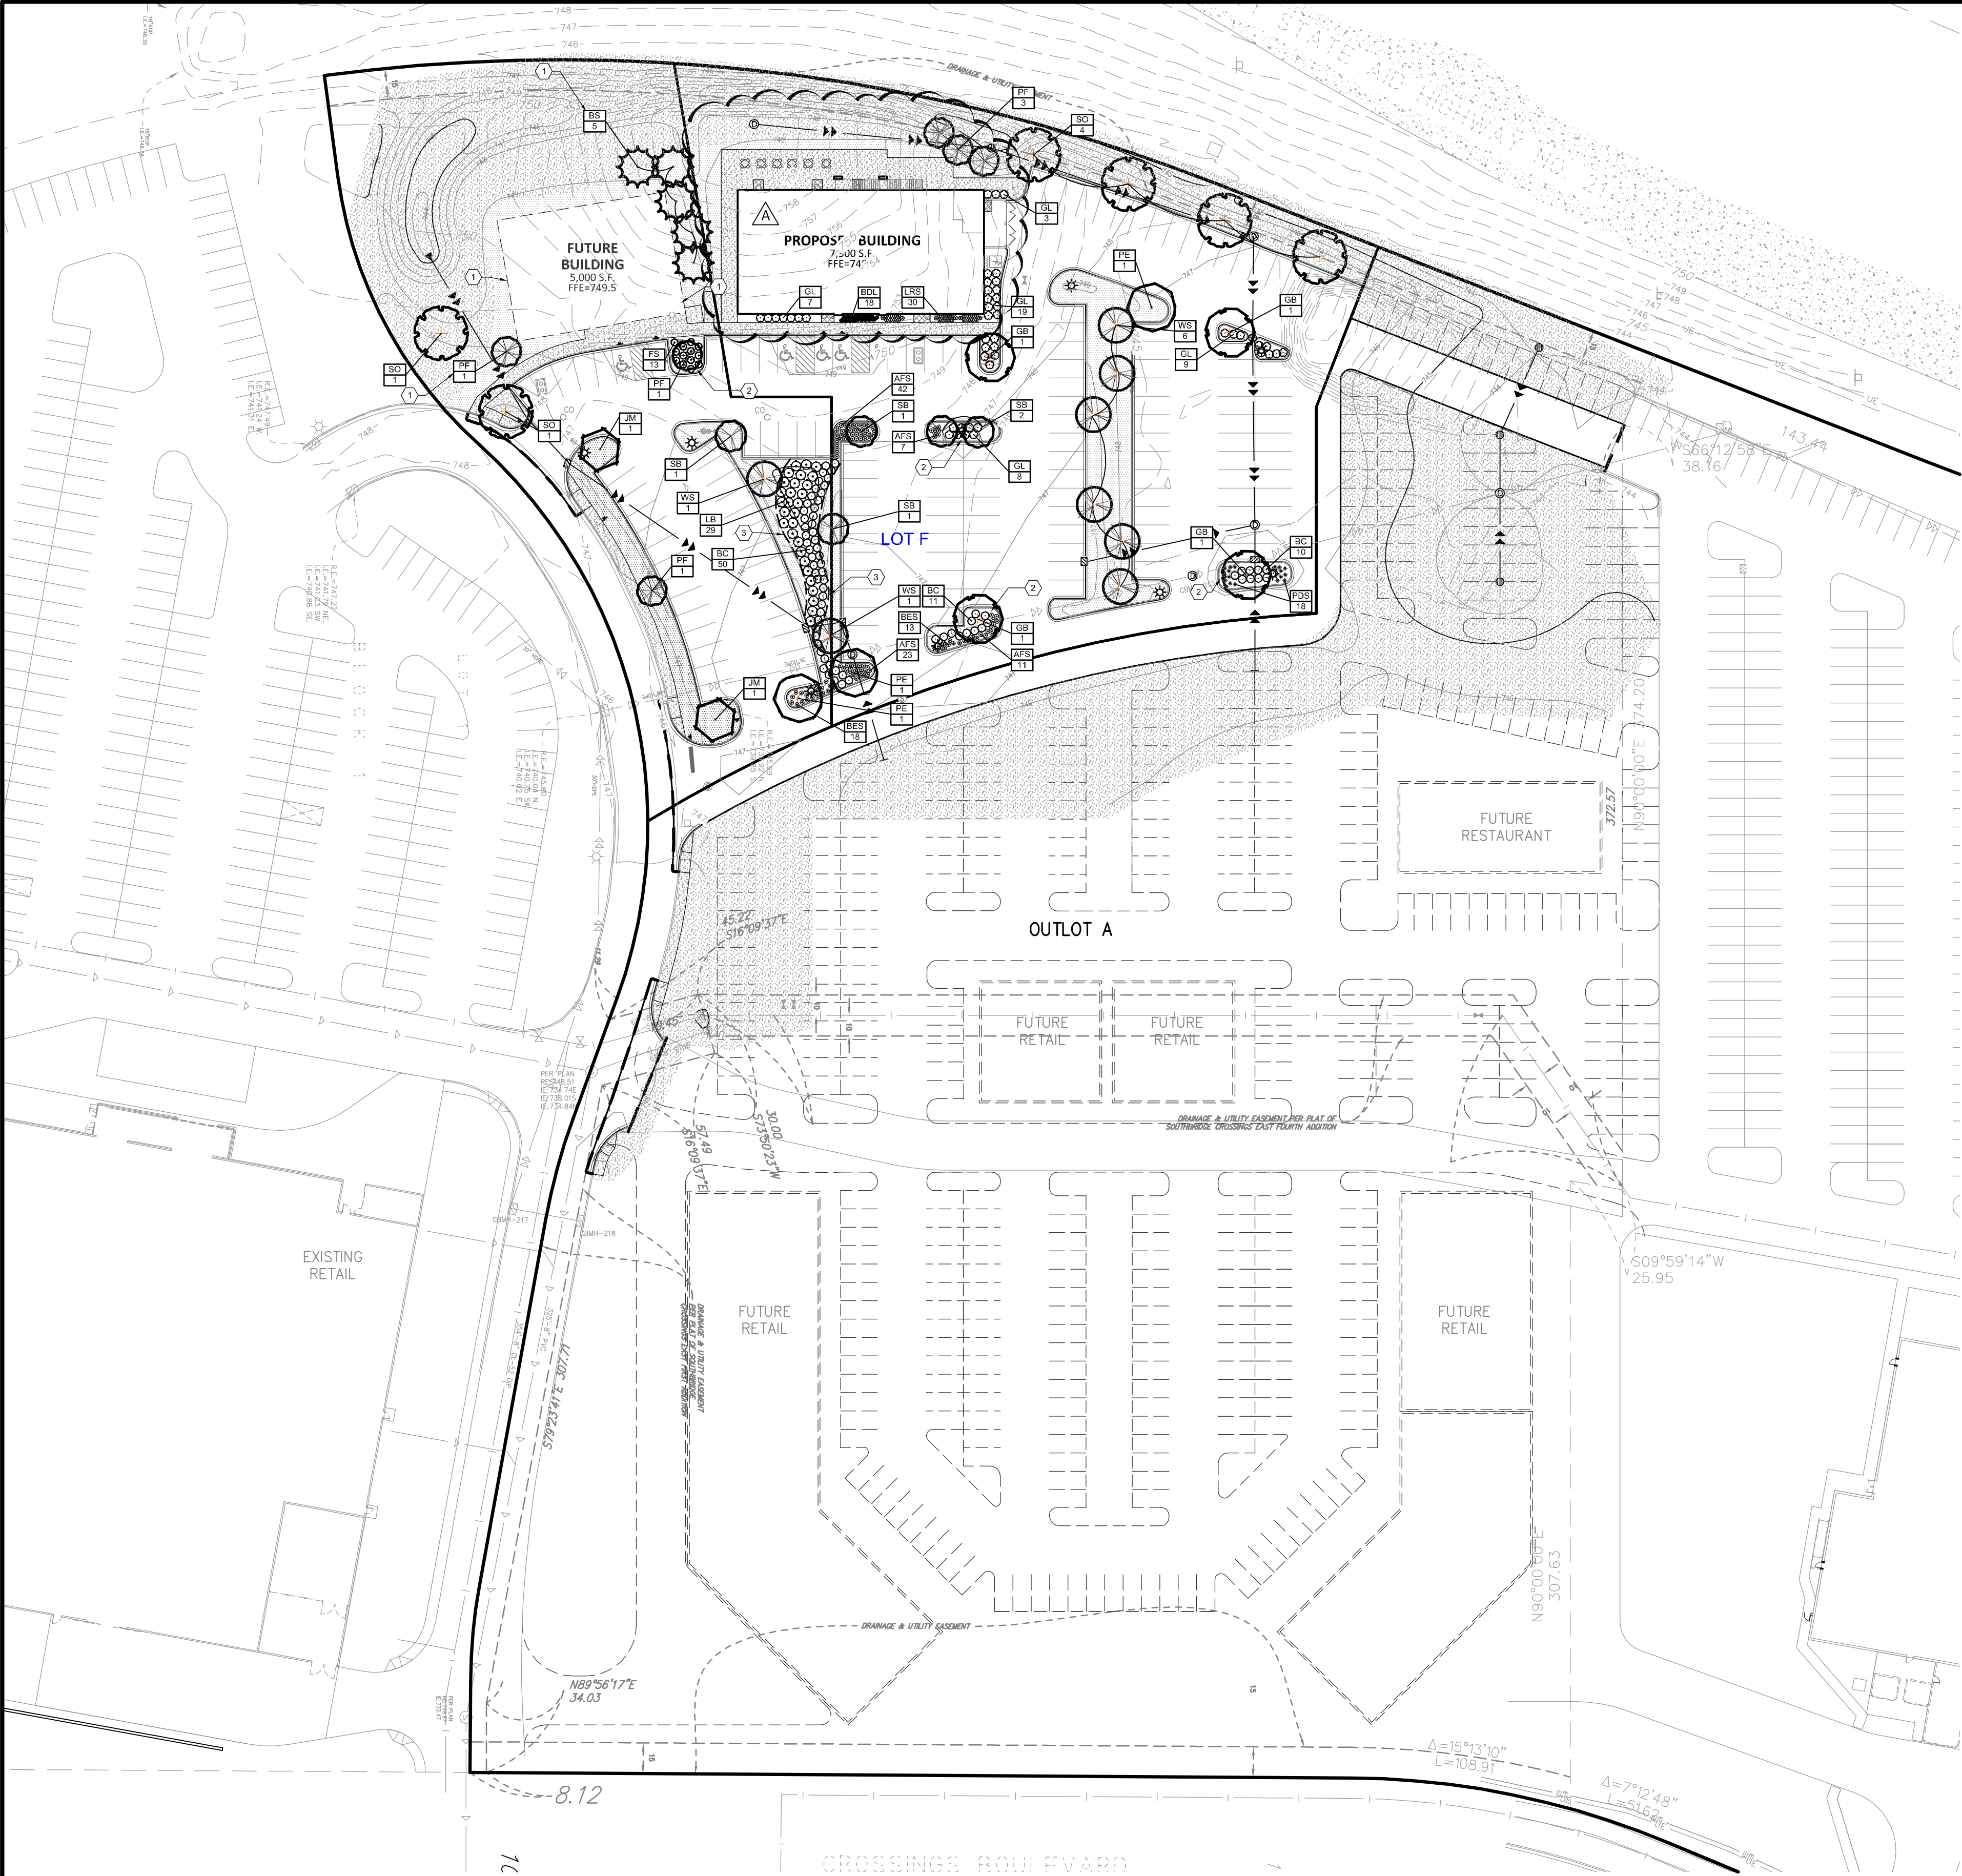

LANDSCAPE KEYNOTES

SYMBOL	DESCRIPTION	DETAIL
1	MAINTENANCE STRIP	
2	ROCK MULCH- 3/4" DRESSER TRAP ROCK W/ FABRIC	
3	ALUMINUM LANDSCAPE EDGING- 4" COLOR: BLACK	

SHAKOPEE, MN LANDSCAPE CODE

LOT F (WILLY MCCOYS)

GROSS FLOOR AREA	20 UNITS
PLANT UNIT FORMULA	20 UNITS
6,500SF @ 3 PER 1000 SF	
TOTAL	

PLANT/UNIT BREAKDOWN	REQUIRED	PROVIDED
50% SHRUBS MAX.	73	86
10 SHRUBS	7	4
25% ORNAMENTAL TREE MAX.	5 ORN. TREES	7
25% SHADE AND EVERGREEN TREES	5 TREES	4
*ALSO INCLUDES ADDITIONAL PERENNIALS AND GRASSES		16

IMPERVIOUS AREA PLANTINGS
47,371 SF PAVED SURFACE/4,000 SF PER TREE = (12) TREES (12 PROVIDED)

LOT G (UNNAMED BUILDING)

GROSS FLOOR AREA	15 UNITS
PLANT UNIT FORMULA	15 UNITS
5,000 SF @ 3 PER 1000 SF	
TOTAL	

PLANT/UNIT BREAKDOWN	REQUIRED	PROVIDED
50% SHRUBS MAX.	86	86
8 SHRUBS	8	4
25% ORNAMENTAL TREE MAX.	4 ORN. TREES	4
25% SHADE AND EVERGREEN TREES	4 TREES	7
*ALSO INCLUDES ADDITIONAL PERENNIALS AND GRASSES		

IMPERVIOUS AREA PLANTINGS
9,036 PAVED SURFACE/4,000 SF PER TREE = (3) TREES (3 PROVIDED)

PLANT SCHEDULE LOT F

TREES	CODE	BOTANICAL NAME / COMMON NAME	CONT	CAL	QTY
	WS	Betula papyrifera 'Whitespire' / Whitespire Birch	B & B	2.5"Cal	6
	GB	Ginkgo biloba 'Autumn Gold' TM / Maidenhair Tree	B & B	2.5"Cal	4
	SO	Quercus bicolor / Swamp White Oak	B & B	2.5"Cal	4
	PE	Ulmus americana 'Princeton' / American Elm	B & B	2.5"Cal	2
ORN. TREES	CODE	BOTANICAL NAME / COMMON NAME	CONT	CAL	QTY
	SB	Amelanchier canadensis 'Autumn Brilliance' / Autumn Brilliance Serviceberry	B & B	2"Cal	4
	PF	Malus x 'Prairifire' / Prairifire Crab Apple	B & B	2"Cal	3
SHRUBS	CODE	BOTANICAL NAME / COMMON NAME	CONT	H' X W'	QTY
	BC	Aronia melanocarpa 'Autumn Magic' / Autumn Magic Black Chokeberry	5 gal		27
	GL	Rhus aromatica 'Gro-Low' / Gro-Low Fragrant Sumac	5 gal		46
GRASSES	CODE	BOTANICAL NAME / COMMON NAME	CONT	H' X W'	QTY
	PDS	Sporobolus heterolepis / Prairie Dropseed	1 gal		18
PERENNIALS	CODE	BOTANICAL NAME / COMMON NAME	CONT	H' X W'	QTY
	BDL	Hemerocallis x 'Baja' / Baja Daylily	1 gal		18
	LRS	Perovskia atriplicifolia 'Little Spire' TM / Little Spire Russian Sage	1 gal		30
	BES	Rudbeckia fulgida 'Goldstrum' / Black Eyed Susan	1 gal		14
	AFS	Sedum x 'Autumn Fire' / Autumn Fire Sedum	1 gal		83
GROUND COVERS	CODE	BOTANICAL NAME / COMMON NAME	QTY		
	TUR HIG	Turf Sod Highland Sod / Sod	5,015 sf		

PLANT SCHEDULE LOT G

TREES	CODE	BOTANICAL NAME / COMMON NAME	CONT	CAL	SIZE	QTY
	JM	Acer rubrum 'Bailcraig' / Scarlet Jewel Maple	B & B	2.5"Cal		2
	WS	Betula papyrifera 'Whitespire' / Whitespire Birch	B & B	2.5"Cal		2
	SO	Quercus bicolor / Swamp White Oak	B & B	2.5"Cal		2
	PE	Ulmus americana 'Princeton' / American Elm	B & B	2.5"Cal		1
CONIFERS	CODE	BOTANICAL NAME / COMMON NAME	CONT	CAL	SIZE	QTY
	BS	Picea glauca densata / Black Hills Spruce	B & B		6'	5
ORN. TREES	CODE	BOTANICAL NAME / COMMON NAME	CONT	CAL	SIZE	QTY
	SB	Amelanchier canadensis 'Autumn Brilliance' / Autumn Brilliance Serviceberry	B & B	2"Cal		1
	PF	Malus x 'Prairifire' / Prairifire Crab Apple	B & B	2"Cal		3
SHRUBS	CODE	BOTANICAL NAME / COMMON NAME	CONT	H' X W'		QTY
	BC	Aronia melanocarpa 'Autumn Magic' / Autumn Magic Black Chokeberry	5 gal			44
	FS	Sorbaria sorbifolia 'Sem' / Sem Ash Leaf Spirea	5 gal			13
	LB	Syringa x 'Bloomerang' / Lilac	5 gal			29
PERENNIALS	CODE	BOTANICAL NAME / COMMON NAME	CONT	H' X W'		QTY
	BES	Rudbeckia fulgida 'Goldstrum' / Black Eyed Susan	1 gal			17
GROUND COVERS	CODE	BOTANICAL NAME / COMMON NAME	QTY			
	TUR HIG	Turf Sod Highland Sod / Sod	8,470 sf			

Client

SHAKOPEE
CROSSINGS
LIMITED
PARTNERSHIP

8170 CARRIAGE COURT NORTH
SUITE 210
SHAKOPEE, MN 55379

Project

SOUTHBRIDGE
CROSSINGS
EAST 5TH
ADDITION

Location

SHAKOPEE, MN

Certification

I hereby certify that this survey, plan or report was prepared by me or under my direct supervision and that I am a duly Licensed LANDSCAPE ARCHITECT under the laws of the State of Minnesota.

Joshua J McKinney
Registration No. 53234 Date: 10/19/2018
This certification is not valid unless wet signed in blue ink. If applicable, contact us for a wet signed copy of this survey which is available upon request at Sambatek, Minnetonka, MN office.

Summary

Designed: GDA Drawn: JMW
Approved: BOB Book / Page:
Phase: PERMIT Initial Issued: 10/19/2018

Revision History

No.	Date	By	Submittal / Revision
A	10/19/18	JMW	Building Revisions

Sheet Title
LANDSCAPE
PLAN

Sheet No. Revision

L1.01 A

Project No. 20787

GENERAL NOTES: AND 10-0-10 FERTILIZER AT THE RATE OF 3 POUNDS PER CUBIC YARD. IN PLANTING BEDS

1. THE CONTRACTOR SHALL INSPECT THE SITE AND BECOME FAMILIAR WITH THE EXISTING CONDITIONS RELATING TO THE NATURE AND SCOPE OF THE WORK.
2. THE CONTRACTOR SHALL VERIFY PLANT LAYOUT AND BRING TO THE ATTENTION OF THE LANDSCAPE ARCHITECT ANY DISCREPANCIES OR OMISSIONS PRIOR TO THE BEGINNING OF THE WORK.
3. THE CONTRACTOR SHALL BE RESPONSIBLE FOR COMPLYING WITH ALL APPLICABLE CODES, REGULATIONS, AND PERMITS GOVERNING THE WORK.
4. THE CONTRACTOR SHALL PROTECT EXISTING ROADS, CURBS/GUTTERS, TRAILS, TREES, LAWNS AND SITE ELEMENTS DURING CONSTRUCTION. DAMAGE TO SAME SHALL BE REPAIRED AND/OR REPLACED AT NO ADDITIONAL COST TO THE OWNER.
5. THE CONTRACTOR SHALL LOCATE AND VERIFY ALL UTILITIES, INCLUDING IRRIGATION LINES, WITH THE OWNER FOR PROPRIETARY UTILITIES AND GOMPER STATE ONE CALL 48 HOURS BEFORE DIGGING. CONTRACTOR SHALL BE RESPONSIBLE FOR THE PROTECTION AND REPAIR OF ANY DAMAGES TO SAME. NOTIFY THE OWNER IMMEDIATELY IN WRITING OF ANY DAMAGE TO UTILITIES OR PLANT RELOCATION.
6. THE LANDSCAPE CONTRACTOR SHALL COORDINATE THE PHASES OF CONSTRUCTION AND PLANTING INSTALLATION WITH OTHER CONTRACTORS WORKING ON SITE.
7. THE CONTRACTOR SHALL REVIEW THE SITE FOR DEFICIENCIES IN SITE CONDITIONS WHICH MIGHT NEGATIVELY AFFECT PLANT ESTABLISHMENT, SURVIVAL OR WARRANTY. UNDESIRABLE SITE CONDITIONS SHALL BE BROUGHT TO THE ATTENTION OF THE LANDSCAPE ARCHITECT PRIOR TO BEGINNING OF WORK.
8. THE PLAN TAKES PRECEDENCE OVER THE LANDSCAPE LEGEND IF DISCREPANCIES EXIST. QUANTITIES SHOWN IN THE PLANTING SCHEDULE ARE THE BASIS FOR THE CONTRACTOR'S CONVENIENCE.
9. THE CONTRACTOR SHALL BE RESPONSIBLE FOR OBTAINING ALL NECESSARY PERMITS AND THE SPECIFICATIONS TAKE PRECEDENCE OVER THE PLANTING NOTES AND GENERAL NOTES.
10. EXISTING TREES AND SHRUBS TO REMAIN SHALL BE PROTECTED TO THE DRIP LINE FROM ALL CONSTRUCTION TRAFFIC, STORAGE OF MATERIALS ETC. WITH #4 HT ORANGE PLASTIC SAFETY FENCING ADEQUATELY SUPPORTED BY STAIL FENCE POSTS 6" O.C. MAXIMUM SPACING.
11. THE CONTRACTOR SHALL OBTAIN ALL NECESSARY PERMITS AND THE SPECIFICATIONS TAKE PRECEDENCE OVER THE PLANTING NOTES AND GENERAL NOTES.
12. THE CONTRACTOR SHALL REQUEST IN WRITING, A FINAL ACCEPTANCE INSPECTION.

1. NO PLANTS SHALL BE INSTALLED UNTIL FINAL GRADING AND CONSTRUCTION HAS BEEN COMPLETED IN THE IMMEDIATE AREA.
2. A GRANULAR PRE-EMERGENT HERBICIDE SHALL BE APPLIED TO ALL PLANT BEDS AT THE NEXT CONSTRUCTION MEETING PRIOR TO PLANT INSTALLATION.
3. ALL PLANTING STOCK SHALL CONFORM TO THE "AMERICAN STANDARD FOR NURSERY STOCK," ANSI-Z60, LATEST EDITION, OF THE AMERICAN ASSOCIATION OF NURSERYMEN, INC. AND SHALL CONSTITUTE MINIMUM QUALITY REQUIREMENTS FOR PLANT MATERIALS.
4. OVERSTORY TREES SHALL BEGIN GRADING NO LOWER THAN 6" ABOVE PAVED SURFACES.
5. PLANTS MUST BE HEALTHY, VIGOROUS PLANT MATERIAL, FREE OF PESTS AND DISEASE AND BE CONTAINER GROWN OR BALLED AND BURLAPPED AS INDICATED IN THE LANDSCAPE LEGEND.
6. PLANT MATERIALS TO BE INSTALLED PER PLANTING DETAILS.
7. ALL TREES MUST BE STRAIGHT TRUNKED AND FULL HEADED AND MEET ALL REQUIREMENTS SPECIFIED.
8. THE LANDSCAPE ARCHITECT RESERVES THE RIGHT TO REJECT ANY PLANTS WHICH ARE DEEMED UNSATISFACTORY BEFORE, DURING, OR AFTER INSTALLATION.
9. NO SUBSTITUTIONS OF PLANT MATERIAL SHALL BE ACCEPTED UNLESS APPROVED IN WRITING BY THE LANDSCAPE ARCHITECT.
10. ALL PLANT MATERIAL QUANTITIES, SHAPES OF BEDS AND LOCATIONS SHOWN ARE APPROXIMATE. CONTRACTOR SHALL BE RESPONSIBLE FOR COMPLETE COVERAGE OF ALL PLANTING BEDS AT SITE. AS SHOWN AND INDICATED, IT SHALL COMPLY WITH THE EXACT CONDITIONS OF THE SITE. THE LANDSCAPE ARCHITECT SHALL APPROVE THE STAKING LOCATION OF ALL PLANT MATERIALS PRIOR TO INSTALLATION.
11. ALL PLANTING AREAS MUST BE COMPLETELY MULCHED AS SPECIFIED.
12. MULCH: SHREDDED HARDWOOD MULCH, CLEAN AND FREE OF NOXIOUS WEEDS OR OTHER DETRIMENTAL WEEDS, IN ALL PLANTING AREAS AND FOR TREES, UNLESS OTHERWISE INDICATED AS ROCK MULCH ON DRAWING. SUBMIT SAMPLE TO LANDSCAPE ARCHITECT PRIOR TO DELIVERY ON-SITE FOR APPROVAL. DELIVER MULCH ON DAY OF INSTALLATION. USE 4" FOR SHRUB BEDS, AND 3" FOR PERENNIAL/GROUND COVER BEDS, UNLESS OTHERWISE DIRECTED.
13. THE CONTRACTOR SHALL BE RESPONSIBLE FOR ALL MULCHES AND PLANTING SOIL QUANTITIES TO COMPLETE THE WORK SHOWN ON THE PLAN.
14. USE OF LATE FALL OR WINTER EQUIPMENT (E.G.) ON DECIDUOUS PLANTS MOVED IN LEAF AND FOR EVERGREENS MOVED ANYTIME, AS EQUAL AS PER MANUFACTURER'S INSTRUCTION. ALL EVERGREENS SHALL BE SPRAYED IN THE LATE FALL FOR WINTER PROTECTION DURING WARRANTY PERIOD.
15. PLANTING SOIL FOR TREES, SHRUBS AND GROUND COVERS: FERTILE FRAILABLE LOAM CONTAINING A LIBERAL AMOUNT (4% MIN.) OF HUMUS AND CAPABLE OF SUSTAINING PLANT AND ANIMAL GROWTH. IT SHALL COMPLY WITH MNDOT SPECIFICATION 281 TYPE B SELECT TOPSOIL. MIXTURE SHALL BE FREE FROM HARDBACK SUBSOIL, STONES, CHEMICALS, NOXIOUS WEEDS, ETC. SOIL MIXTURE SHALL HAVE A PH BETWEEN 6.1 AND 7.5

RF NOTES:
 RE ESTABLISHMENT SHALL BE ACCOMPLISHED IN ACCORDANCE WITH THE PROVISIONS
 THE MNDOT 2105 AND 2575 EXCEPT AS MODIFIED BELOW:
 ALL AREAS TO RECEIVE SOD SHALL ALSO RECEIVE 4" OF TOPSOIL PRIOR TO
 INSTALLING SOD. TOPSOIL SHALL BE FREE OF TREE ROOTS, STUMPS, BUILDING MATERIAL
 AND TRASH, AND SHALL BE FREE OF STONES LARGER THAN 1 1/2" INCHES IN ANY DIMENSION
 WHERE SOD ARE PAVED SURFACES, FINISHED GRADE OF SOD/SEED SHALL BE HELD 1" BELOW
 SURFACE ELEVATION OF TRAIL, SLAB, CURB, ETC.
 SOD SHALL BE LAYD PARALLEL TO THE CONTOURS AND SHALL HAVE STAGGERED JOINTS. ON
 SLOPES STEEPER THAN 3:1 OR IN DRAINAGE SWALES, SOD SHALL BE STAKED SECURELY.
 TURF ON ALL OTHER AREAS DISTURBED BY CONSTRUCTION SHALL BE RESTORED BY SEEDING,
 WHERE SOD ARE PAVED SURFACES, SEED SHALL BE MNDOT 25-121 (FORMERLY MNDOT 2404) WILL BE
 PLACED AT THE RATE OF 70 POUNDS PER ACRE.
 ALL DISTURBED AREAS TO BE TURF SEED, ARE TO RECEIVE 4" TOP SOIL, SEED, MULCH, AND
 WATER UNTIL A HEALTHY STAND OF GRASS IS OBTAINED. FOR SLOPES STEEPER THAN 3:1 OR IN
 DRAINAGE SWALES INSTALL EROSION CONTROL BLANKET.
 ALL DISTURBED AREAS TO RECEIVE NATIVE SEED, ARE TO RECEIVE PLANTING SOIL, SEED, MULCH,
 AND WATER UNTIL A HEALTHY STAND OF GRASS IS OBTAINED. FOR SLOPES STEEPER THAN 3:1 OR
 IN DRAINAGE SWALES INSTALL EROSION CONTROL BLANKET.

IRRIGATION SYSTEM TO BE DESIGN/BUILD. CONTRACTOR TO SUBMIT SHOP DRAWINGS FOR APPROVAL OF SYSTEM LAYOUT PRIOR TO INSTALLATION.
ALL SOD TO RECEIVE SPRAY OR ROTOR IRRIGATION HEADS WITH MINIMUM DESIGN OF 1" IRRIGATION PER WEEK.
ALL PLANT BEDS TO RECEIVE DRIP LINE IRRIGATION , WITH A MINIMUM DESIGN OF .25" IRRIGATION PER WEEK.
CONTRACTOR TO INSTALL A TOTAL OF 4 QUICK COUPLERS AT THE CORNERS OF THE PROPERTY. A 2.5" TYPE K SOURCE PIPE IS PROVIDED BY MECHANICAL..