

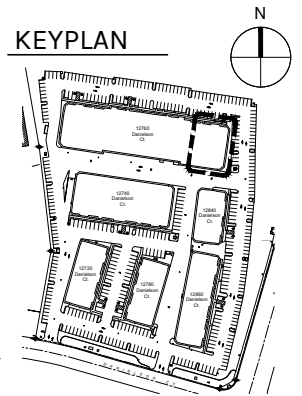


12760 DANIELSON CT., UNIT A-C POWAY, CA

OVERALL FLOOR PLAN
11,073 SF

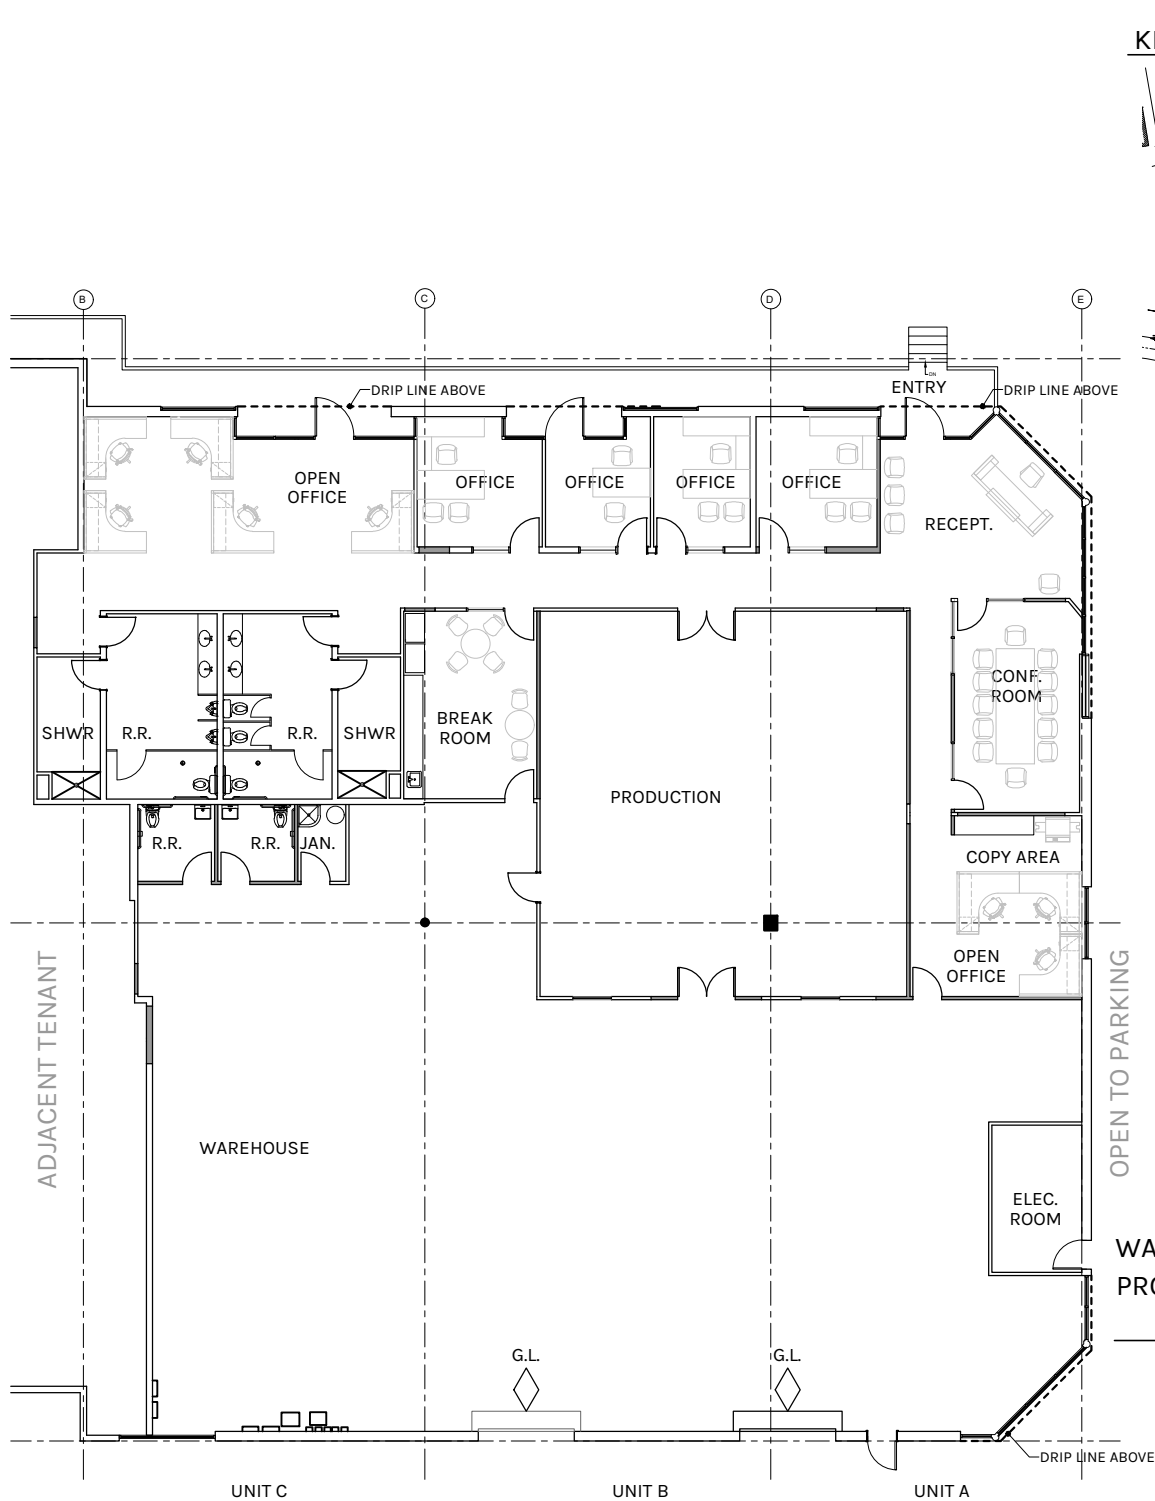

WAREHOUSE: 5,635 SF
PRODUCTION: 1,573 SF
OFFICE: 3,865 SF
TOTAL: 11,073 SF

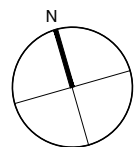

SCALE: 1" = 20'-0"



**Rexford
Industrial**

PLAN LAYOUT SUBJECT TO FIELD CONDITIONS AND MAY DIFFER FROM PLAN AS SHOWN. ALL INFORMATION PRESENTED ON THIS DRAWING IS PRESUMED TO BE ACCURATE, HOWEVER TENANT SHOULD VERIFY PERTINENT INFORMATION PRIOR TO COMMITTING TO A LEASE ANY FURNITURE OR APPLIANCES SHOWN ON PLAN ARE FOR CONCEPT ONLY AND WILL BE TENANT PROVIDED.