



SQUARE FOOTAGE SUMMARY

OFFICE	18,559 SF
WAREHOUSE	8,016 SF
BLDG M/E	80 SF
TOTAL	<u>26,655 RSF</u>

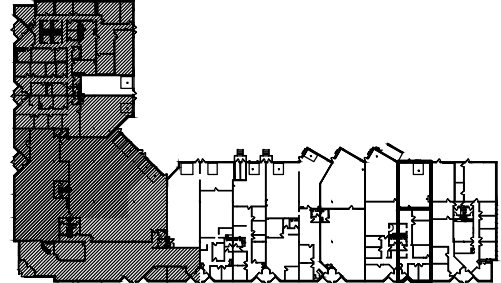

KEY PLAN

NOT TO SCALE

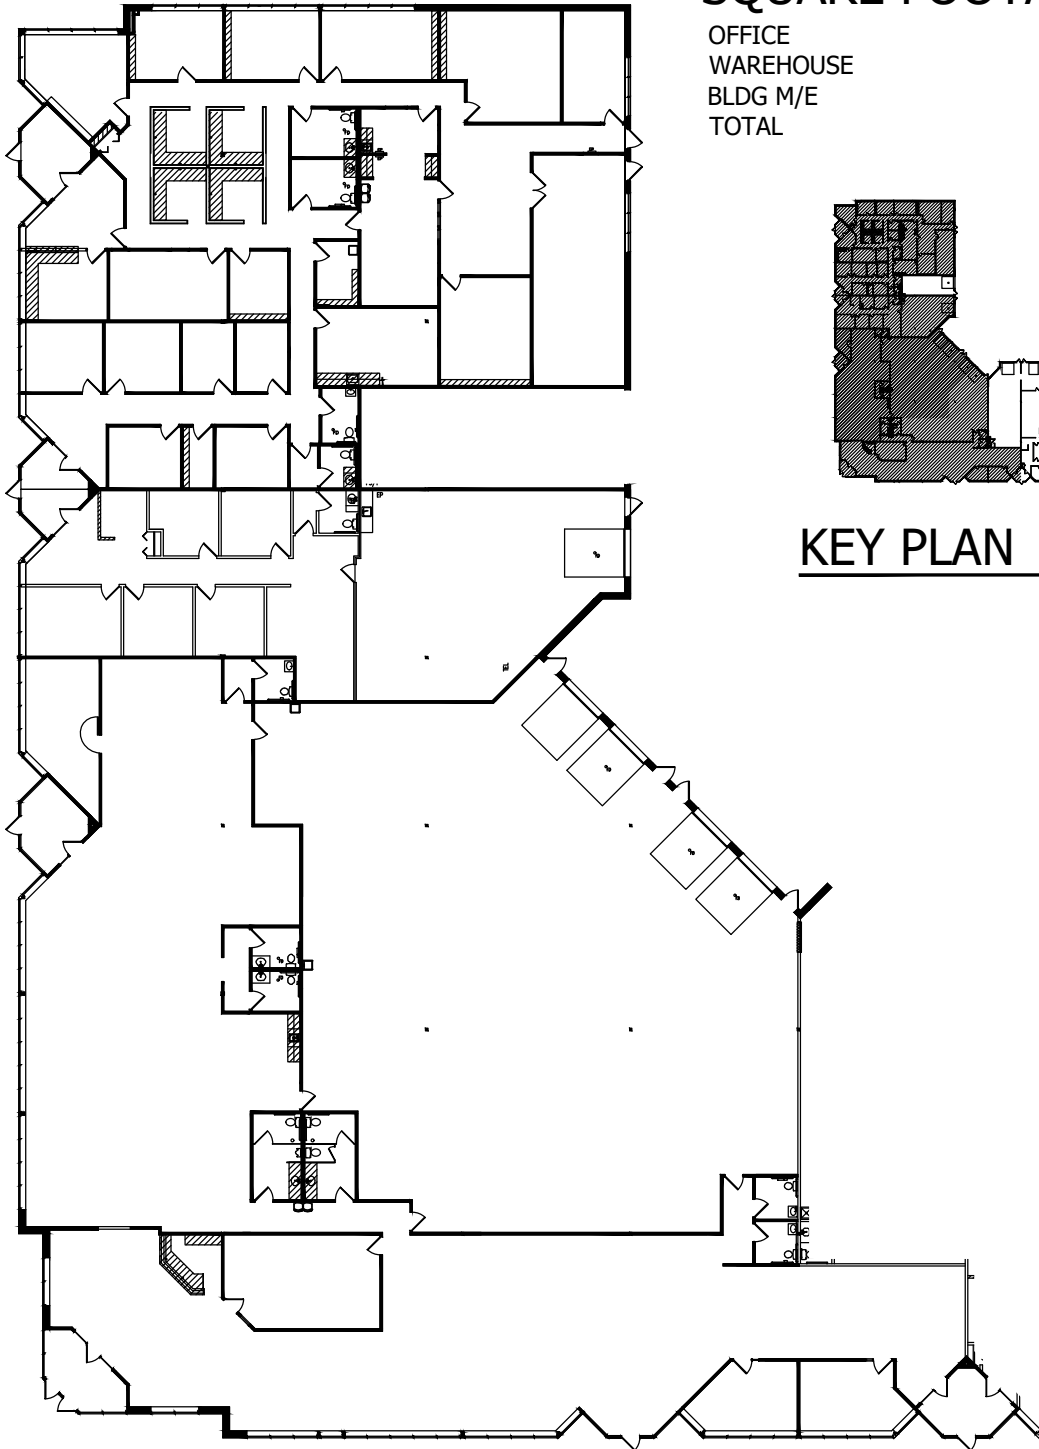

FLOOR PLAN - SUITES 119 -138

24.0001753.000/ TTL

08-05-24

SCALE: 1/32"=1'-0"



LEASED & MANAGED BY:



CHESHIRE BUSINESS CENTRE

2600 FERNBROOK LANE
PLYMOUTH, MINNESOTA

NELSON

901 Marquette Avenue South - Suite 2850
Minneapolis, MN 55402
Contact: Tiffany Townsend
Phone: (612) 370-1594