


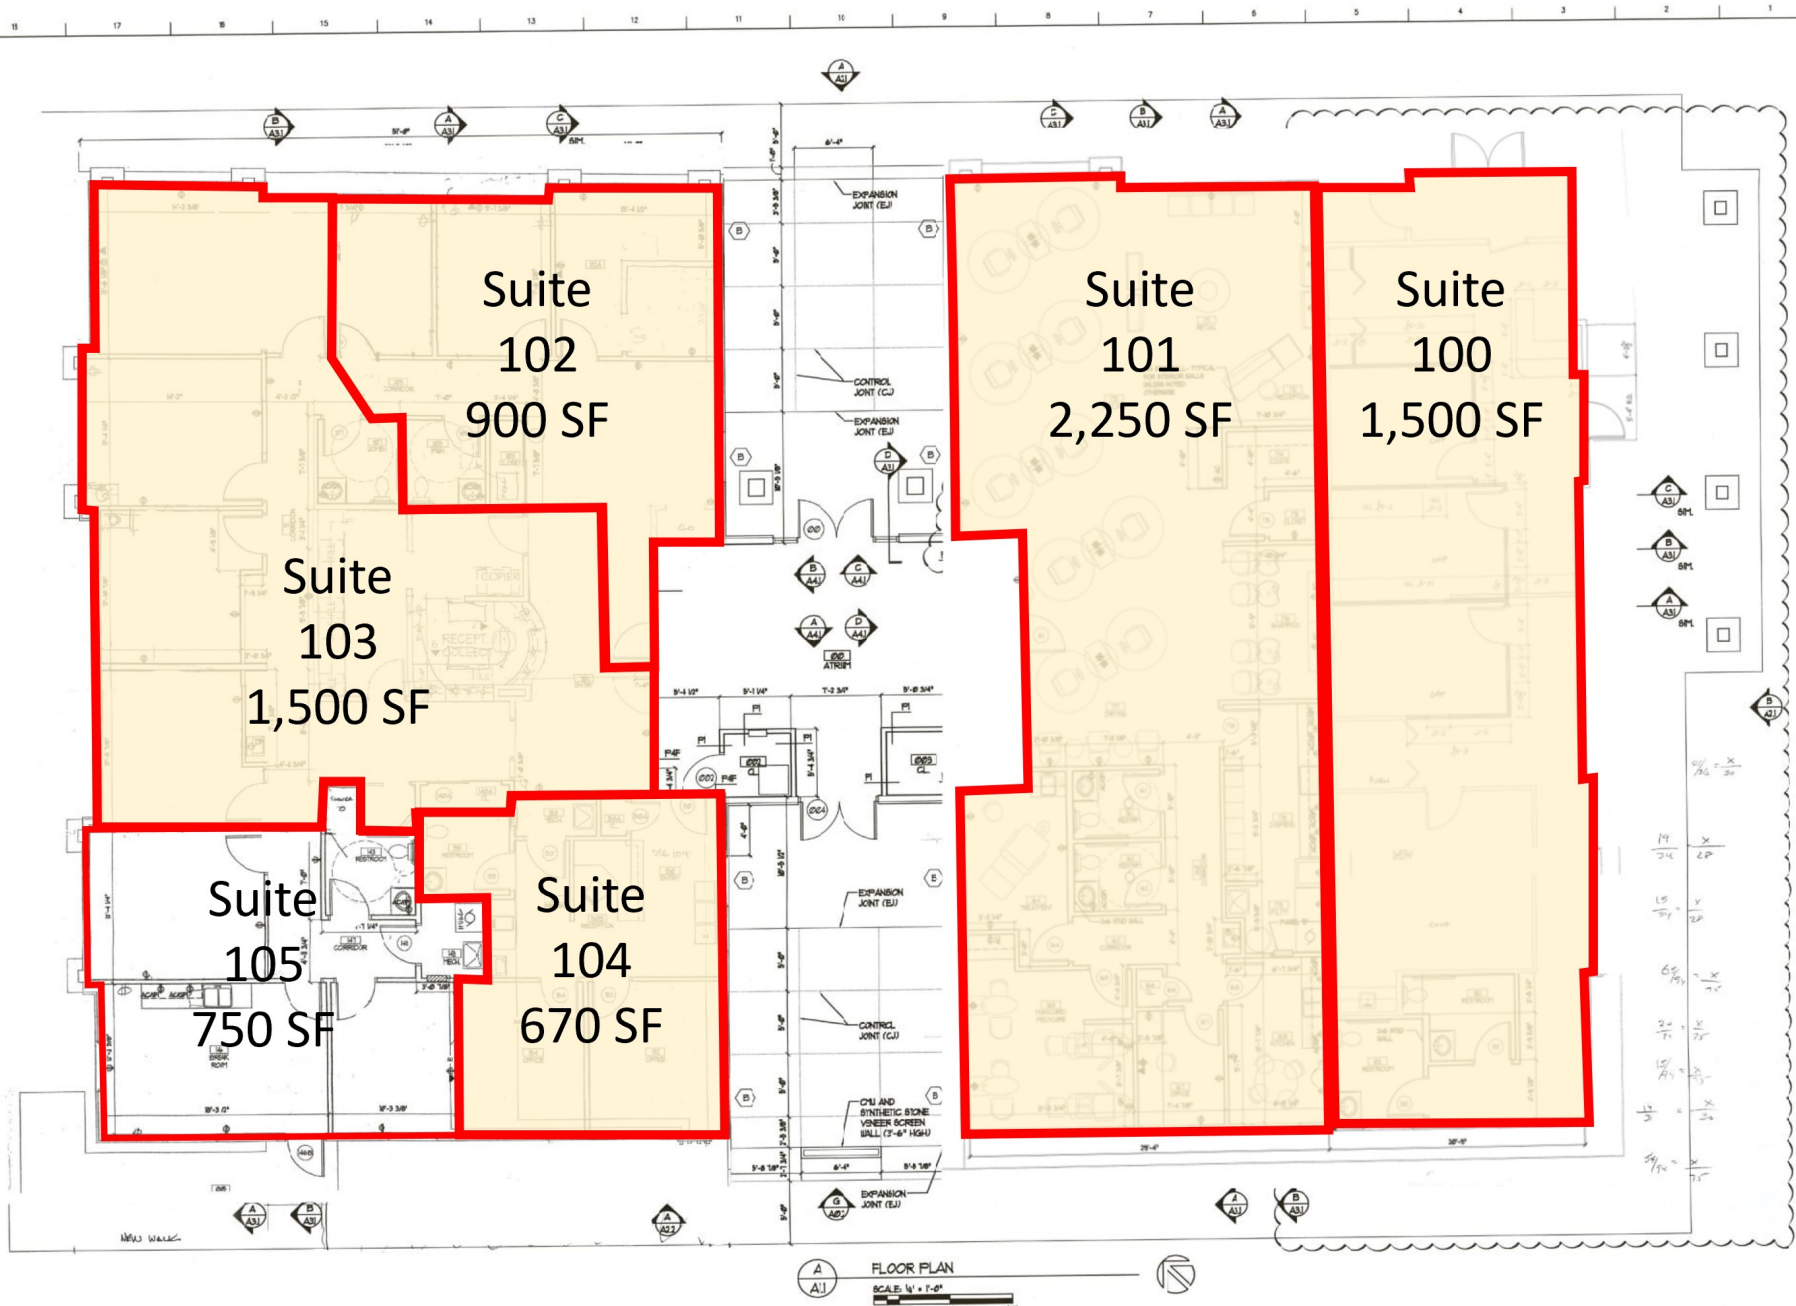

FLOOR PLAN
SCALE: 1/4" = 1'-0"
1" = 12'-0"

REVISIONS			DESIGNED	APPROVED		 Henneman Raufelsen AND ASSOCIATES INC Engineers and Architects 1605 South State Street, Champaign, Illinois 61820-7240 Telephone 217.359.8544 • Facsimile 217.359.8554 Email info@henneman.com • Website www.henneman.com © 2008 Henneman Raufelsen and Associates, Inc. (A, Inc.) All Rights Reserved 0-000000-000000	THOMPSON LAND COMPANY 2504 GALEN DRIVE CHAMPAIGN, IL 61821	FLOOR PLAN		NSA NO. 03-3222											
NO.	DATE	REVISION	DRAWN	APPROVED				SHELLED OFFICE		DATE: MAY 8, 2008	SHEET NO. A.1 OF 10 SHEETS										
1	4-14-09	SAVOY PERMIT REVIEW	DRAWN	APPROVED				SAVOY SQUARE SUB. 1 LOT 2													
2	12-06	INTERIOR WALL LAYOUT REVISION	JMU	REK				Savoy, Illinois													
			CHANGED	APPROVED																	
			JMU	REK																	
19			18		17	16	15	14	13	12	11	10	9	8	7	6	5	4	3	2	1