



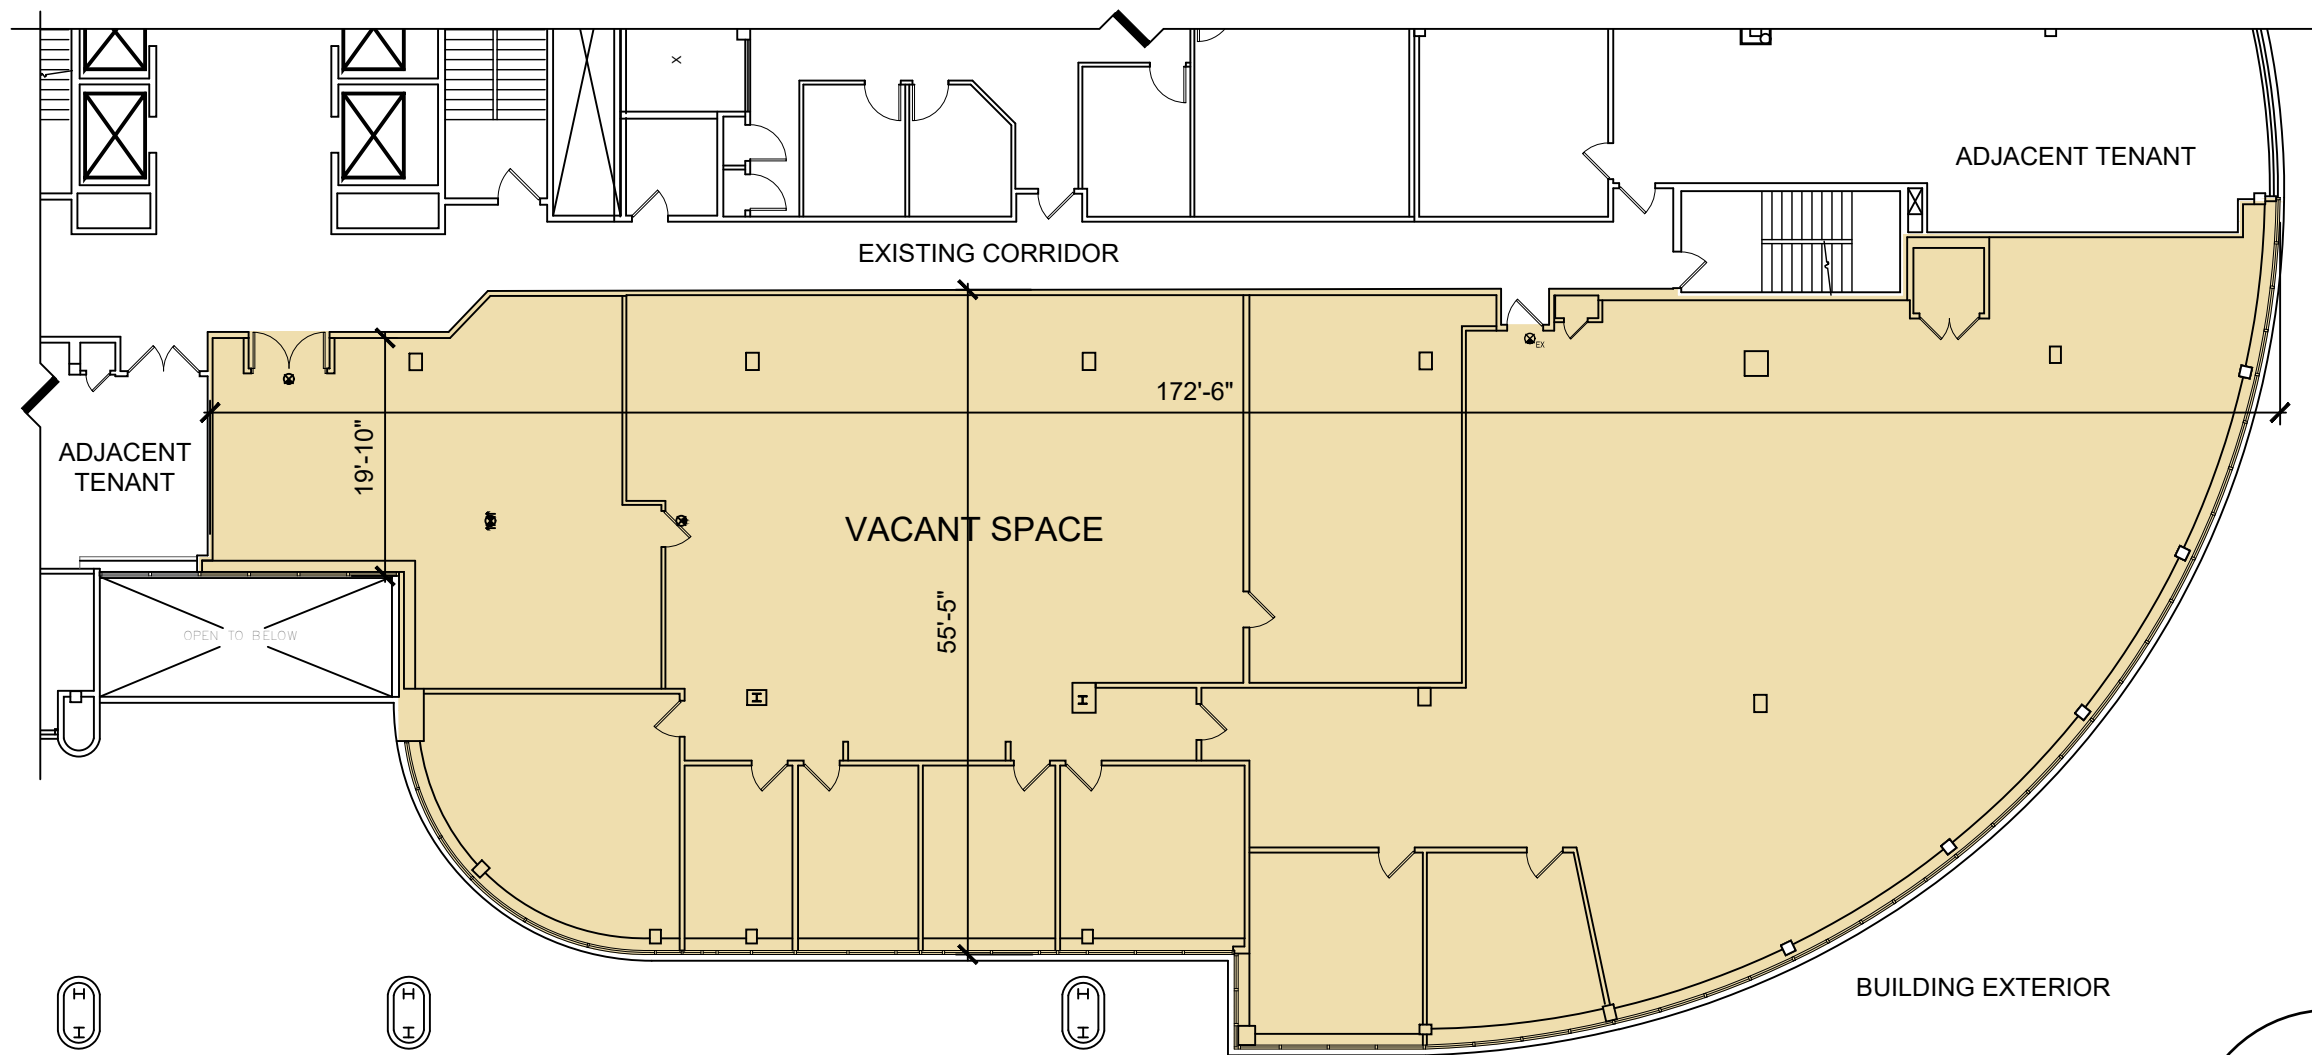

FLOOR PLAN

SCALE: 1/16" = 1'-0"

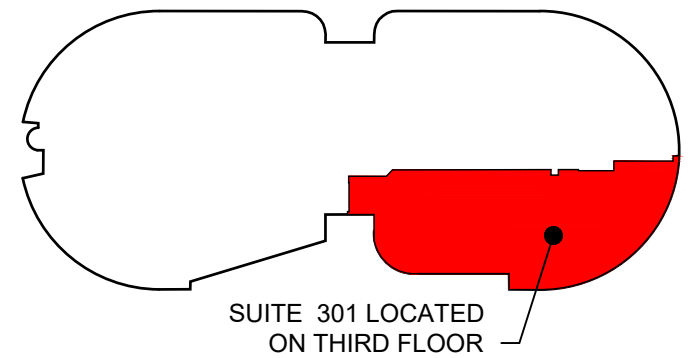

KEY PLAN

SCALE: NTS



rdg **rosenbaumdesigngroup**
architecture

Rand K. Rosenbaum ARCHITECT

2001 MARCUS AVENUE
LOBBY EAST WING
LAKE SUCCESS, NEW YORK 11042-1011

Tel: 516.616.6111
Fax: 516.616.6222
mail @r-d-g.com

Project	SUITE 301
	395 NORTH SERVICE ROAD
	MELVILLE, NEW YORK
Description	EXISTING FLOOR PLAN
Date	04-25-2023

CONTACT:
LEASING AGENT
TIM PARLANTE
212.609.8666
tparlante@feilorg.com

JEFFREY MANAGEMENT
SEVEN PENN PLAZA
NEW YORK, NY 10001