



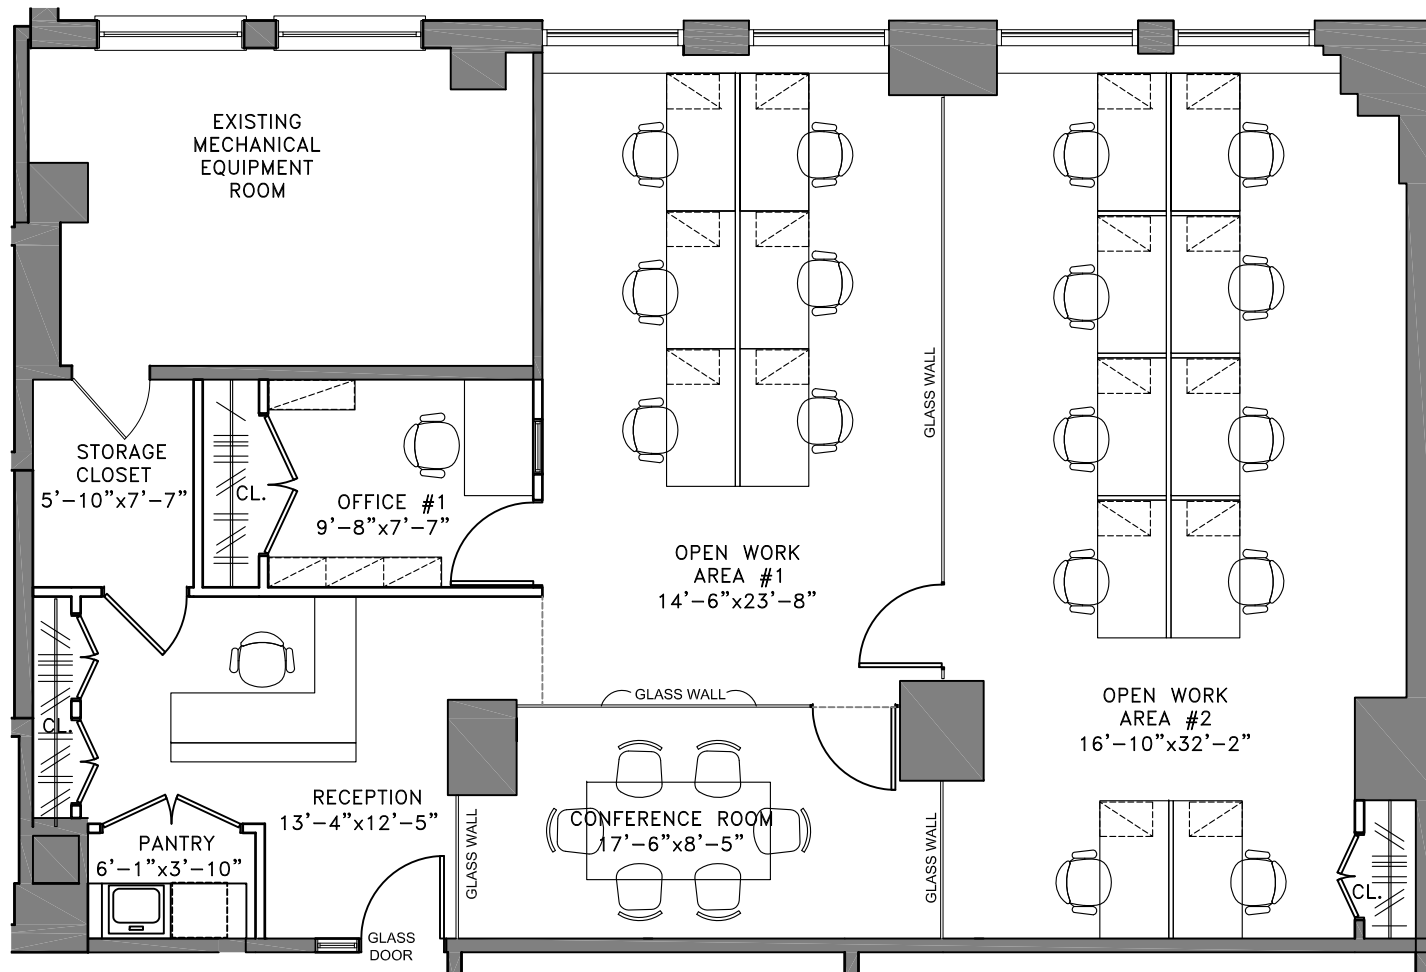

FLOOR PLAN




QTY	DESCRIPTION
1	Office
2	Open work area
1	Receptionist
1	Conference room
1	Pantry
18	Personnel

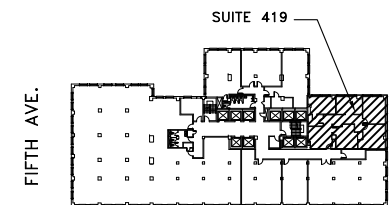

45th STREET

KEY PLAN

N.T.S.

 

SYDNESS ARCHITECTS

1150 AVENUE OF THE AMERICAS
NEW YORK, NEW YORK 10036

212/719 4777

www.sydnnessarchitects.com

project # 107-94-061

The Feil Organization

551 5TH AVE, NEW YORK

4th FLOOR - Existing Conditions

DATE: 02/20/15
SCALE: AS NOTED

CONTACT:
LEASING AGENT
KEVIN DRISCOLL
212-279-7600 X298
kdriscoll@feilorg.com