



DOOR SCHEDULE						
No.	Width x Height x Thickness	Material	Type	Finish	Comments	
101 - 106	3'-0" x 8'-0" x 7/8"	Metal	DR-1	-	Owner to determine hardware	
107 - 112	12'-2" x 14'-0" x 1 3/4"	Metal	DR-2	-	-	

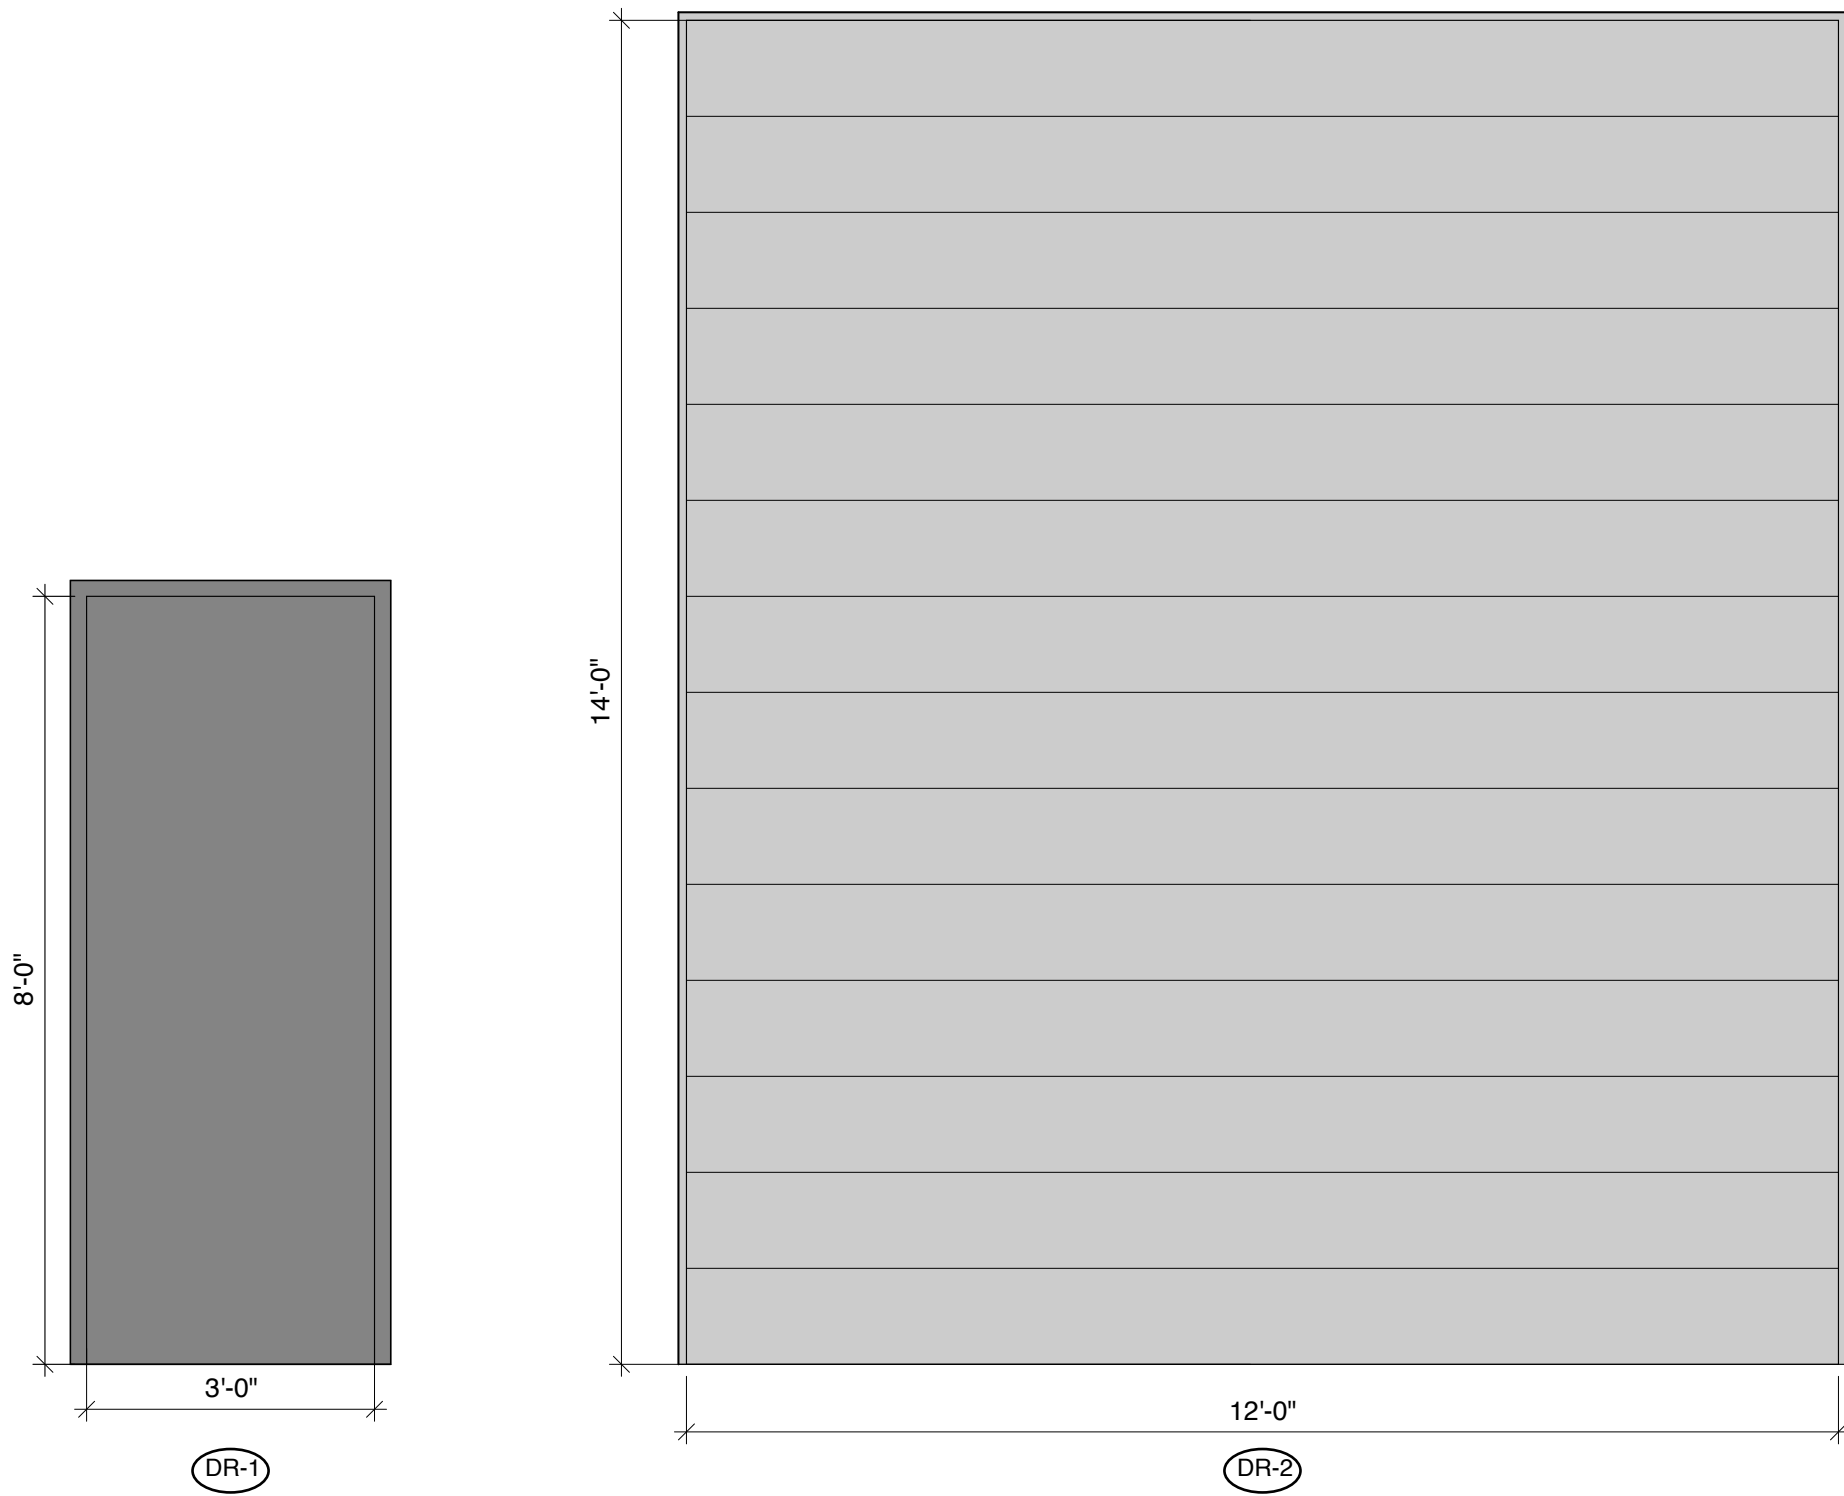


2 DOOR ENLARGED ELEV.
SCALE: 1/2": 1'-0"

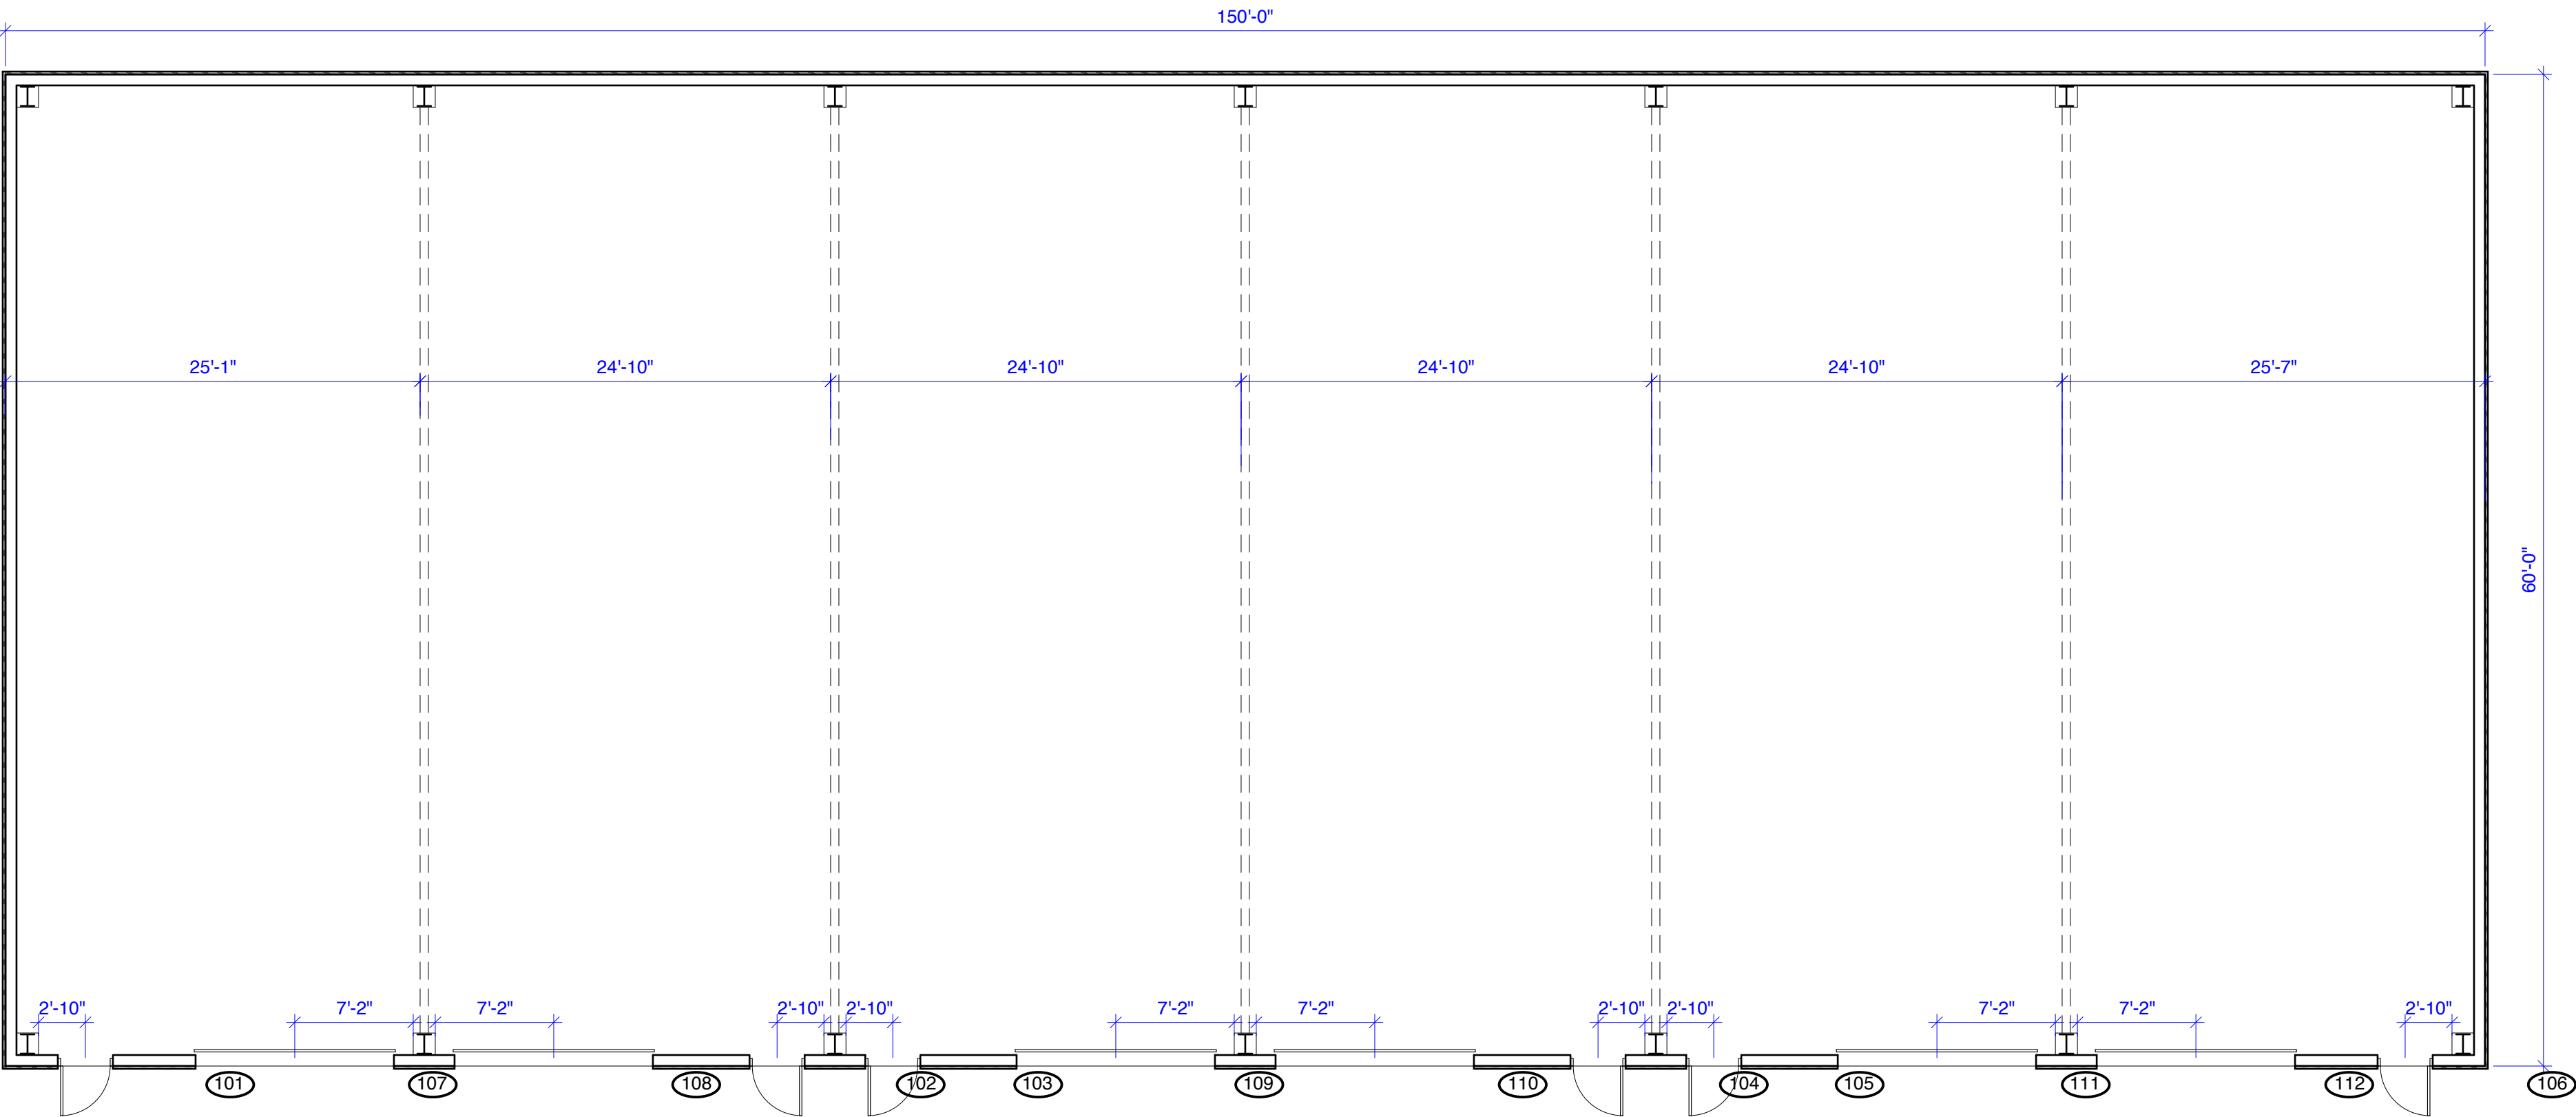

1 Floor Plan
SCALE: 1/8": 1'-0"

9,000 SQ.FT.

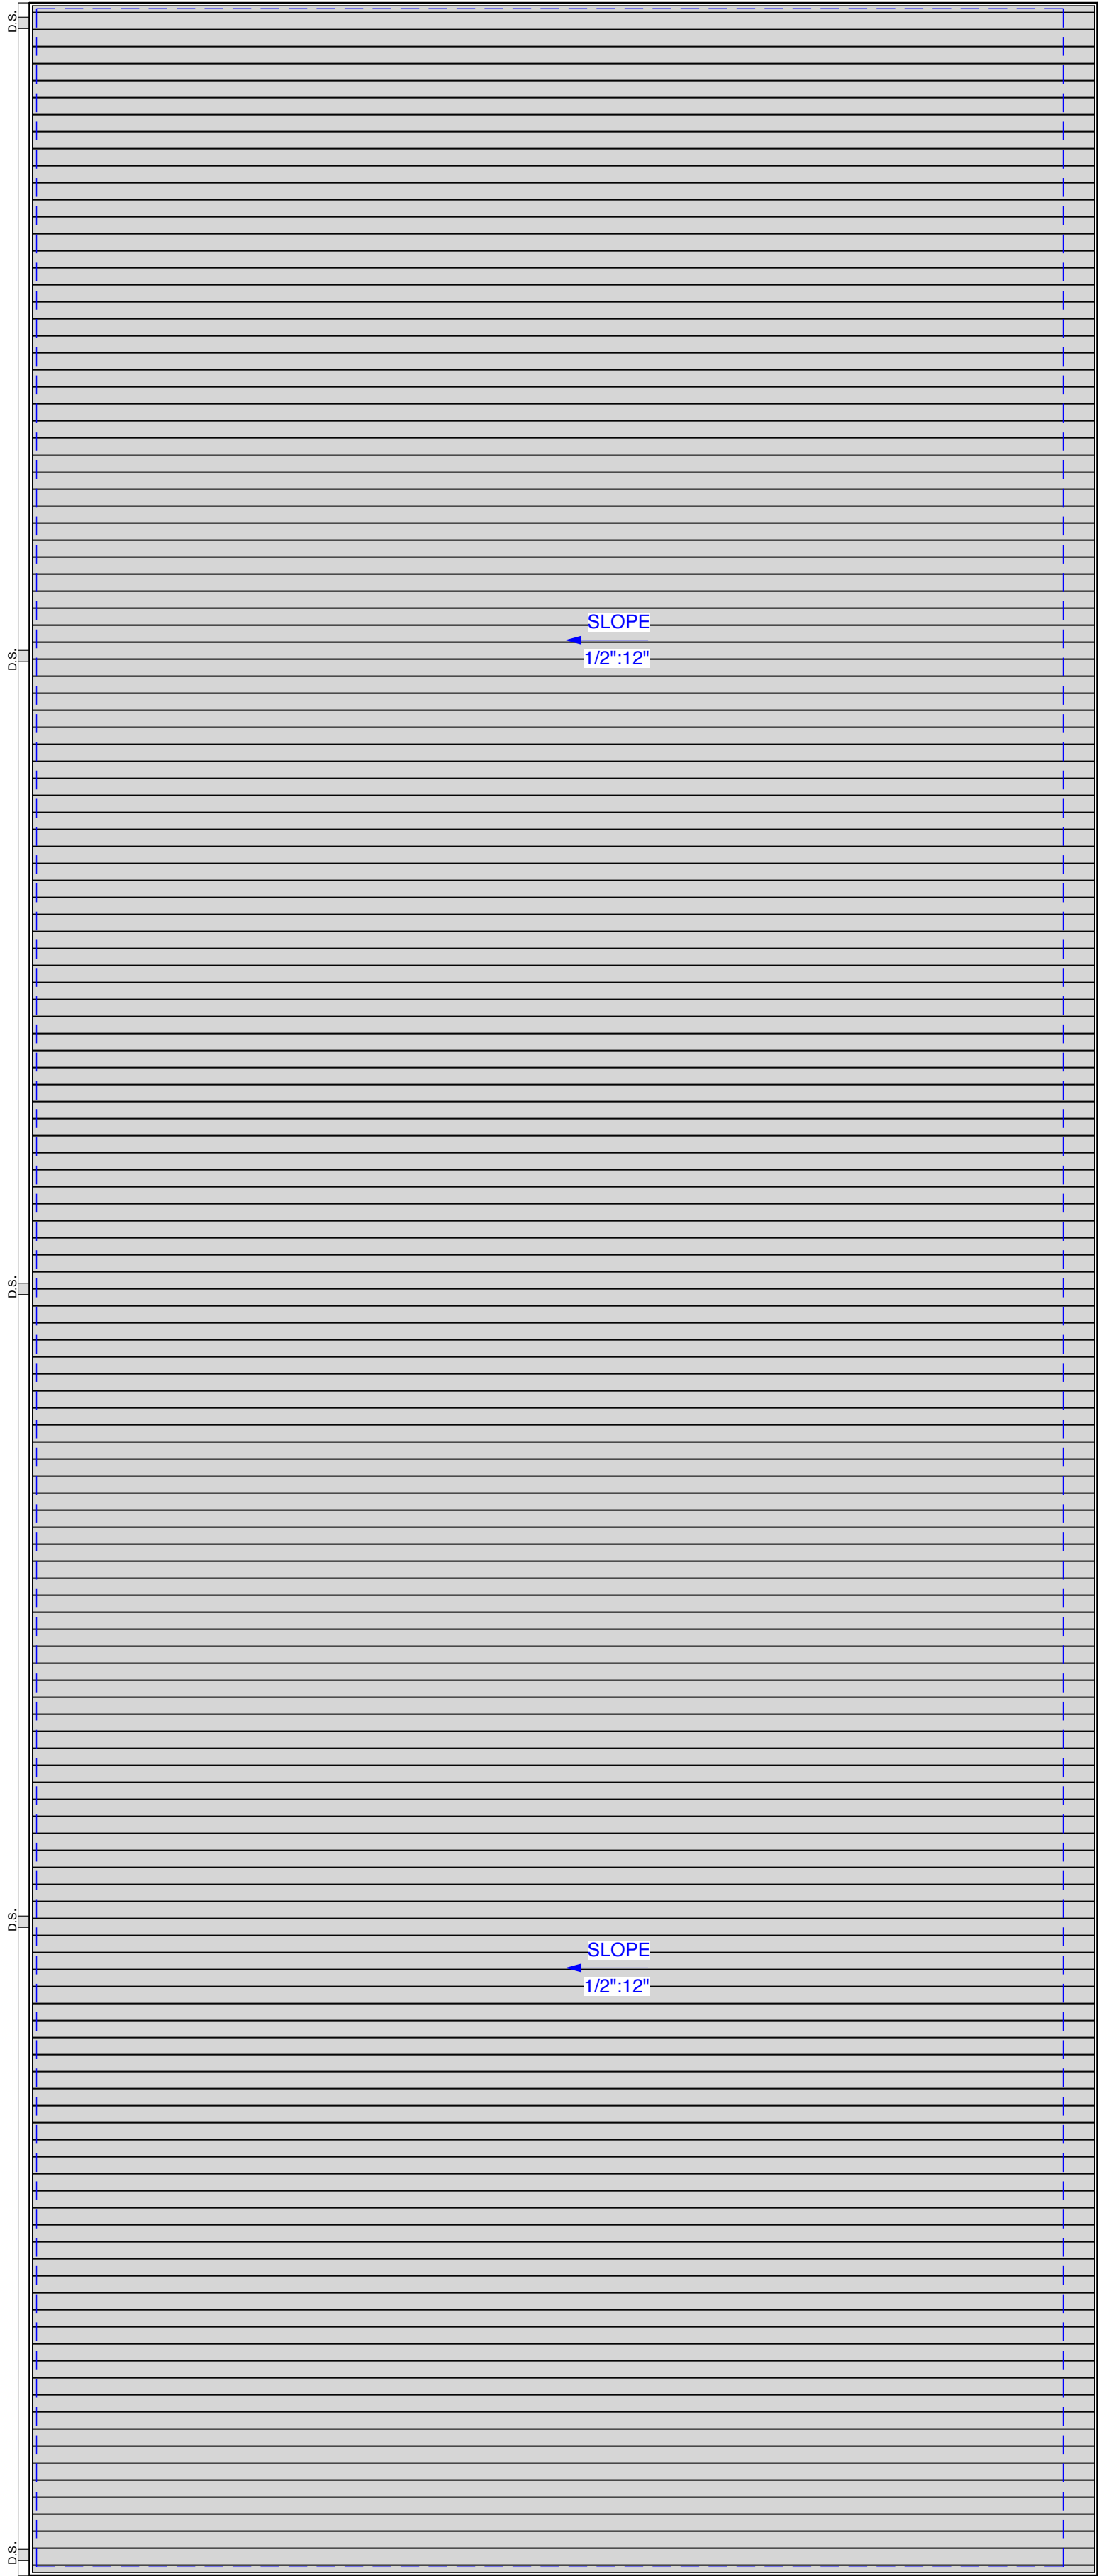

1 Roof Plan
SCALE: 1/8": 1'-0"

SCHOEL • MARKLAND
ARCHITECTURE



107B Clinton Avenue West
Huntsville, AL 35801
256.469.1840
Justin@SchoelMarkland.com
www.SchoelMarkland.com

A NEW BUILDING FOR:
GILLELAND SPEC RETAIL

3214 LEE MAN FERRY ROAD
HUNTSVILLE, ALABAMA



PROJECT INFO

PROJECT NUMBER
SM-070125

DATE
8.1.25

SUBMISSION	DATE
For Permit	8.1.25

SHEET NUMBER

A-101

© 2025 Schoel Markland
Architecture, LLC