



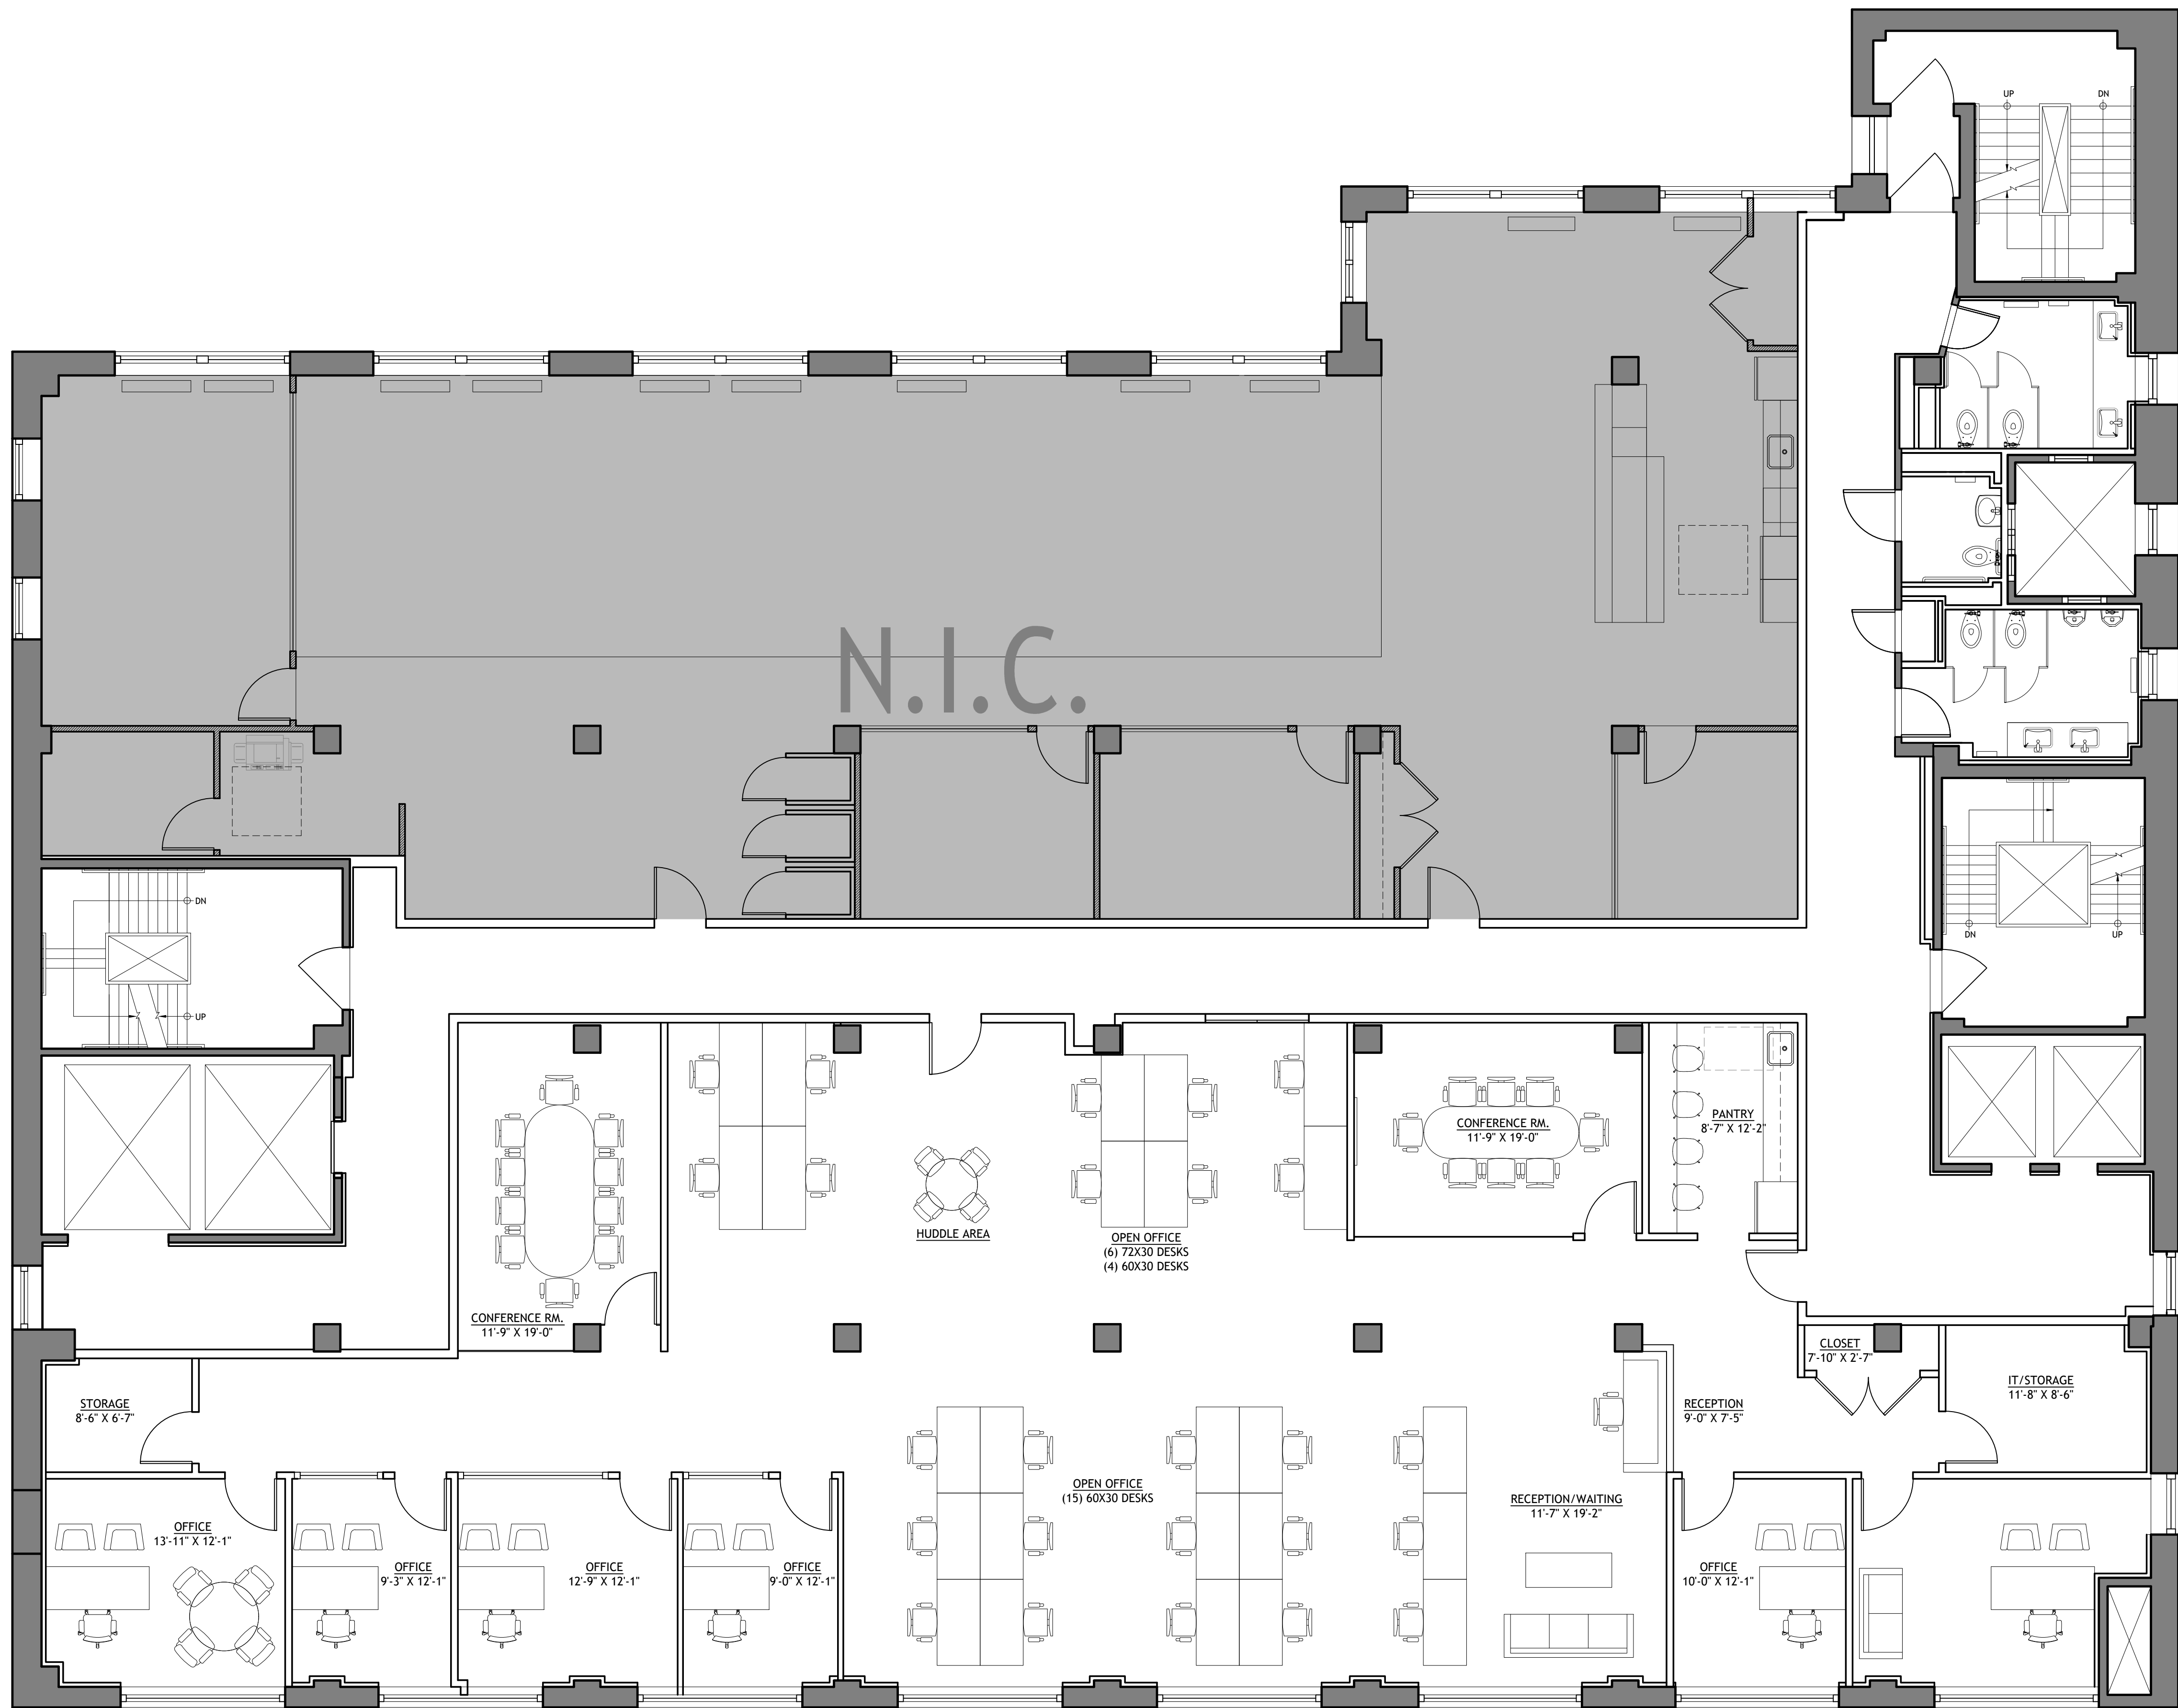

1 4TH FLOOR PLAN
SCALE: 3/16" = 1'-0"

ALL AREAS AND DIMENSIONS ARE APPROXIMATE. FIELD VERIFICATION IS NECESSARY.

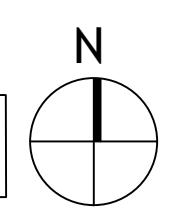

FIFIELD | PIAKER | ELMAN
ARCHITECTS, PC

740 Broadway
New York, New York 10003
tel 212 979 9272
fax 212 979 9276
www.fpe-architects.com

NO USE, REPRODUCTION
OR DISSEMINATION MAY
BE MADE OF THIS
DRAWING & CONCEPTS
SET FORTH HEREON
WITHOUT THE PRIOR
WRITTEN CONSENT OF

FIFIELD PIAKER ELMAN
ARCHITECTS P.C.
COPYRIGHT © 2022



Project:
229 WEST 28TH STREET

229 WEST 28TH STREET
NEW YORK, NY 10001

No:	Description:	Date:
Revisions:		

Job No: 2021005.05
Scale: AS SHOWN
Date: 7.18.22
Drawn: JL

Sheet Title:
4TH FLOOR SOUTH TEST FIT

Drawing No.:

A-104.00