



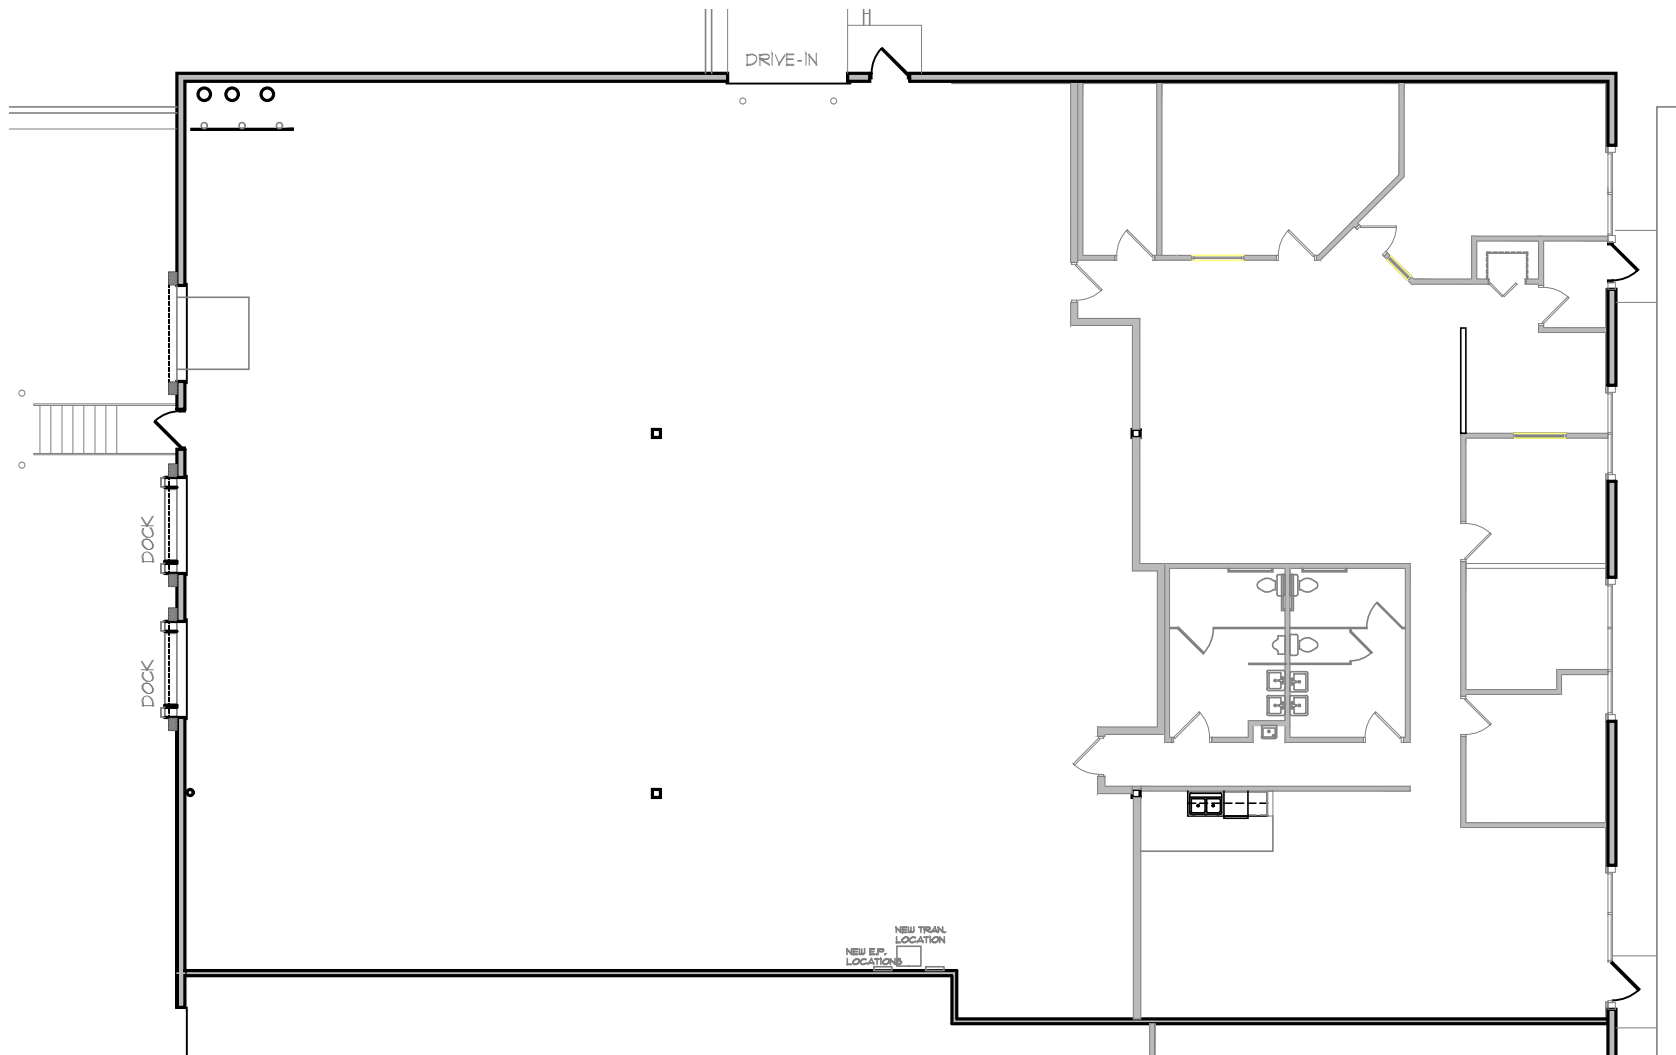

BUILDING KEY

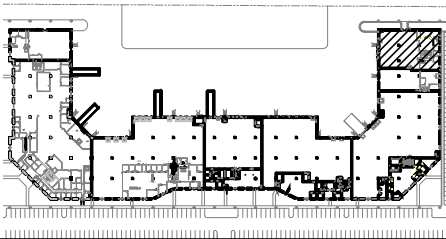

FLOOR PLAN

Scale: 1/16"=1'-0"

SQUARE FOOTAGE:

OFFICE	= 3,284 s.f.
WHSE	= 5,963 s.f.
TOTAL	= 9,247 s.f.



4350 Baker Road, Suite 400
Minnetonka, MN 55343
952.897.7874 Fax: 952.897.7740

SUITE #160 - 9,247 Sq. Ft.

ARMSTRONG BUSINESS CAMPUS II
980 LONE OAK ROAD
EAGAN, MN 55121



Leasing Contact:
Evan Molde: (952) 897-7776