



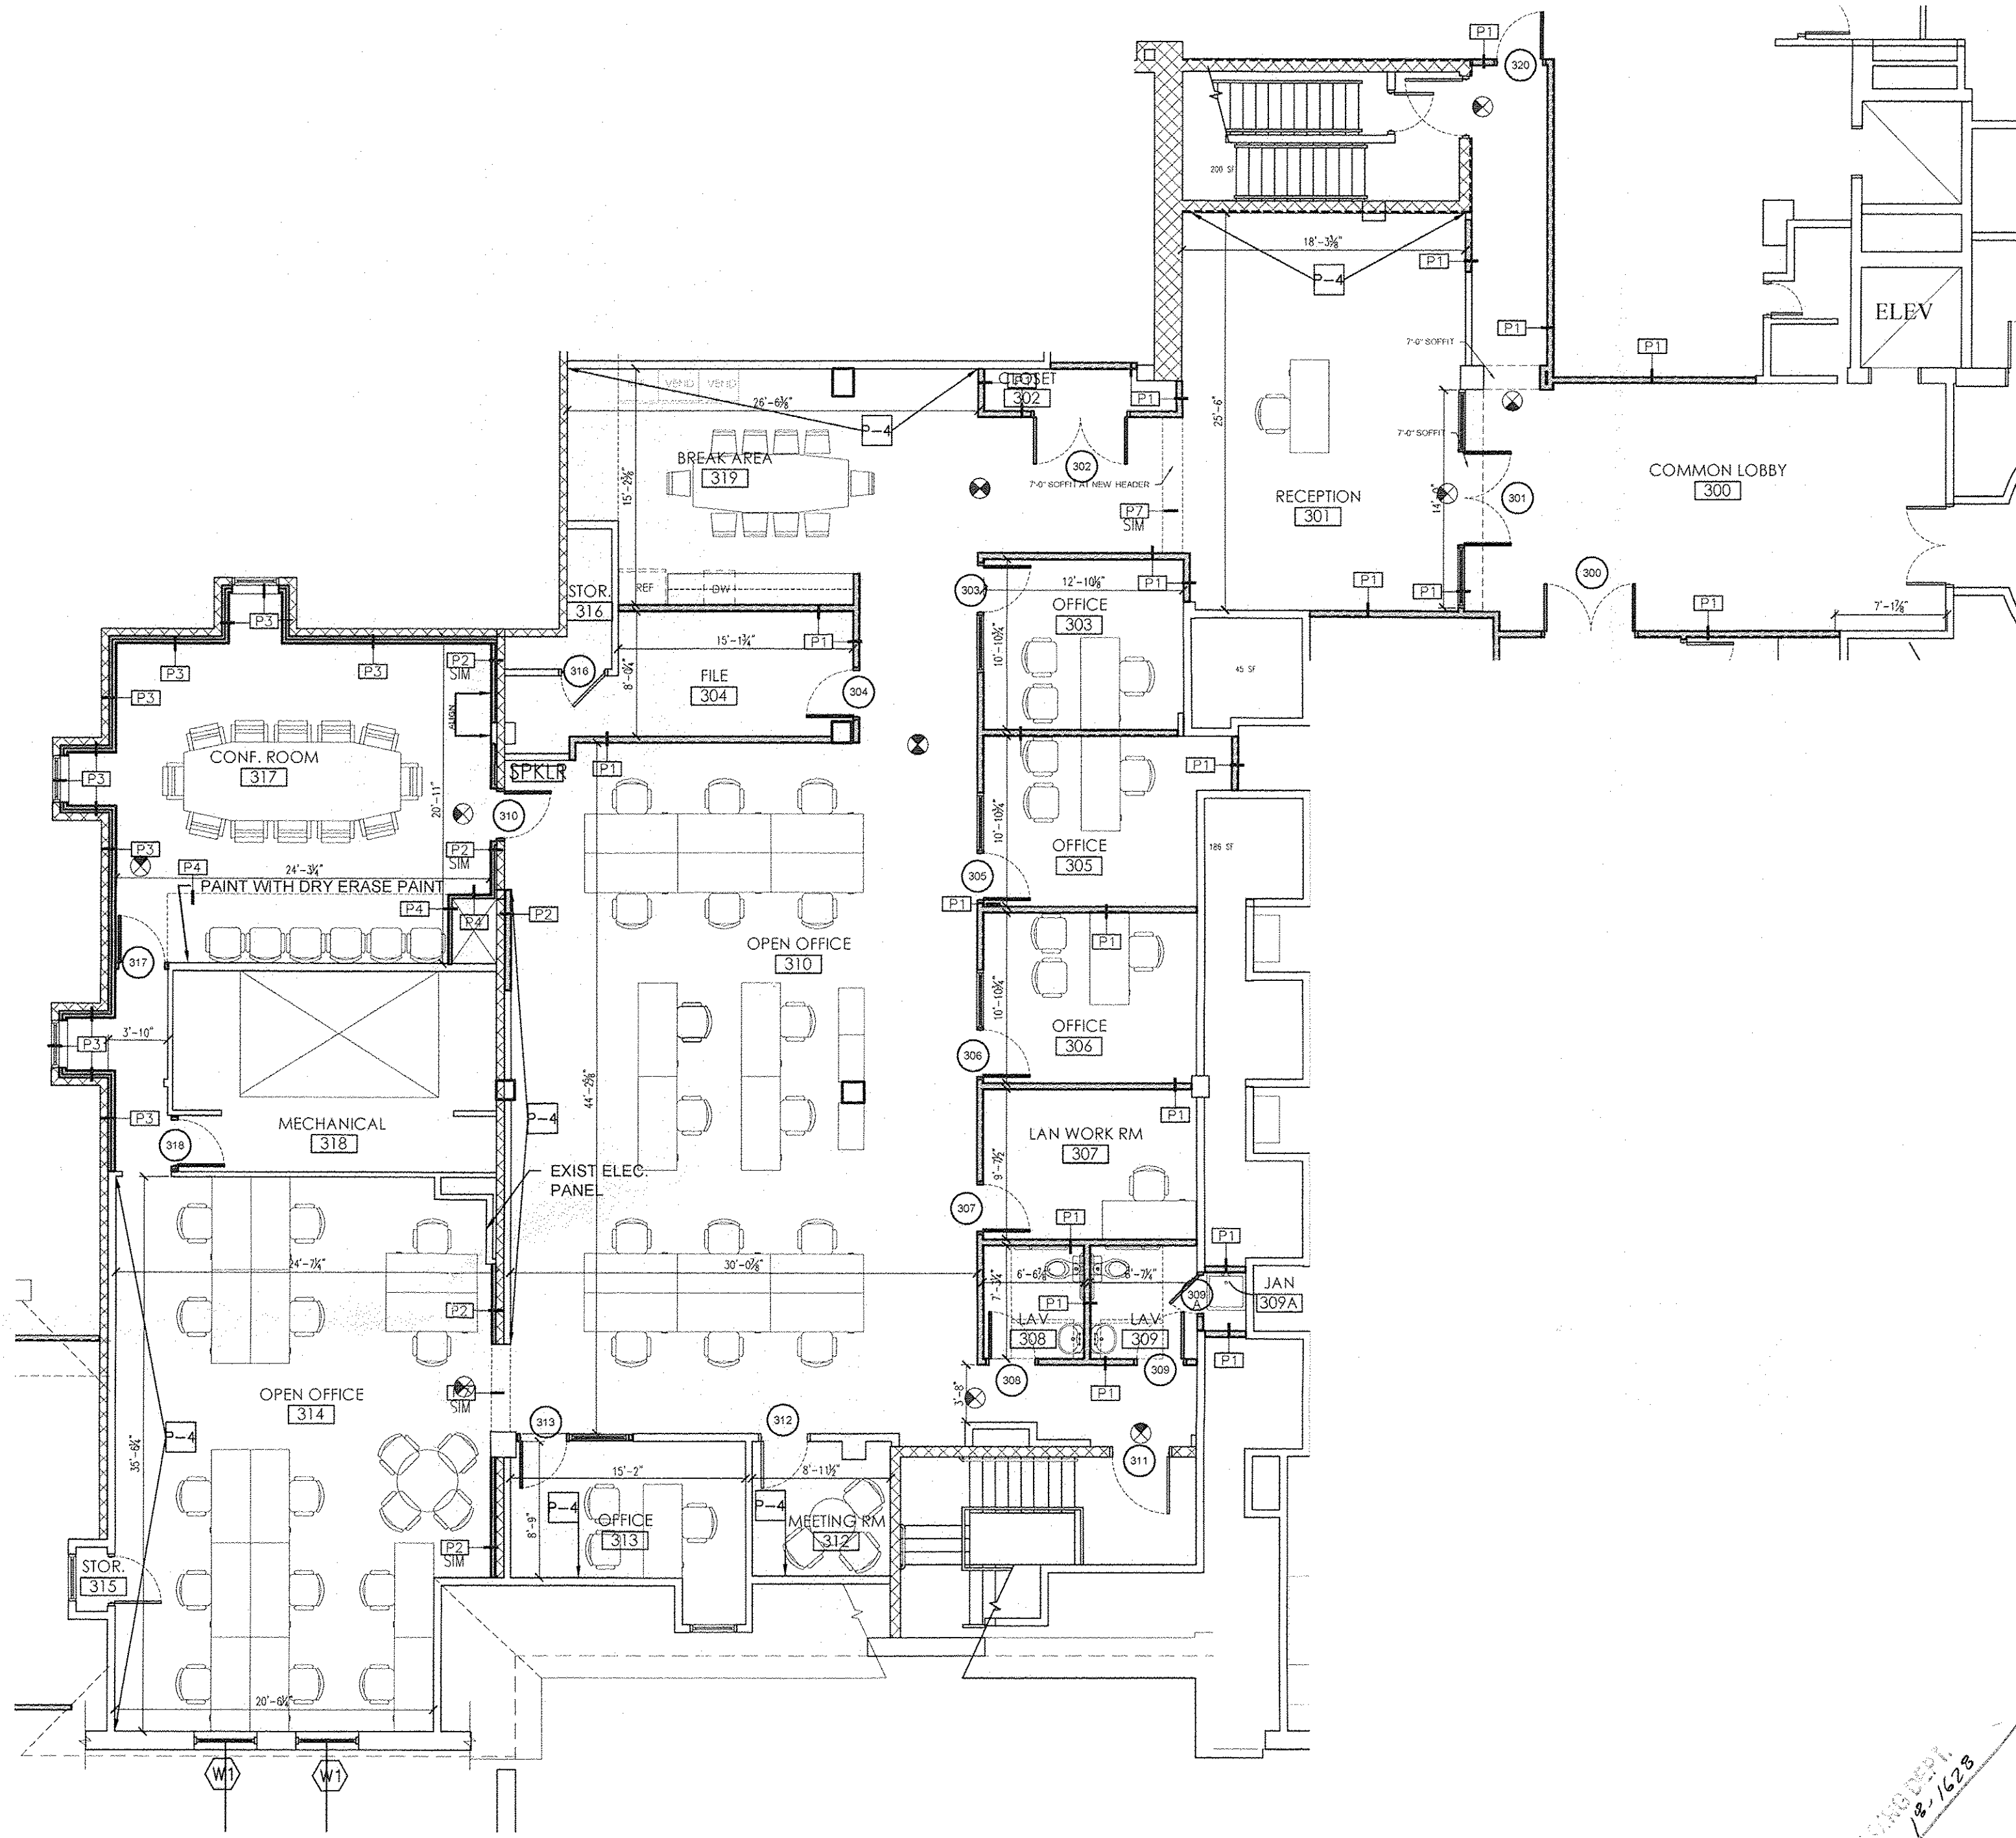

THIRD FLOOR PLAN - POUGHKEEPSIE JOURNAL OFFICES
1/8" = 1'-0"

- FLOOR PLAN LEGEND:
- NEW WALL AND DOOR
 - EXISTING INTERIOR WALL AND DOOR TO REMAIN
 - EXISTING WALL AND DOOR TO BE DEMOLISHED
 - MASONRY WALL TO REMAIN
 - WALL MOUNTED FIRE EXTINGUISHER
 - FEC
 - SOFFIT

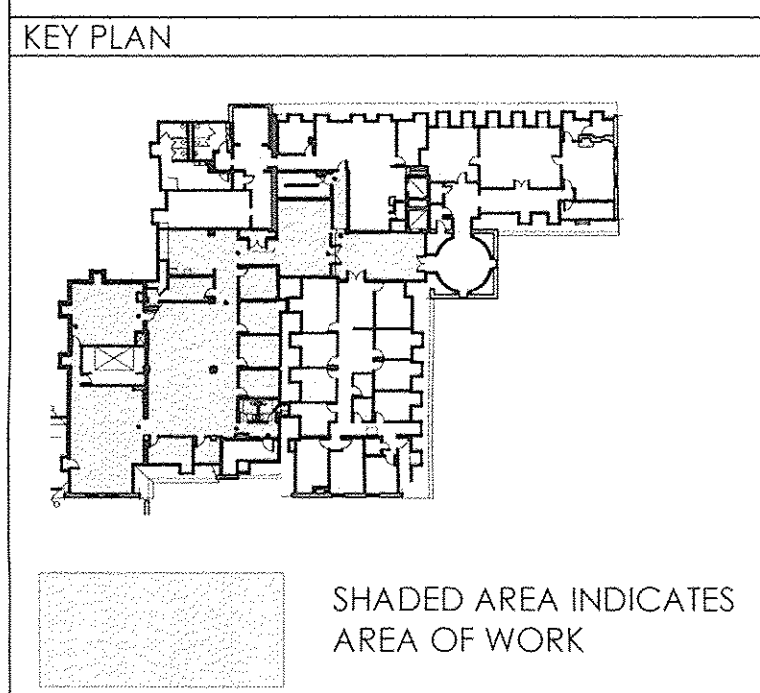

No.	REVISION/SUBMISSION	DATE
		00/00/00

Liscum McCormack VanVoorhis LLP
181 CHURCH STREET
POUGHKEEPSIE, NEW YORK 12601
ARCHITECTURE PHONE 845-452-2268 FAX 845-452-3752
PLANNING INTERIORS

PROJECT
GANNETT OFFICES - THIRD FLOOR
POUGHKEEPSIE JOURNAL BUILDING
CIVIC CENTER PLAZA, POUGHKEEPSIE, NY

DRAWING
REFLECTED CEILING PLAN

	DRAWN BY KR	PROJECT NUMBER 16103
	CHECKED BY KR	DATE 10-26-18
	DRAWING NUMBER A101	

FILE P:\2000\JOB # - JOB NAME\

SEE PUGHKEEPSIE JOURNAL BUILDING PERMIT # 18-1628