



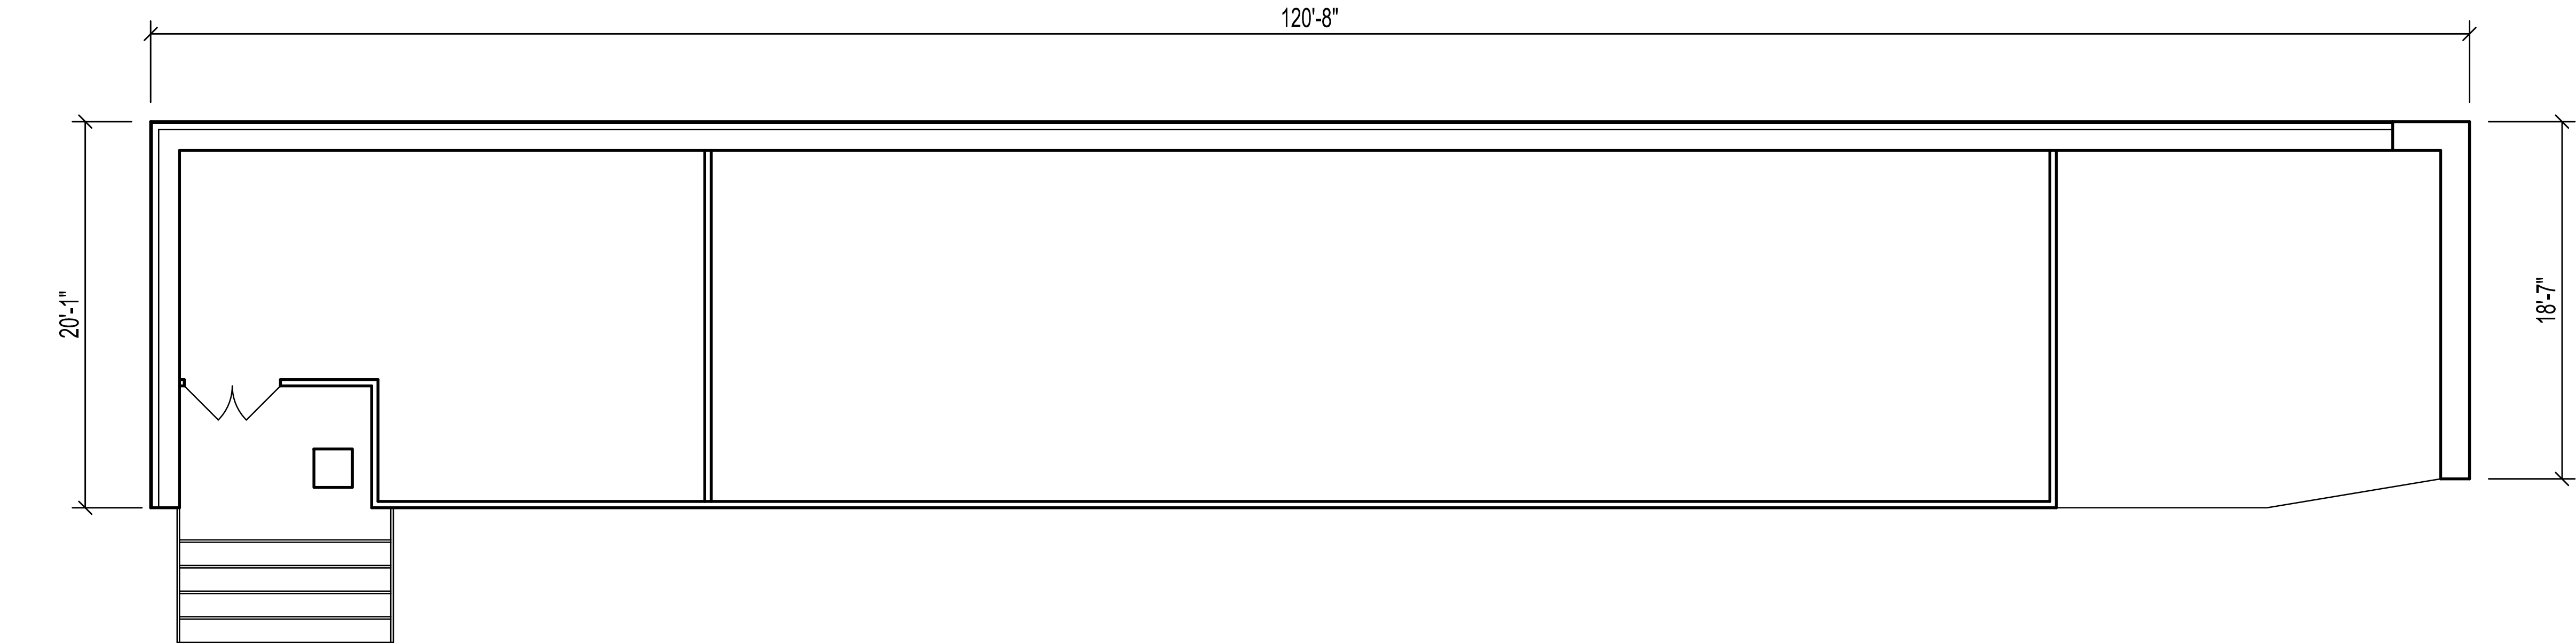

2 EXISTING PLAN
SCALE: 3/16" = 1'-0" (22x34)
SCALE: 3/32" = 1'-0" (11x17)

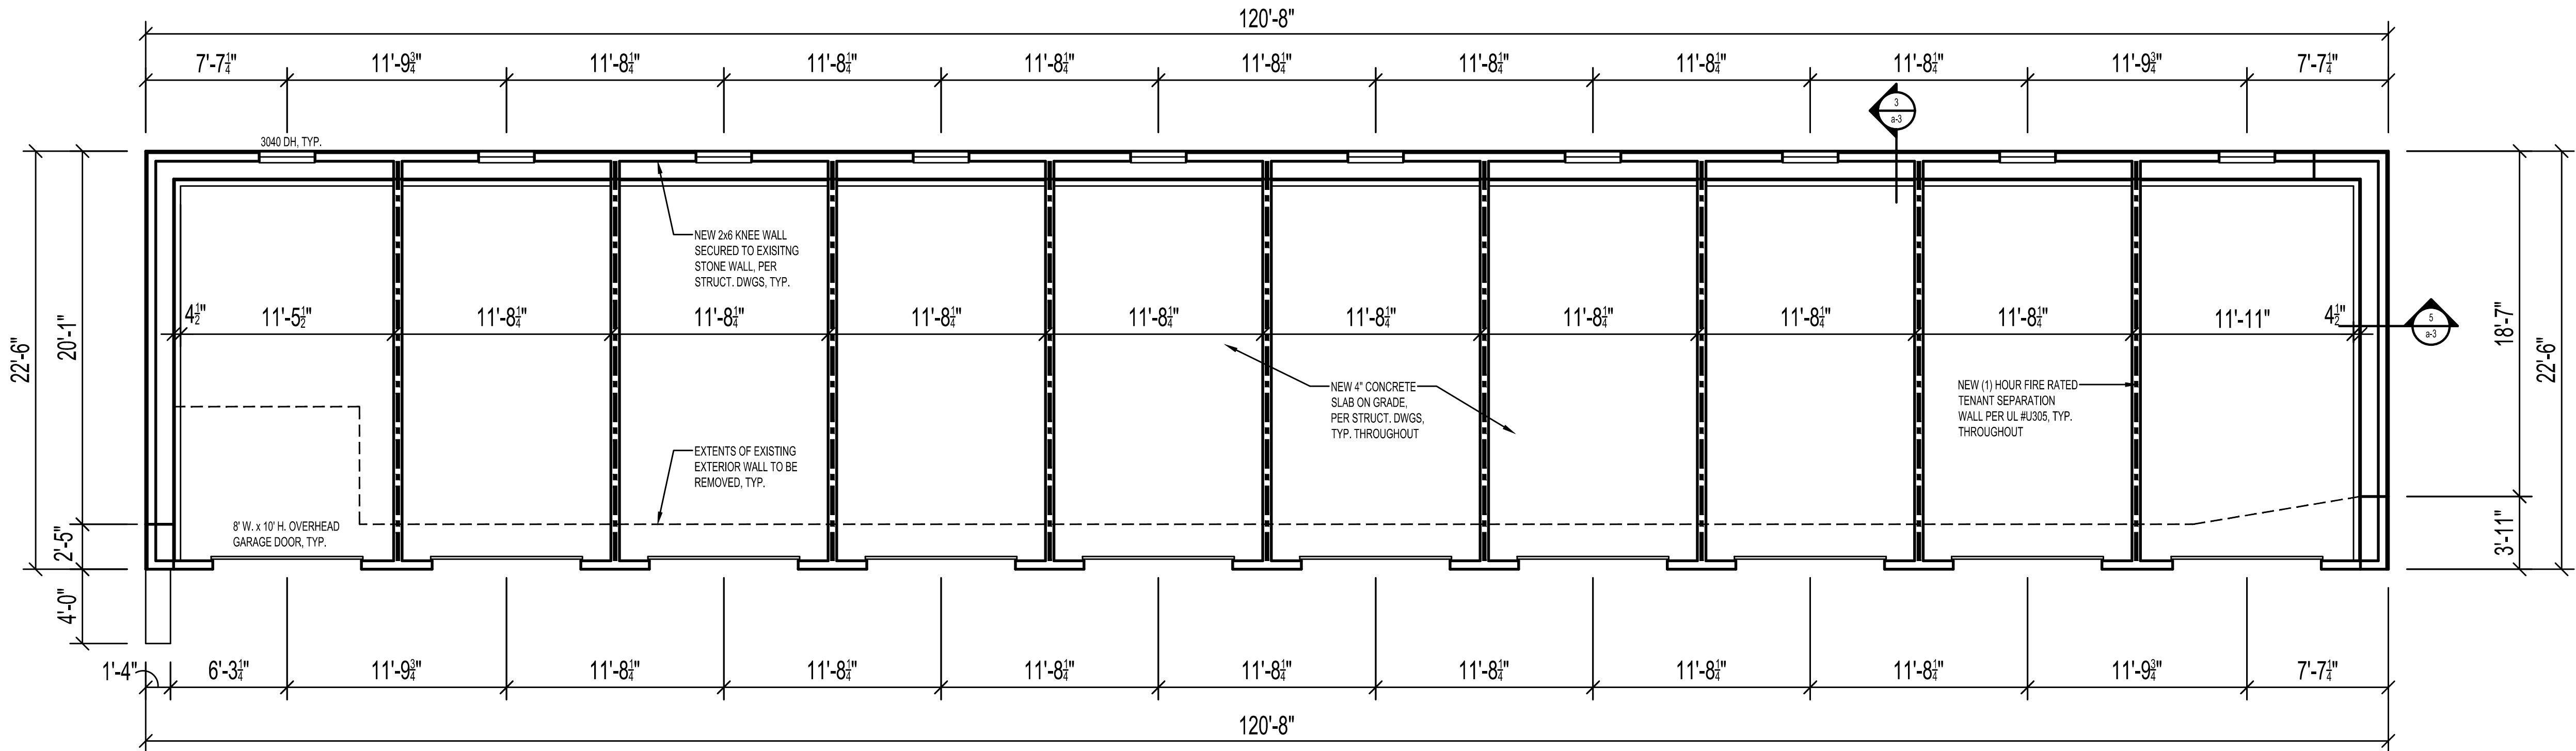

1 PROPOSED PLAN
SCALE: 3/16" = 1'-0" (22x34)
SCALE: 3/32" = 1'-0" (11x17)


john c. marshall, aia
pa: ra016598 nc: 10298
de: s5-0006974 nj: ai 17354
dc: arc 100938 ny: 030706
fl: ar92789 oh: 0814561
ga: ra012908 sc: 8861
il: 001.019835 va: 0401.013849
md: 14747

proposed plans
renovations to
milk barn storage building at
441 clover mill road west whiteland township, pa
regal builders


project number: 2540
drawn by: js
checked by: js

issued for	


copyright © 2025
marshall sabatini all rights reserved. all ideas, design, arrangements and plans indicated or represented by this drawing and written material appearing herein constitute the original and unpublished work of marshall sabatini and the same may not be duplicated, used or disclosed to any person, firm or corporation for any purpose whatsoever without the written consent of the architect.

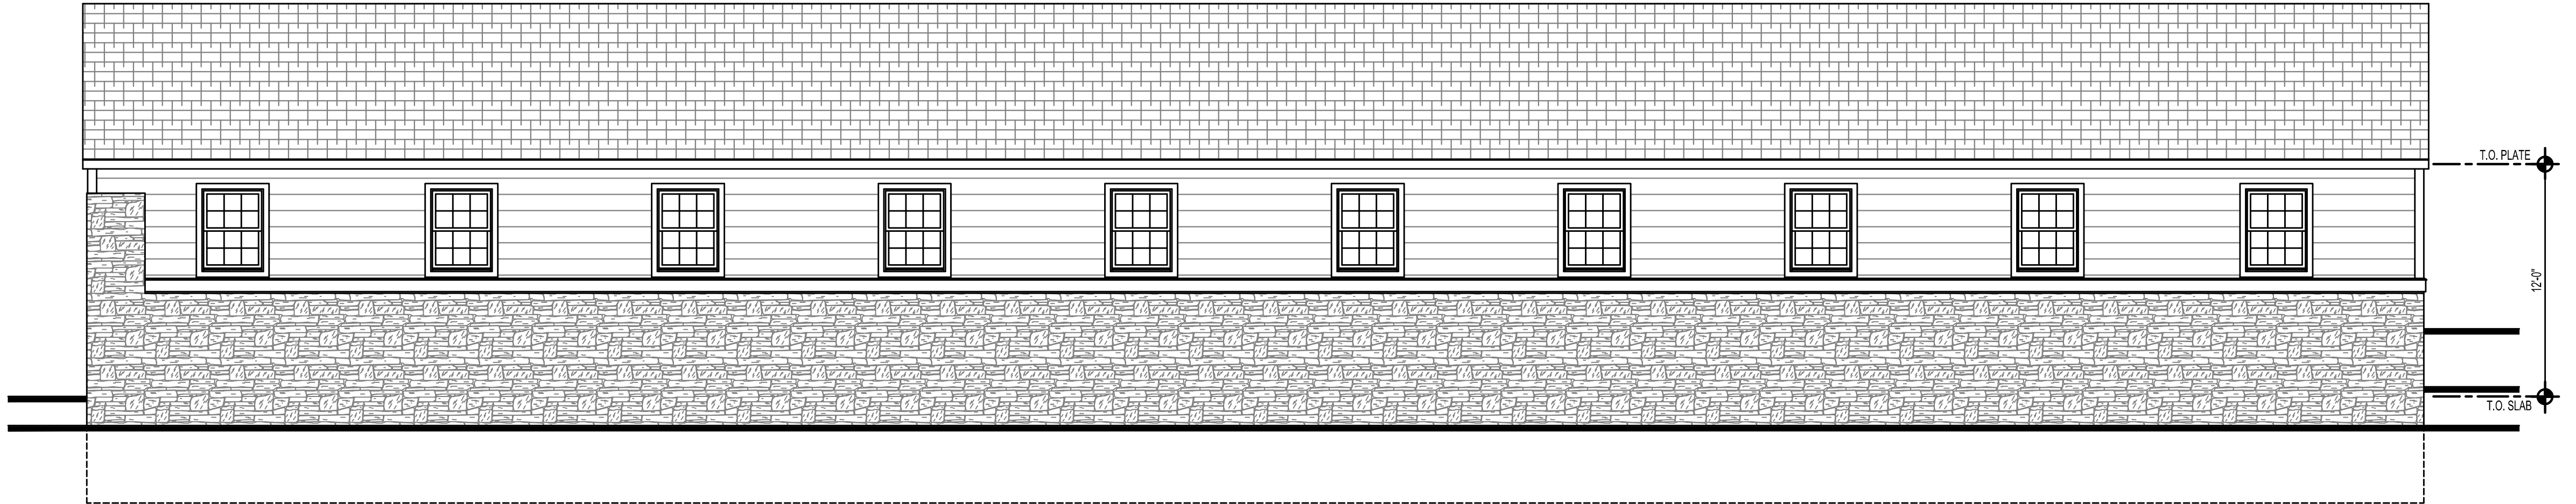


2 REAR ELEVATION
SCALE: 3/16" = 1'-0" (22x34)
SCALE: 3/32" = 1'-0" (11x17)

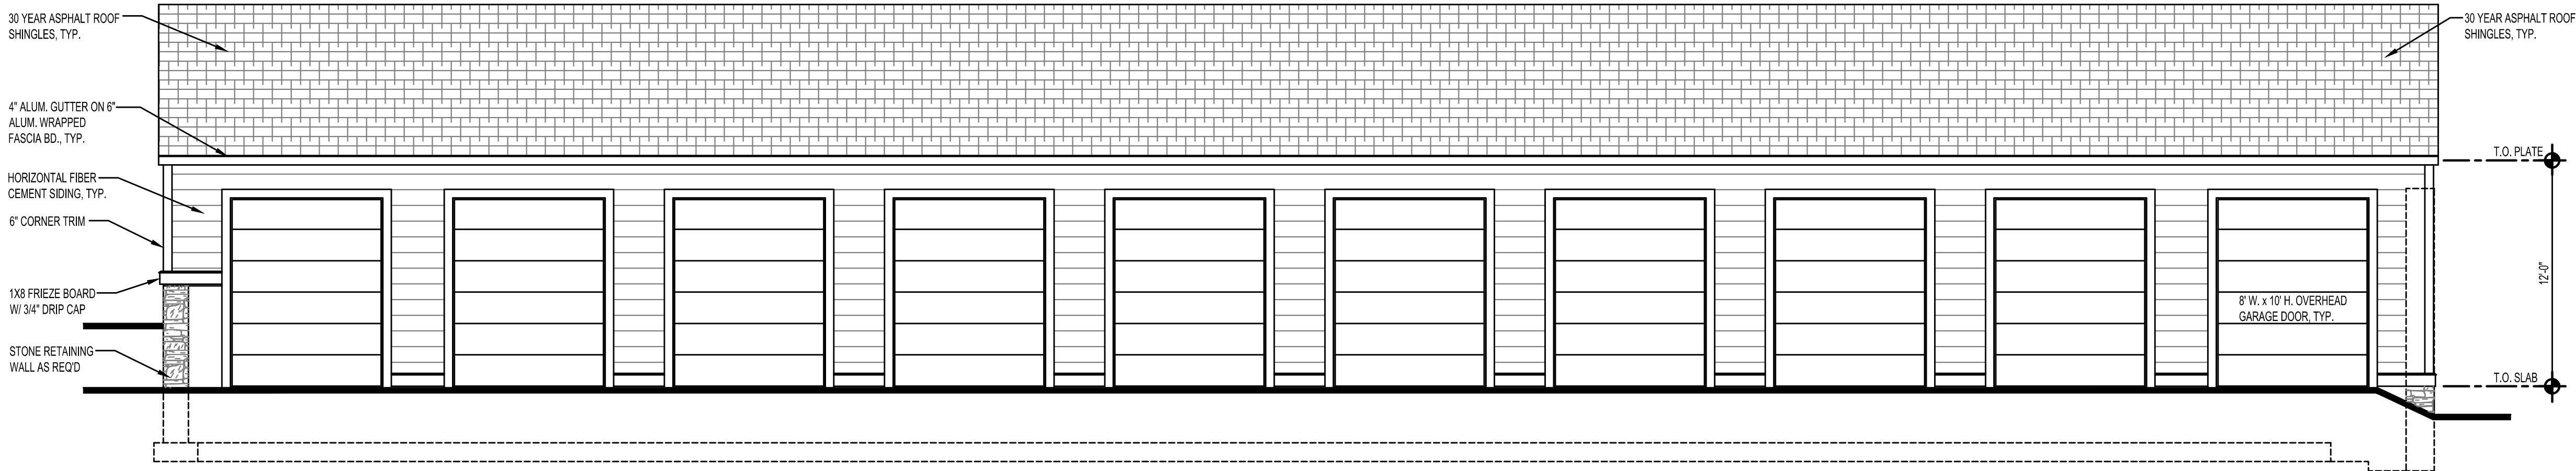


1 GARAGE DOOR ELEVATION
SCALE: 3/16" = 1'-0" (22x34)
SCALE: 3/32" = 1'-0" (11x17)

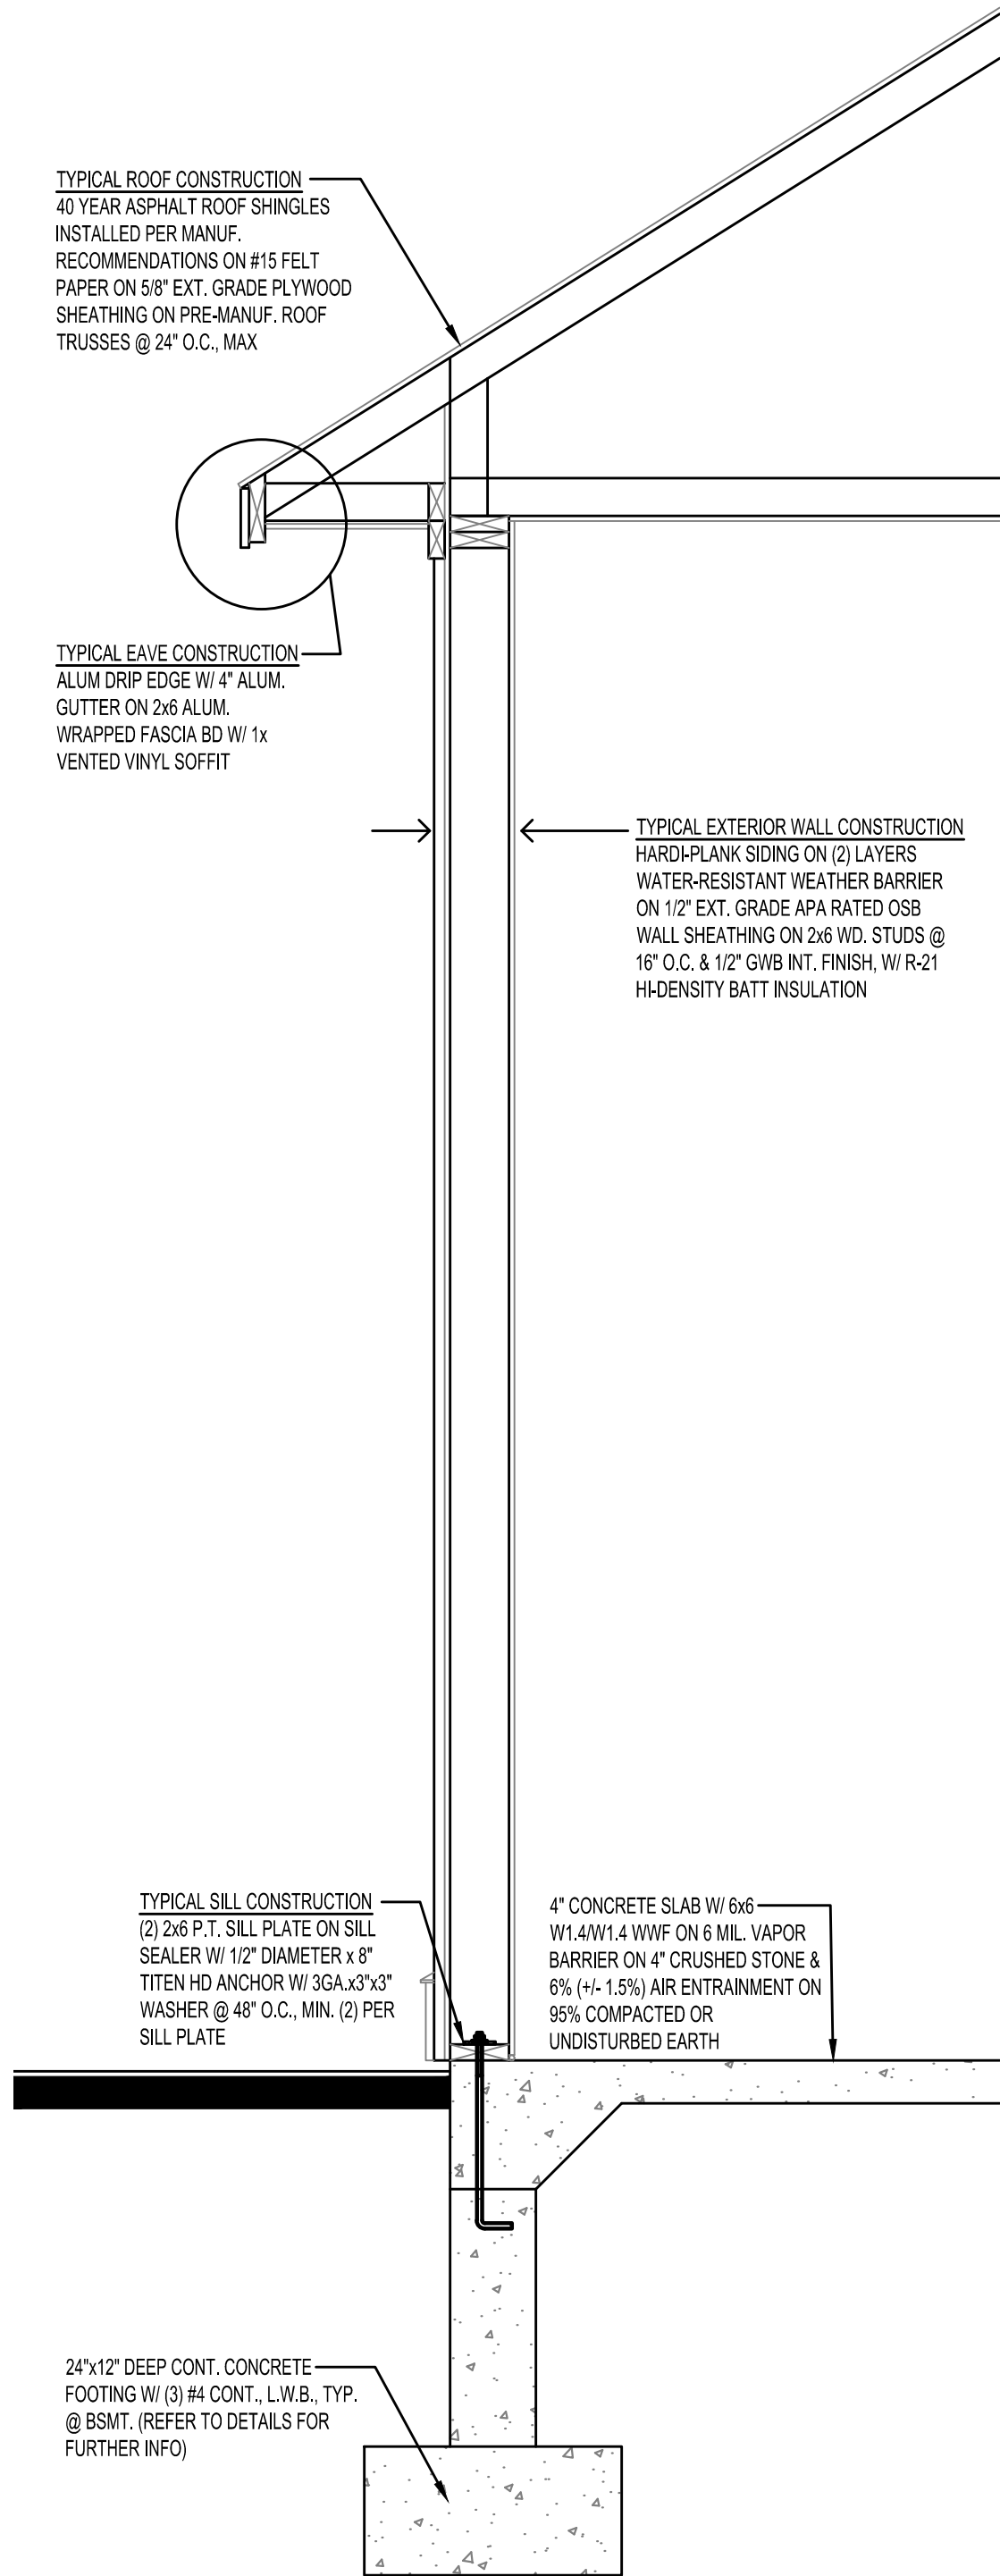


6 NEW EXT. WALL SECTION
SCALE: 3/4" = 1'-0" (22x34)
SCALE: 3/8" = 1'-0" (11x17)

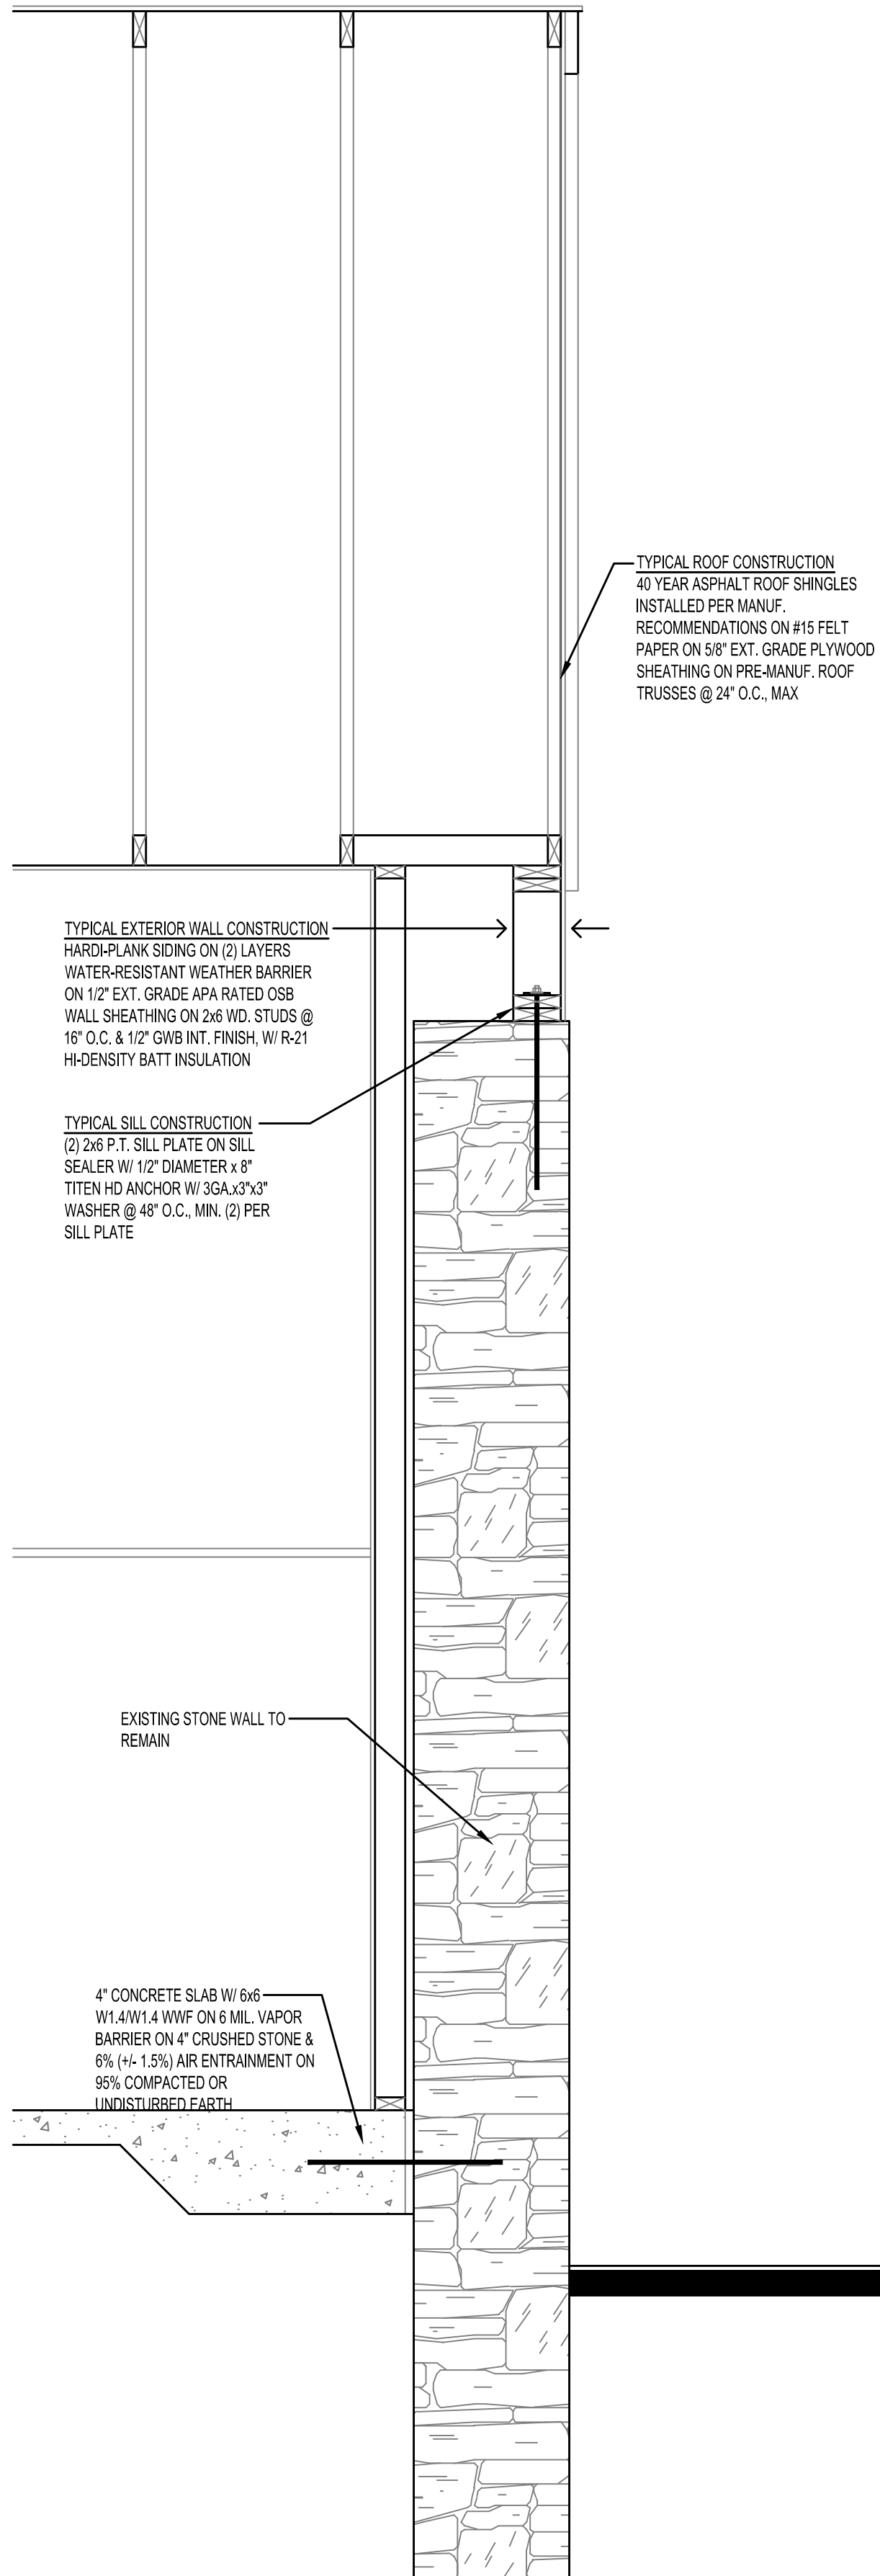


5 END WALL SECTION
SCALE: 3/4" = 1'-0" (22x34)
SCALE: 3/8" = 1'-0" (11x17)

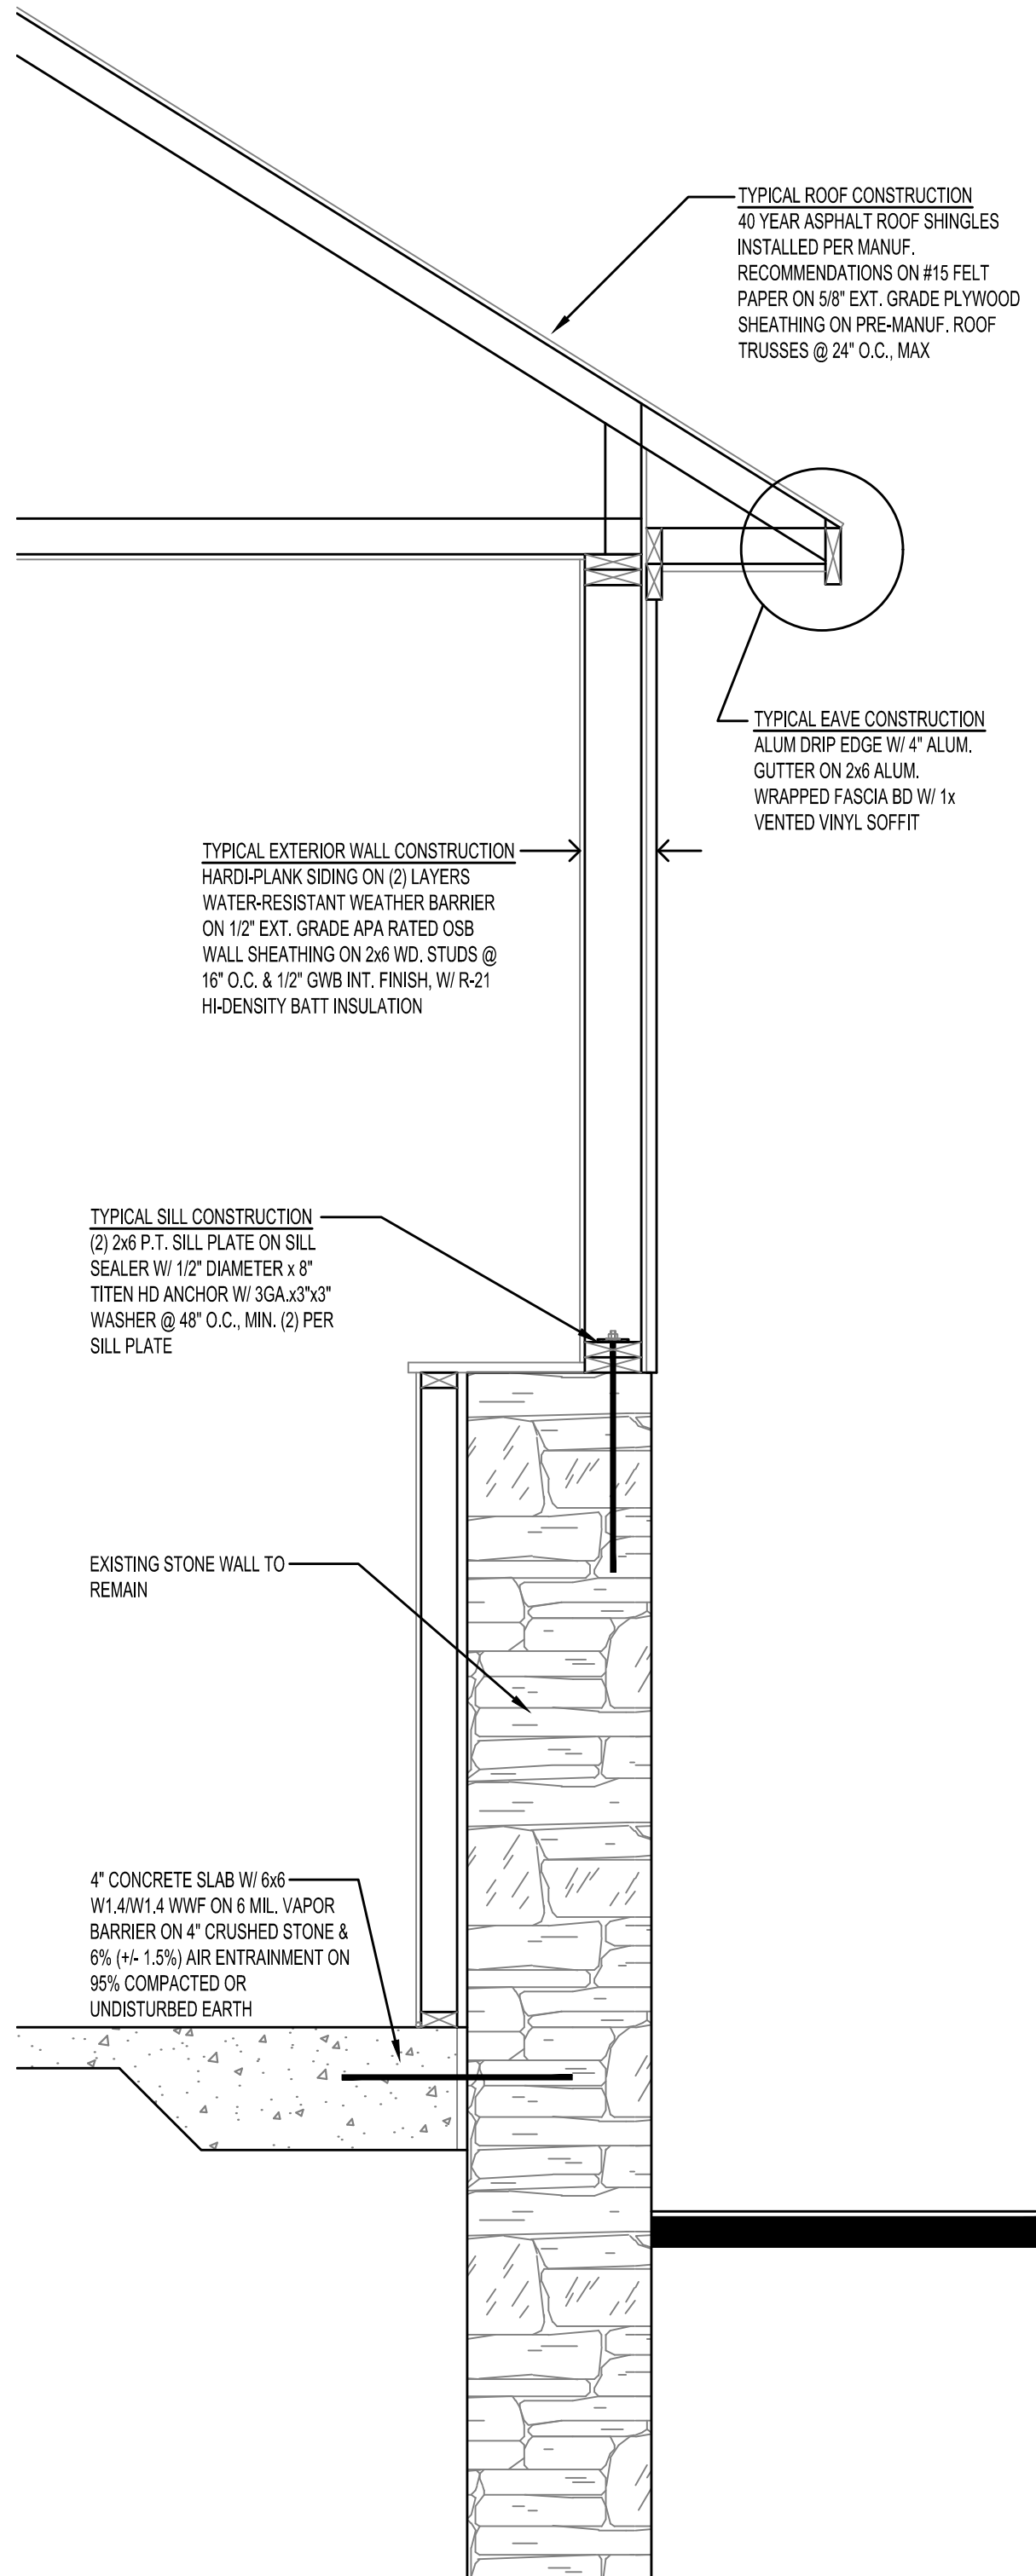


4 REAR WALL SECTION
SCALE: 3/4" = 1'-0" (22x34)
SCALE: 3/8" = 1'-0" (11x17)

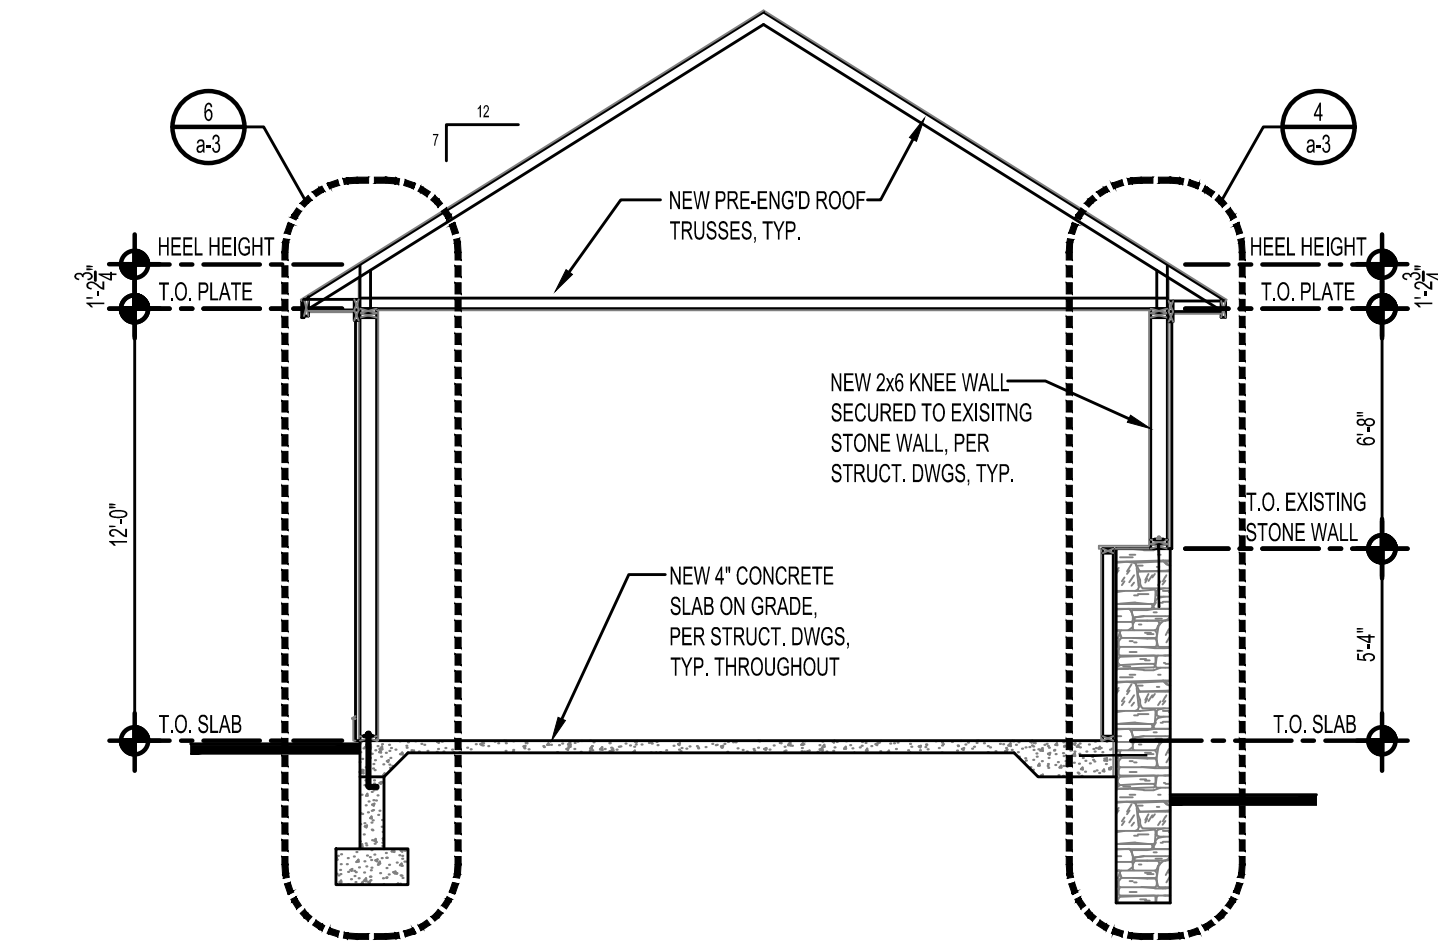

3 BUILDING SECTION
SCALE: 3/16" = 1'-0" (22x34)
SCALE: 3/32" = 1'-0" (11x17)

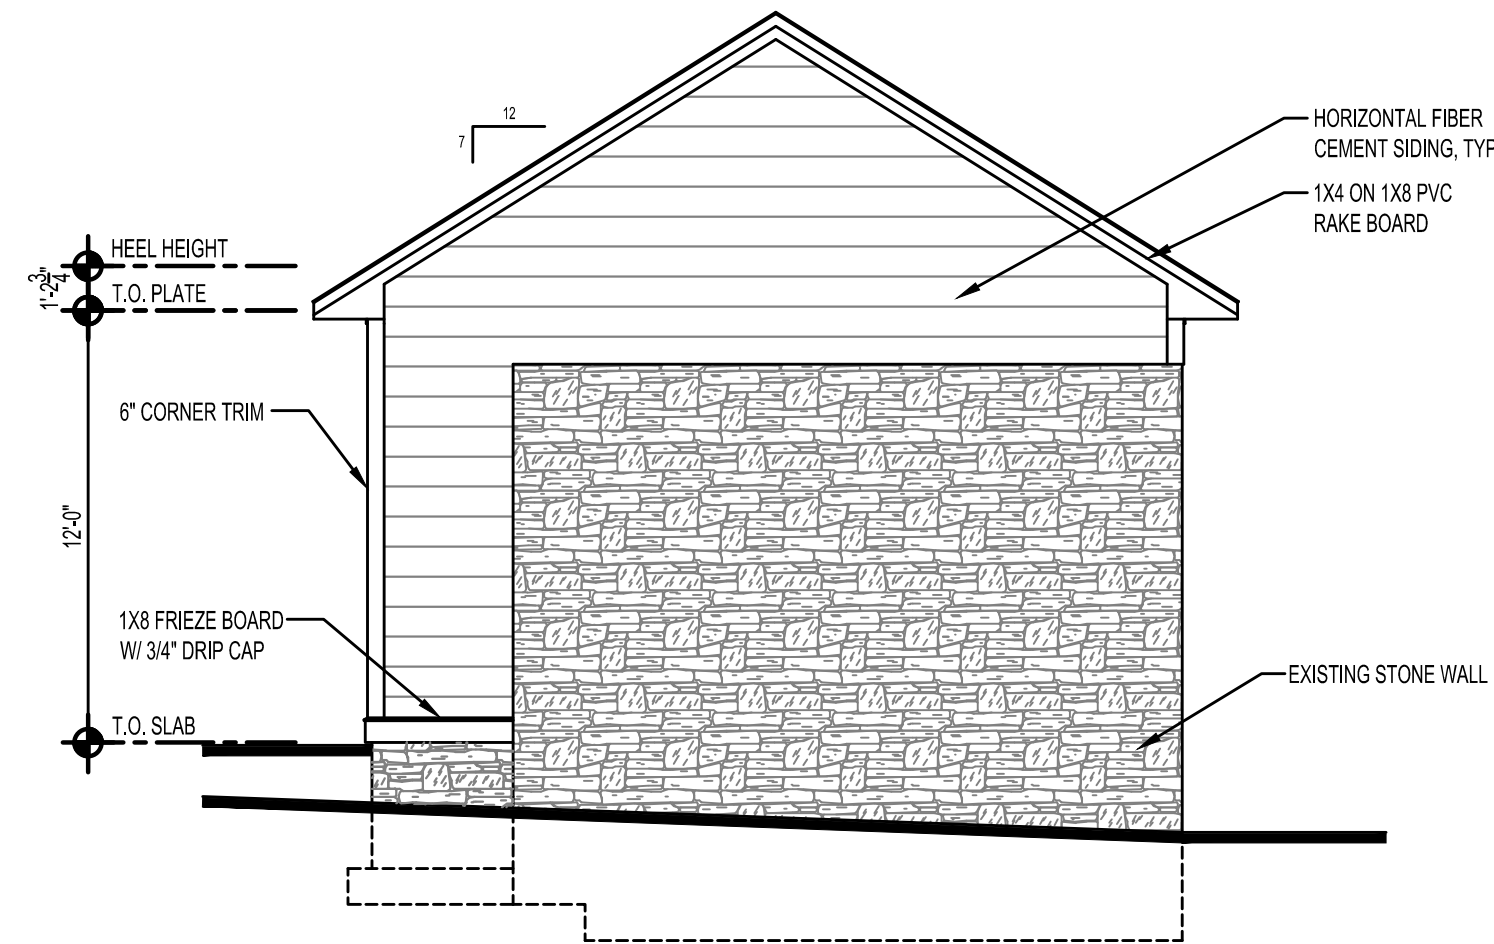

2 RIGHT SIDE ELEVATION
SCALE: 3/16" = 1'-0" (22x34)
SCALE: 3/32" = 1'-0" (11x17)

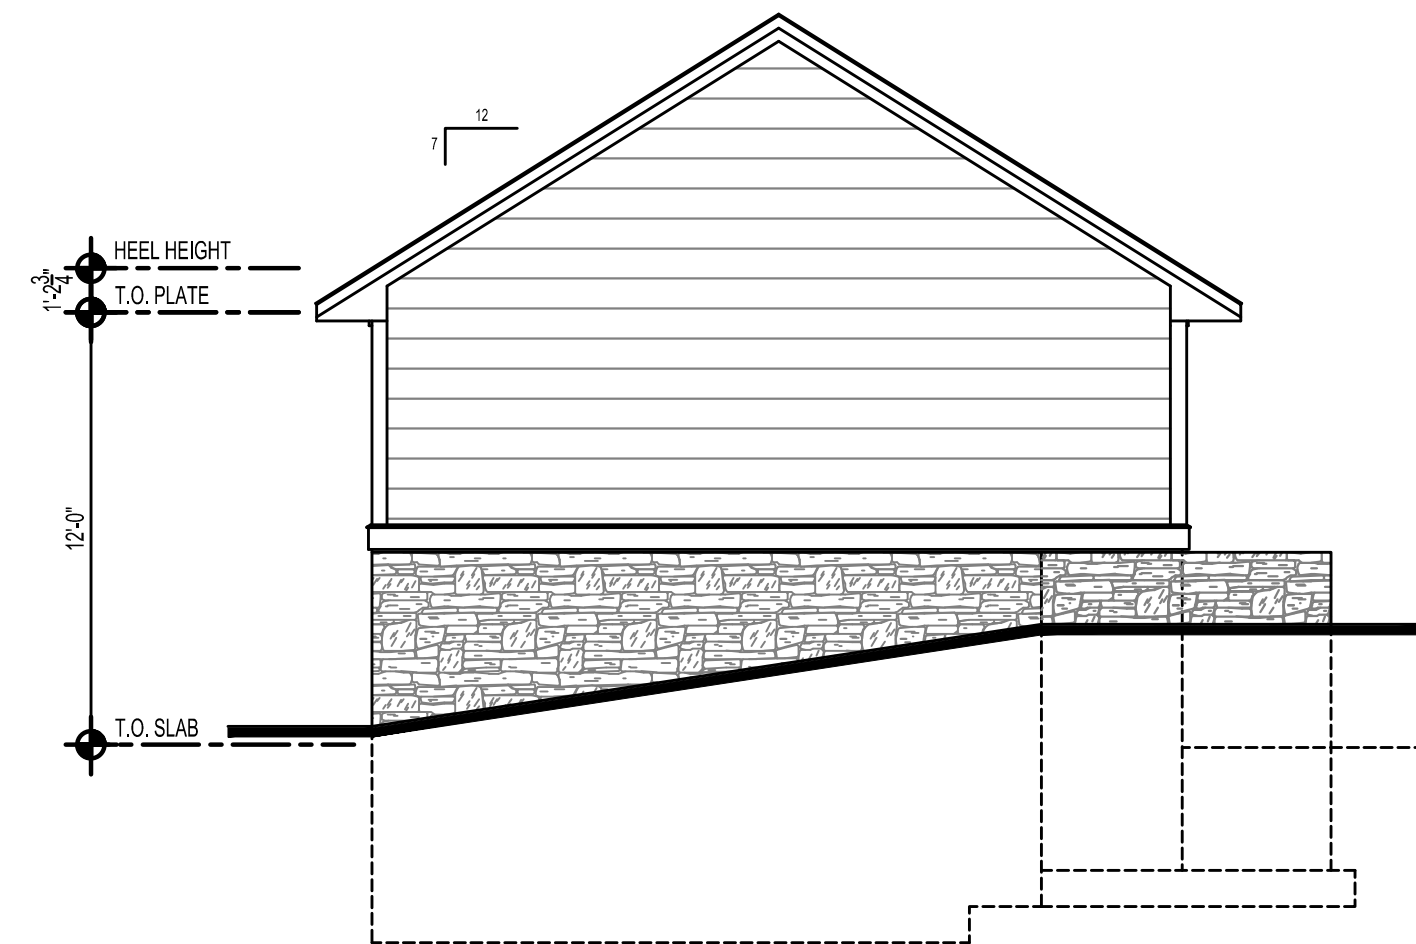

1 LEFT SIDE ELEVATION
SCALE: 3/16" = 1'-0" (22x34)
SCALE: 3/32" = 1'-0" (11x17)