


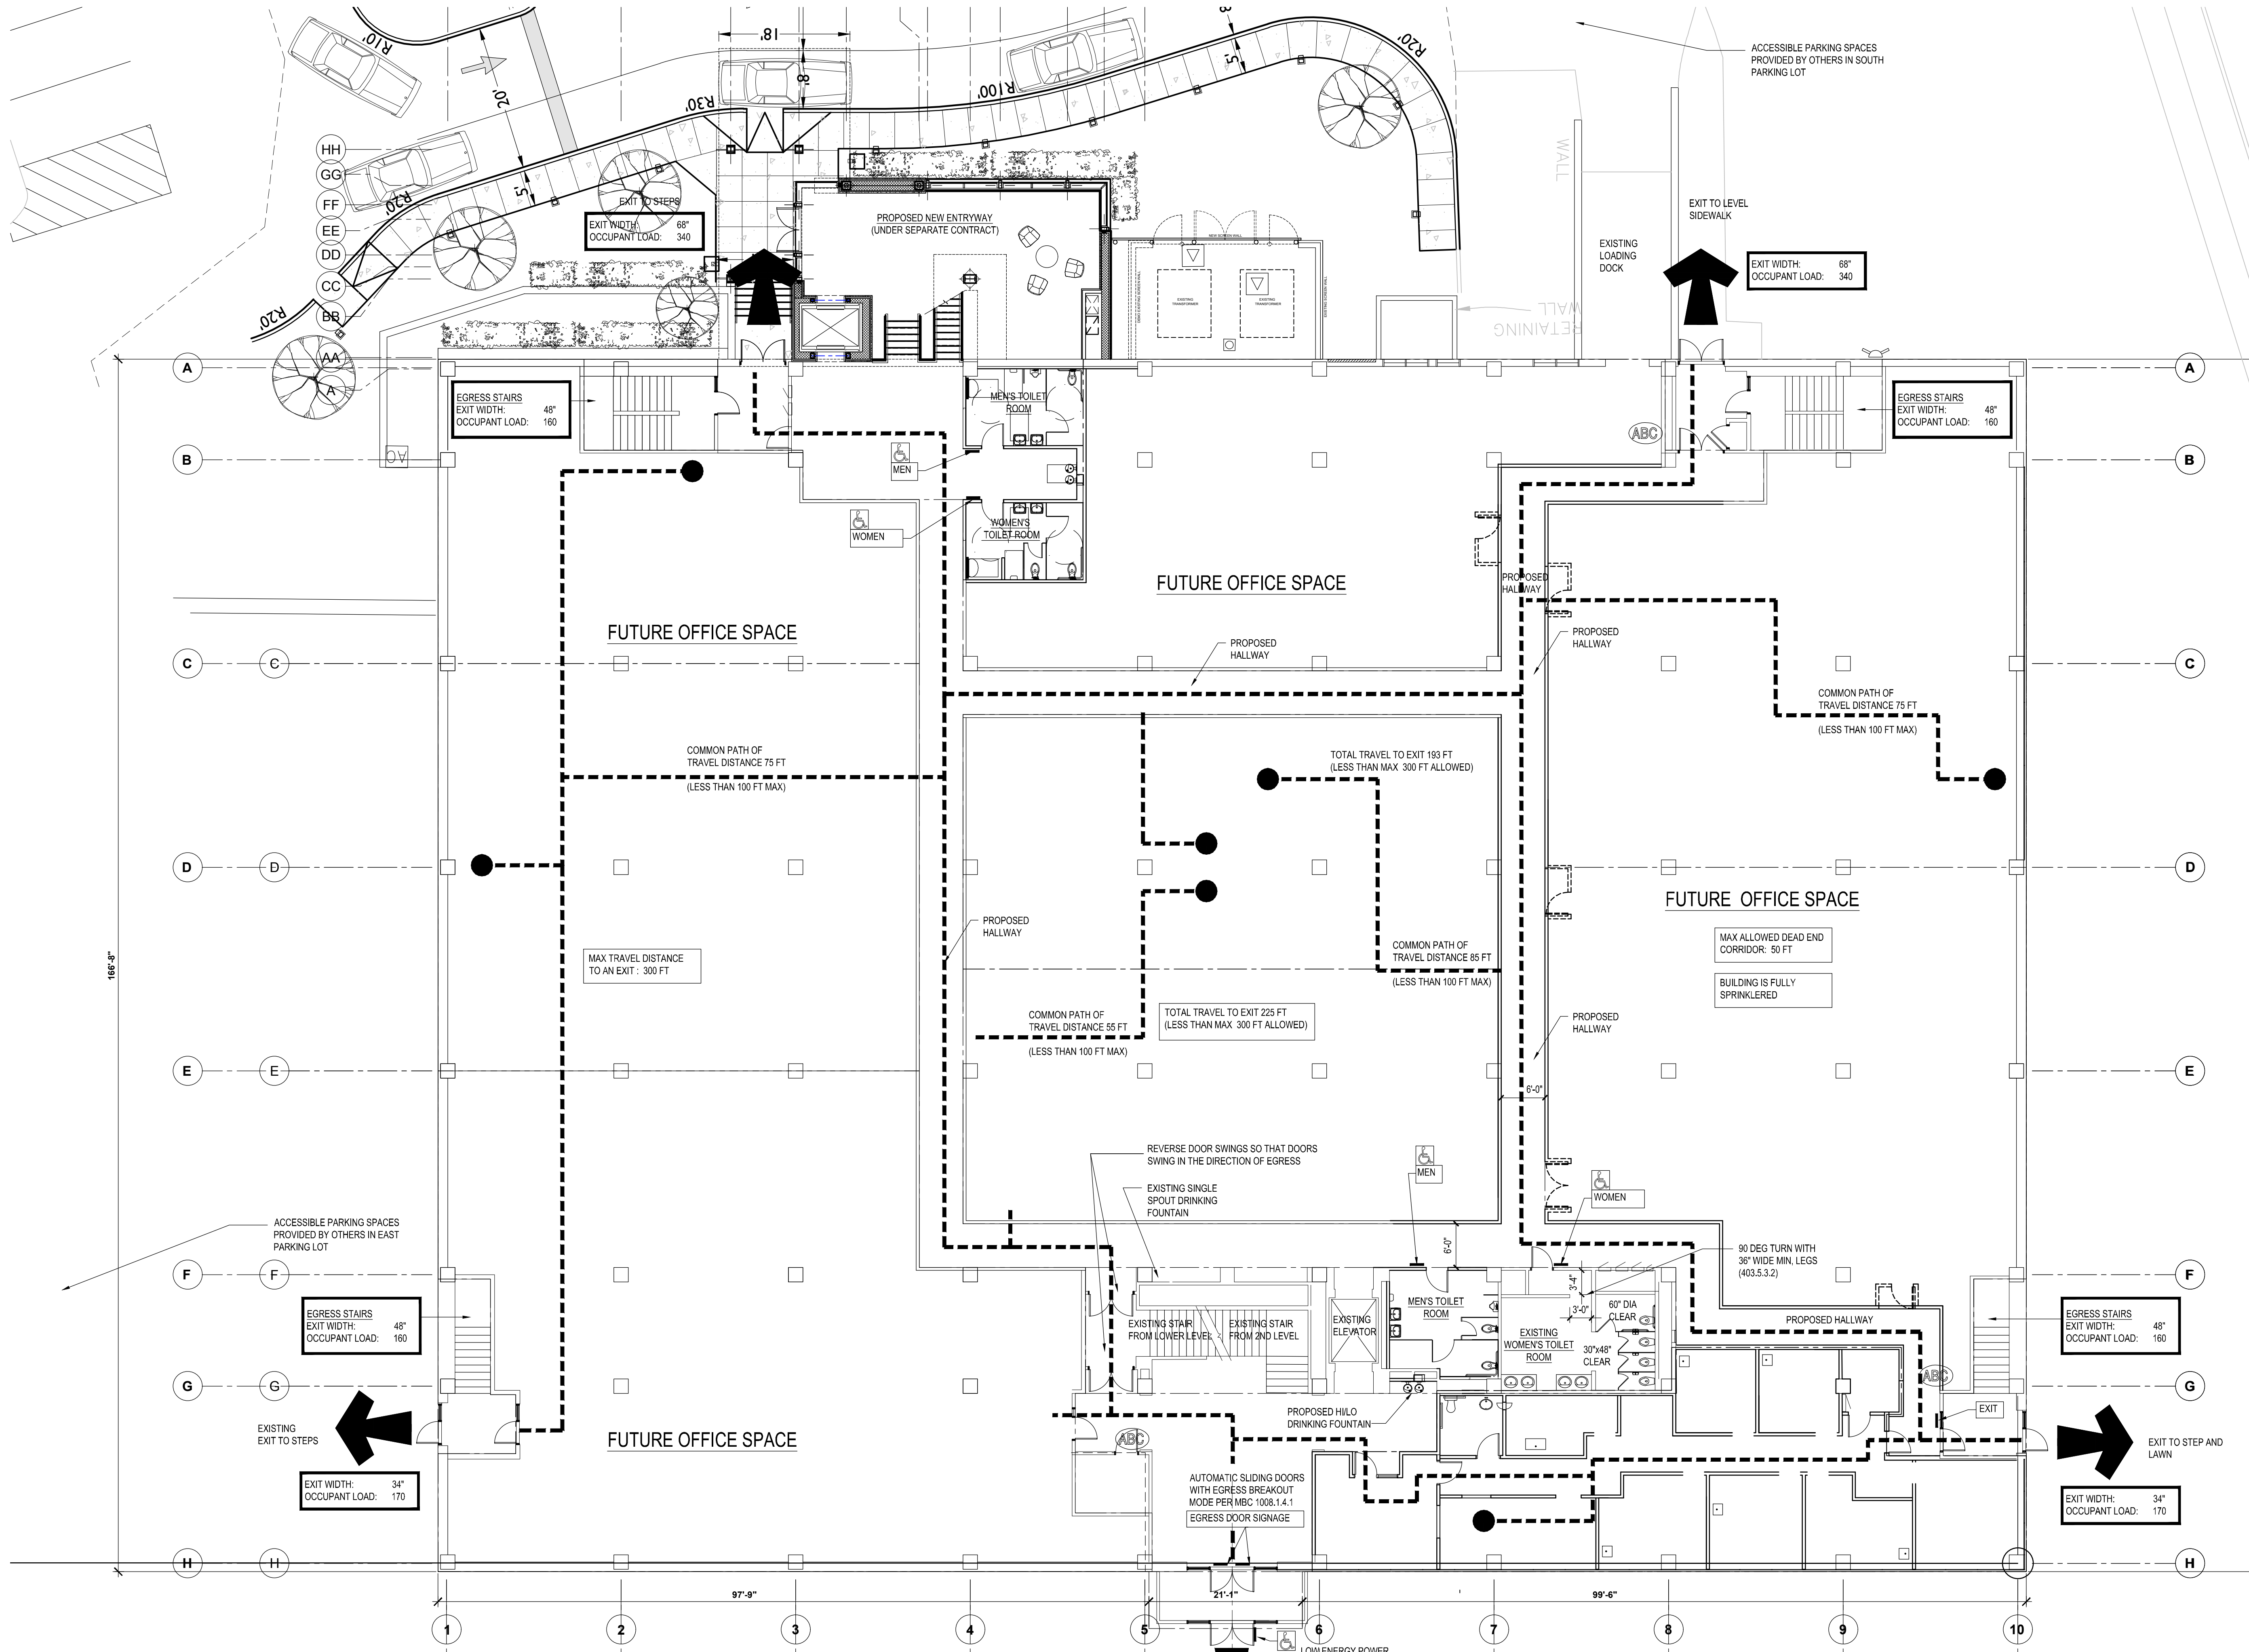

4N

NUDELL
ARCHITECTS

MICHIGAN

30403 W. 13 Mile Road
Farmington Hills, Michigan 48334
t 248 324 8800

FLORIDA

1807 Edgewater Drive
Orlando, Florida 32804
t 407 930 2526

NOTICE

THE ARCHITECTURAL AND/OR ENGINEERING
DRAWING IS GIVEN IN CONFIDENCE. NO USE,
IN WHOLE OR PART, MAY BE MADE WITHOUT
PRIOR WRITTEN CONSENT OF NUDELL
ARCHITECTS. ALL RIGHTS ARE HEREBY
SPECIFICALLY RESERVED.

NUDELL ARCHITECTS
COPYRIGHT YEAR 2022

project title

HOWELL
HEALTH HUB
PHASE 2

645 GRAND RIVER AVE
HOWELL, MI

sheet title

OVERALL
LIFE SAFETY
FIRST FLOOR PLAN

DO NOT SCALE DRAWINGS
USE FIGURED DIMENSIONS ONLY

project number

2022-049-02

drawn

JRJ/EY

checked

JRJ/JT

approved

JHN

issued for

date

REVIEW

03/13/23

sheet

A-002