


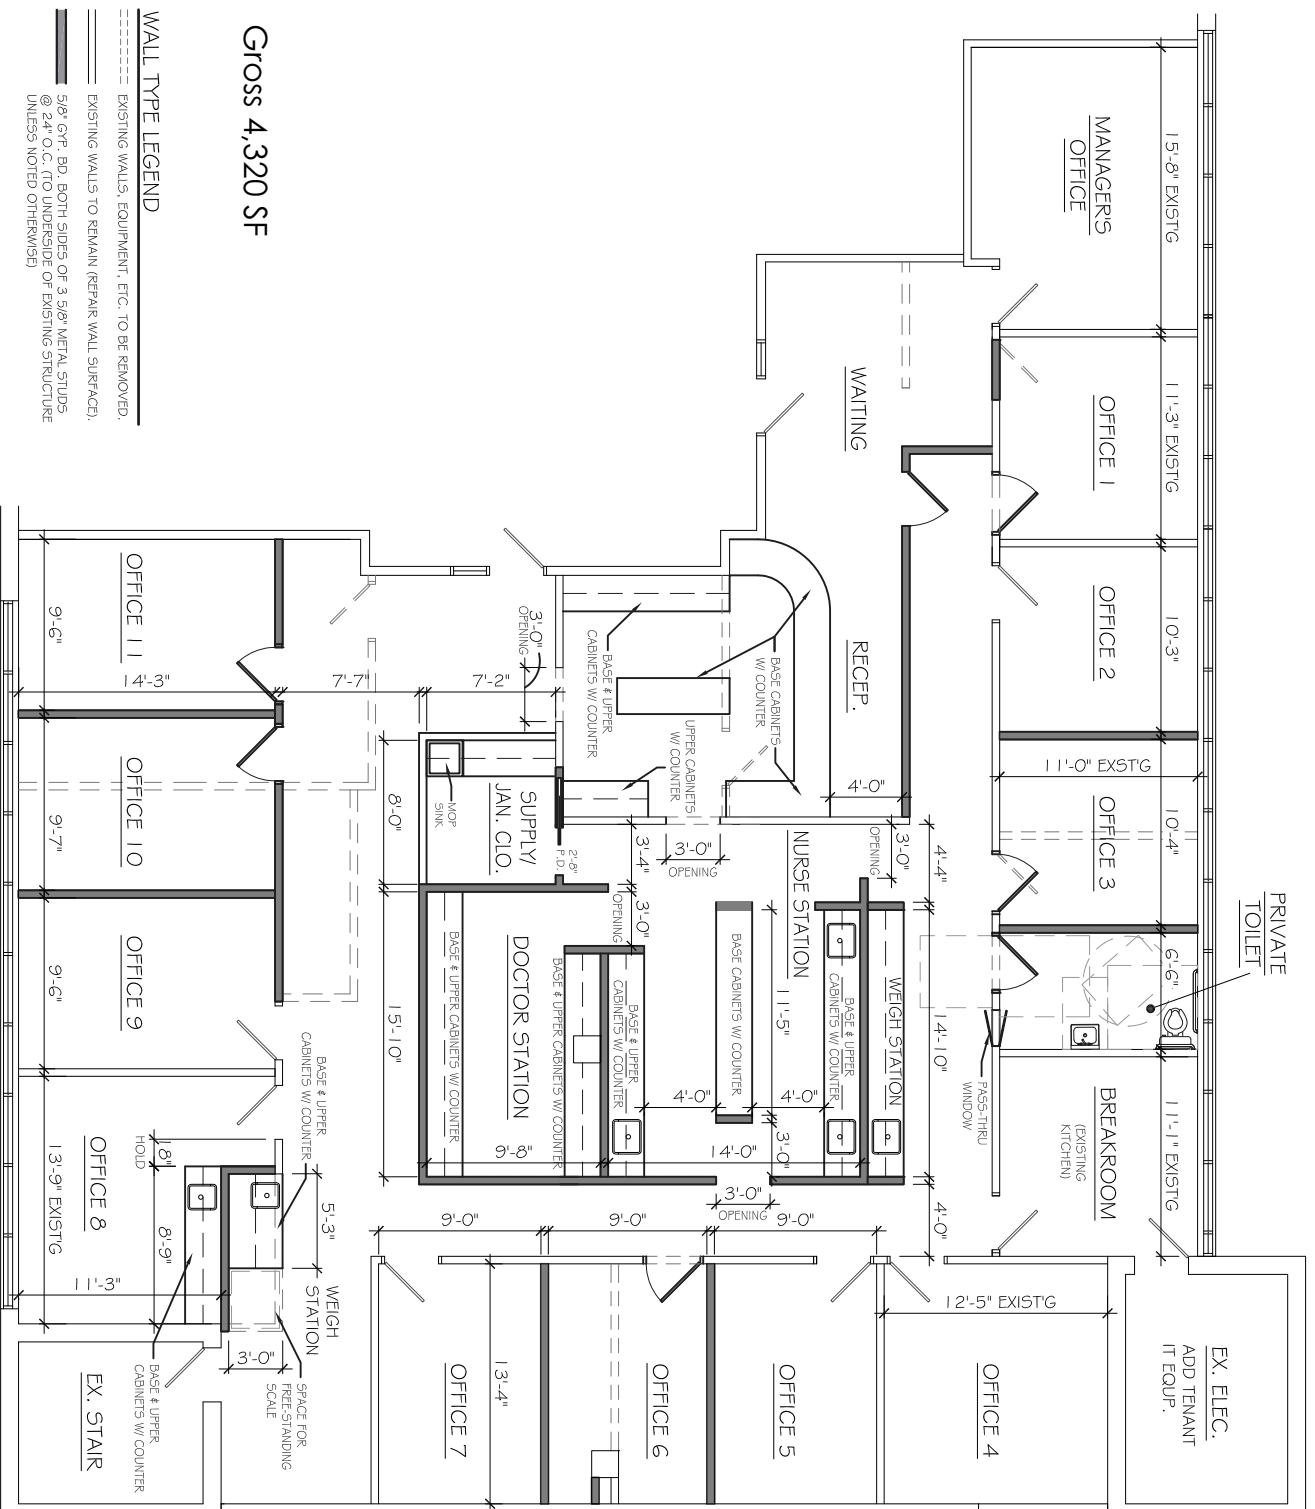

MCI
design group

mcdesigngroup@gmail.com
phone: 248.390.2243

Warren & West Bloomfield
Michigan

PROJECT:

Pediatric Office
Interior Layout

LOCATION:

West Bloomfield, MI

SHEET TITLE:

Preliminary Floor Plan

ISSUED:

- 03.15.19
- 04.01.19 Revised
- 06.08.19 Revised
- 06.27.19 Revised

DO NOT SCALE PRINTS USE
FIGURED DIMENSIONS ONLY

JOB NO.

19005

SHEET NO.

A-1