



SOUTH ELEVATION

SCALE: 3/32" = 1'-0"

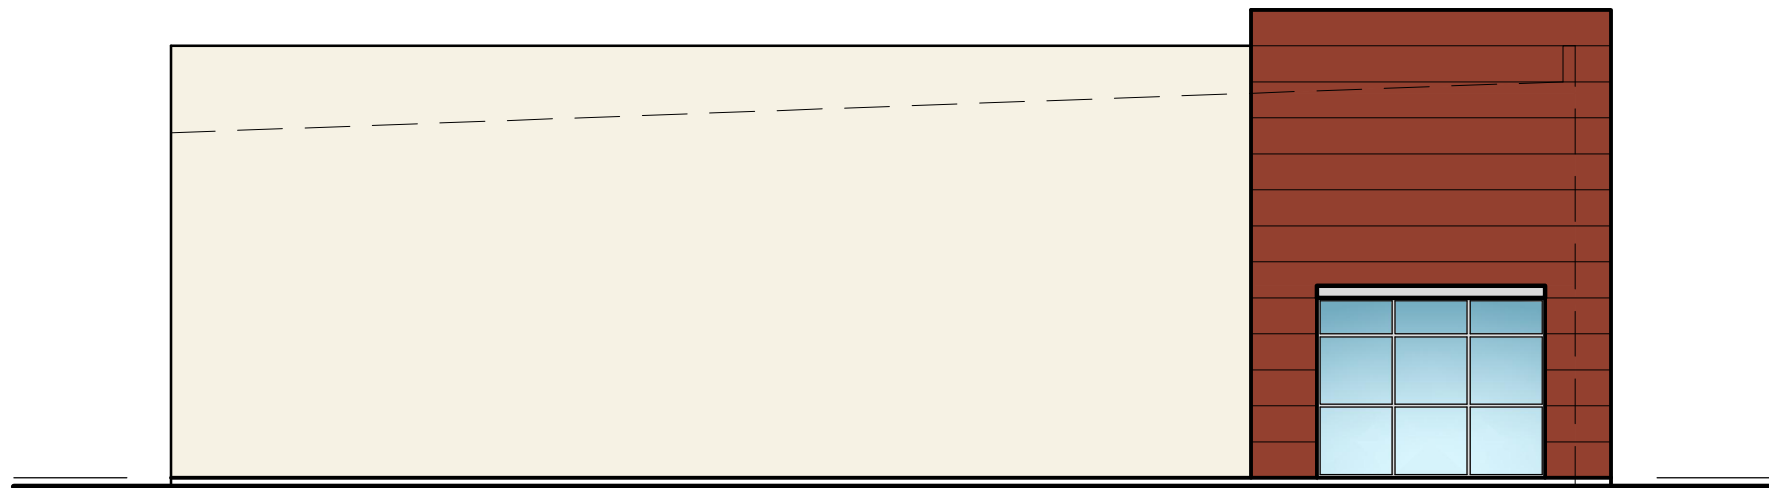


EAST ELEVATION

SCALE: 3/32" = 1'-0"

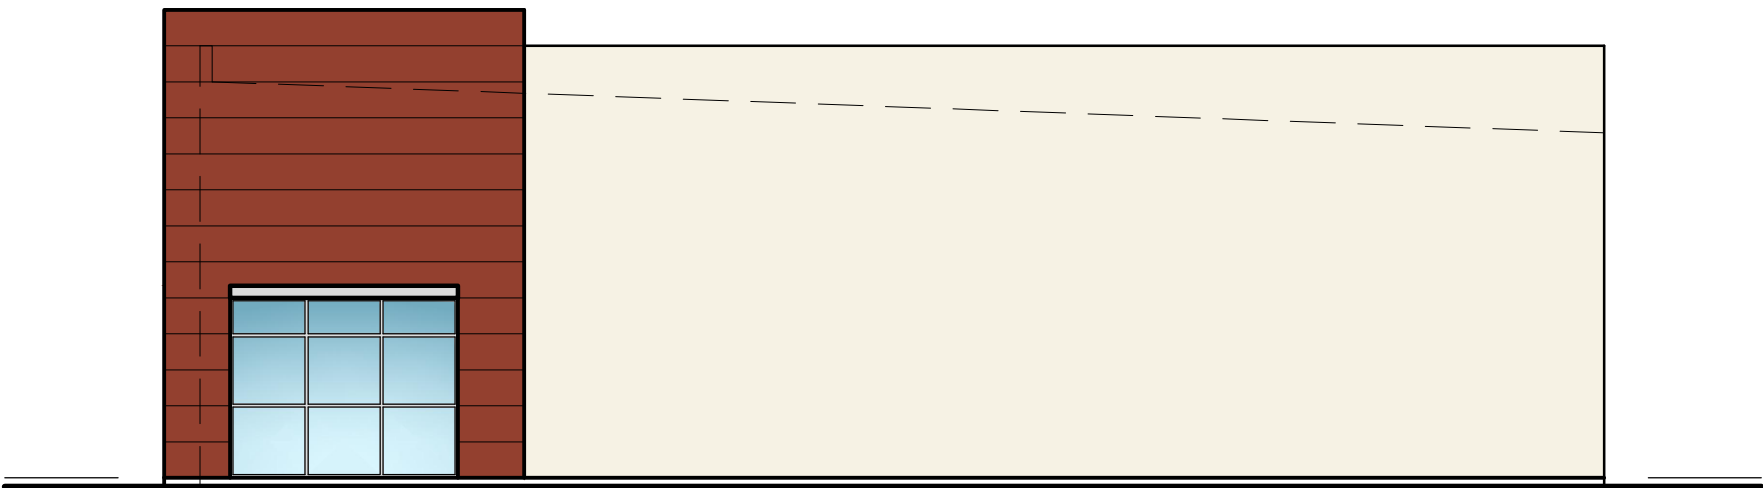

WEST ELEVATION

SCALE: 3/32" = 1'-0"

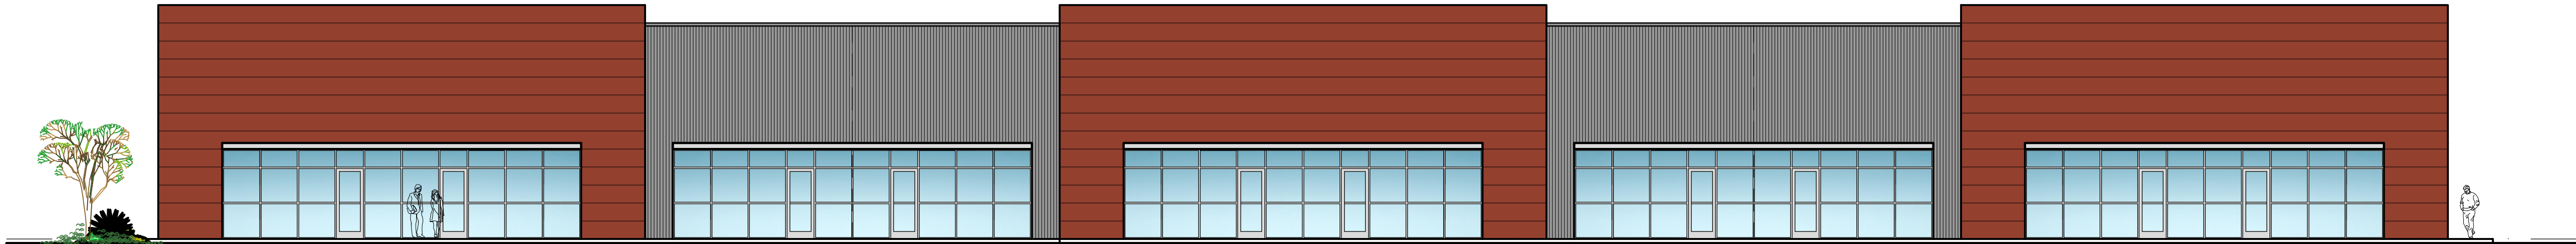

NORTH ELEVATION

SCALE: 3/32" = 1'-0"

REVISIONS

Pablo Aguirre Jr. AAIA CNU-A
(915) 920-5168
paguirrejr@elp.rr.com

A New Development for:
OFFICE WAREHOUSE / CONDOS
Pawling Drive & Oxbow Drive
Horizon City, Texas

DATE: 01/20/2023
FILE NAME: Elevations

SHEET NUMBER

SCH-2