



THIS EXHIBIT IS SOLELY FOR THE PURPOSE
 OF SHOWING THE APPROXIMATE LOCATION
 OF THE PREMISES AND FOR ILLUSTRATING
 THE GENERAL CONFIGURATION OF THE PREMISES ONLY.
 NOT RESPONSIBLE FOR ERRORS OR OMISSIONS.

MURRAY AVENUE

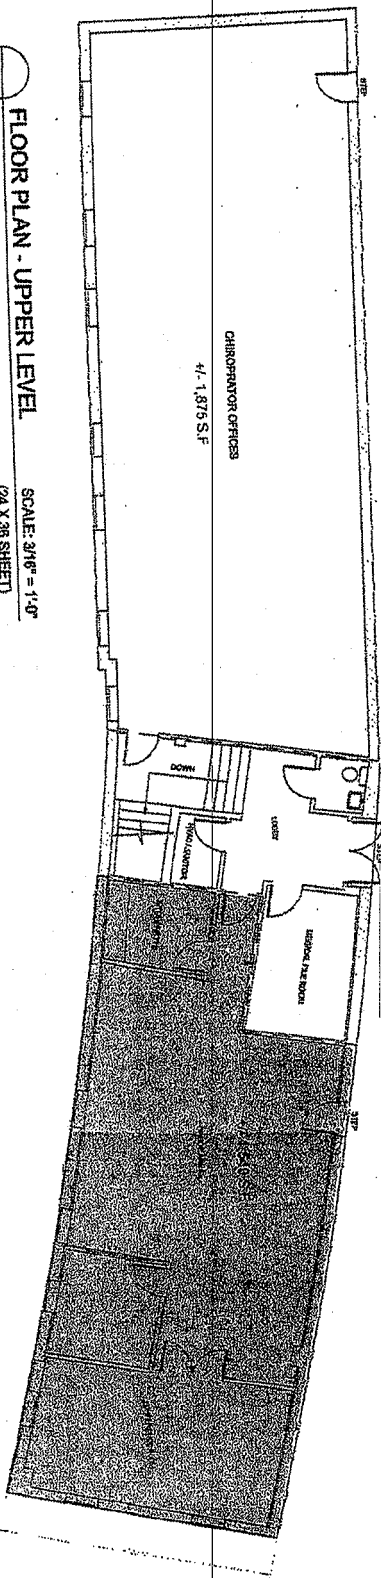

FLOOR PLAN - UPPER LEVEL
 SCALE: 3/16" = 1'-0"
 (24 X 36 SHEET)

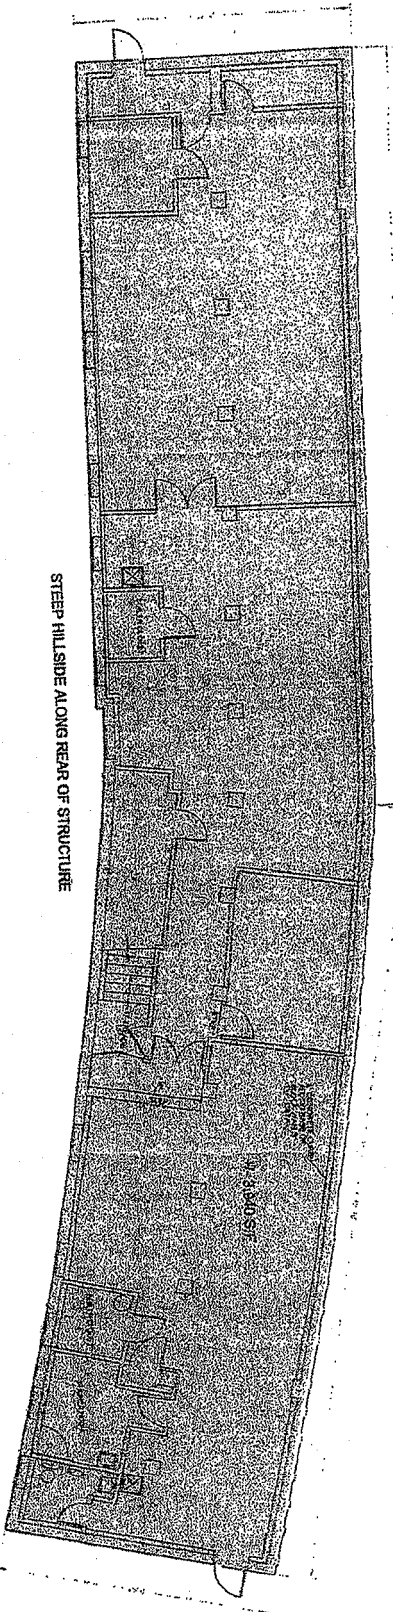

FLOOR PLAN - LOWER LEVEL
 SCALE: 3/16" = 1'-0"
 (24 X 36 SHEET)

STEEP HILLSIDE ALONG REAR OF STRUCTURE

BUILDING SITUATE
 2730 MURRAY AVENUE
 PITTSBURGH, PA 15217
 SEPTEMBER 22, 2021



One:PIG Place • Suite 1640 • Pittsburgh, PA 15222

MICHAEL CONNOR mconnor@hannalwe.com
 BRIAN KERR bkerr@hannalwe.com
 COLEMAN WILSON cwilson@hannalwe.com

All information furnished herein is for informational purposes only and is not intended to be used for any other purpose. The information is provided as is, without any warranty, and the user assumes all responsibility for its use. The information is not to be used for any other purpose without the express written consent of Hanna Langholz Wilson Ellis.