


OVERALL LIFE SAFETY FIRST FLOOR PLAN

SCALE: 3/32" = 1'-0"

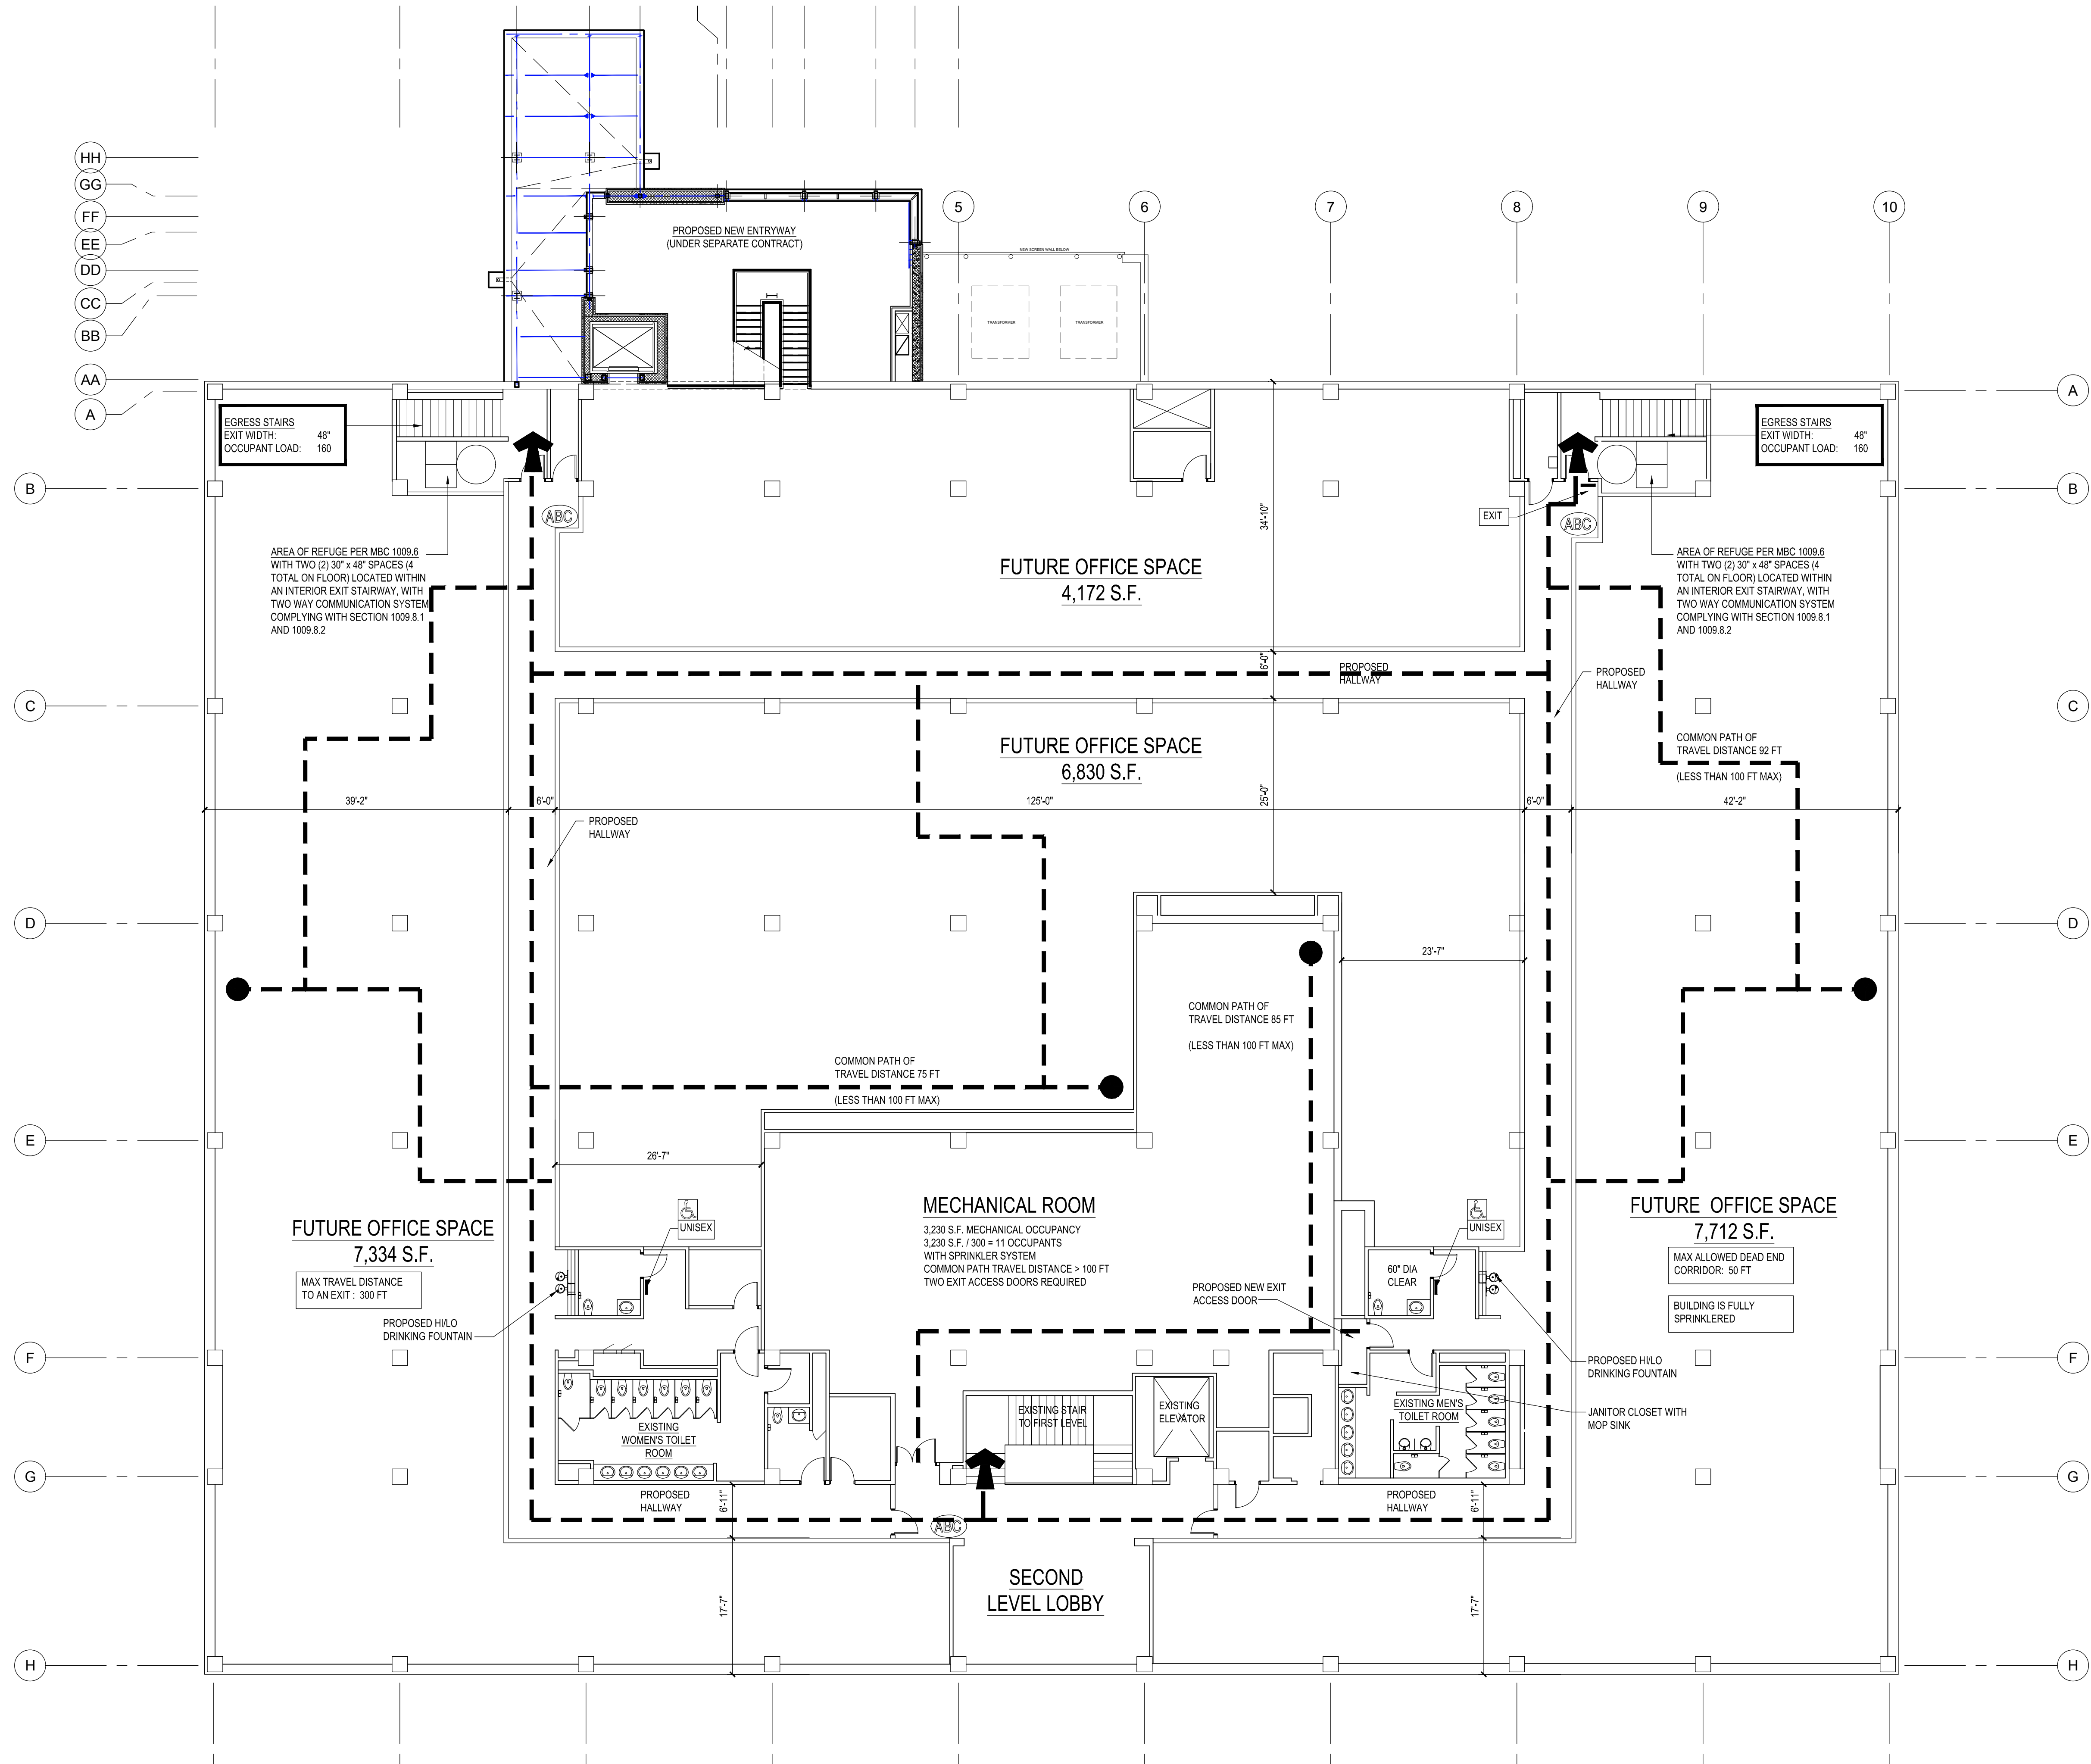

NUDELL
ARCHITECTS

MICHIGAN
30403 W. 13 Mile Road
Farmington Hills, Michigan 48334
t 248 324 8800

FLORIDA
1807 Edgewater Drive
Orlando, Florida 32804
t 407 930 2526

NOTICE

THIS ARCHITECTURAL AND/OR ENGINEERING
DRAWING IS GIVEN IN CONFIDENCE - NO USE,
IN WHOLE OR PART, MAY BE MADE WITHOUT
PRIOR WRITTEN CONSENT OF NUDELL
ARCHITECTS. ALL RIGHTS ARE HEREBY
SPECIALLY RESERVED.

NUDELL ARCHITECTS
COPYRIGHT YEAR 2022

project title

HOWELL
HEALTH HUB
PHASE 2

645 GRAND RIVER AVE
HOWELL, MI

sheet title

OVERALL
LIFE SAFETY
FIRST FLOOR PLAN

DO NOT SCALE DRAWINGS
USE FIGURED DIMENSIONS ONLY

project number

2022-049-02

drawn JRJ/EY

checked JRJ/JT

approved JHN

issued for date

REVIEW 03/13/23

sheet

A-002