

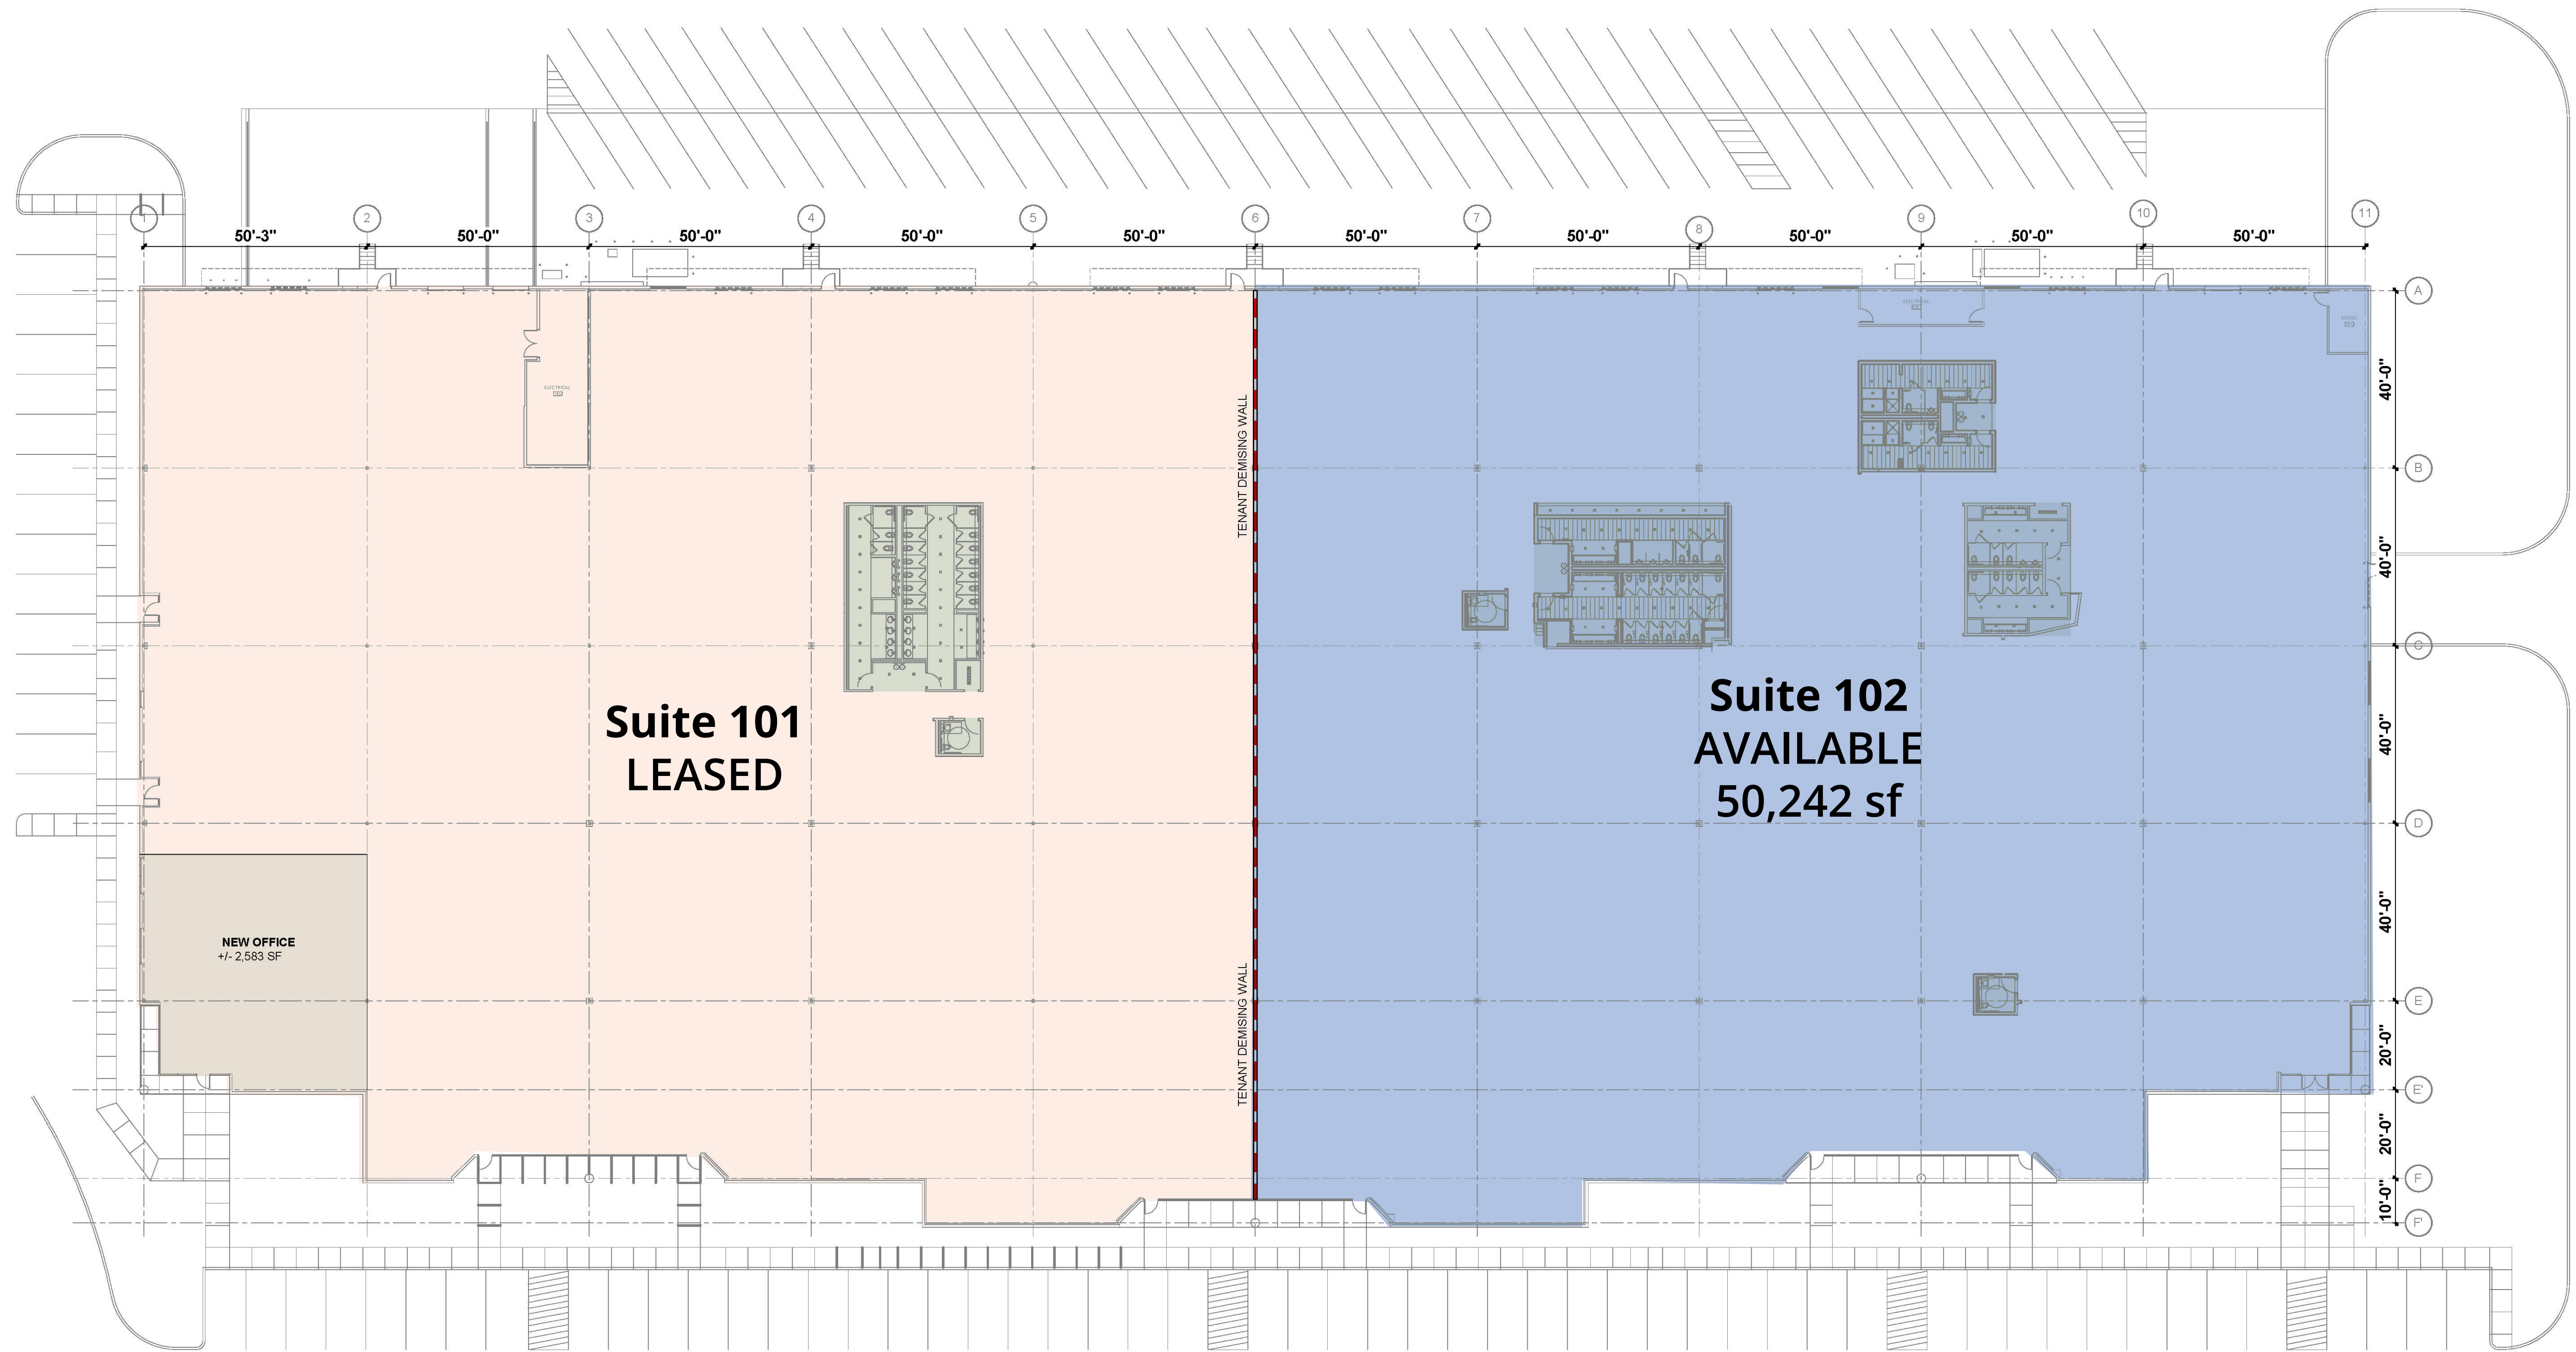


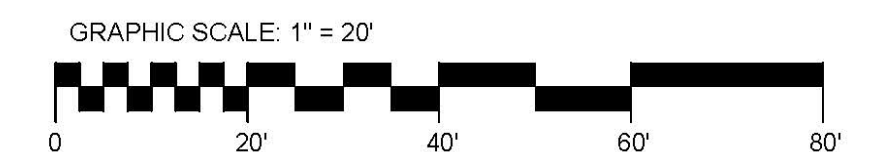

1 FLOOR PLAN
SCALE: 1" = 20'-0"

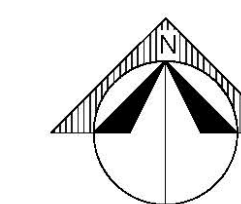

ISSUE DATE: 12/11/24