


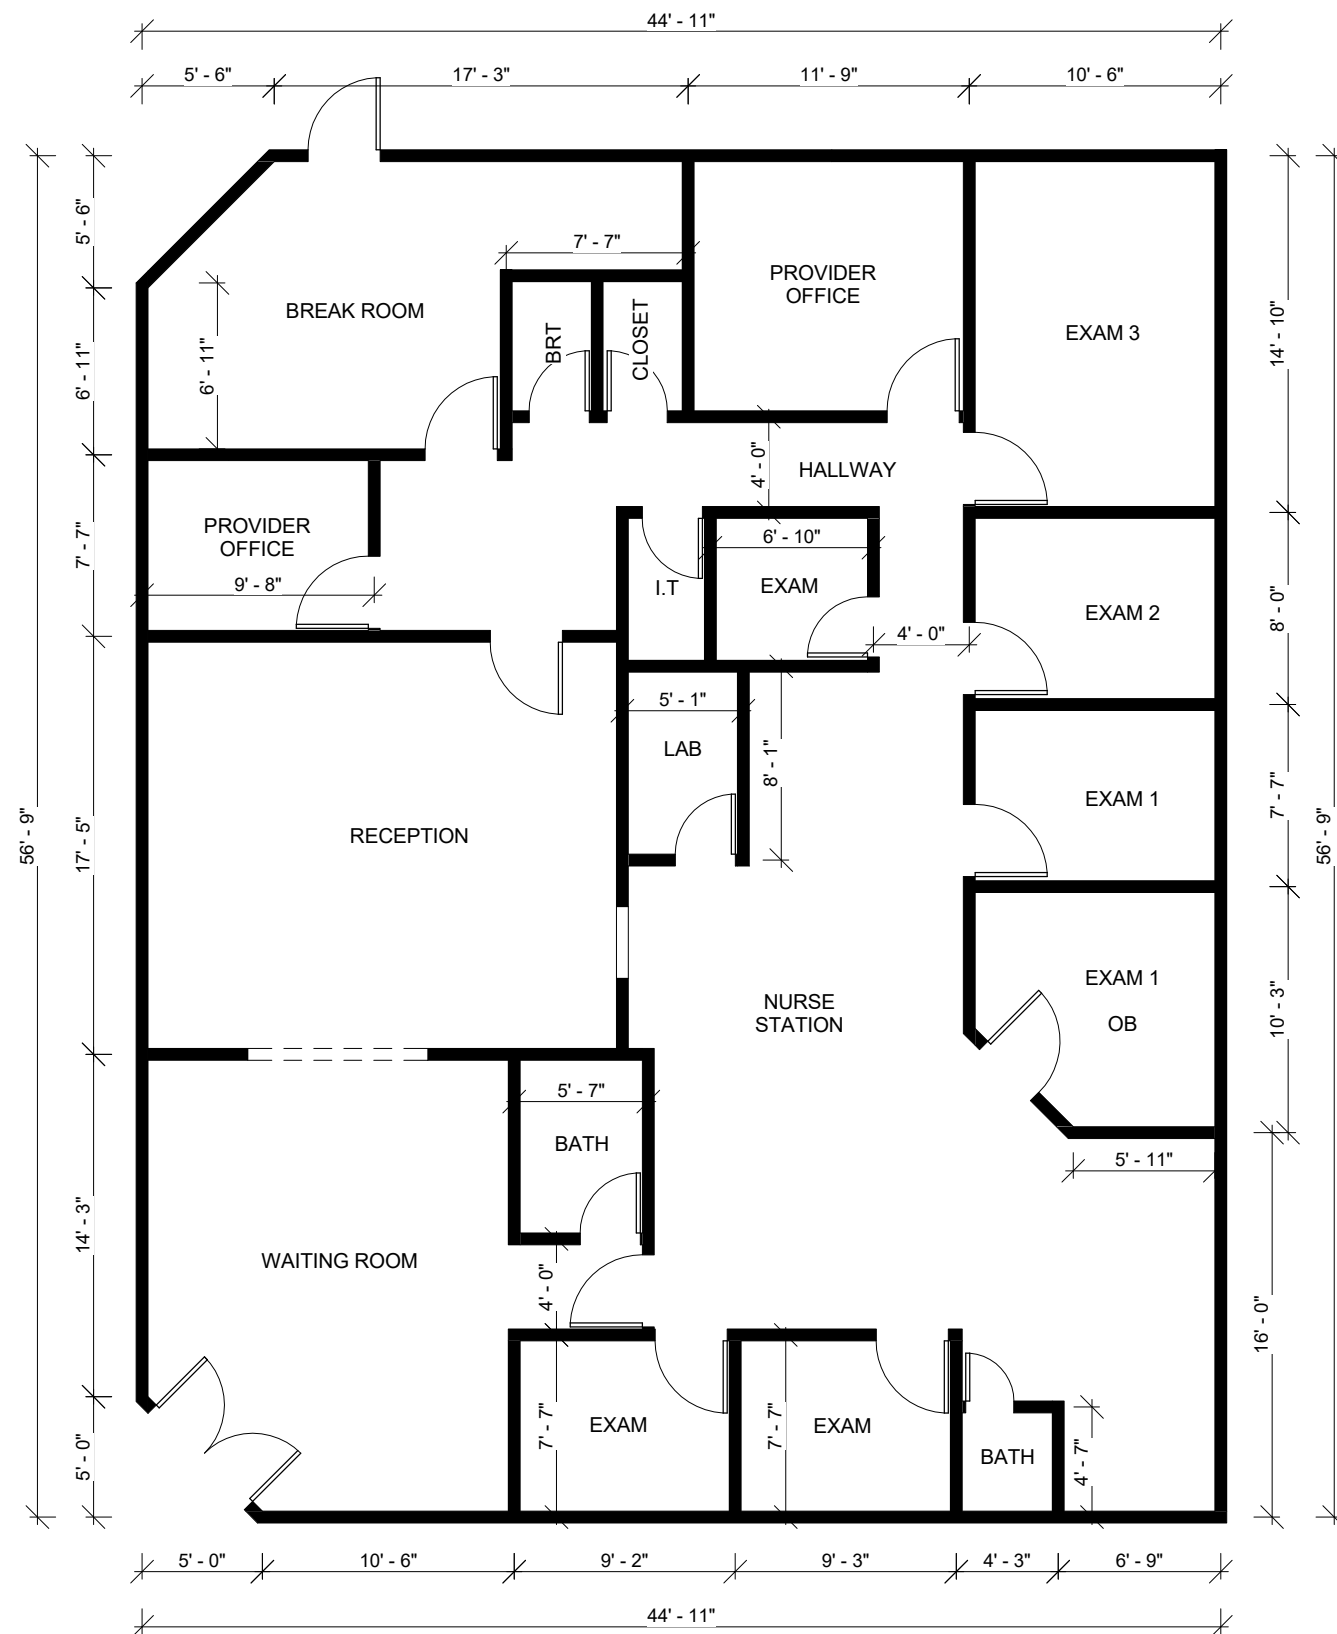

FLOOR PLAN

SCALE: 1/8" = 1' - 0" @ A3 Paper size