


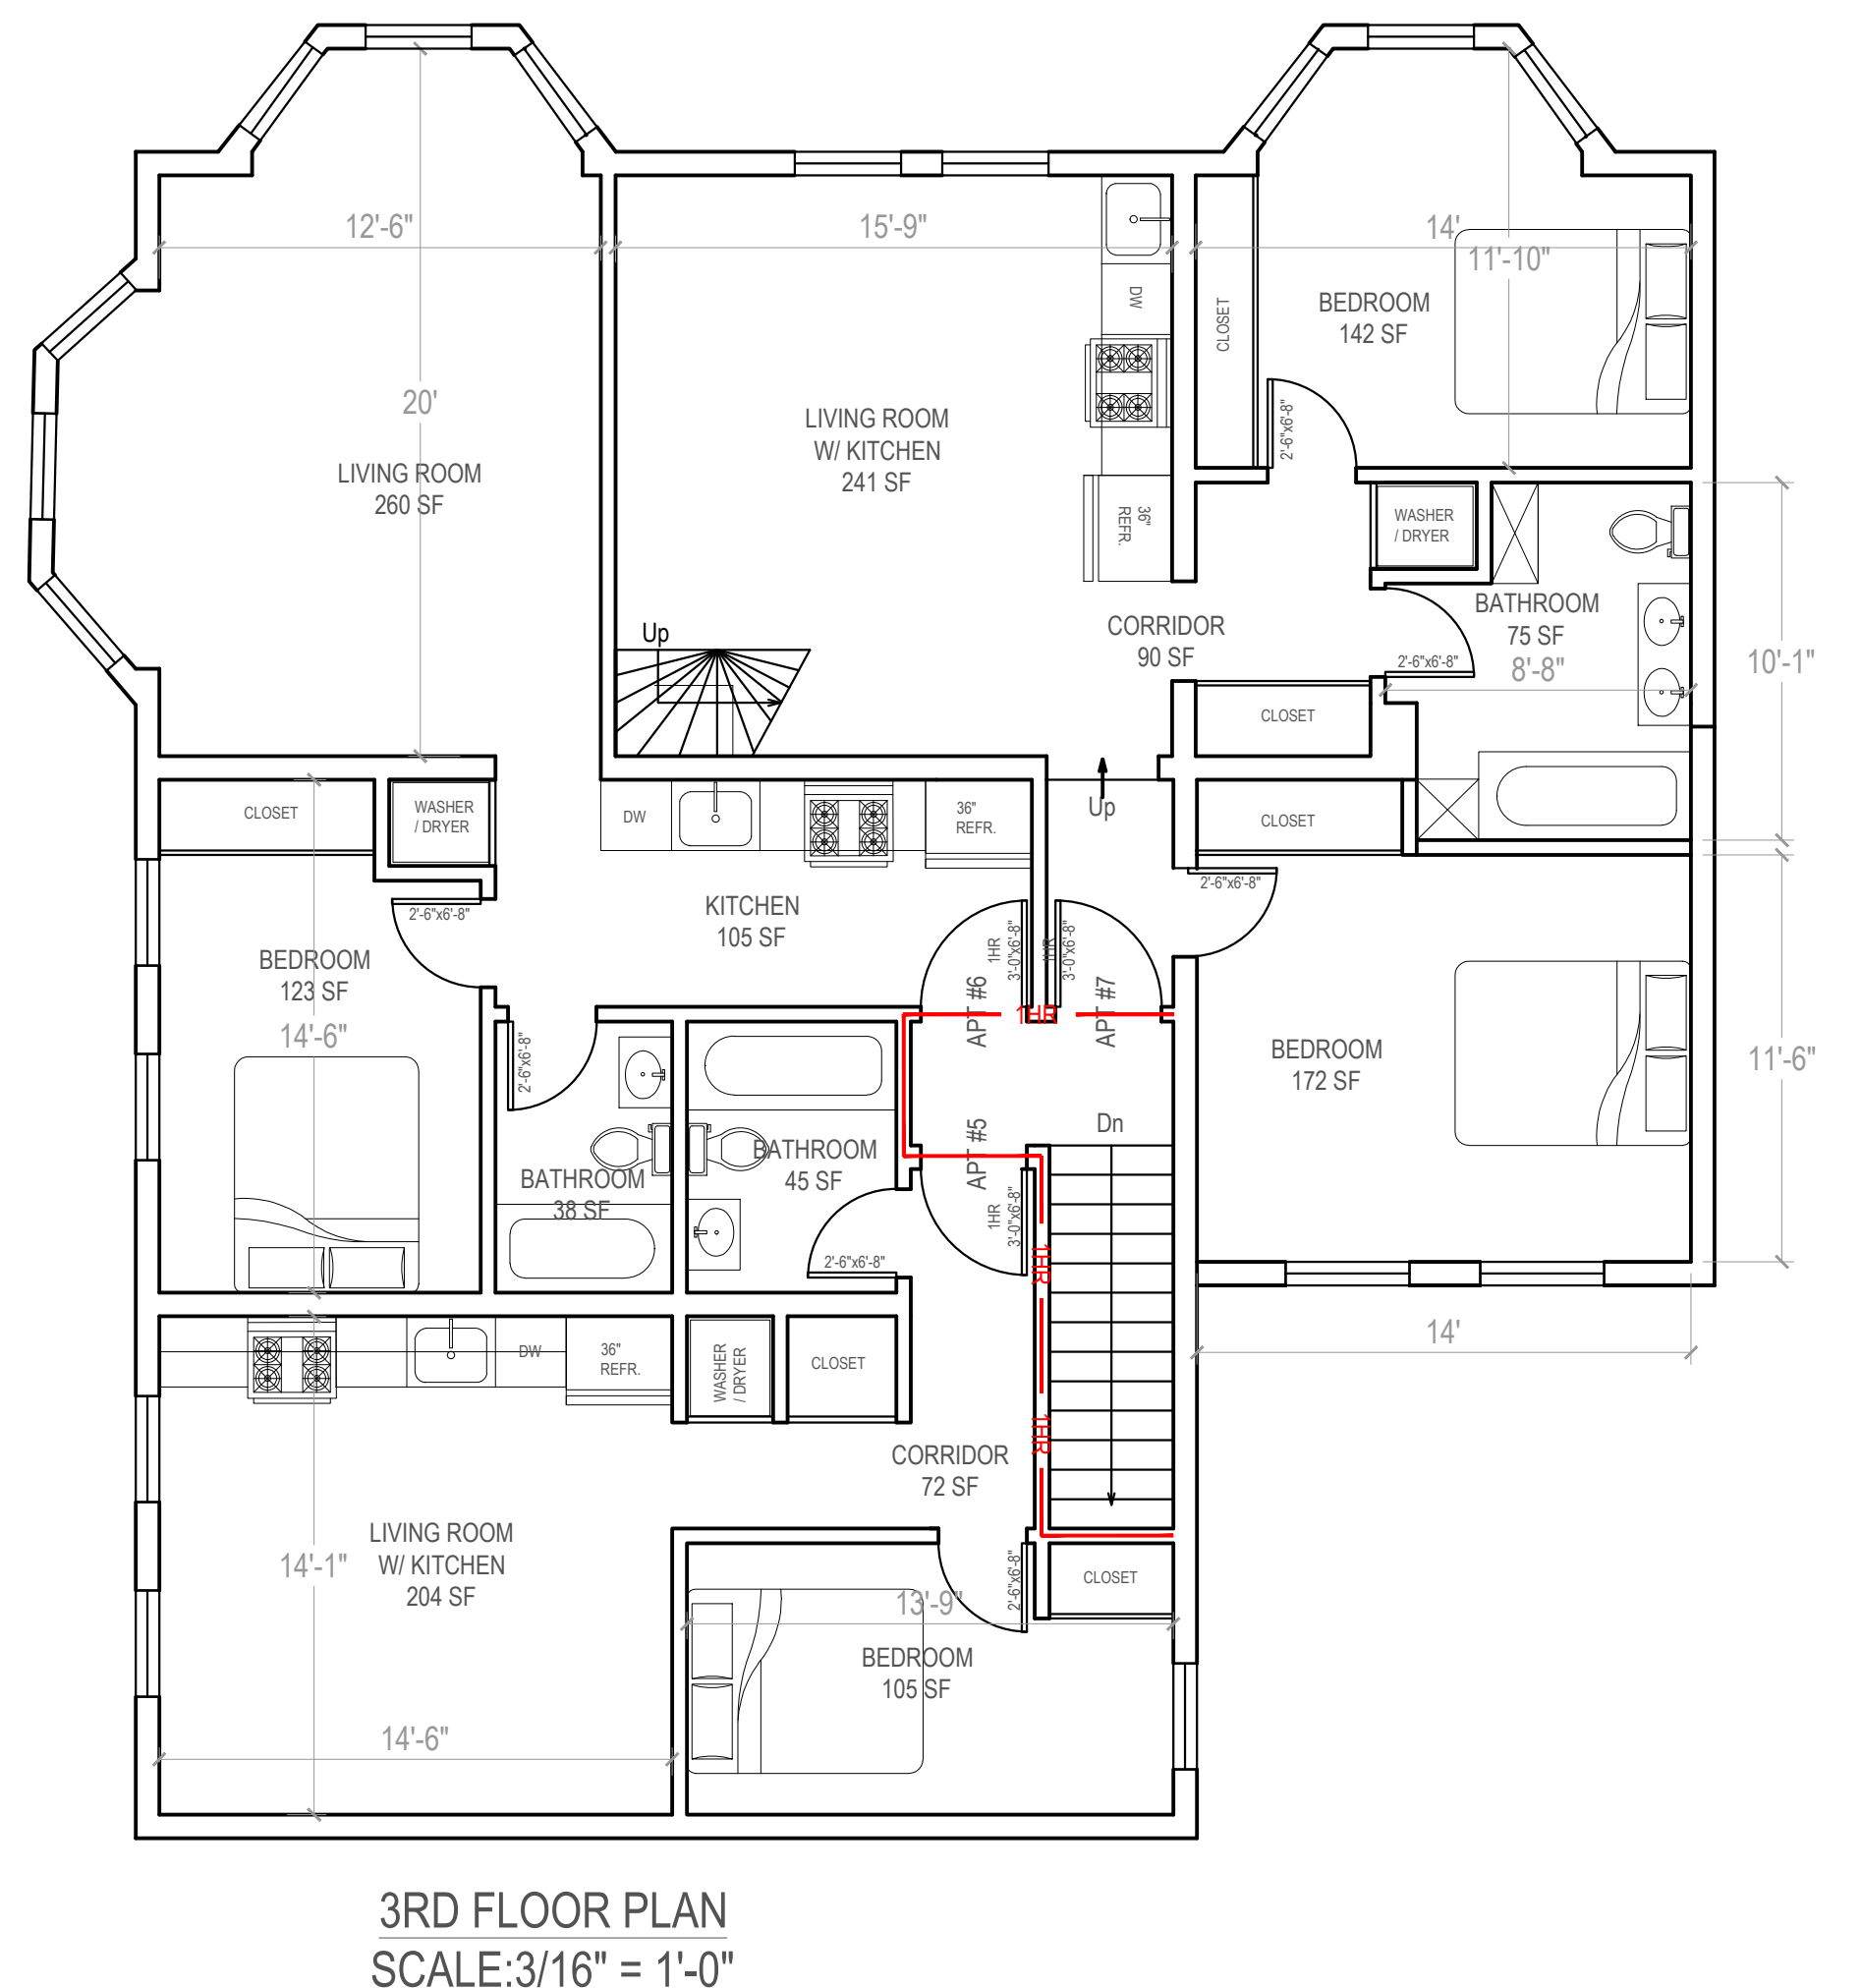
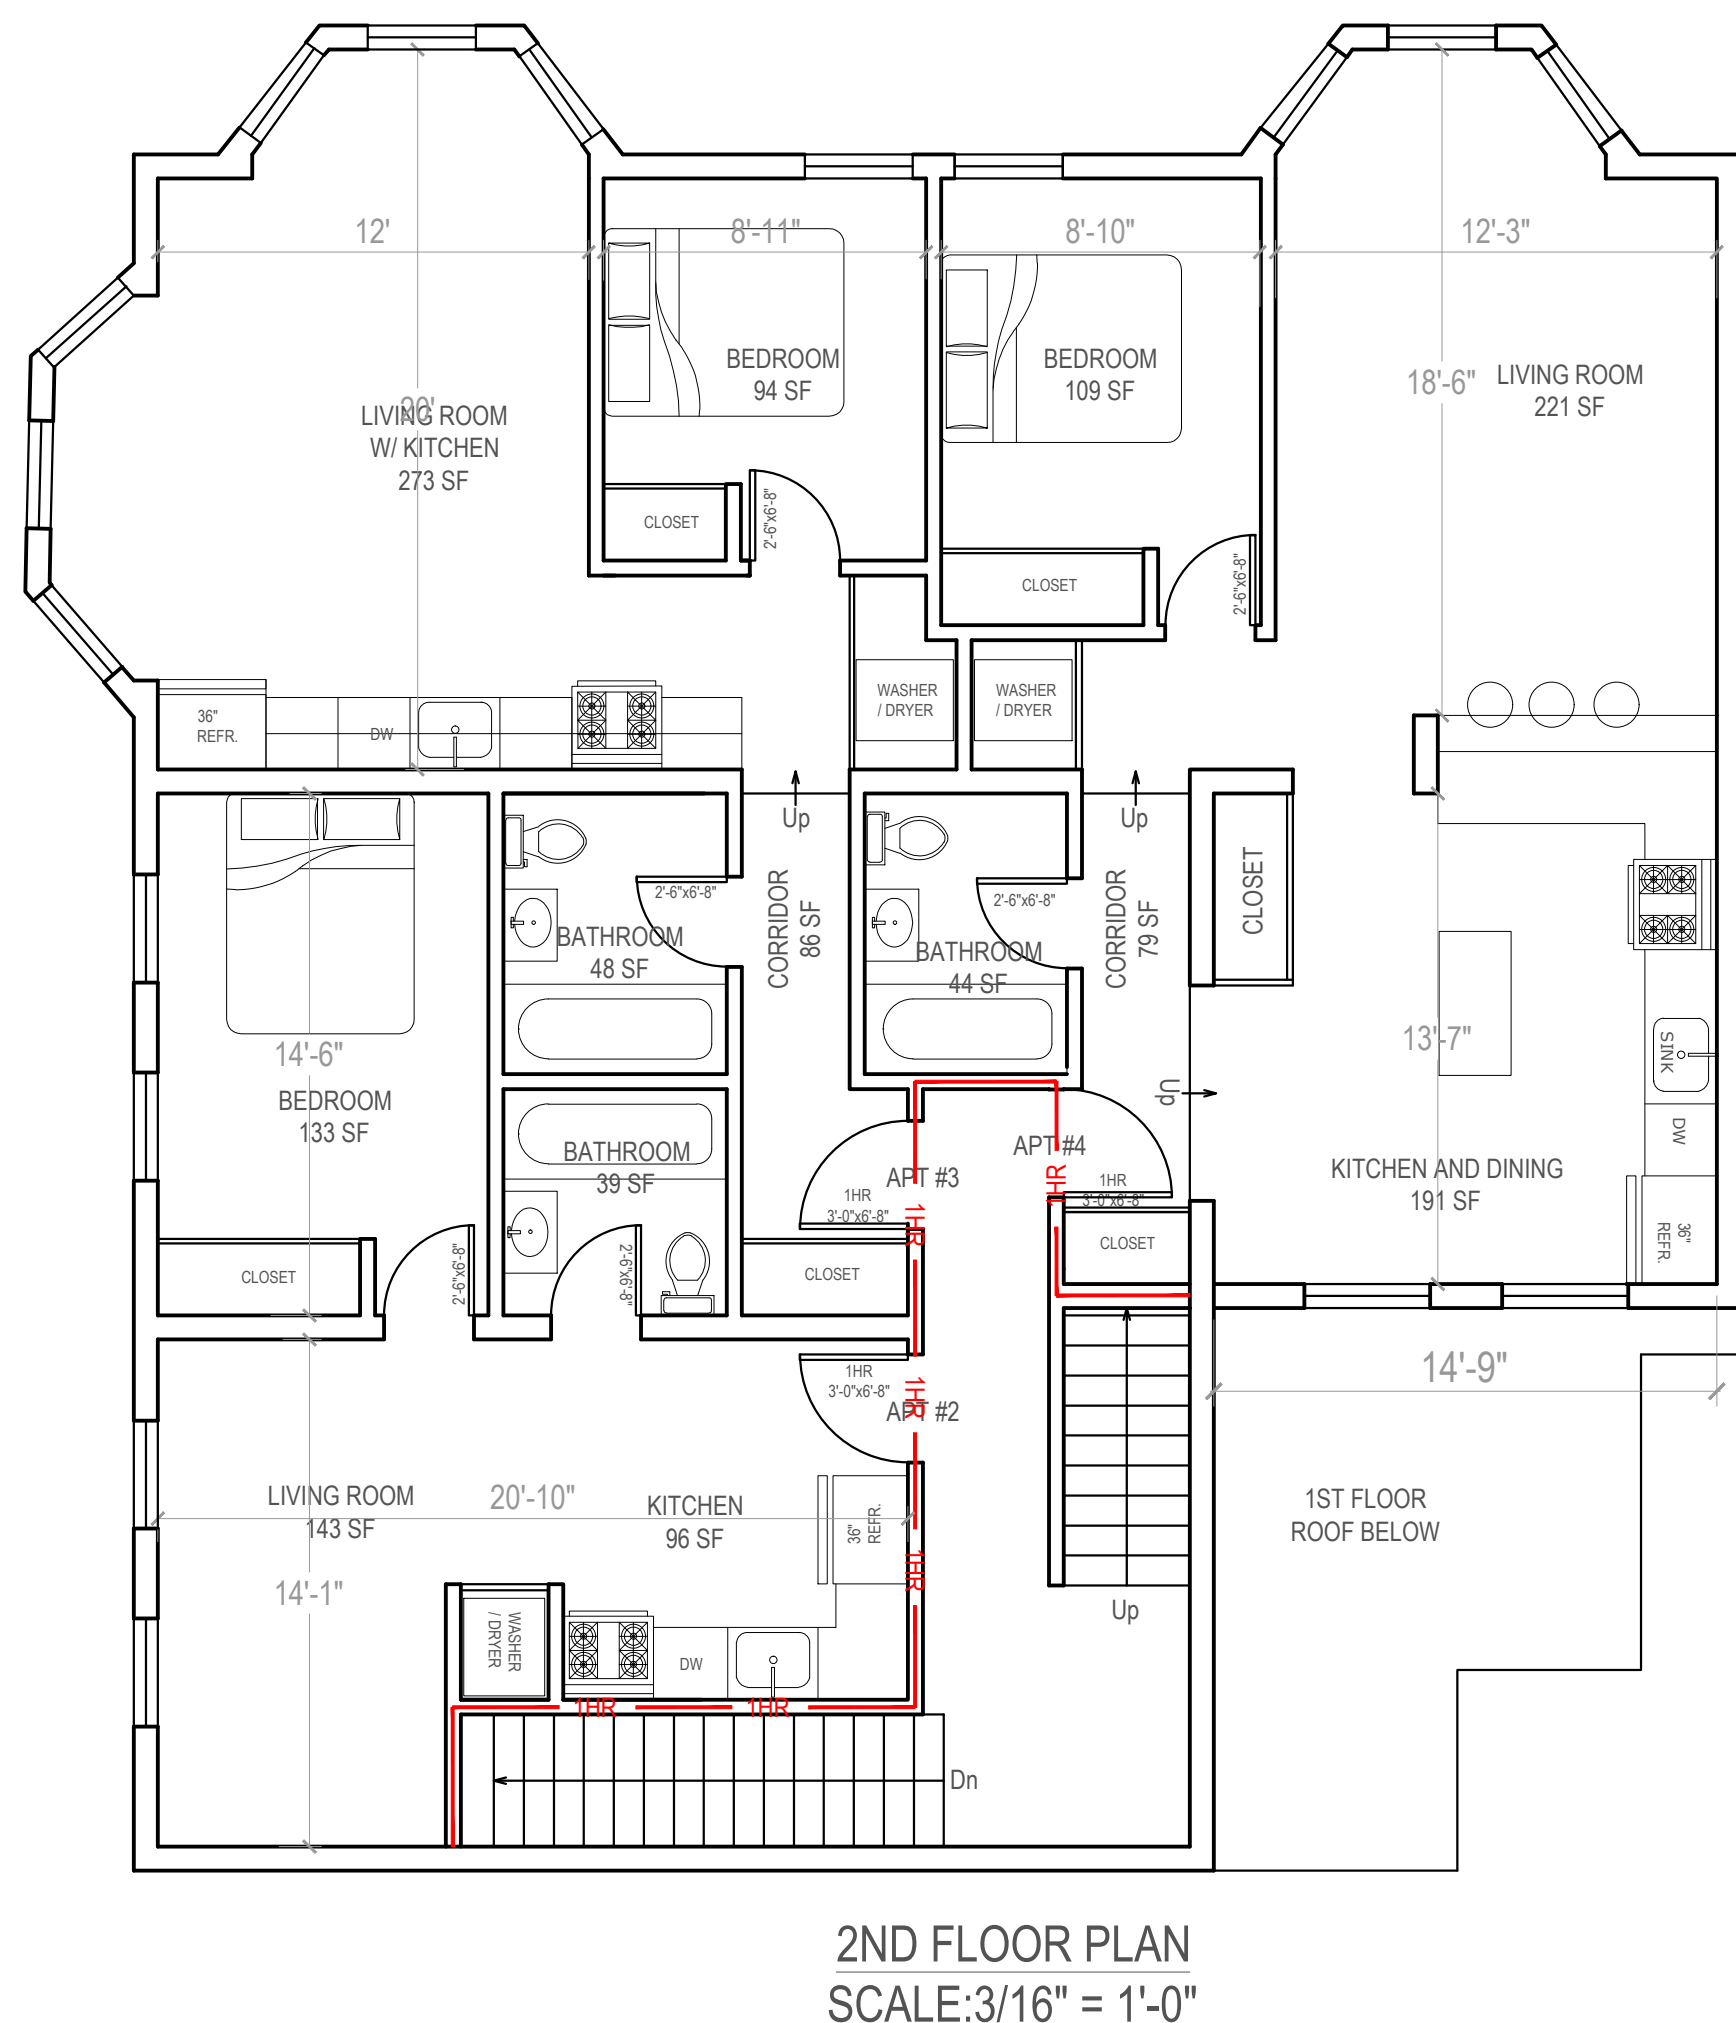


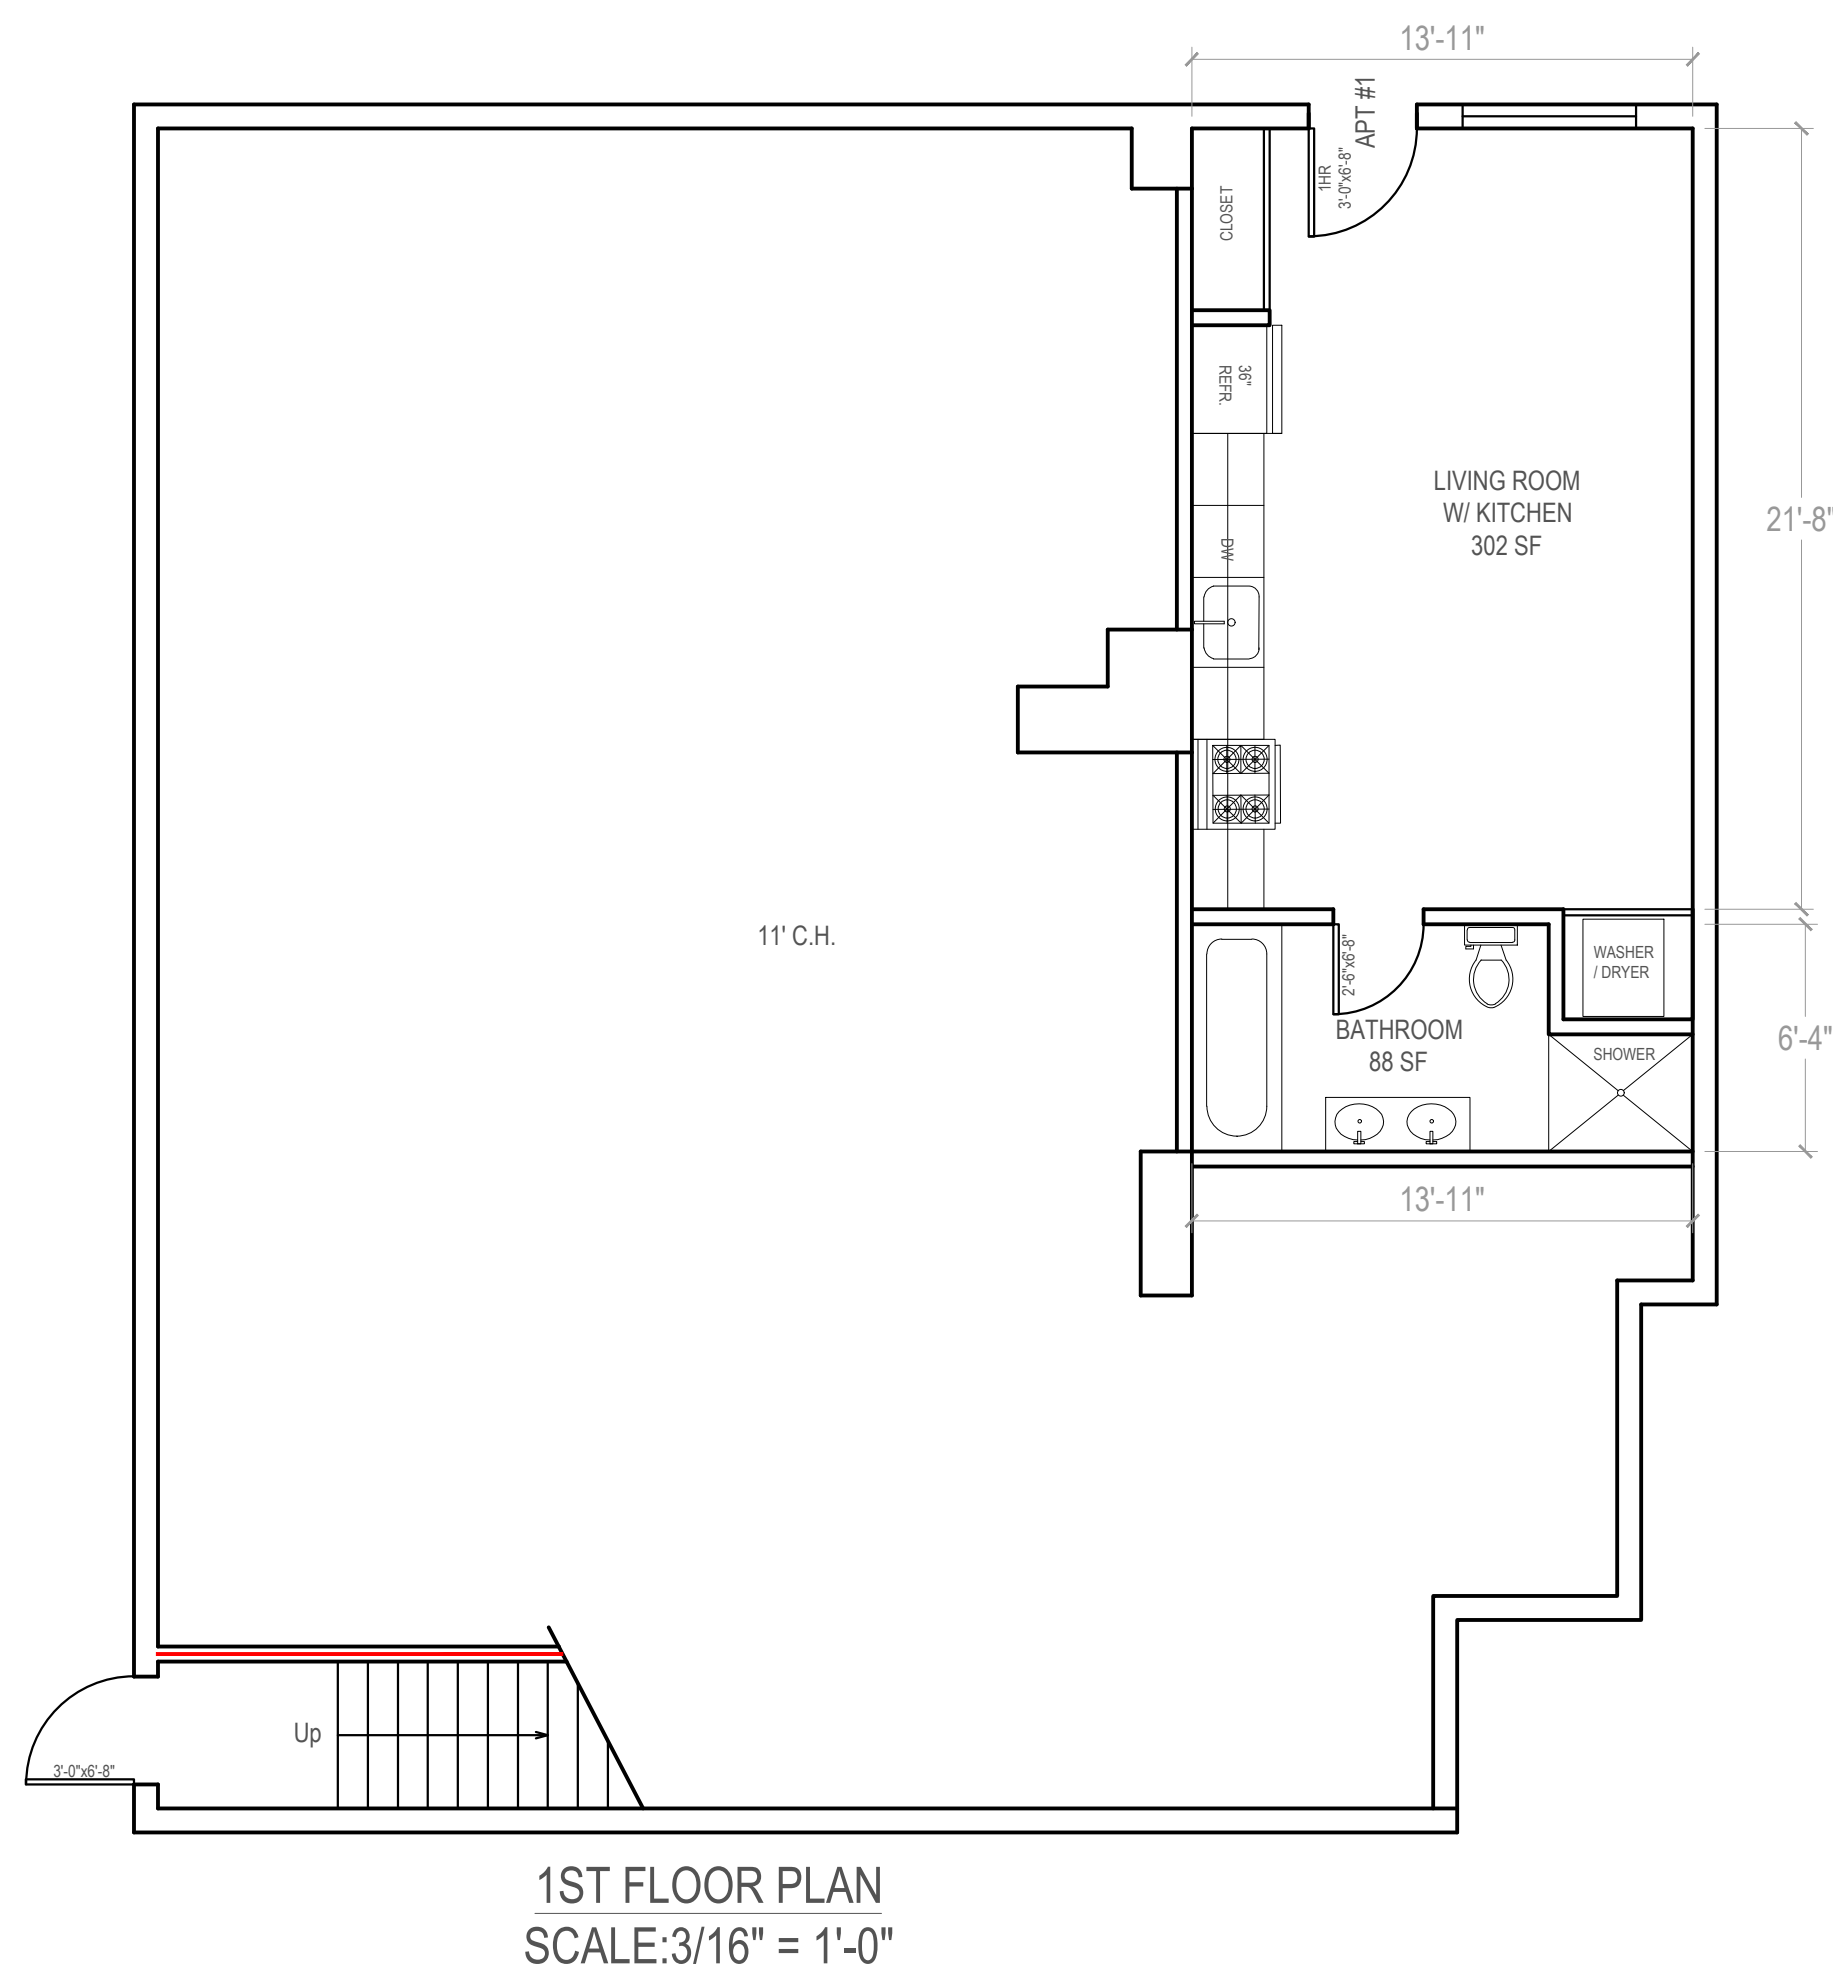

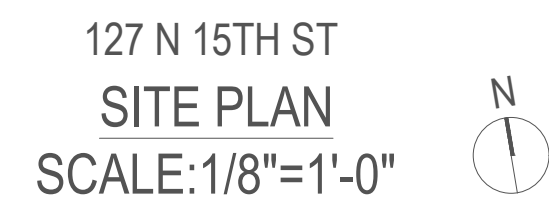

FRONT ELEVATION - FROM N 15TH ST
SCALE:3/16" = 1'-0"

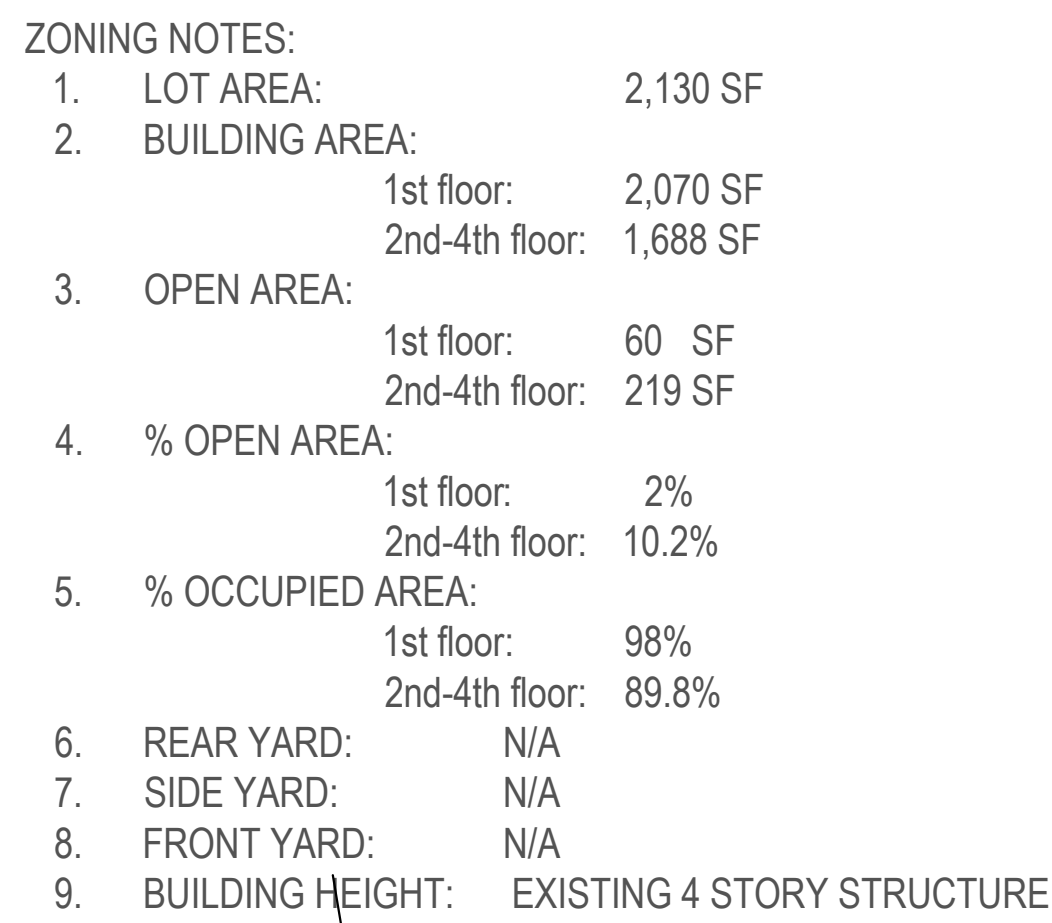

FRONT ELEVATION - FROM CHERRY ST
SCALE:3/16" = 1'-0"



FRONT ELEVATION - FROM N 15TH ST
SCALE:3/16" = 1'-0"



FRONT ELEVATION - FROM CHERRY ST
SCALE:3/16" = 1'-0"