


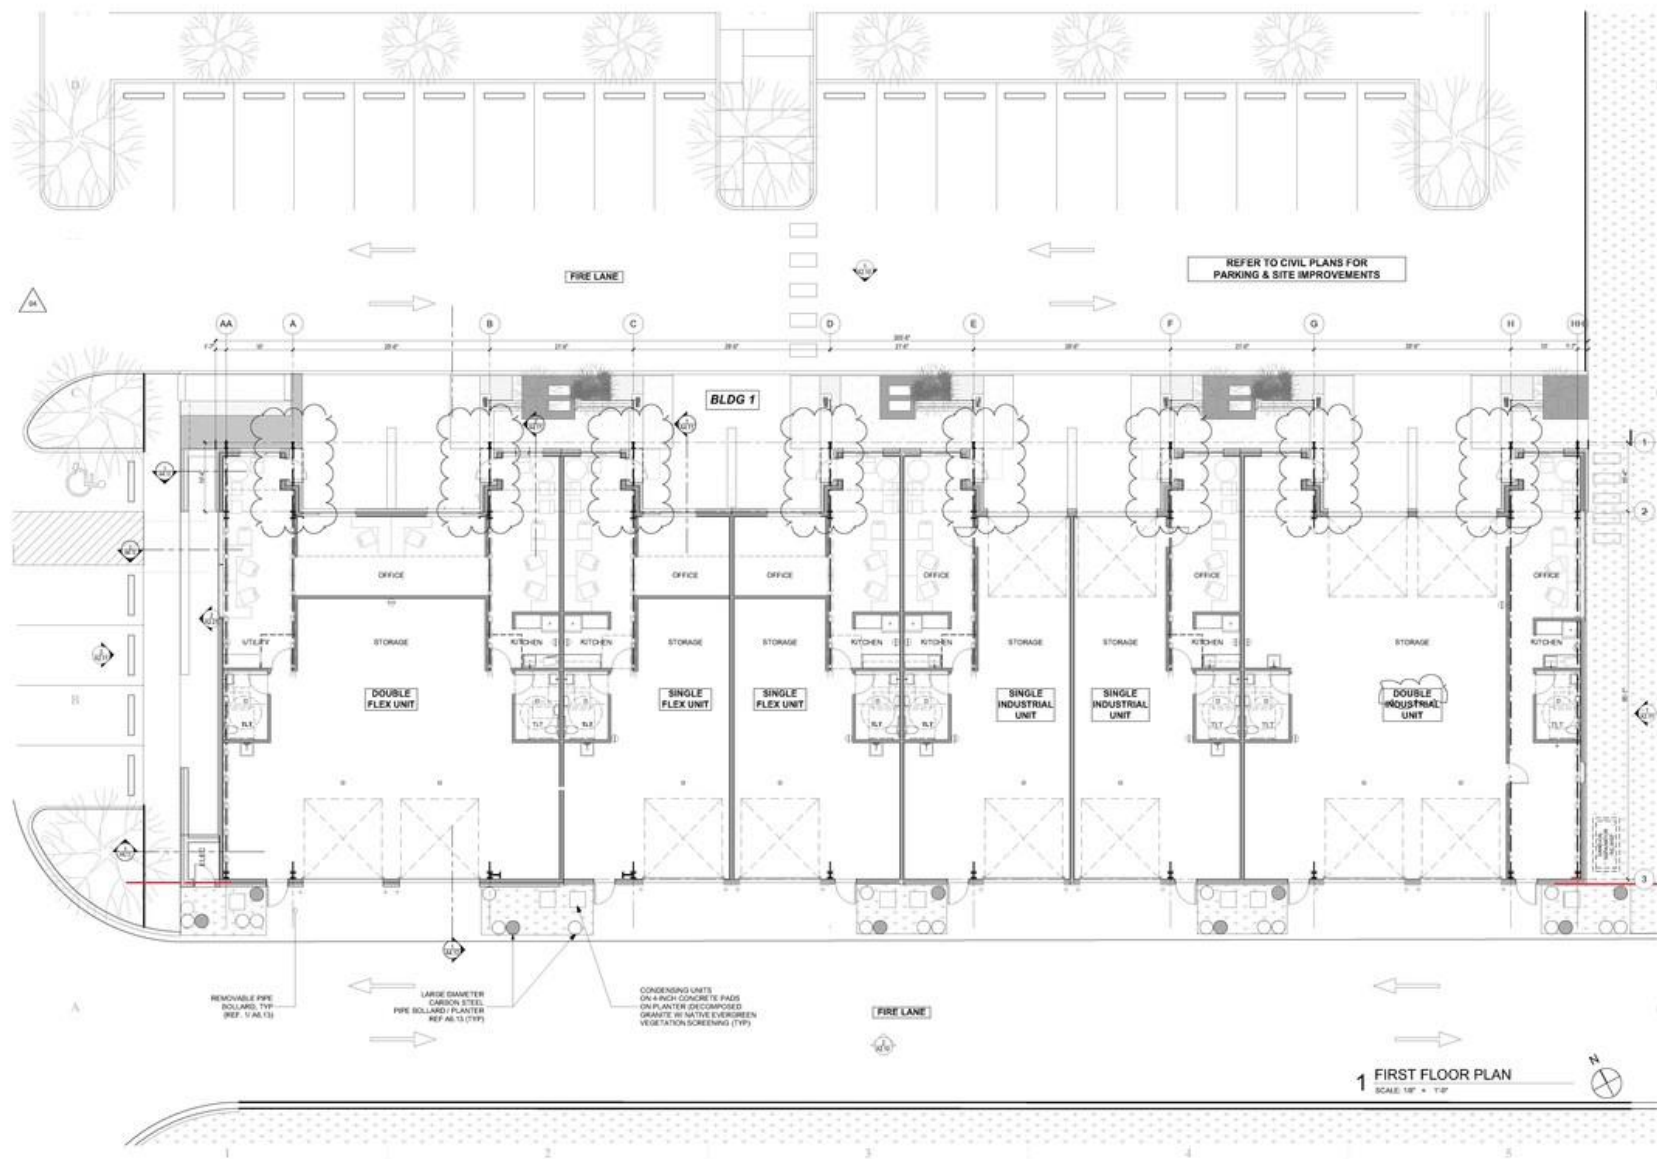

02/24/2016

JACK TRADE
PHASE 1 - BUILDING 1
PHASE 2 - BUILDING 2
 1019 HEATHERWILDE
 PFLUGERVILLE, TEXAS 78660

100% CONSTRUCTION
 DOCUMENTS

©2016 Forge Craft Architecture + Design
 ©2016 Tom Hunt Architecture

NO. 001 DESCRIPTION
 001000 FLOOR PLANS, REVISIONS
 002000 MECHANICAL
 003000 ELECTRICAL

DATE: 06/10/18
 PROJECT NUMBER: 2015-0030
 SHEET TITLE: FIRST FLOOR PLAN - BLDG 1

SHEET: A1.11