


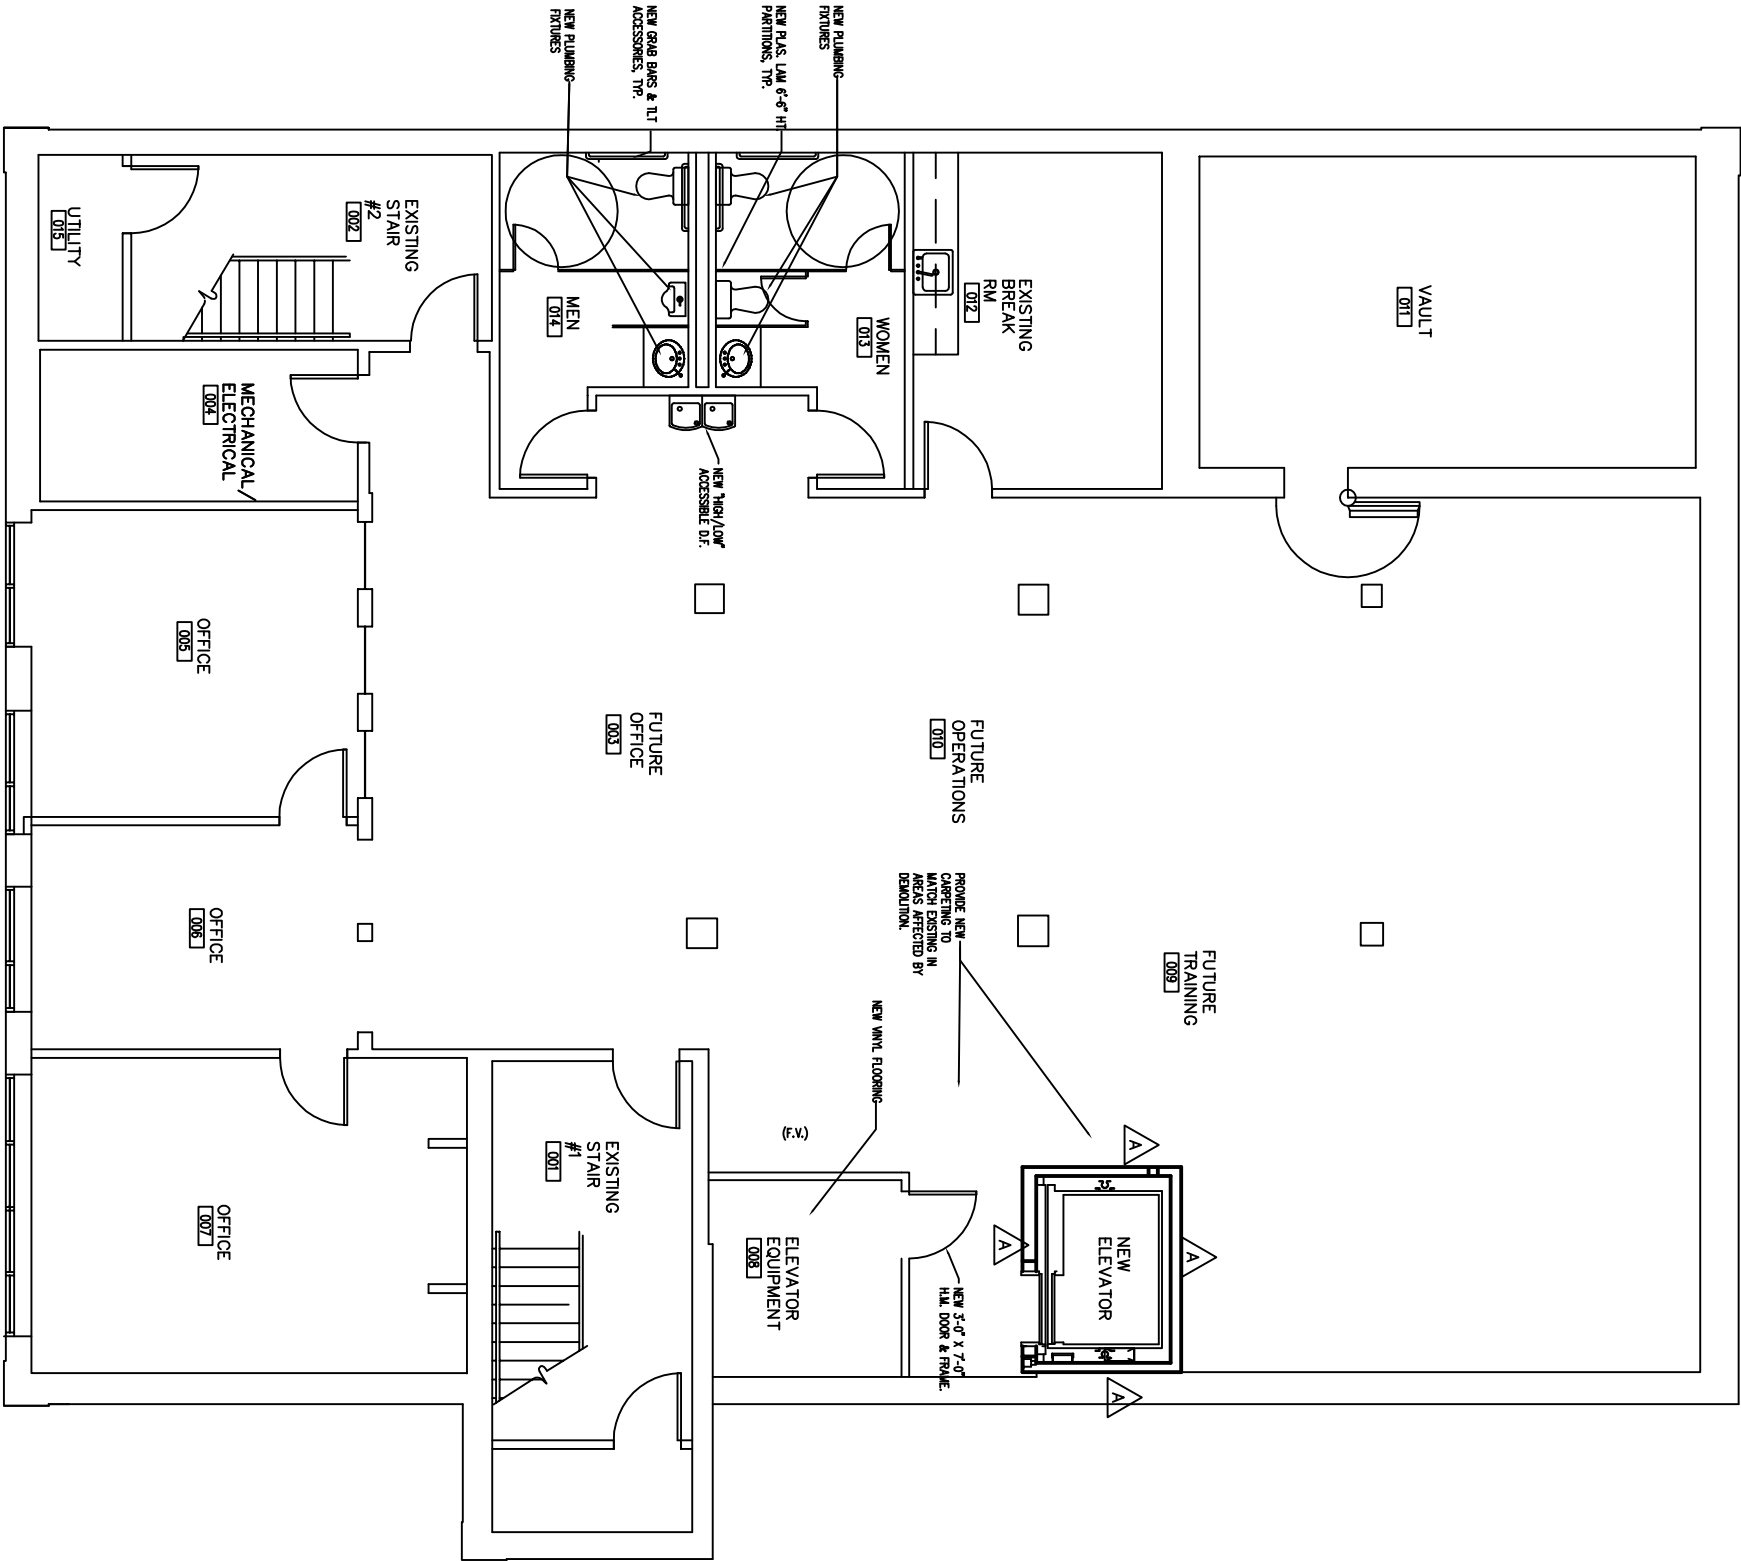

1
1A1
LOWER LEVEL FLOOR PLAN
1/4" = 1'-0"

GENERAL NOTES

1. CONTRACTOR SHALL FIELD VERIFY ALL EXISTING CONDITIONS AND NOTIFY ARCHITECT OF ANY CONFLICTS.
2. ~~XXXXXX~~ NEW WALLS ARE 3 5/8" STL STUDS @ 16" O.C. W/ 1/2" GYP. BD. EACH SIDE UNLESS OTHERWISE NOTED.
3. NEW DIMENSIONS ARE TO FACE OF FINISH, U.O.N.
4. PATCH/REPAIR ALL ITEMS ADJACENT TO DEMOLITION TO MATCH EXISTING.
5. DENOTES NEW 1 HOUR RATED FIRE WALL- 3 5/8" STL STUDS AT 16" O.C. W/ 1 LAYER 5/8" FIRECODE GYP. BD. EX. SIDE PER UL DESIGN #1401.
6. U.O.N., NEW DOORS AND FRAMES ARE TO MATCH EXISTING.

DRAWN BY	
CHECKED BY	

FULTON TEACHERS CREDIT UNION
1560 HOLCOMB BRIDGE RD
ROSWell, GEORGIA

CONSULTANTS & BUILDERS, INC.
Relationships. Building. Success.

3850 PEACHTREE INDUSTRIAL BLVD.
DULUTH, GA. 30096
PHONE: 770-729-8183
FAX: 770-416-9619

SHEFFER & GRANT, ARCHITECTS P.C.
4807 VESUCA ROAD, ATLANTA, GA 30342 (404) 876-0822

COPYRIGHTED DOCUMENT

THIS DRAWING AND ASSOCIATED ELECTRONIC FILES ARE PROVIDED AS AN INSTRUMENT OF SERVICE FOR THE PROJECT LISTED HEREIN. THE ORIGINALS MUST BE KEPT IN THESE DOCUMENTS TO REMAIN THE PROPERTY OF CONSULTANTS & BUILDERS, INC. OR ITS SUCCESSORS. ANY USE OF THESE DOCUMENTS FOR PURPOSES OTHER THAN THOSE ASSOCIATED WITH THE PROJECT LISTED HEREIN, WITHOUT THE EXPRESS WRITTEN PERMISSION OF CONSULTANTS & BUILDERS, INC. IS PROHIBITED.

© 2007 CONSULTANTS & BUILDERS, INC.
© 2007 SHEFFER & GRANT, ARCHITECTS, P.C.