


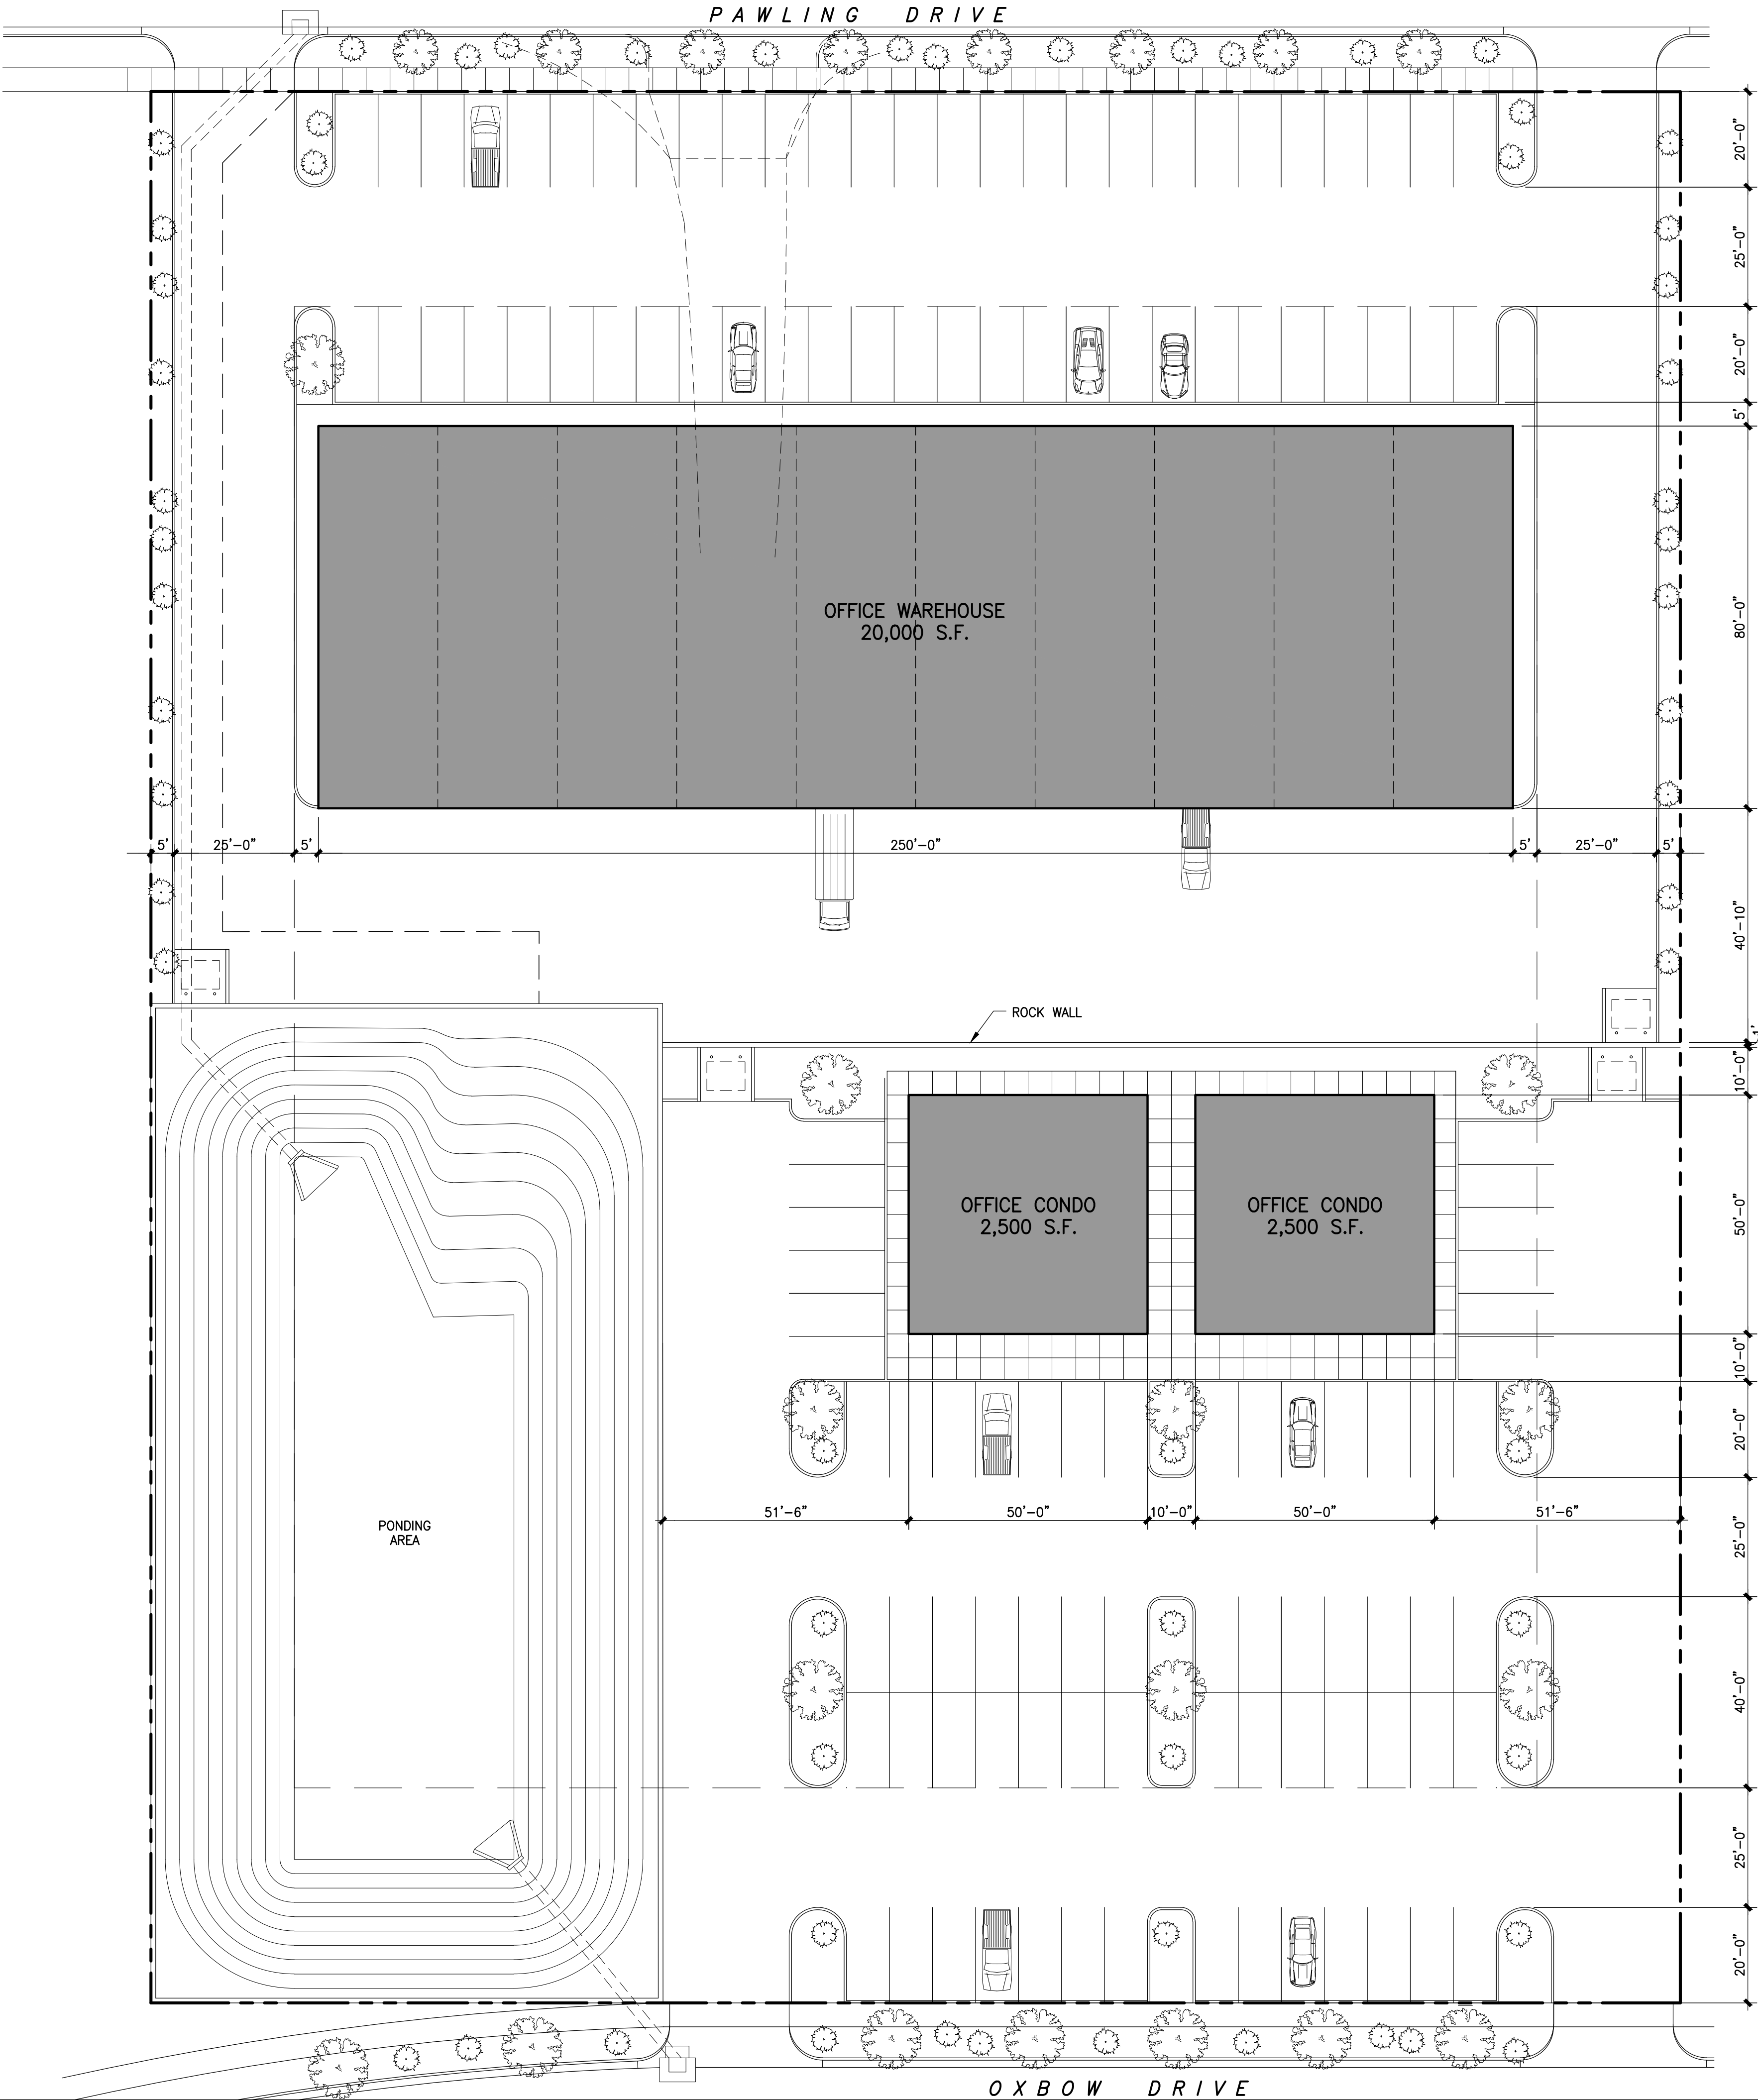

SITE PLAN
SCALE: 1" = 20'-0"

REVISIONS

Pablo Aguirre Jr. AIA CNU-A
(915) 920-5168
paguirrejr@elp.rr.com

PROJECT: A New Development for:
OFFICE WAREHOUSE / CONDOS
Pawling Drive & Oxbow Drive
Horizon City, Texas

DATE: 07/10/2023
FILE NAME: Site Plan
SHEET NUMBER

SCH-2