

FOR SALE OR LEASE

BIG SALE PRICE REDUCTION!



547,135 SF

- Divisible to 100,000 SF
- 6B Potential
- Fully air conditioned
- Excellent visibility at I-90 and Barrington Road interchange



2400 W Central Road

Hoffman Estates, Illinois

Corporate Headquarters Opportunity
in Chicago's Golden Corridor



SIZE	±547,135 SF (Divisible to 100,000 SF)	TAXES	\$2.67 PSF (2024) Potential for 6B
OFFICE	First Floor: 113,334 SF Second Floor: 74,780 SF (can be reduced)	LOADING	11 Exterior Docks 20 Interior Docks 2 Drive-in Doors
LAND AREA	23.68 Acres	CAR PARKING	468 Spaces
YEAR BUILT	Original Building: 1974 Expansion / Renovation: 1998	CLEAR HEIGHT	28'
ZONING	M-2, Manufacturing	SPRINKLER	Newer warehouse is ESFR (1998 expansion area)
POWER	10,000 amp	LEASE RATE	\$6.99/PSF
		SALE PRICE	\$65/PSF



100%
Air-conditioned



On Full Interchange
@ I-90/Barrington Road



Zoning Allows for
Trailer Parking




Excellent Visibility
on I-90




Building
is Divisible

Floor Plan

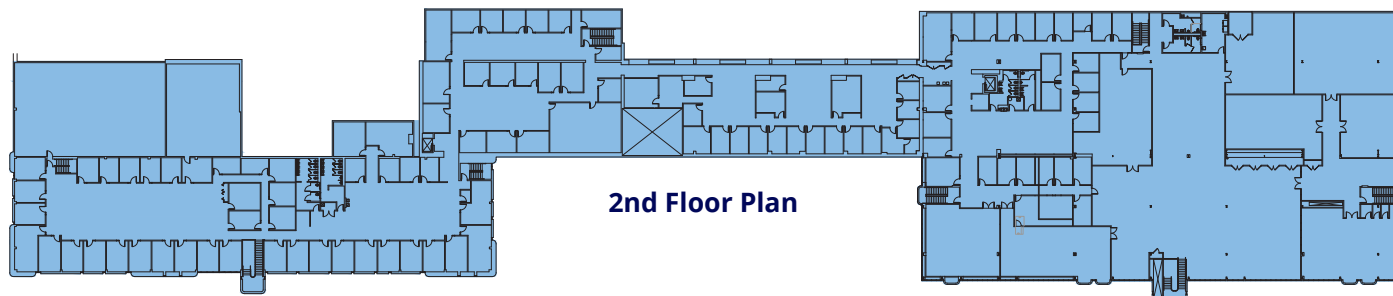


2nd Floor Office: 74,780 SF
1st Floor Office: 113,334 SF
Warehouse: 359,021 SF
Total: 547,135 SF

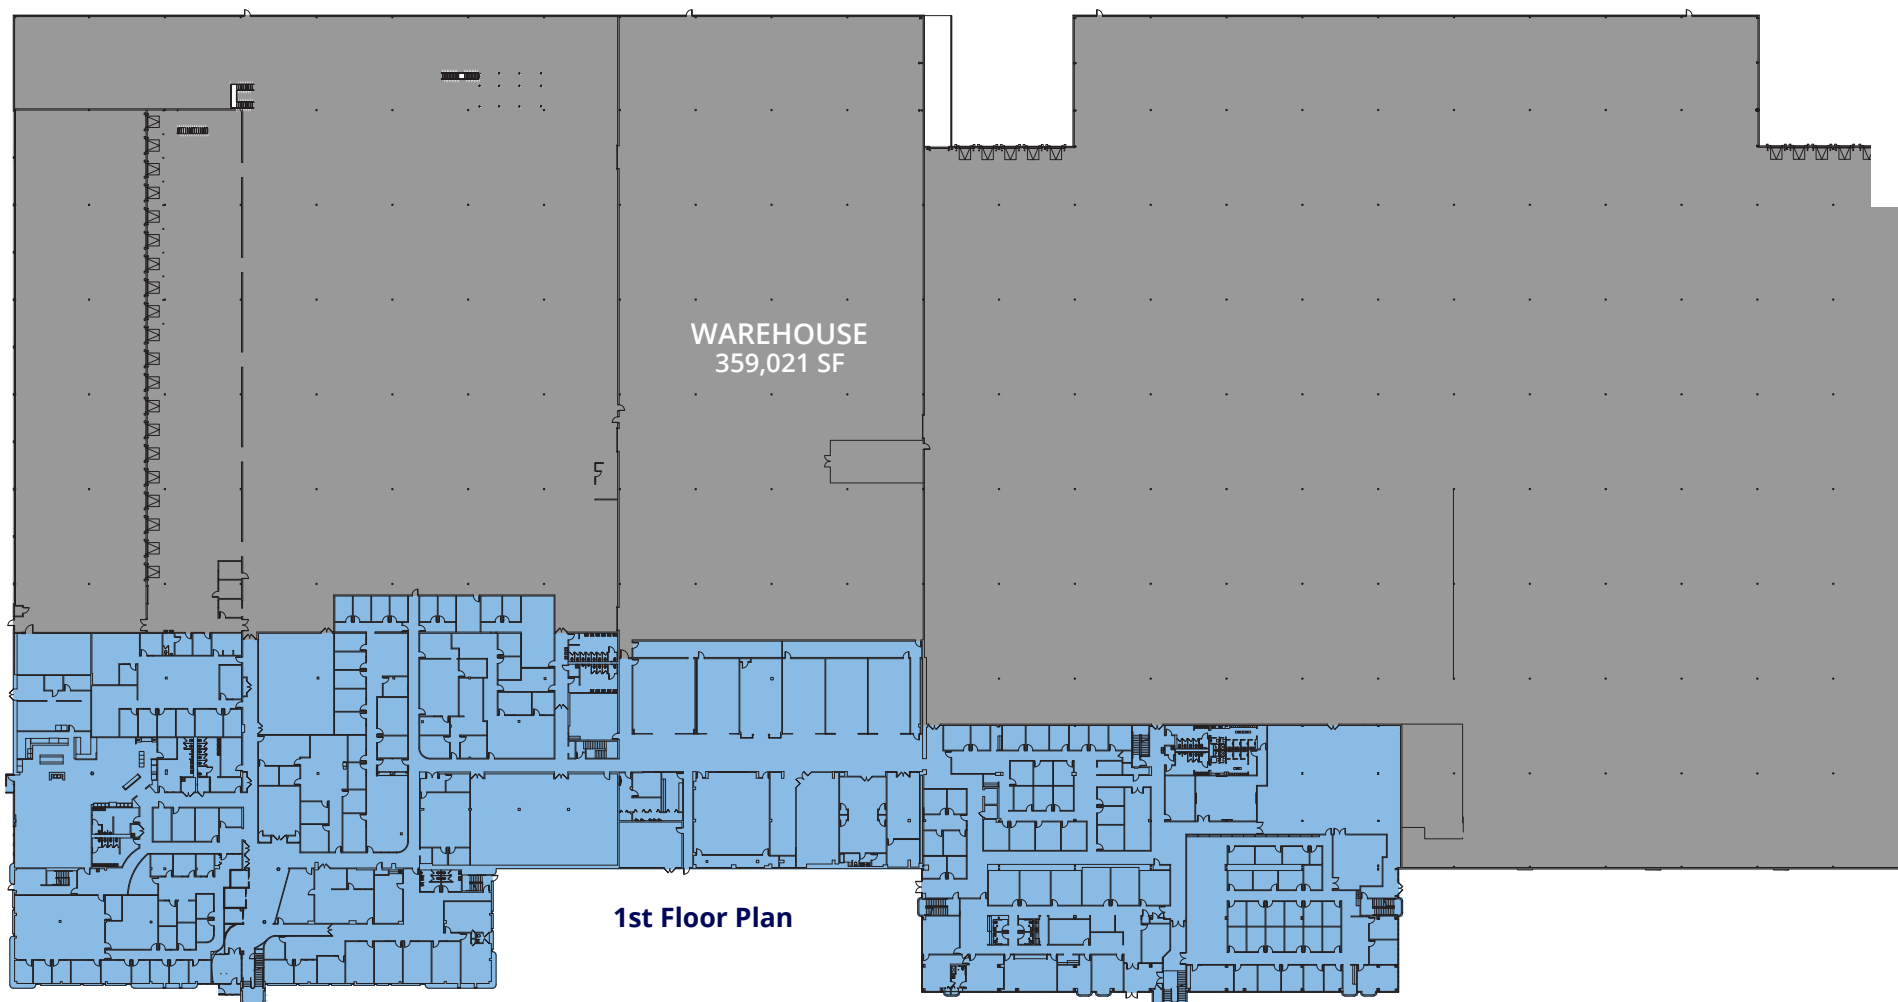

0 40 80
scale: 1" = 80'-0"



Demised Plan

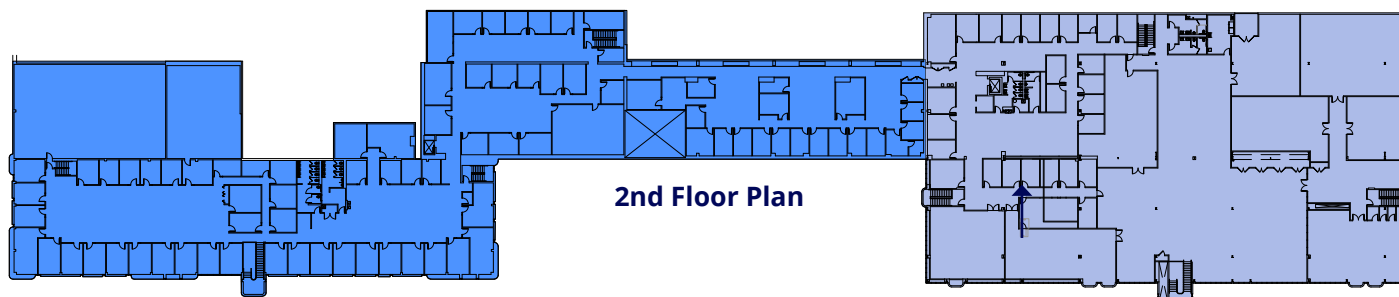


2nd Floor Office: 38,878 SF
1st Floor Office: 77,259 SF
Warehouse: 154,932 SF

West Tenant Total:
271,069 SF

2nd Floor Office: 35,902 SF
1st Floor Office: 36,075 SF
Warehouse: 204,078 SF


East Tenant Total:
276,055 SF

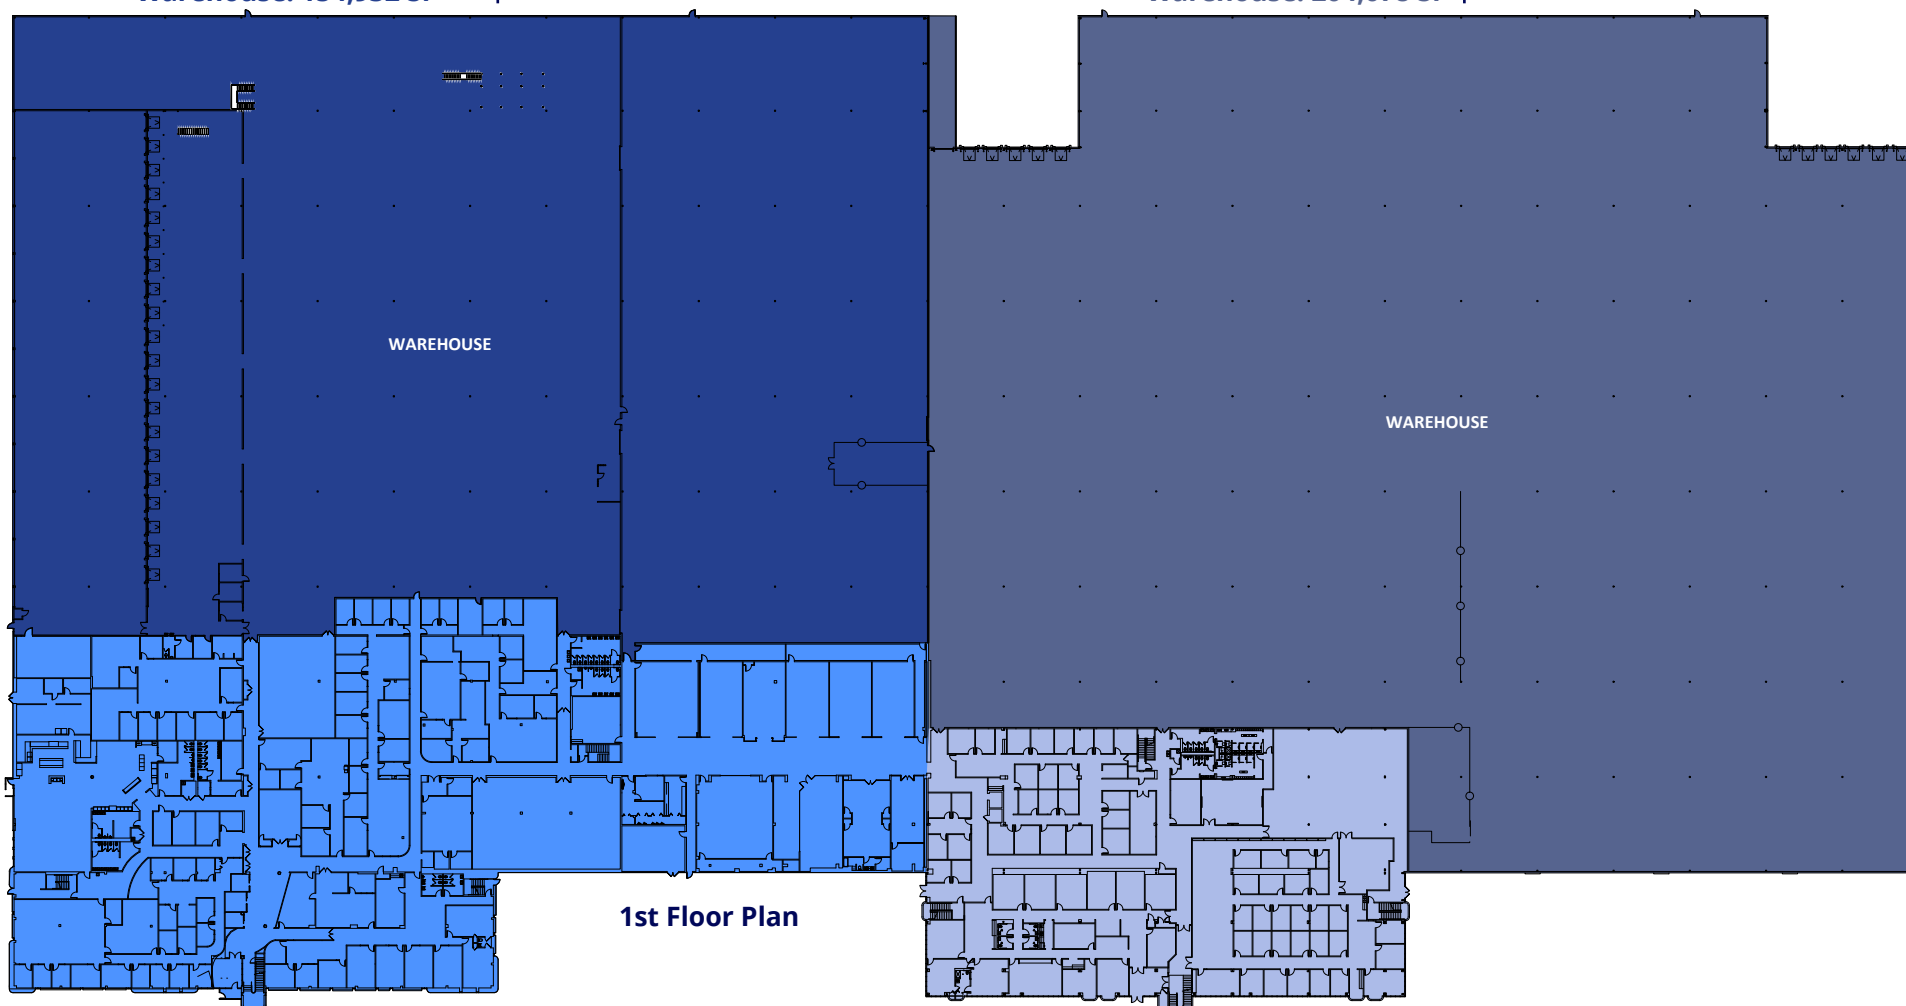

0 40 80
scale: 1" = 80'-0"



Conceptual Reduced Office Plan

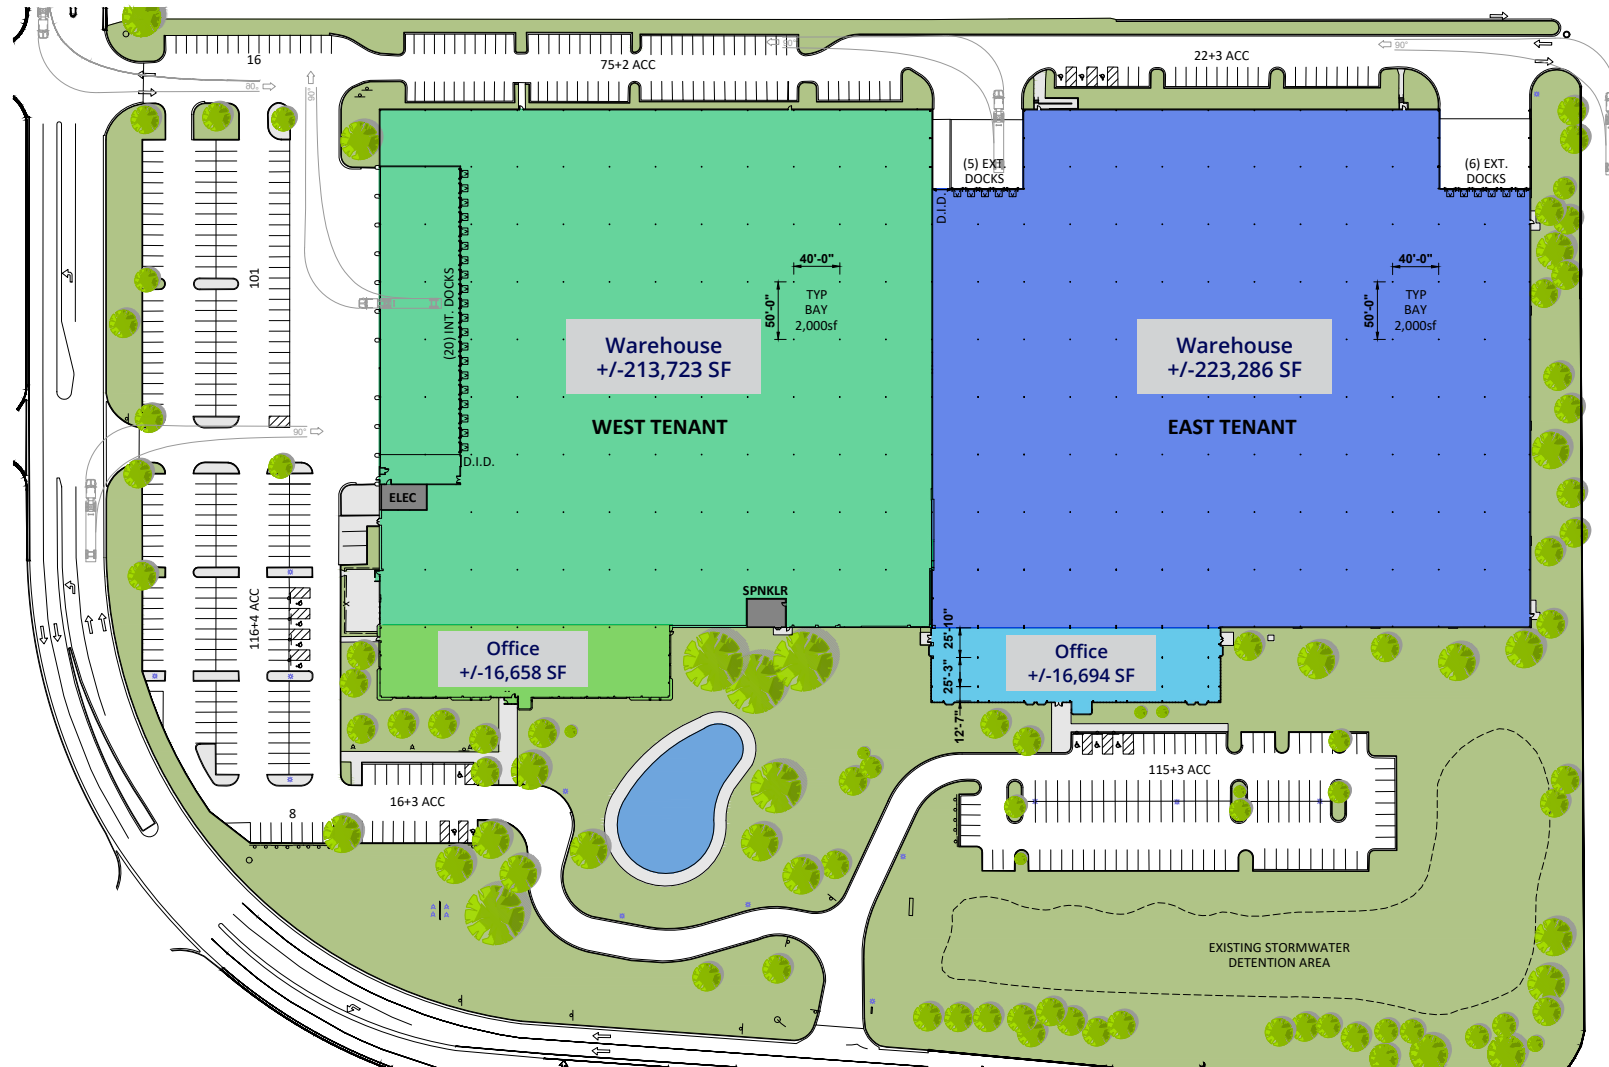

REPOSITION. REINVENT. REIMAGINE.

Reimagine the possibilities of a premier headquarters campus strategically positioned in the heart of the Northwest Suburbs.



PRIME VISIBILITY

Prominent standalone headquarters with frontage on I-90 in the northwest suburbs of Chicago.



FLEXIBLE OFFICE

Adaptable office layout designed for single or multi-tenant use with flexible, divisible floor plans.



CORPORATE FACILITY

Expansive headquarters blending office and distribution uses, easily divisible for multiple tenants.



UNIFIED SPACE

The property supports logistics, R&D, and manufacturing functions under one roof.




ADAPTIVE REUSE

Suited for repositioning as medical, technology, education, or creative office space.

A Thriving Suburban Hub

Hoffman Estates is a well-established community with over 52,000 residents and a diversified economy anchored by healthcare, tech, and manufacturing. The village is recognized for its pro-business climate, strong labor pool, and modern amenities, making it a preferred headquarters location in the Northwest Suburbs.

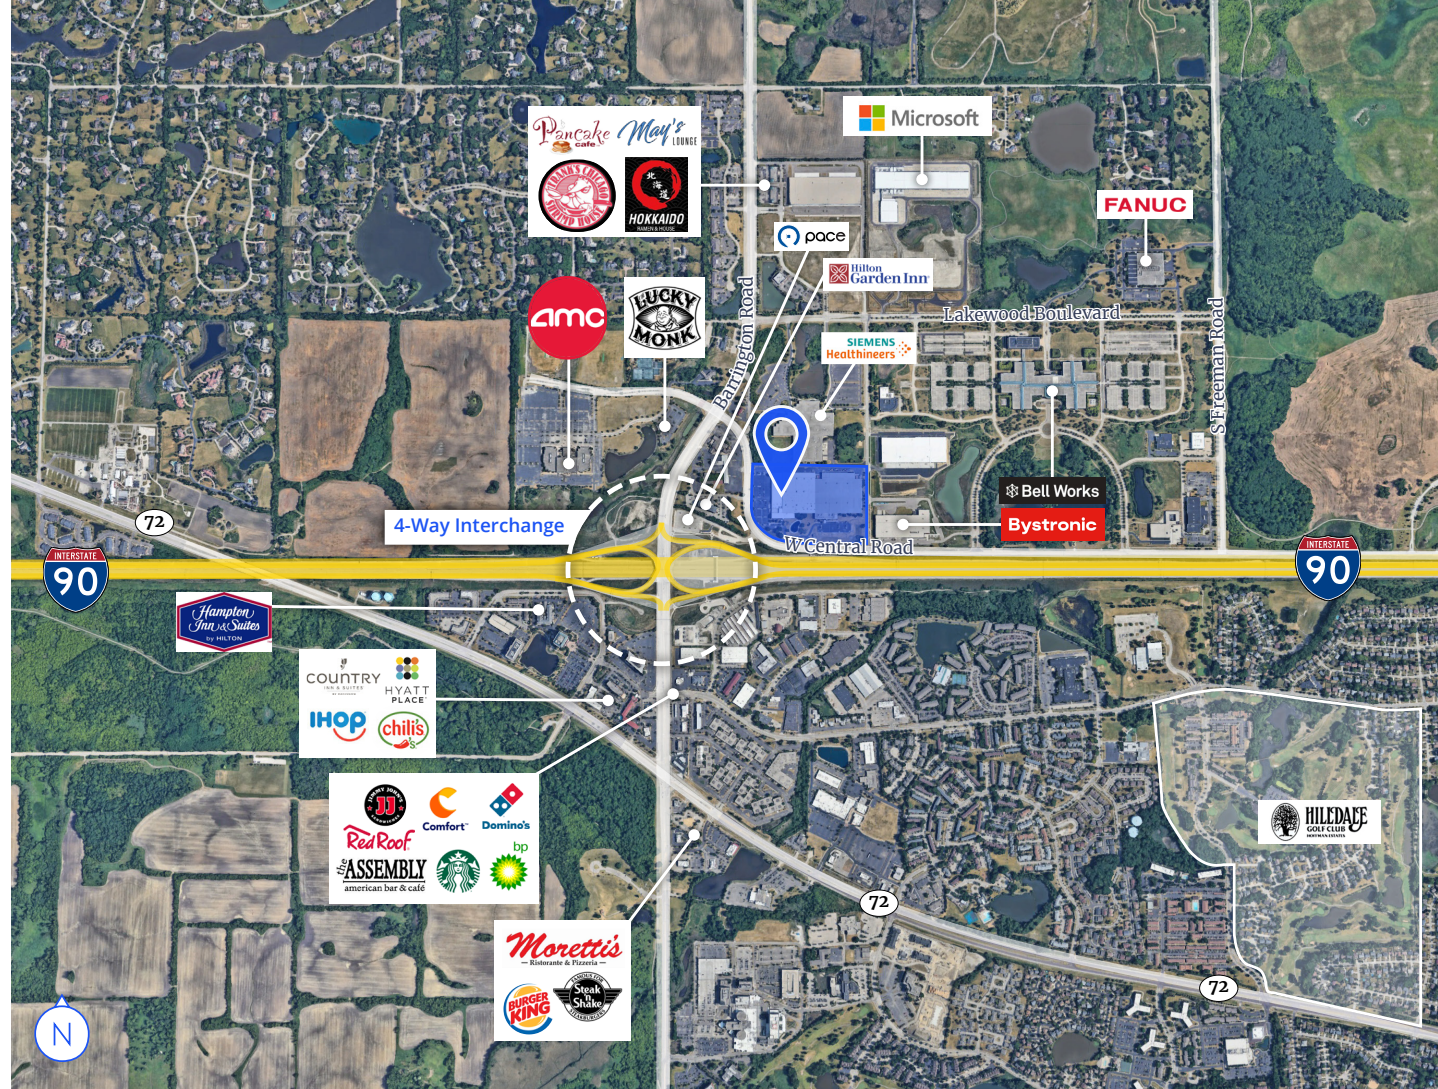

240K

5-Mile Population

Strong consumer base and local workforce within five miles.

\$122K

Avg. Household Income

Affluent demographics support area stability and market demand.

\$3.8B


Local Spending Power

Strong purchasing base supports retail, housing, and services.

1.2M+

Regional Workforce

Access to a deep, educated labor pool across the Northwest suburbs.

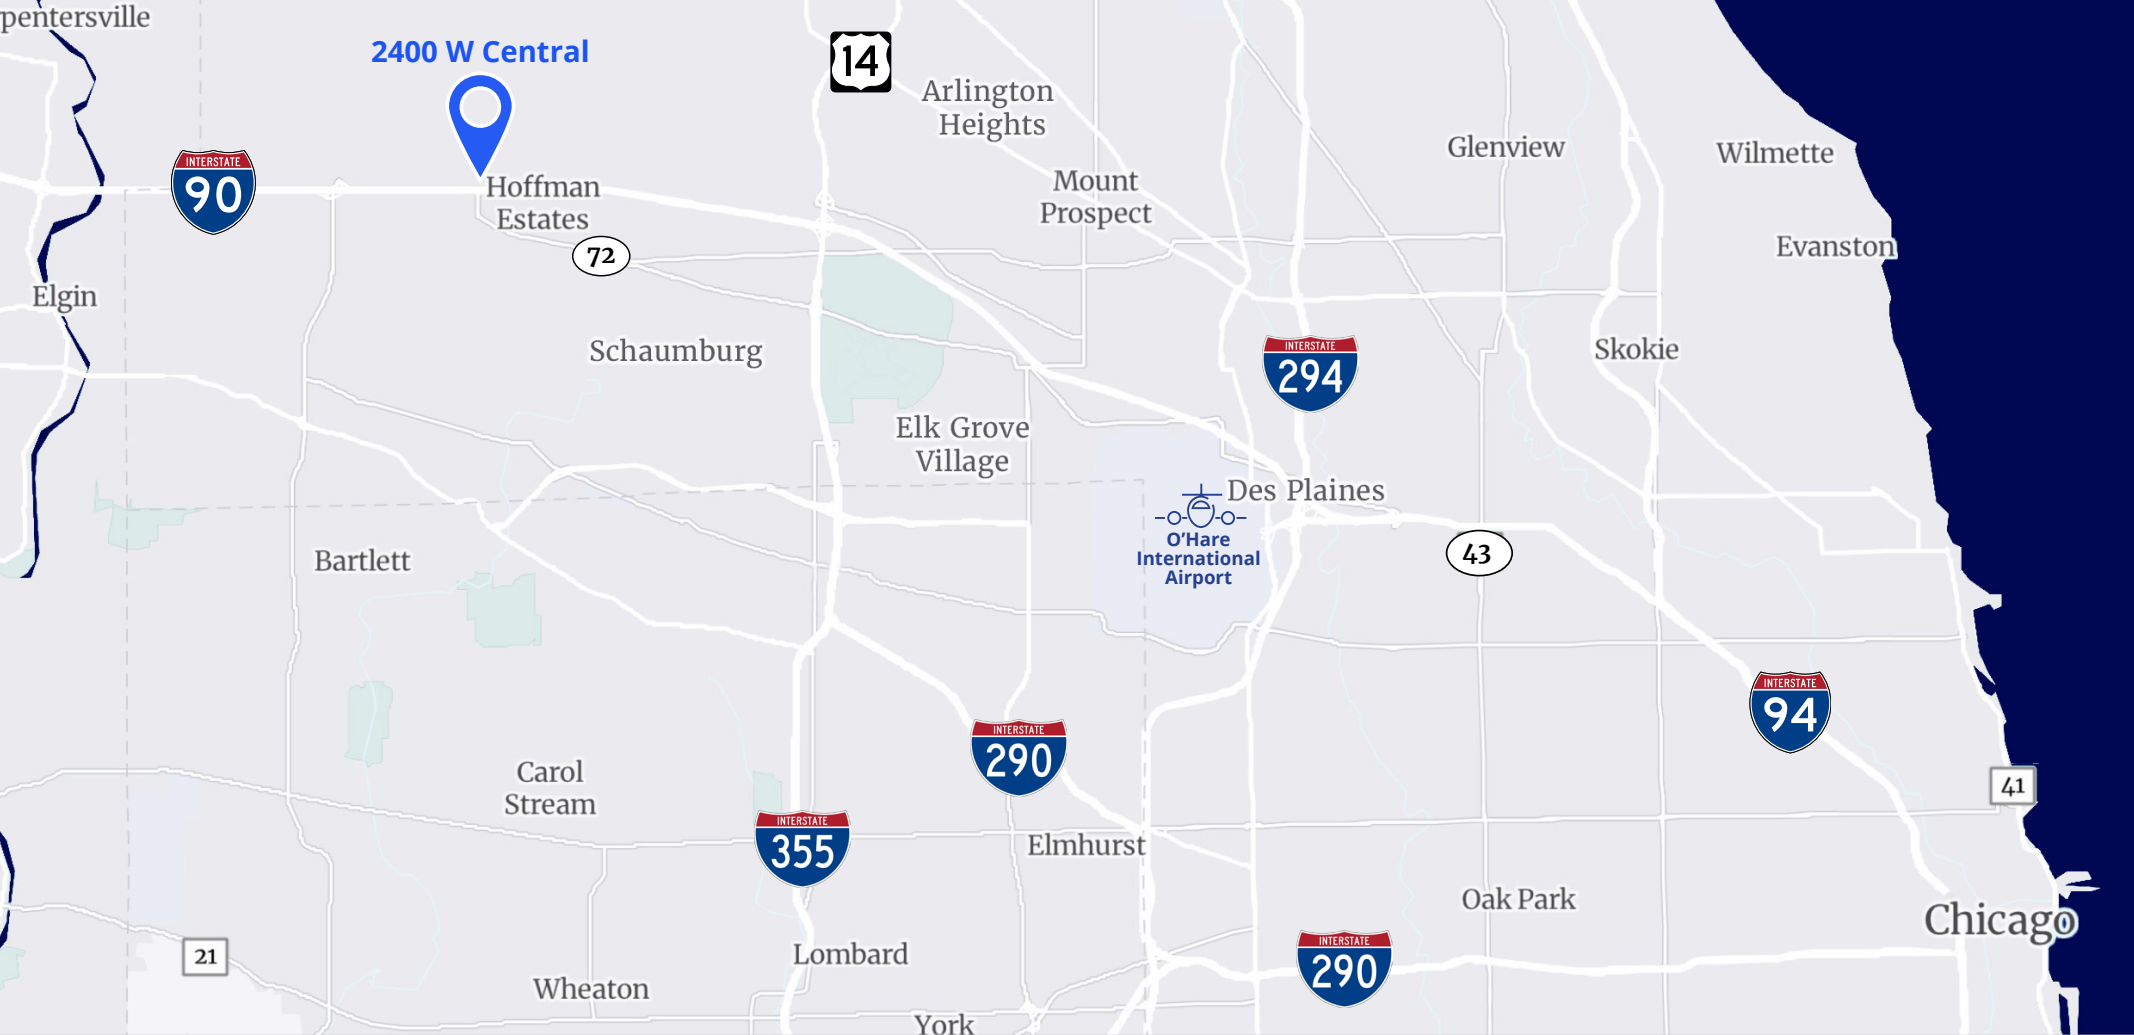

< 1 Mi

to I-90 Interchange

10 Mi

to Woodfield Mall

19 Mi

to O'Hare Airport

30 Mi

Northwest of Chicago

Contact:

Suzanne Serino, SIOR

Vice Chair

+1 847 698 8226

suzanne.serino@colliers.com

Kelly Joyce, CCIM

Vice President

+1 847 698 8276

kelly.joyce@colliers.com

Colliers Chicago

6250 North River Road, Suite 11-100

Rosemont, IL 60018

colliers.com/chicago

Disclaimer: This document has been prepared by Colliers International for advertising and general information only. Colliers International makes no guarantees, representations or warranties of any kind, expressed or implied, regarding the information including, but not limited to, warranties of content, accuracy and reliability. Any interested party should undertake their own inquiries as to the accuracy of the information. Colliers International excludes unequivocally all inferred or implied terms, conditions and warranties arising out of this document and excludes all liability for loss and damages arising there from. This publication is the copyrighted property of Colliers International and/or its licensor(s). ©2025. All rights reserved.