


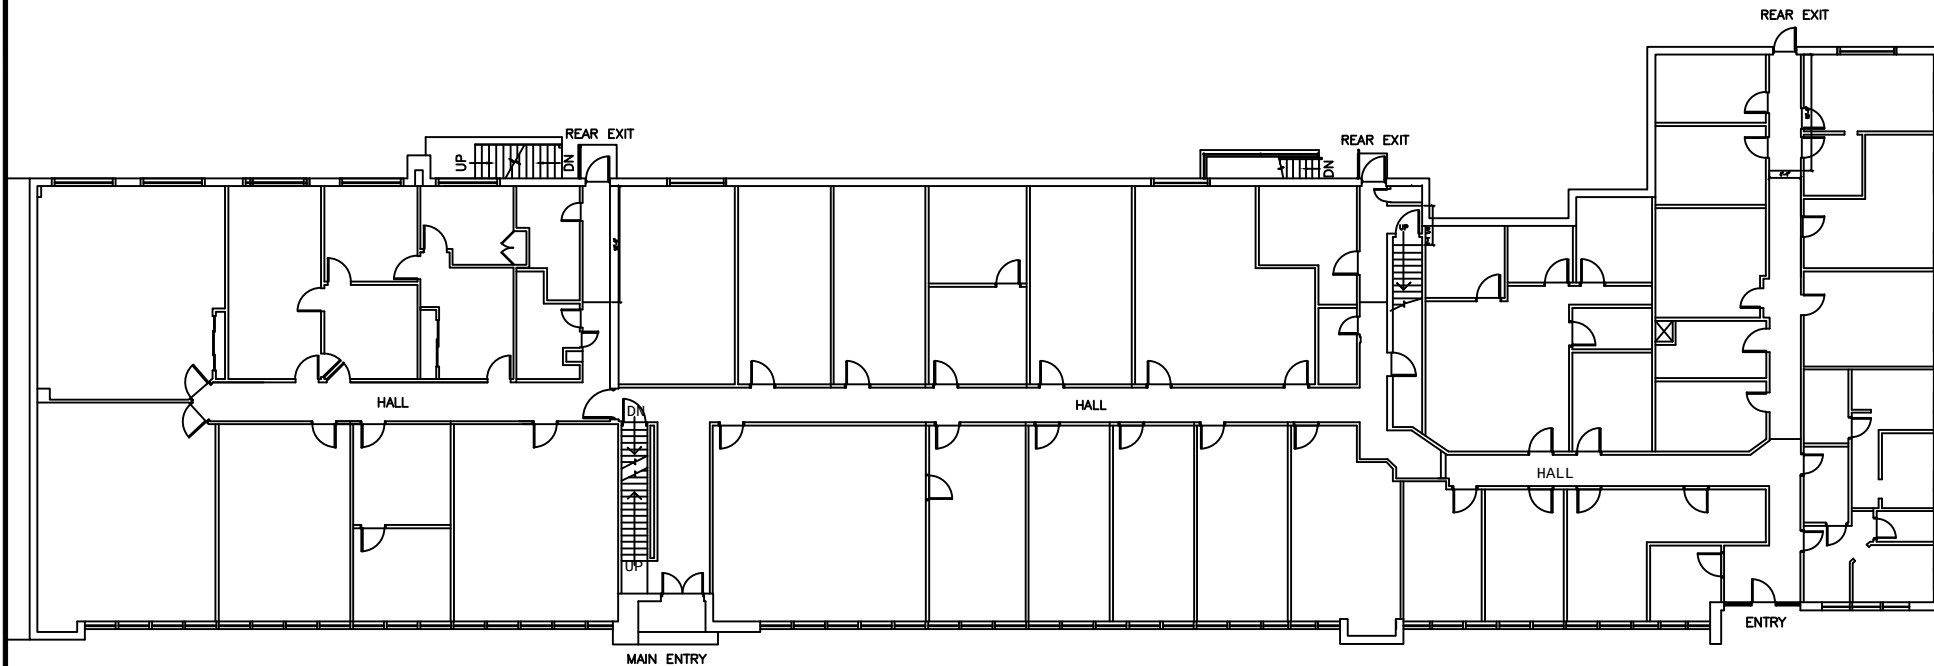

IMPERIAL REALTY COMPANY

4747 WEST PETERSON AVE., SUITE 200
CHICAGO, ILLINOIS 60646

T 773.736.4100 F 773.736.4541

DATE
01-13-2021
DRAWN BY
DF/AA/KN
SCALE
3/16"=1'-0"

TITLE
FIRST FLOOR PLAN
LOCATION
5875 N. LINCOLN AVE.
CHICAGO, IL

DRAFT ONLY

NOTE: ALL DIMENSIONS INDICATED ARE APPROXIMATES

DRAWING

A1