





5235 E. Hunter Ave.
Anaheim, CA

Site Plan

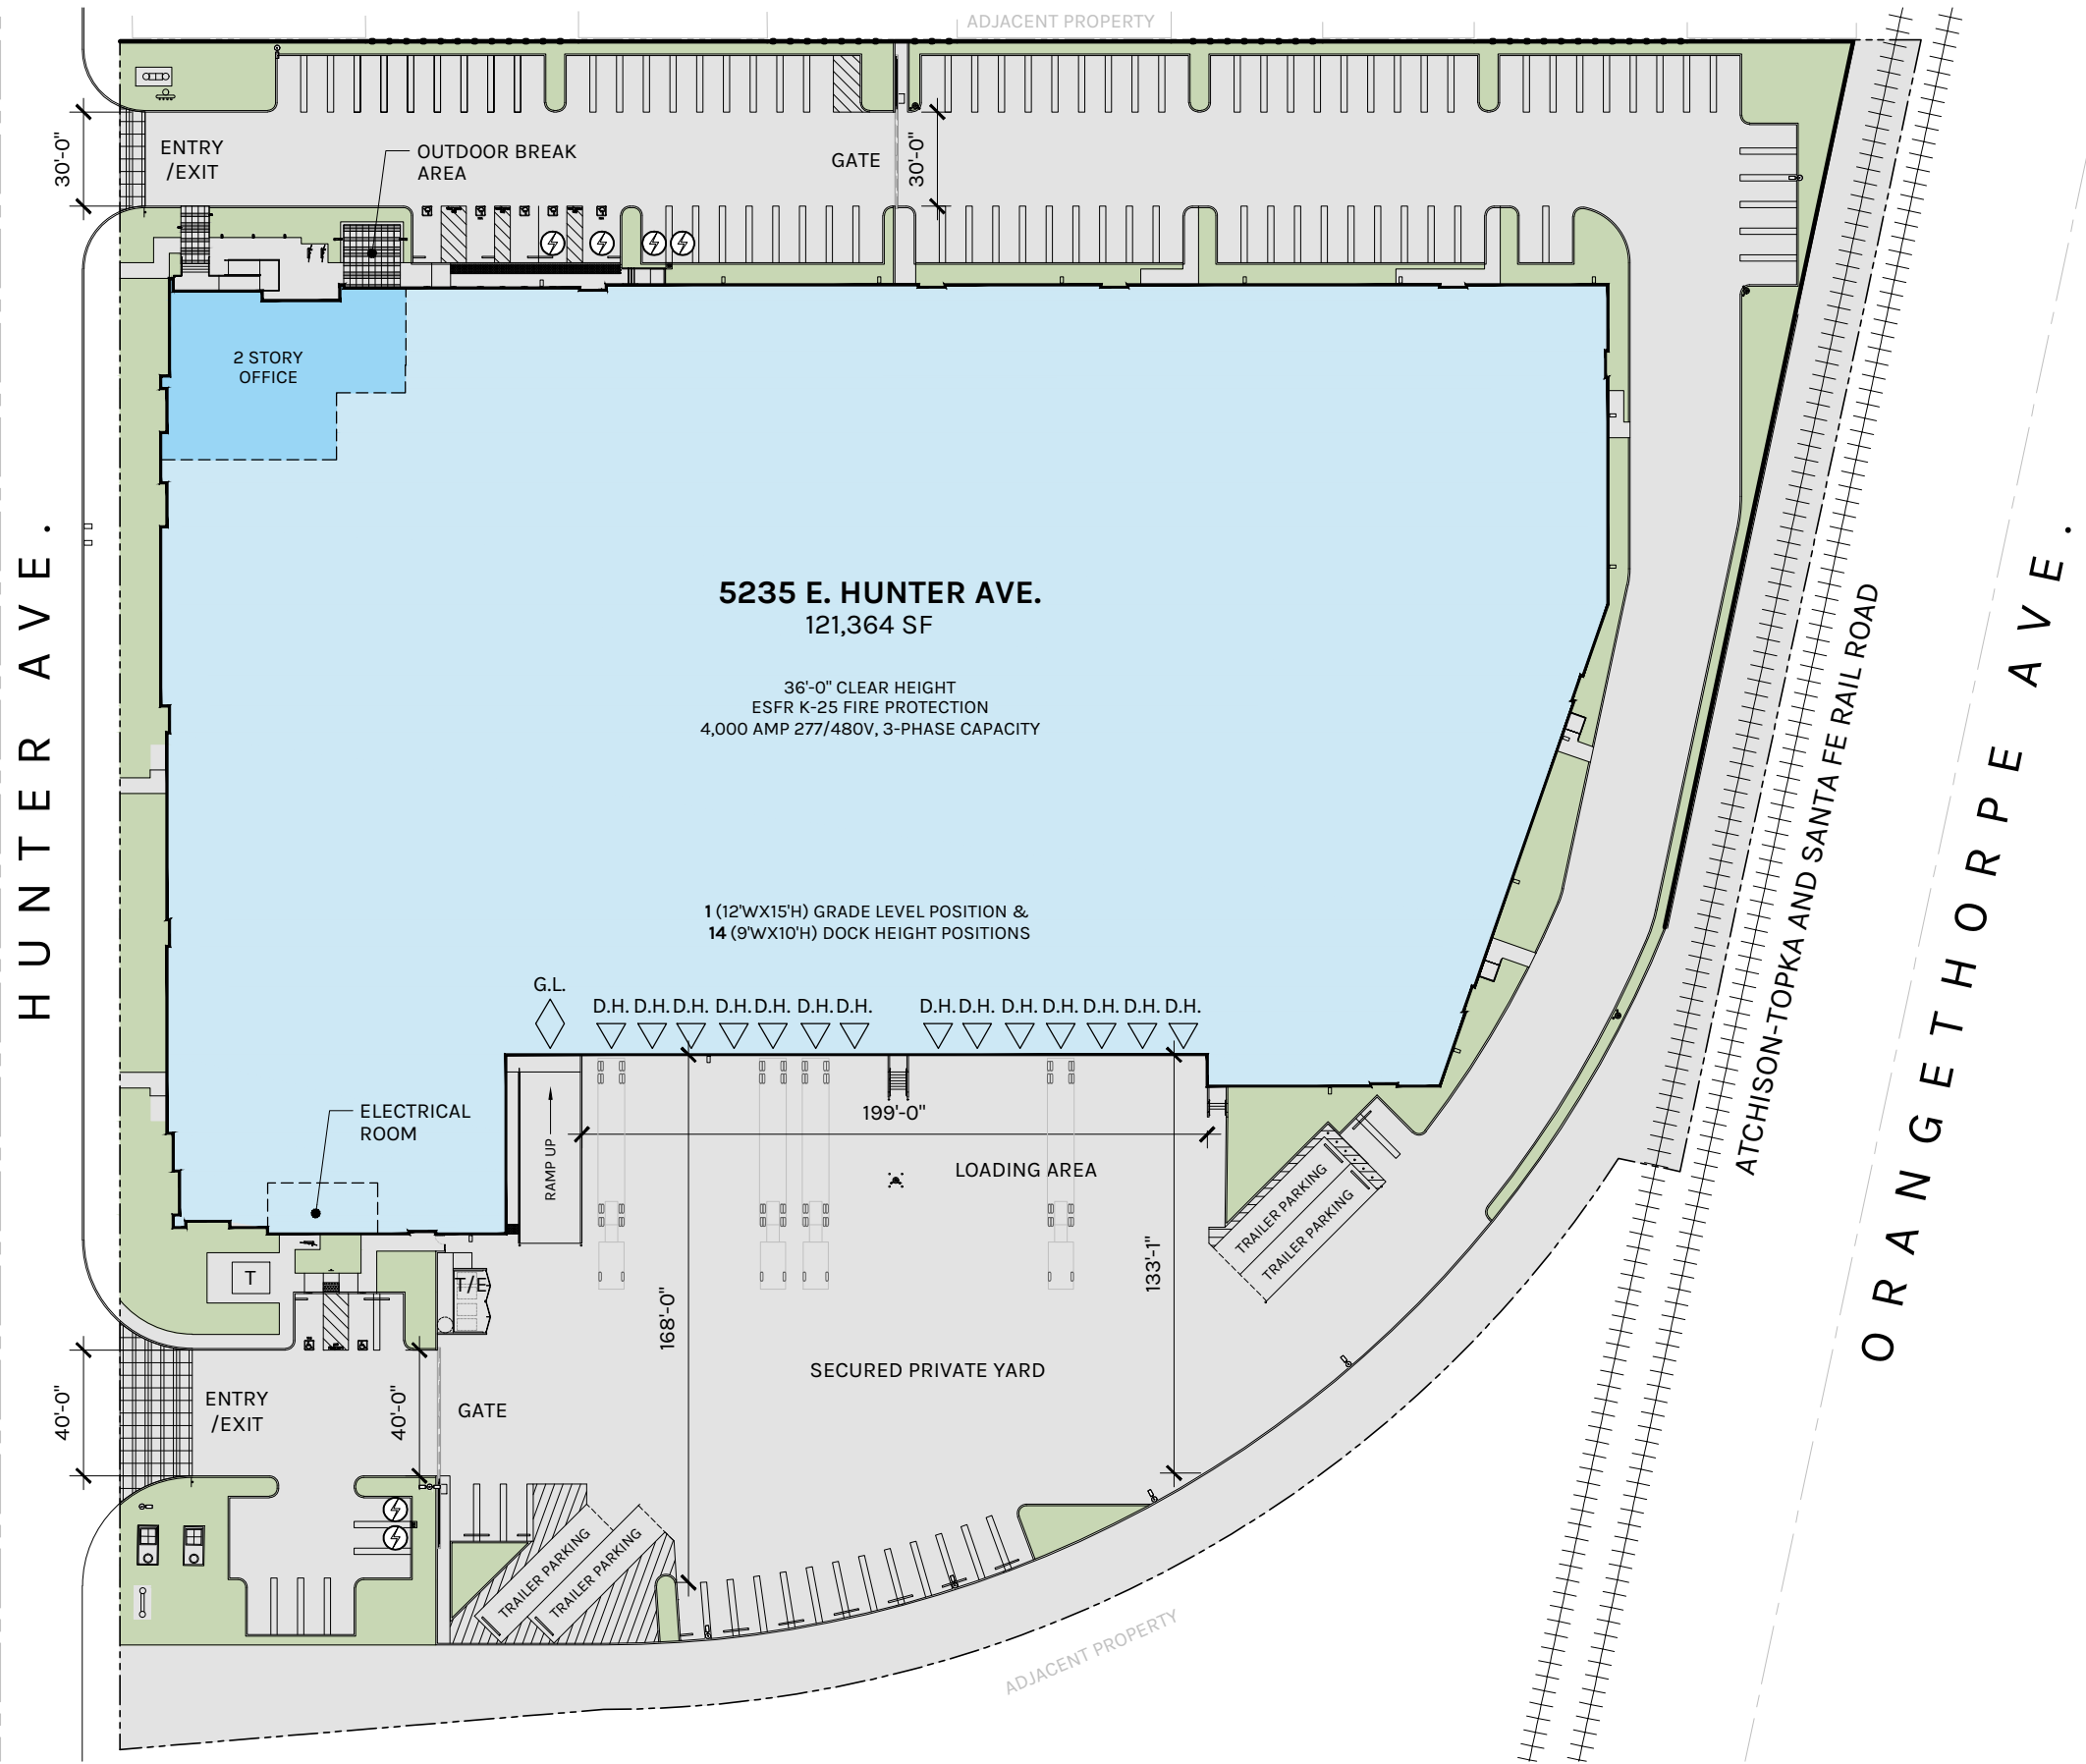

PLAN LEGEND	
	EV CHARGING STATION SYMBOL
	GRADE LEVEL DOOR SYMBOL
	DOCK HIGH DOOR SYMBOL

AUTO PARKING: 119
TRAILER PARKING: 4

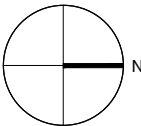

SCALE: 1" = 60'-0"

Plan layout subject to field conditions and may differ from plan as shown. All information presented on this drawing is presumed to be accurate, however tenant should verify pertinent information prior to committing to a lease. Any furniture or appliances shown on plan are for concept only and will be tenant provided.