





15148 Bledsoe St,
Unit A
Sylmar, CA

Overall Floor Plan

33,908 SF

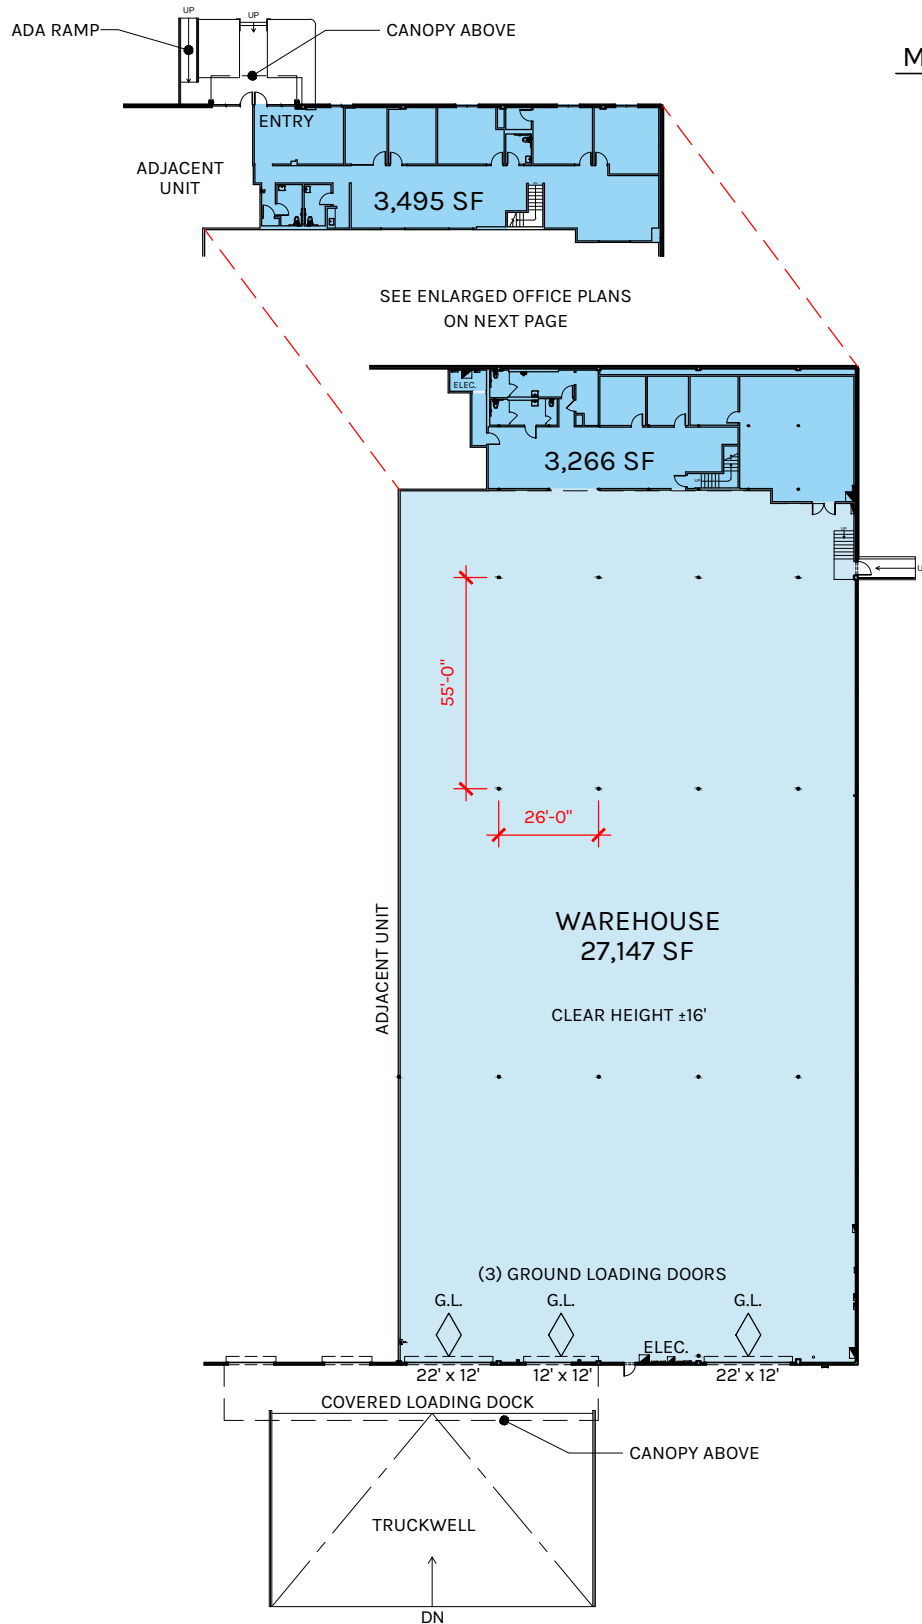

WAREHOUSE: 27,147 SF
GROUND LEVEL OFFICE: 3,266 SF
MEZZANINE LEVEL OFFICE: 3,495 SF
TOTAL: 33,908 SF

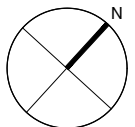


SCALE: 1" = 50'-0"




15148 Bledsoe St,
Unit A
Sylmar, CA

Office Plans


WAREHOUSE: 27,147 SF
GROUND LEVEL OFFICE: 3,266 SF
MEZZANINE LEVEL OFFICE: 3,495 SF
TOTAL: 33,908 SF

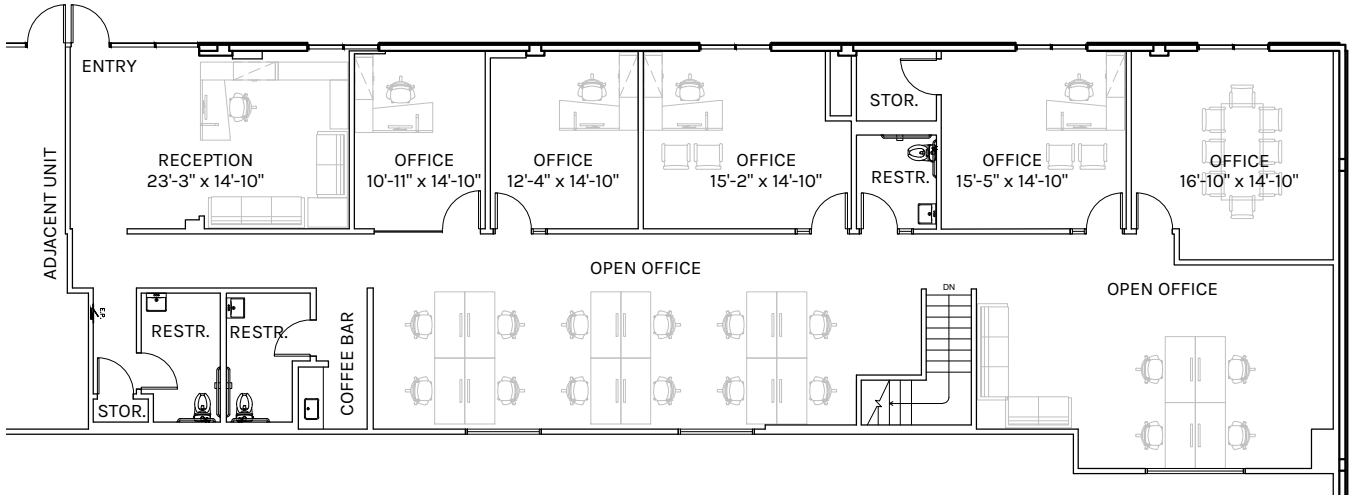

2 MEZZANINE LEVEL OFFICE

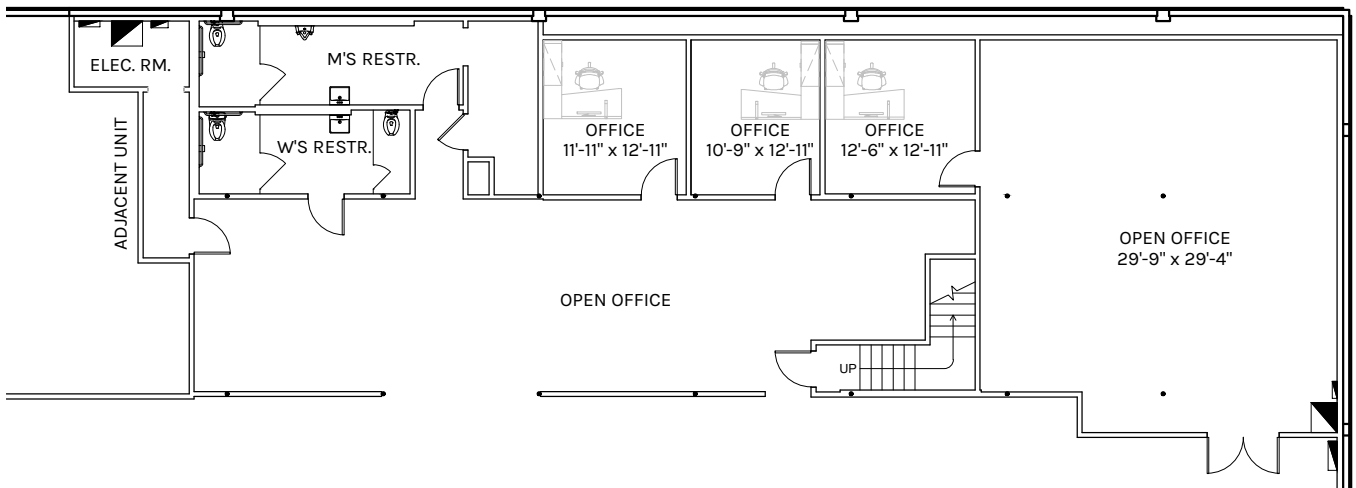

1 GROUND LEVEL OFFICE

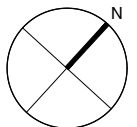

SCALE: $\frac{1}{16}'' = 1'-0''$