

SOUTHWALK

7150-7152 Nolensville Road
Nolensville, TN 37135

Exxon



OUTLAND
USA

Cadence

DAVID W. HARR, DMD
NOLENSVILLE DENTAL

PHASE I



1,895 SF AVAILABLE

PHASE II
PRE-LEASING
12,777 SF
(divisible)
Delivery Q1 2027

FUTURE
Traffic Light

NOLENSVILLE ROAD - 15,675 VPD



Liberty

27-ACRE MIXED-USE
DEVELOPMENT
UNDER CONSTRUCTION

Woody Widenhofer

Principal & Executive Vice President
+1 615 850 2795
woody.widenhofer@colliers.com

Brian Forrester, CCIM

Principal & Executive Vice President
+1 615 850 2779
brian.forrester@colliers.com

Retail Space
Available For Lease

Colliers

Property Highlights

Introducing SouthWalk—a 27-acre mixed-use development in the heart of Nolensville, one of Nashville's fastest-growing and most sought-after submarkets. Over the past five years, Nolensville has seen remarkable residential expansion, accompanied by a wave of new national and local businesses. SouthWalk will feature 176 residential units and approximately 100,000 square feet of commercial, retail, and civic space, and will benefit from a dedicated traffic signal on Nolensville Road providing direct access into the development.

PHASE I

- Now leasing approximately 8,500 SF of ground-level retail on Lot 3 mixed-use building (14 residential units on 2nd level)
- New construction delivered in Q2 2025
- **Only one suite remaining: 1,895 SF End-Cap with Grease Trap**
- Nearby national retailers include Publix, Kroger, Starbucks, McDonald's, Wendy's, McAlister's Deli, and Orange Theory Fitness. Nolensville is also home to many popular, local and regional restaurants such as Martin's BBQ, Taziki's, and Brothers Burger Joint
- Strong household incomes in excess of \$172,000 and over 80,000 residents within 5-miles




SOUTHWALK NEW CONSTRUCTION Phase I



Leasing Plan

(Phase I)

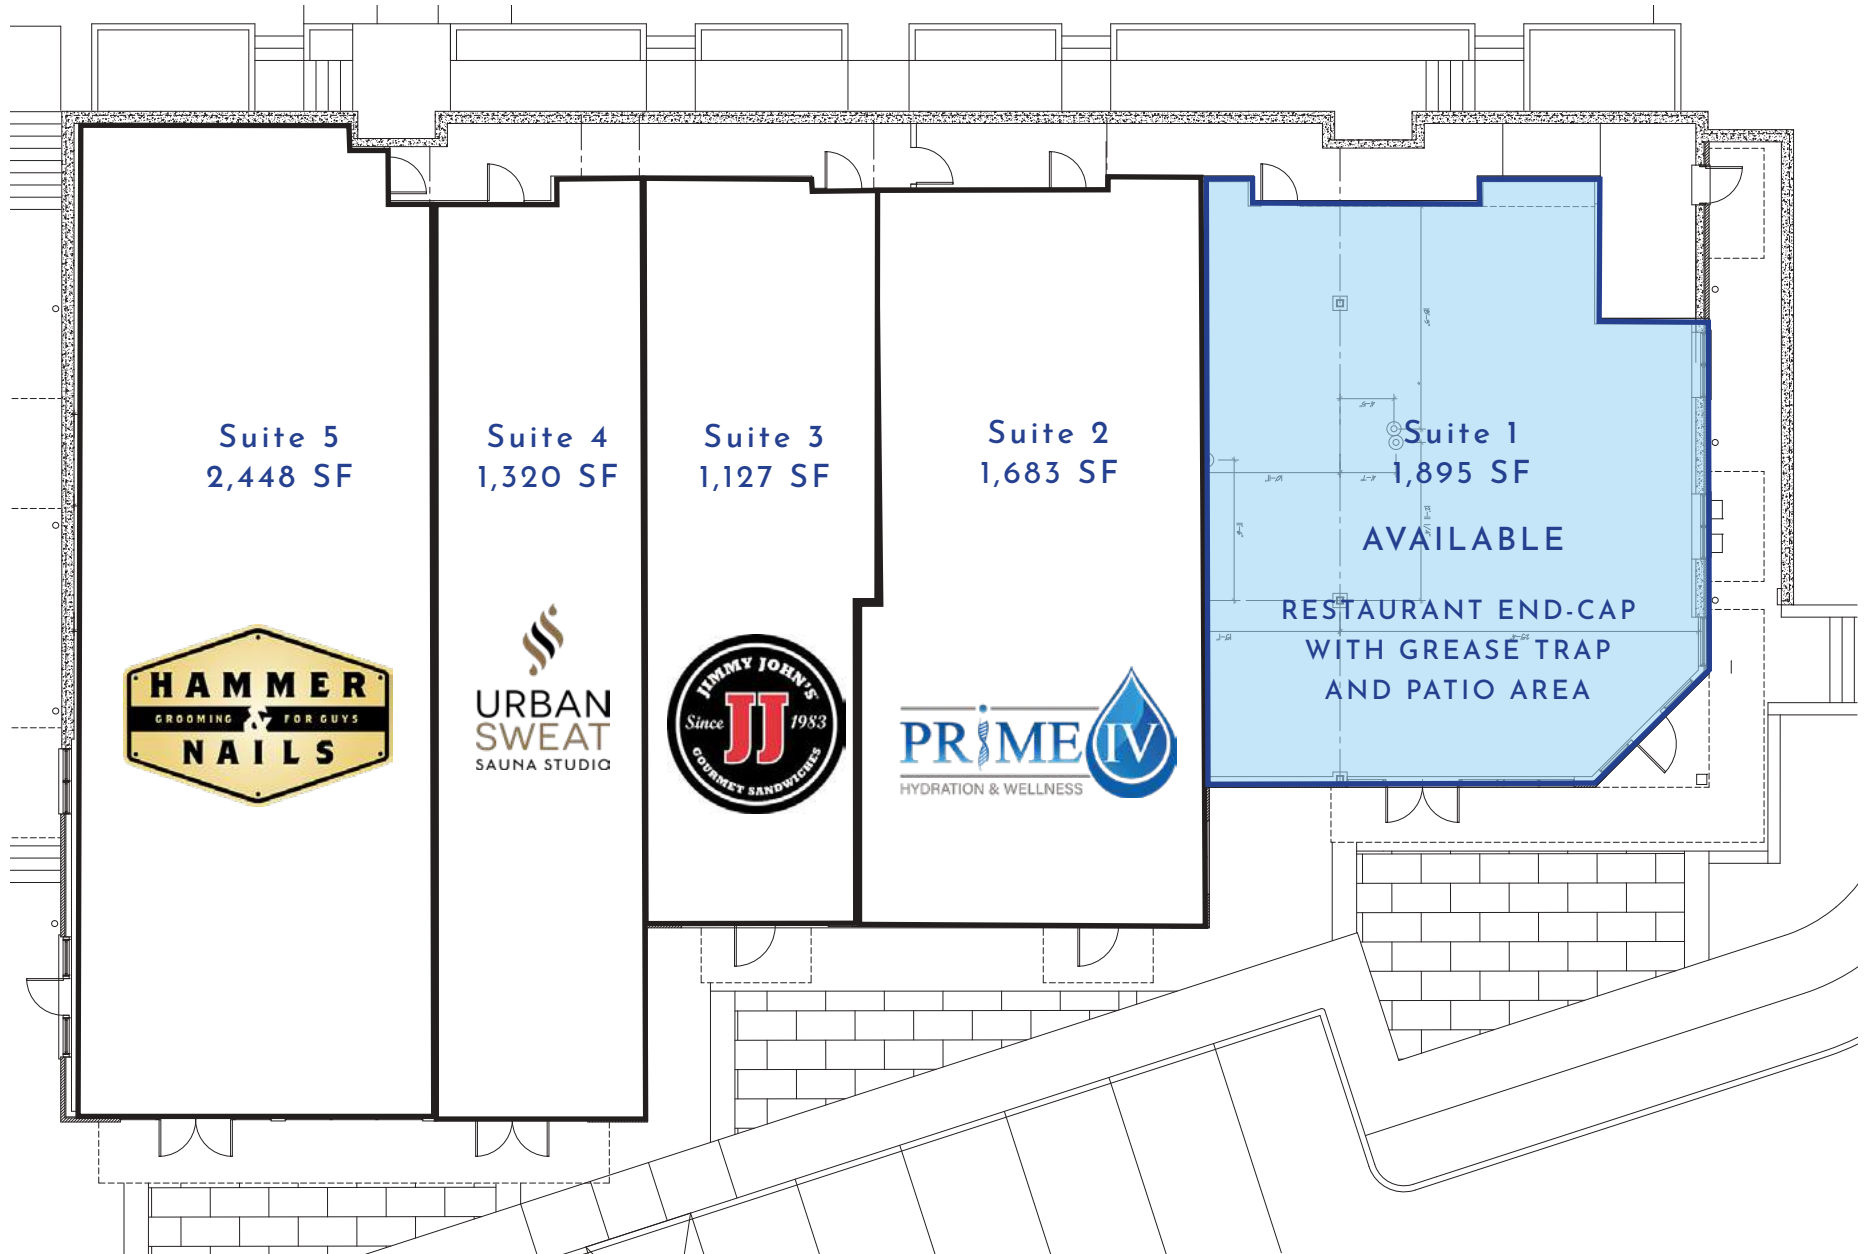

SOUTHWALK

Nolensville Road 

SOUTHWALK


PRE-LEASING

Phase II

PHASE II


- Now pre-leasing approximately 12,777 SF in phase II
- Estimated Q1 2027 delivery.
- Phase II will feature 7-Brew Coffee and a new multi-tenant building with available suites ranging in size from 1,450 SF to 3,435 SF. Outdoor seating area and grease trap available for restaurant use.
- Highly visible fronting Nolensville Road in a growing development corridor.
- Future lighted intersection at Nolensville Road and Southwalk Drive.
- Flexible layouts to meet a variety of tenant space requirements.

**CONTACT AGENT FOR
PRICING GUIDANCE.**

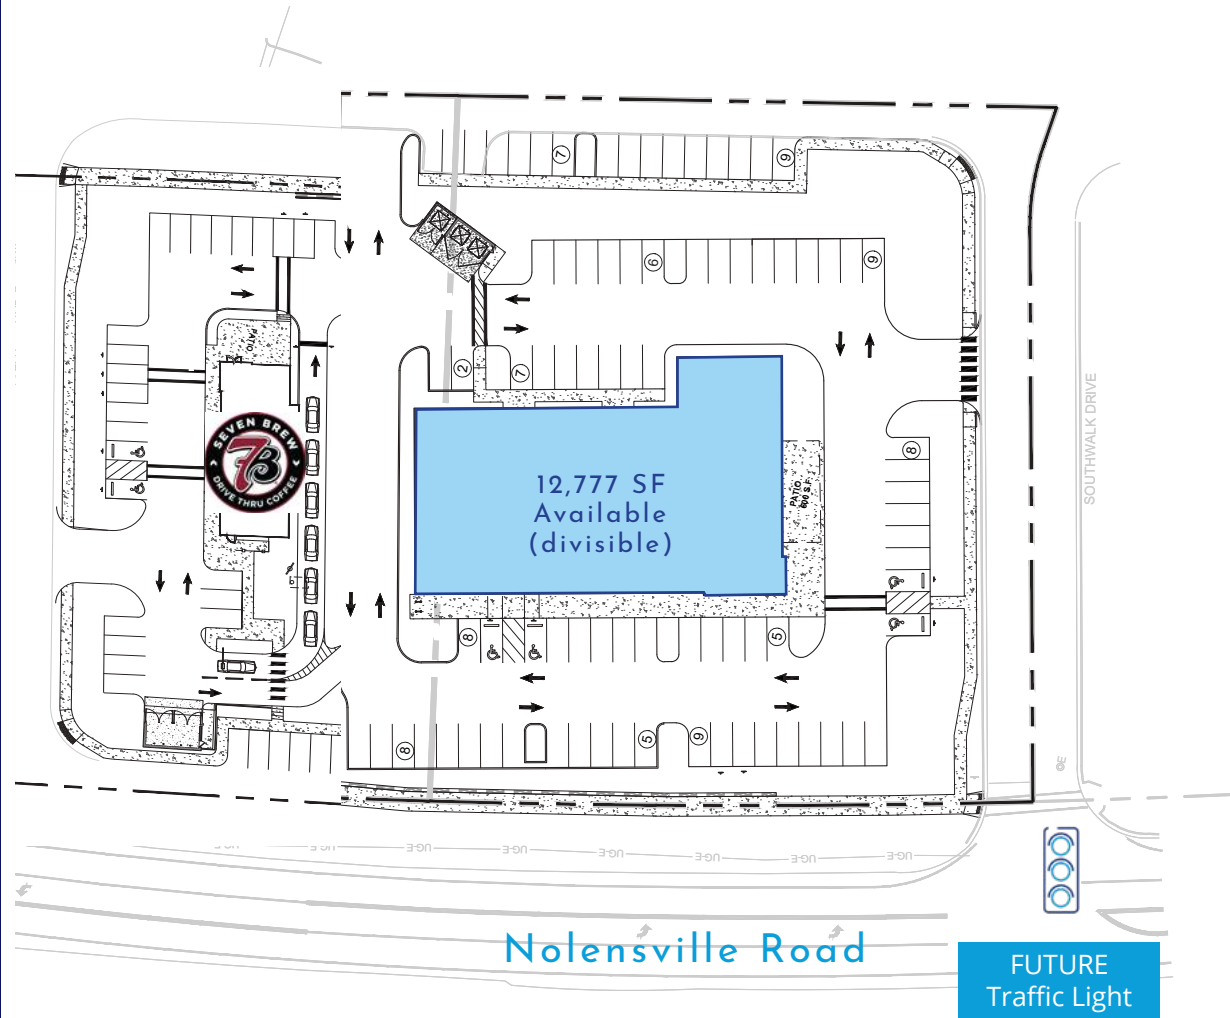

Leasing Plan

(Phase II)

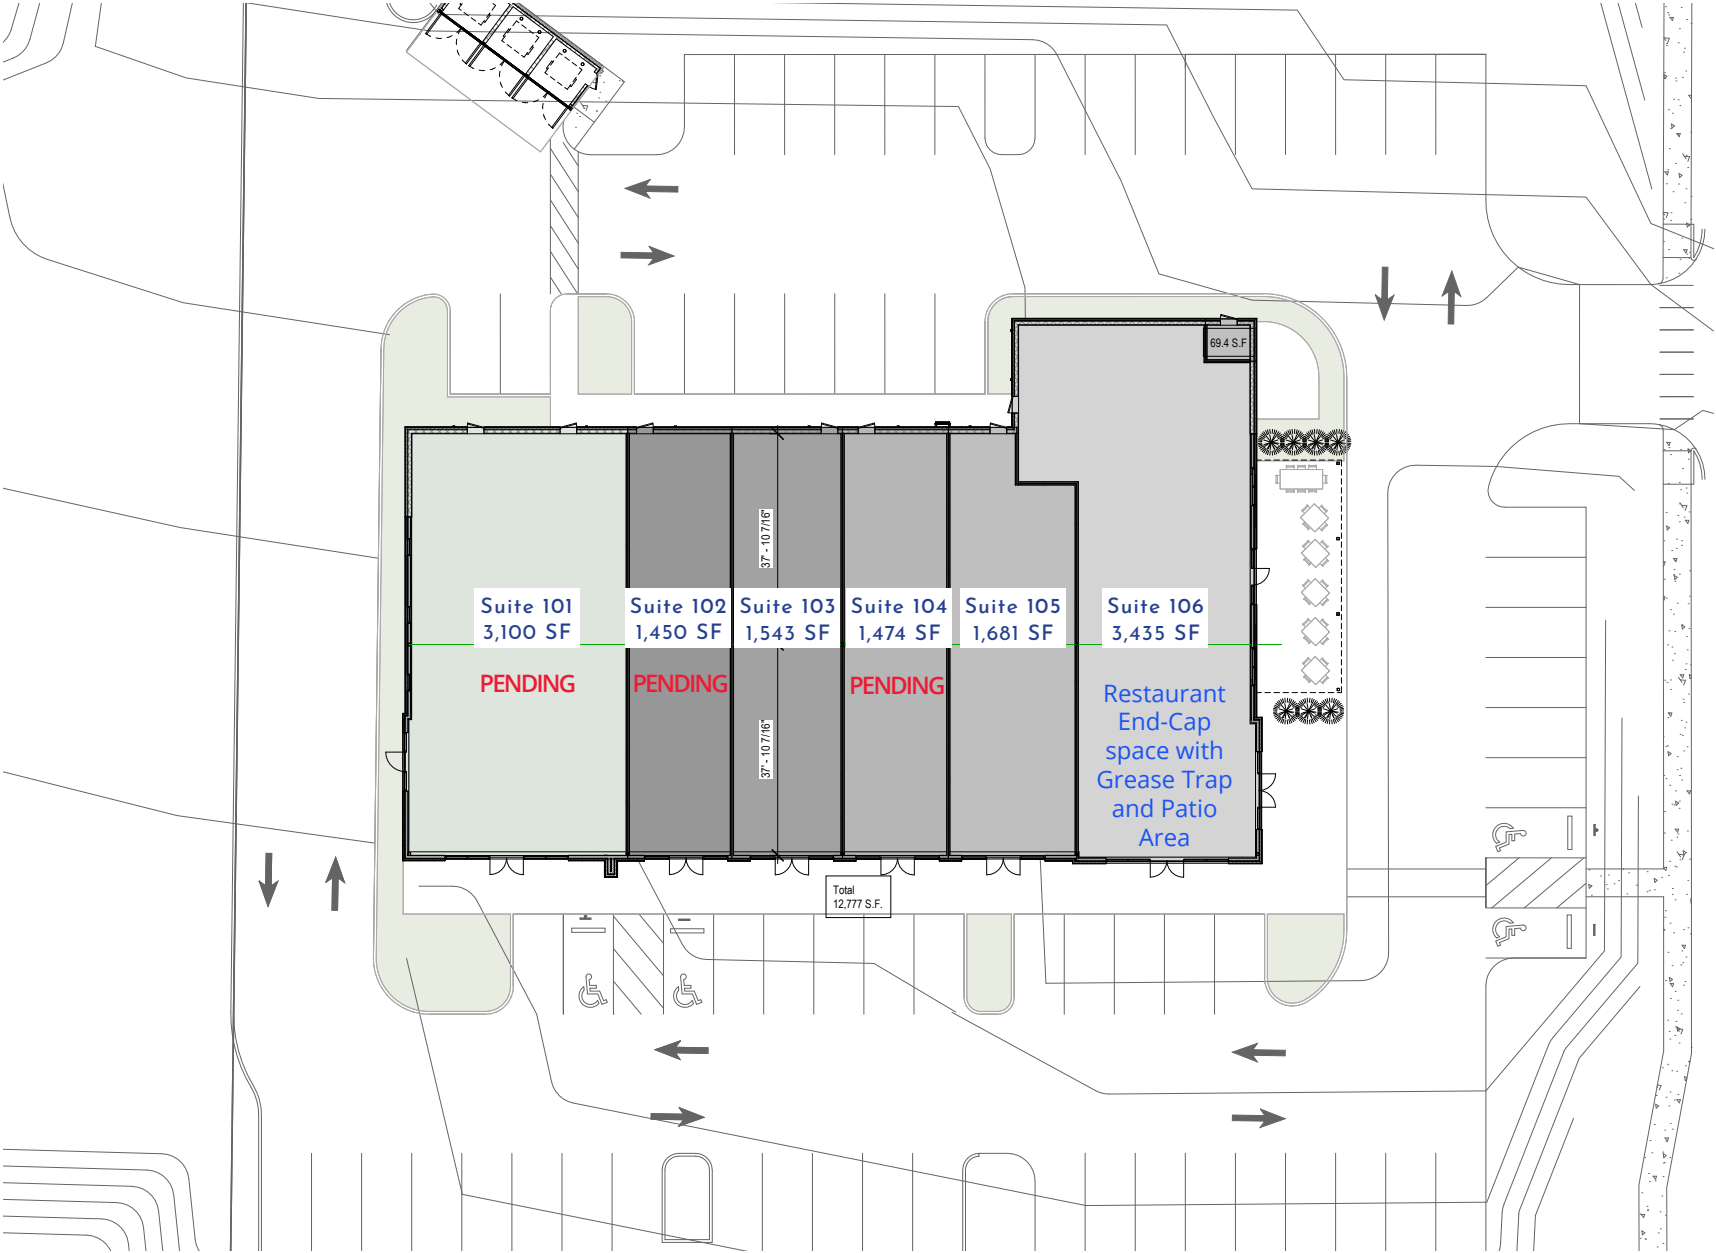


SOUTHWALK

Nolensville Road

Renderings


(Phase II)

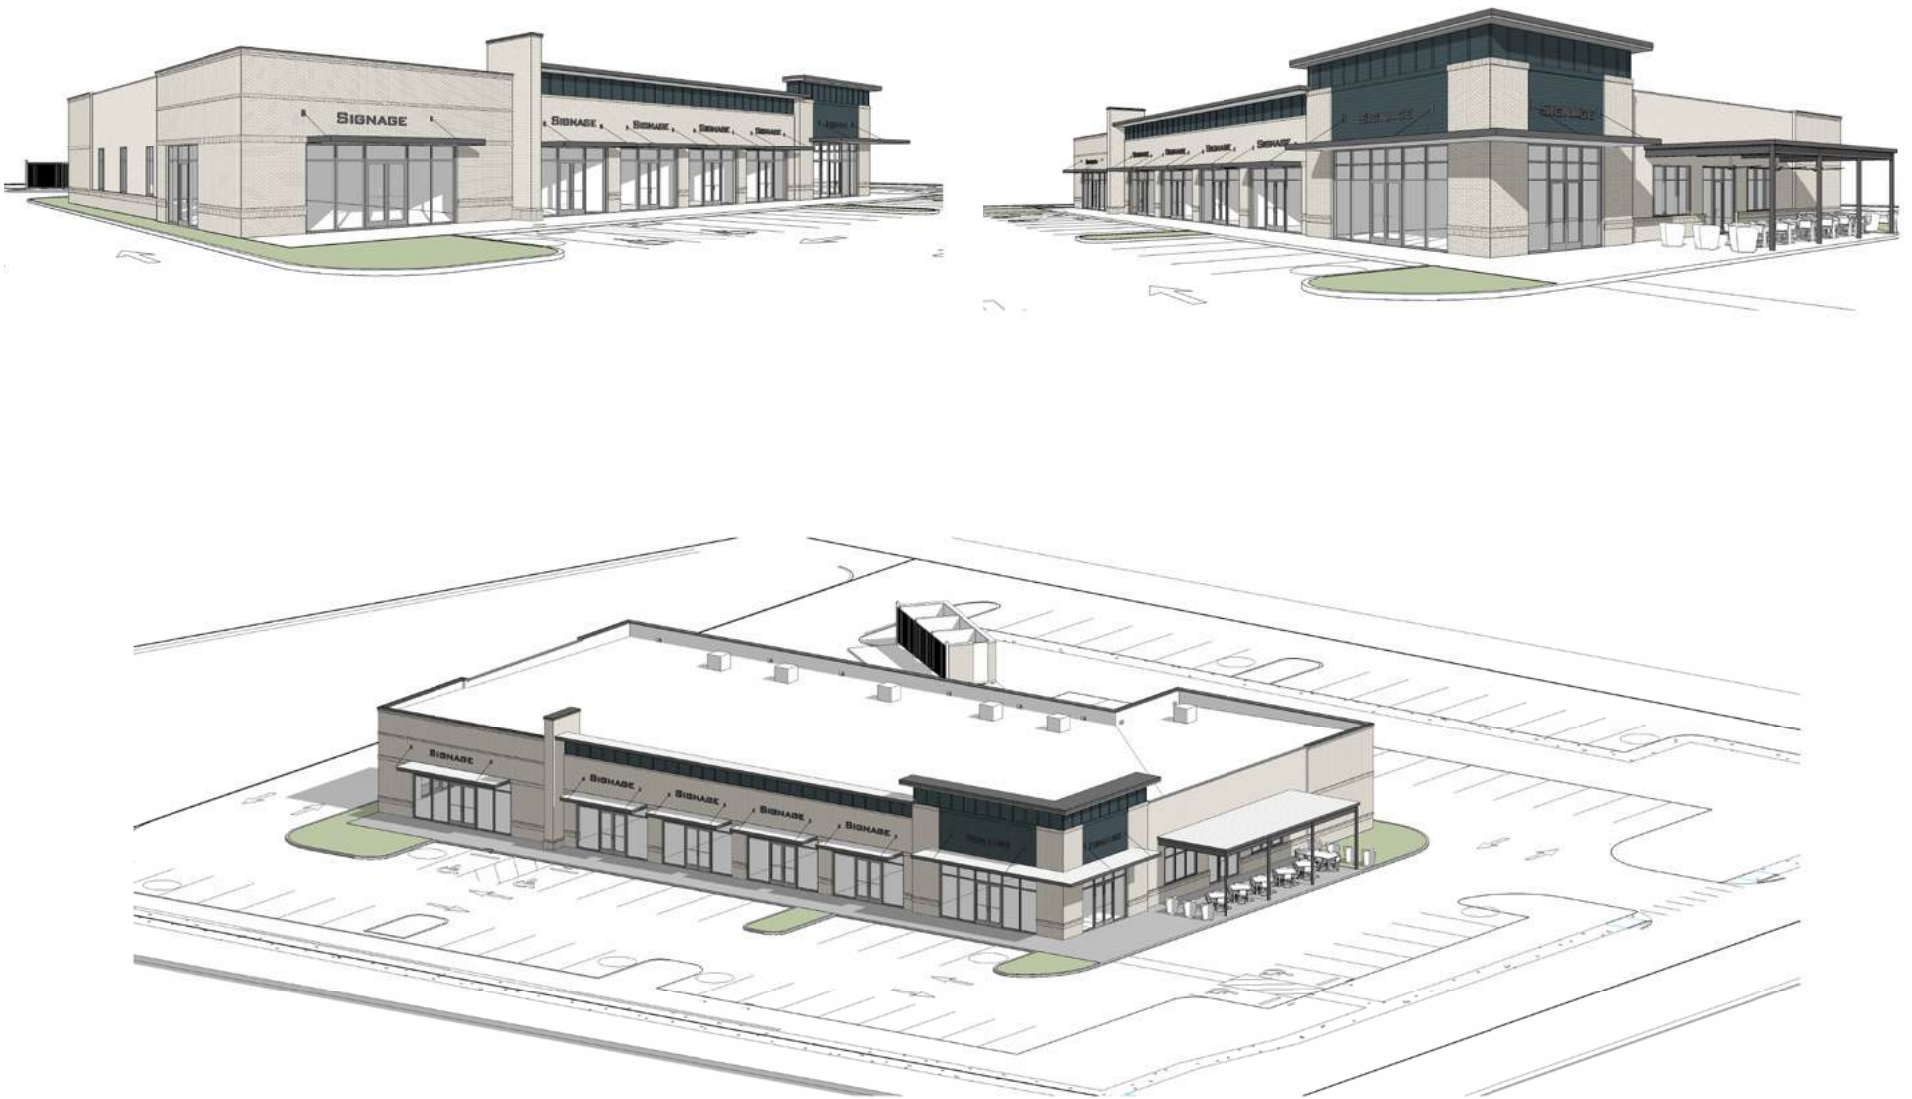

SOUTHWALK

Elevations

(Phase II)

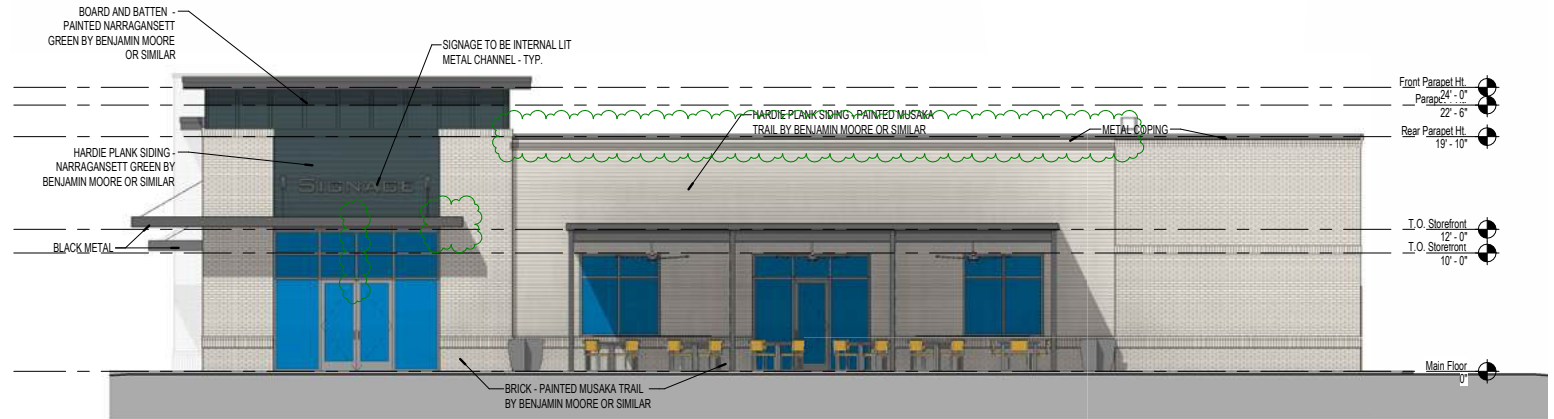

2 North Elevation

Scale: 1/8" = 1'-0"




1 West Elevation

Scale: 1/8" = 1'-0"

SOUTHWALK

Elevations

(Phase II)

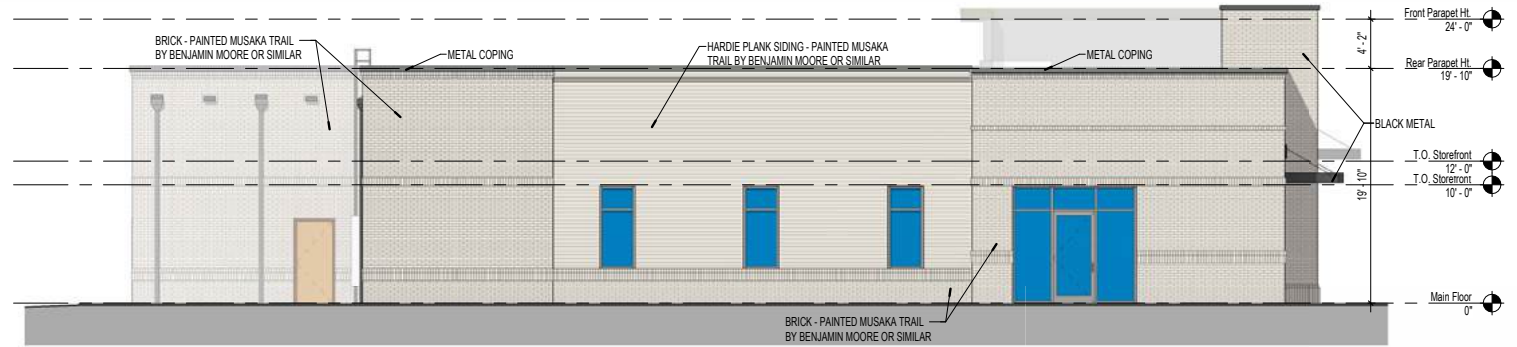

2 South Elevation


Scale: 1/8" = 1'-0"



1 East Elevation


Scale: 1/8" = 1'-0"

SOUTHWALK

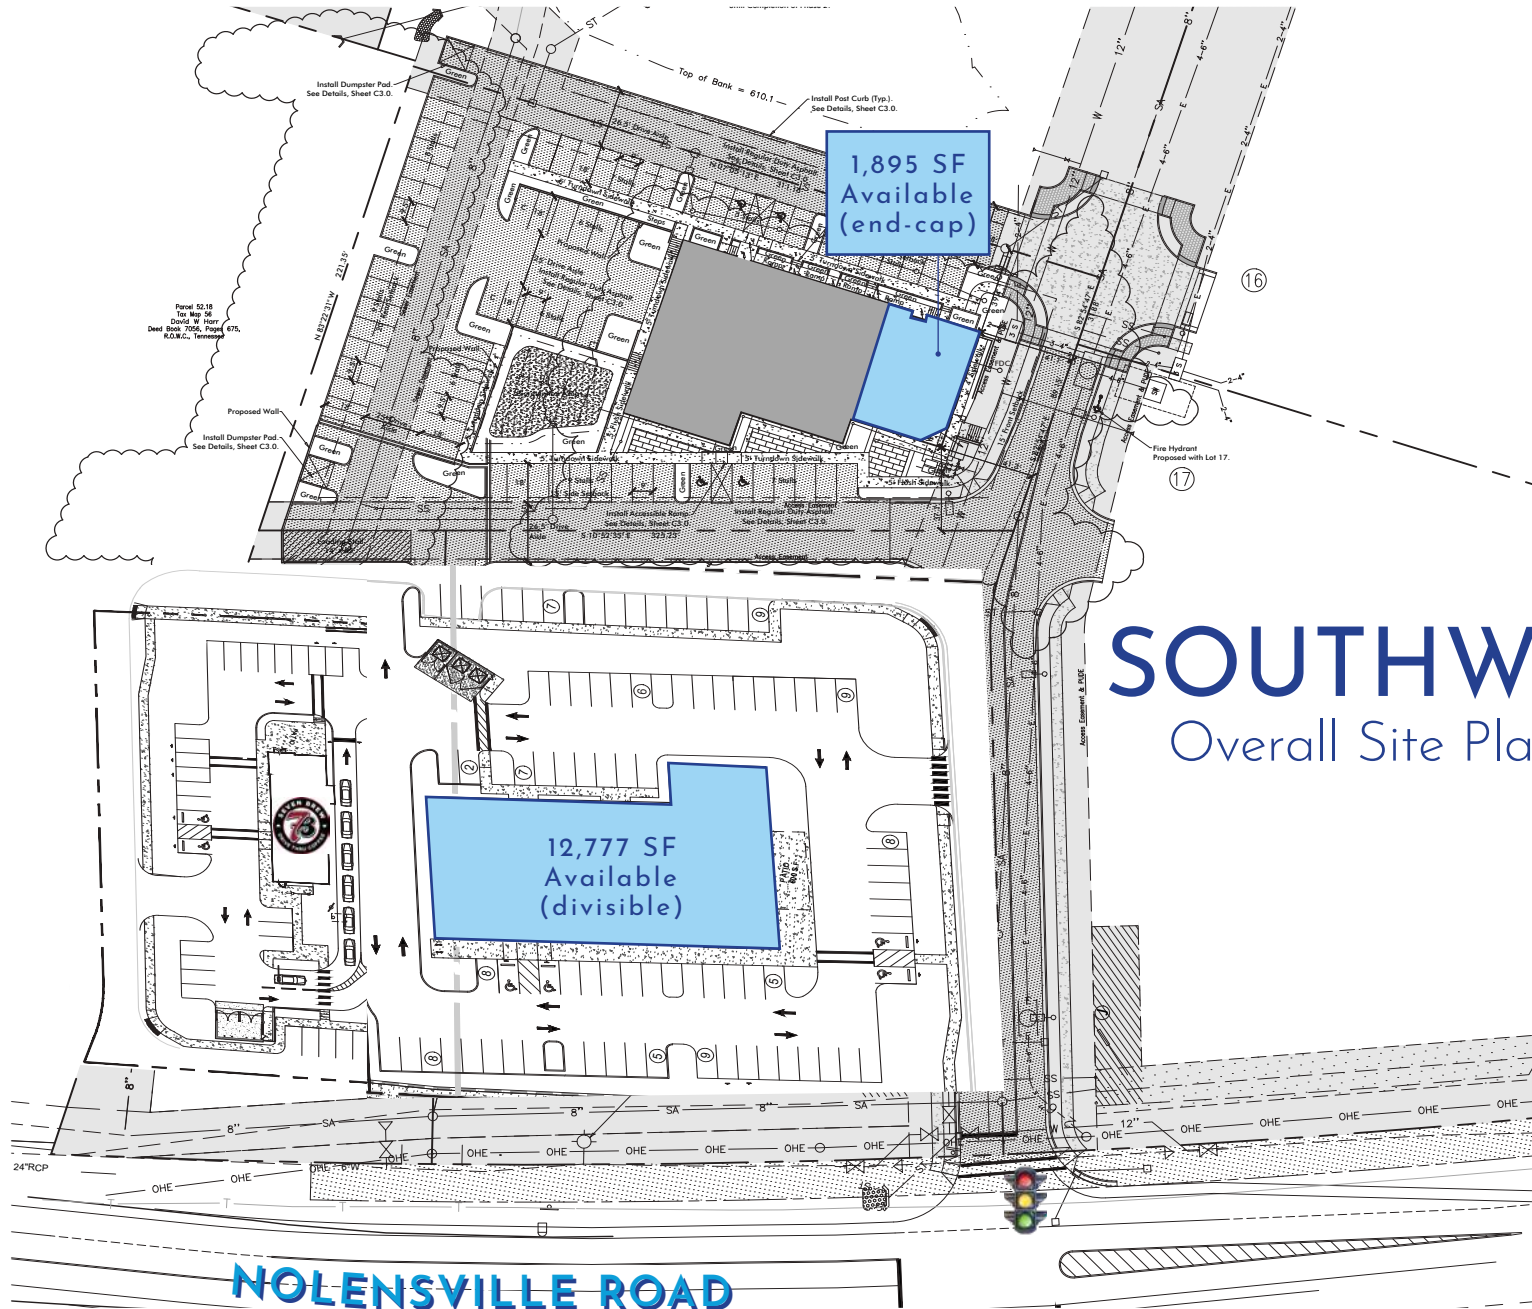

SOUTHWALK

Overall Site Plan

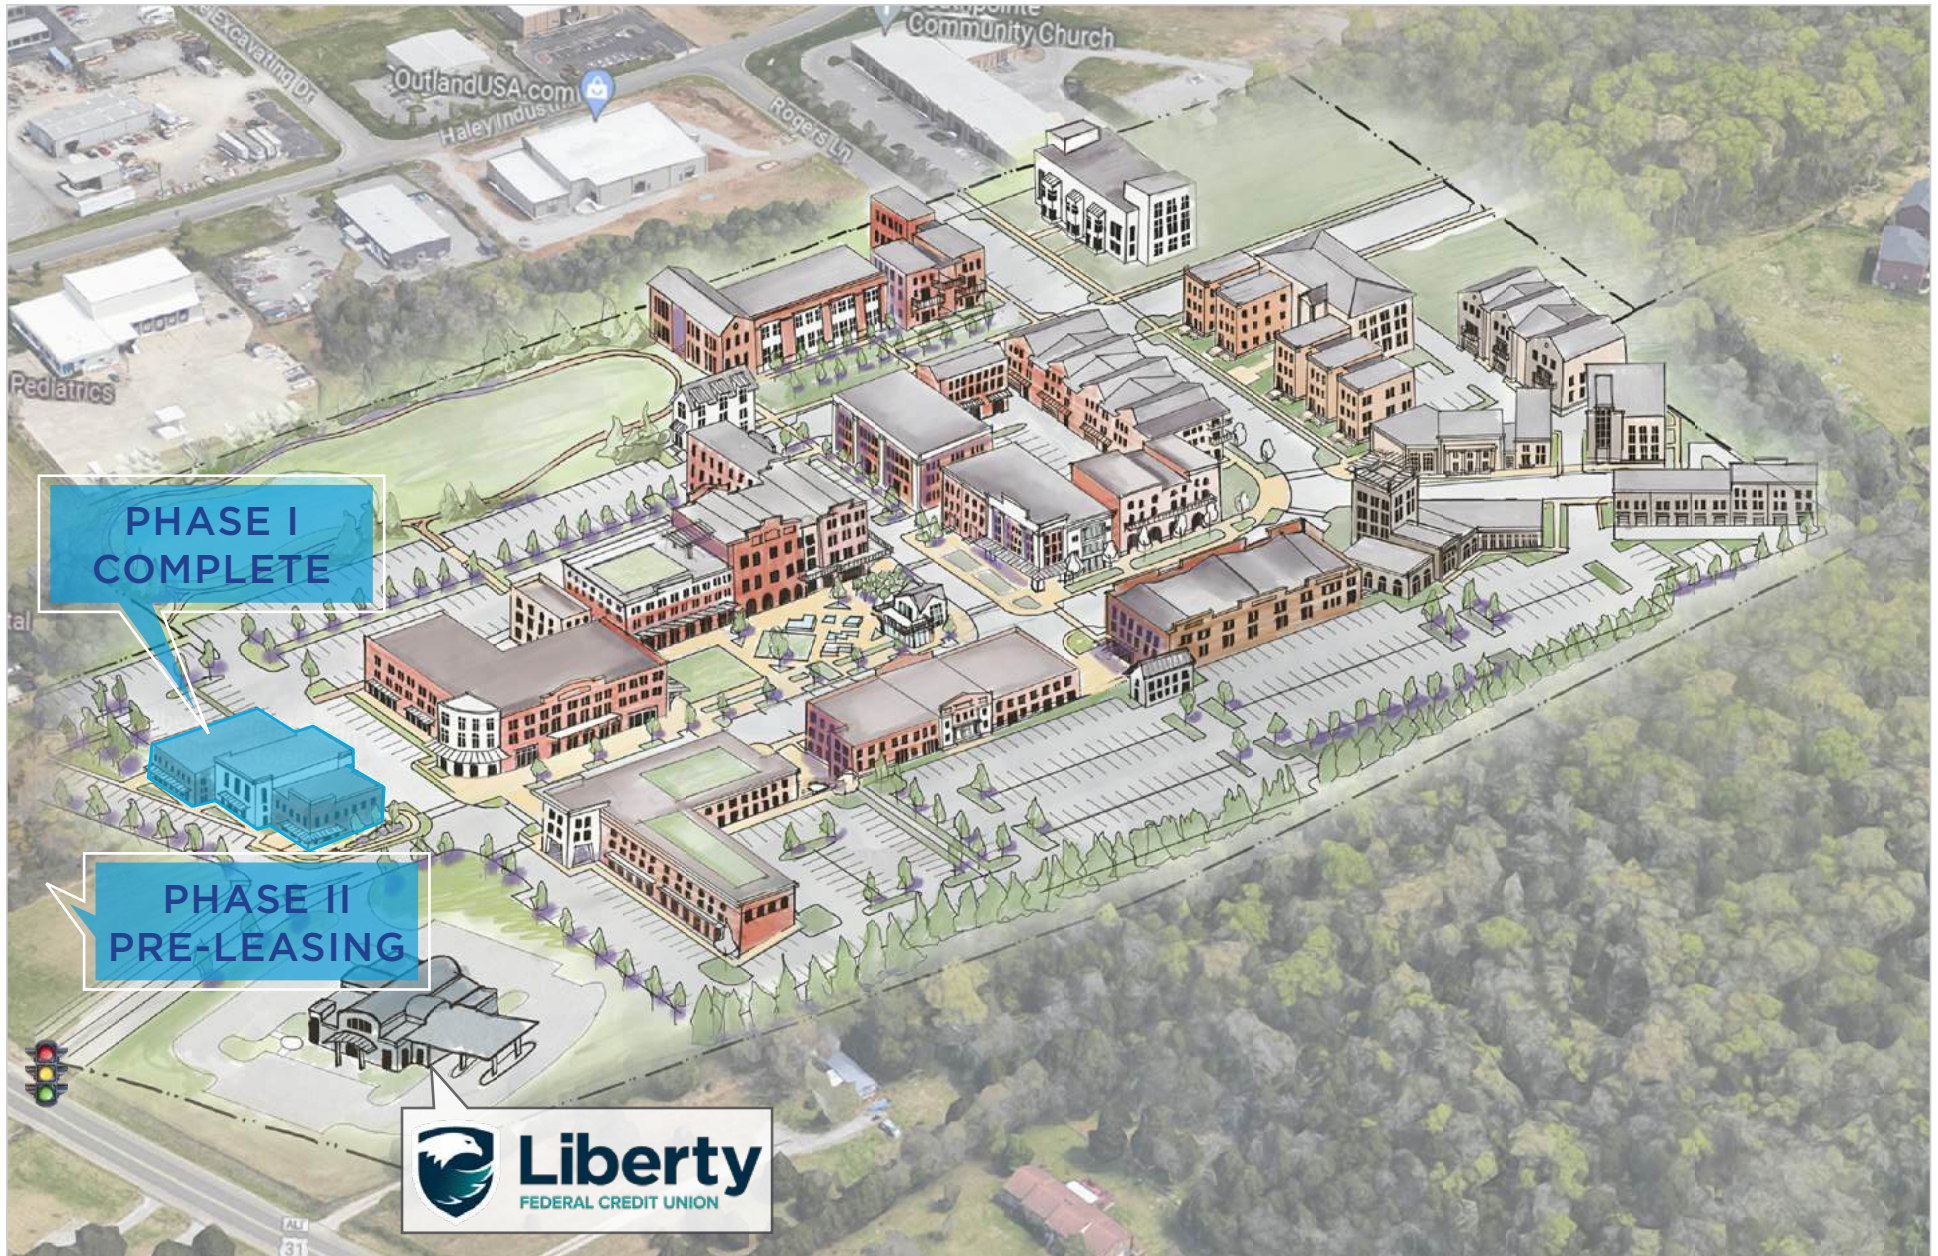

SOUTHWALK




Future
signalized
intersection



27-acre mixed-use
development



100,000 SF of commercial,
retail, and civic space +
176 residential units

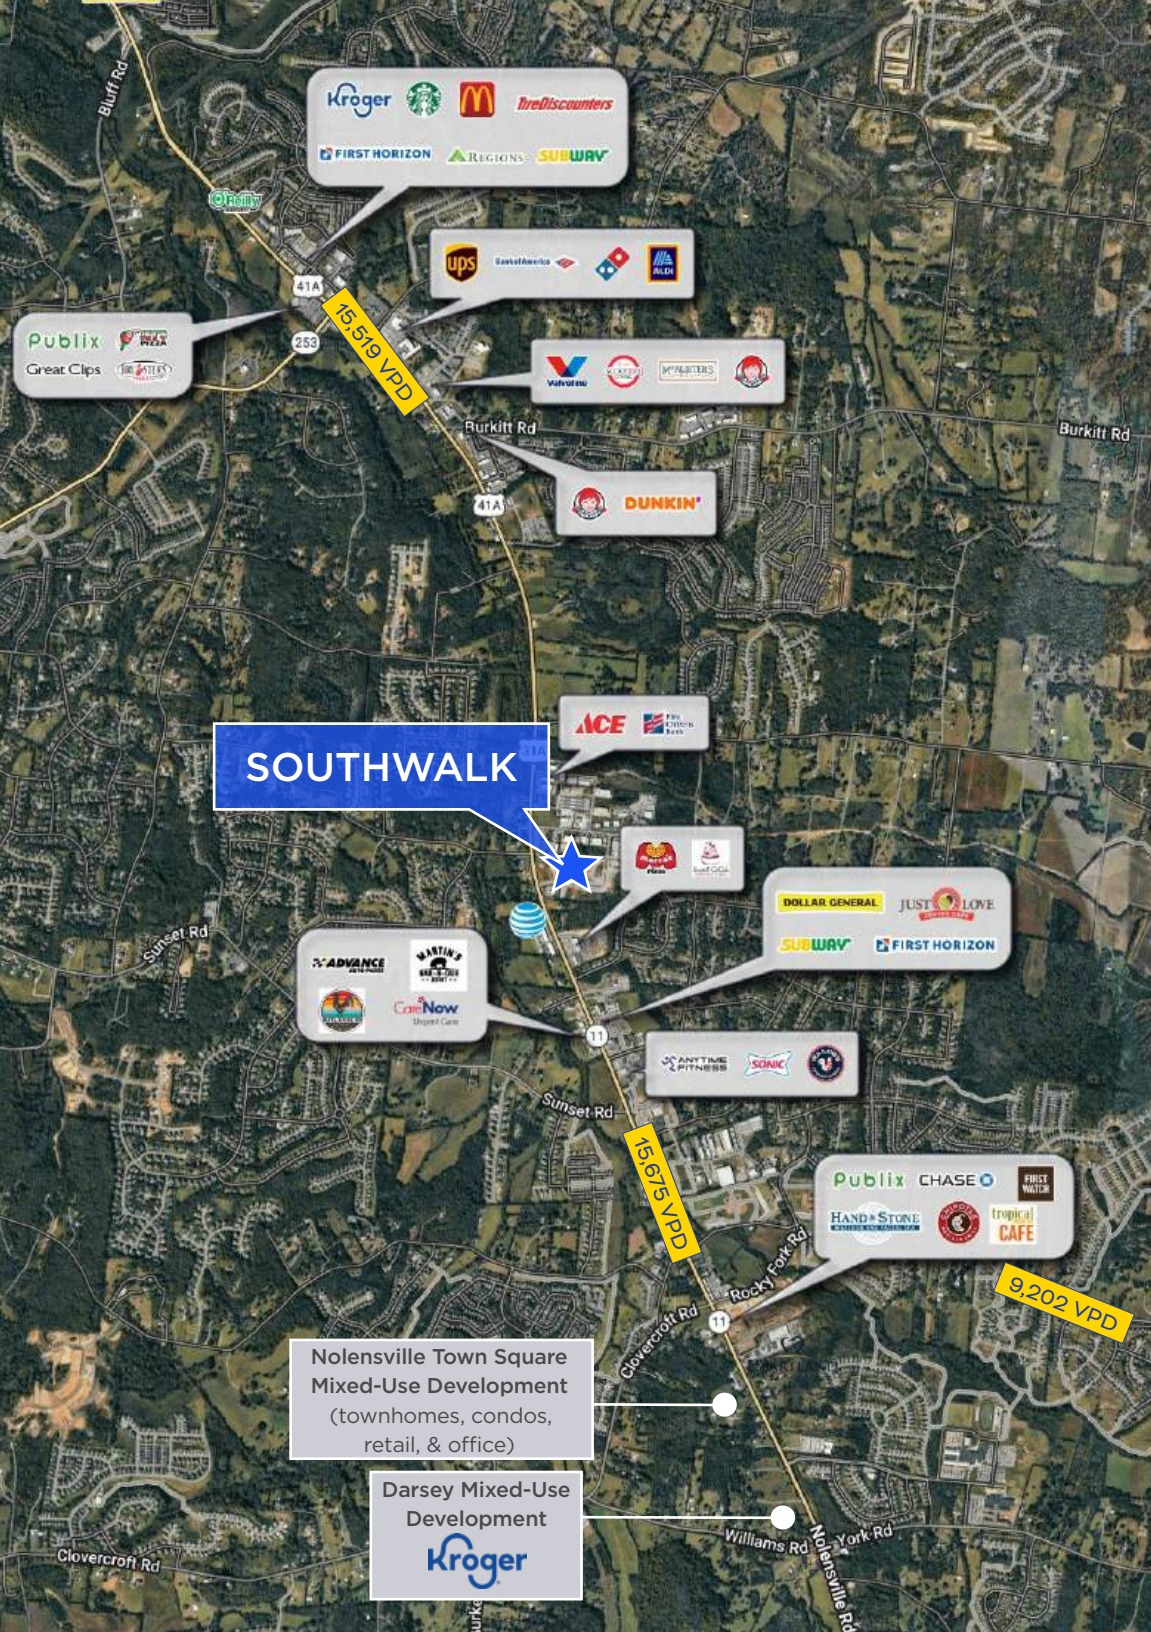

Nolensville Market Data

	1 mile	3 miles	5 miles
 Population	4,127	31,876	88,162
 Est. Population Growth	1.6%	1.7%	1.1%
 Households	1,3115	10,664	30,432
 Average HH Income	\$186,666	\$198,497	\$181,839
 Annual Retail Expenditure	\$1.26 M	\$786.03 M	\$2.07 B

Front Elevation

SOUTHWALK

Phase I Building



West View - Commercial

Side Elevation



South View - Commercial



SOUTHWALK RENDERINGS

Phase I



SOUTHWALK

7150-7152 Nolensville Road
Nolensville, TN 37135

Retail Space
Available For Lease



This document has been prepared by Colliers for advertising and general information only. Colliers makes no guarantees, representations or warranties of any kind, expressed or implied, regarding the information including, but not limited to, warranties of content, accuracy and reliability. Any interested party should undertake their own inquiries as to the accuracy of the information. Colliers excludes unequivocally all inferred or implied terms, conditions and warranties arising out of this document and excludes all liability for loss and damages arising there from. This publication is the copyrighted property of Colliers and/or its licensor(s). Copyright © 2026. All rights reserved. This communication is not intended to cause or induce breach of an existing listing agreement. Colliers International Nashville, LLC

Phase I

Woody Widenhofer

Principal & Executive Vice President
+1 615 850 2795
woody.widenhofer@colliers.com

Brian Forrester, CCIM

Principal & Executive Vice President
+1 615 850 2779
brian.forrester@colliers.com

