



SQUARE FOOTAGE SUMMARY

OFFICE	1,864 SF
WAREHOUSE	1,555 SF
BLDG M/E	24 SF
TOTAL	<u>3,443 RSF</u>

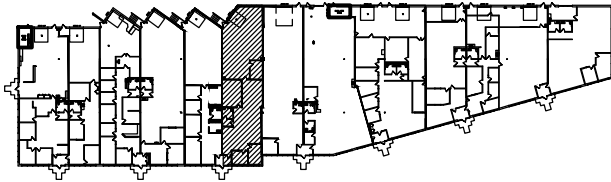

KEY PLAN

NOT TO SCALE

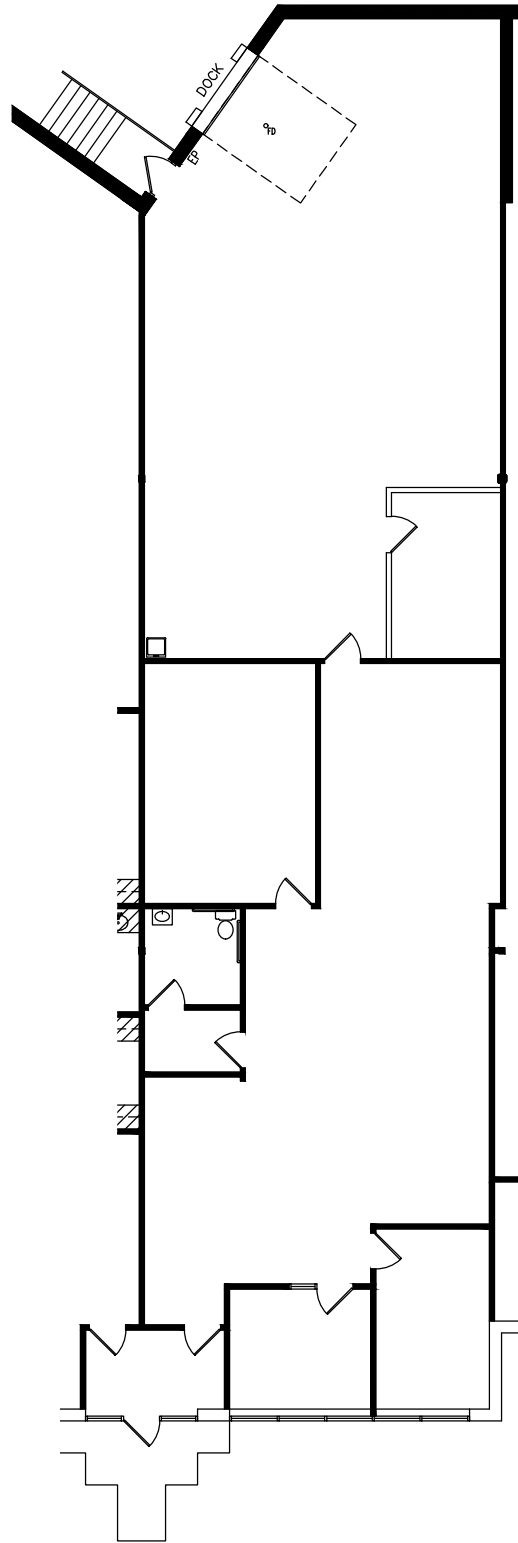

1 FLOOR PLAN - SUITE 112
1 14.0001442.000/ TTL

02/01/24

SCALE: 1/16"=1'-0"



LEASED & MANAGED BY:



EAGLE LAKE BUSINESS CENTRE II

10200 73RD AVENUE NORTH
MAPLE GROVE, MINNESOTA

NELSON

901 Marquette Avenue South - Suite 2850
Minneapolis, MN 55402
Contact: Tiffany Townsend
Phone: (612) 370-1594