



Building ID: 114110
Building Name: Fire Mountain Center
Location: Oceanside, CA
Submitted by:
Drawn by: ID Plans
Date: 07/08/2023

This drawing is a general representation of the shopping center and individual spaces and should not be used as a construction document. No representations are made to the accuracy of interior or exterior dimensions, conditions or existing improvements, and the owner reserves the right to change the shopping center and individual spaces at any time and without notice. It is the responsibility of the tenant or its agent to verify actual dimensions and conditions prior to design and construction of improvements.

Lease Outline Drawing Gross Leasable Area

+/- 1,960 SF

Demising

FRONT	WIDTH	DEPTH
+/- 81'	+/- 81'	+/- 25'

SUITE 00007


Plans Produced by:
ID PLANS

400 North Tampa St. Suite 2210
Tampa, FL 33602
Phone: (866) 657-2545
idplans.com



© 2023

Floor plan is for general use and purposes only. ID Plans does not guarantee the accuracy or validity of provided information. Measurements are not intended to be architecturally valid for construction purposes or accepted as requirements for documents, drawings, or media intended or claimed to be structurally accurate. Users shall verify. The drawing owner has and reserves the right and responsibility to verify, change or alter the provided information at any time for any reason.

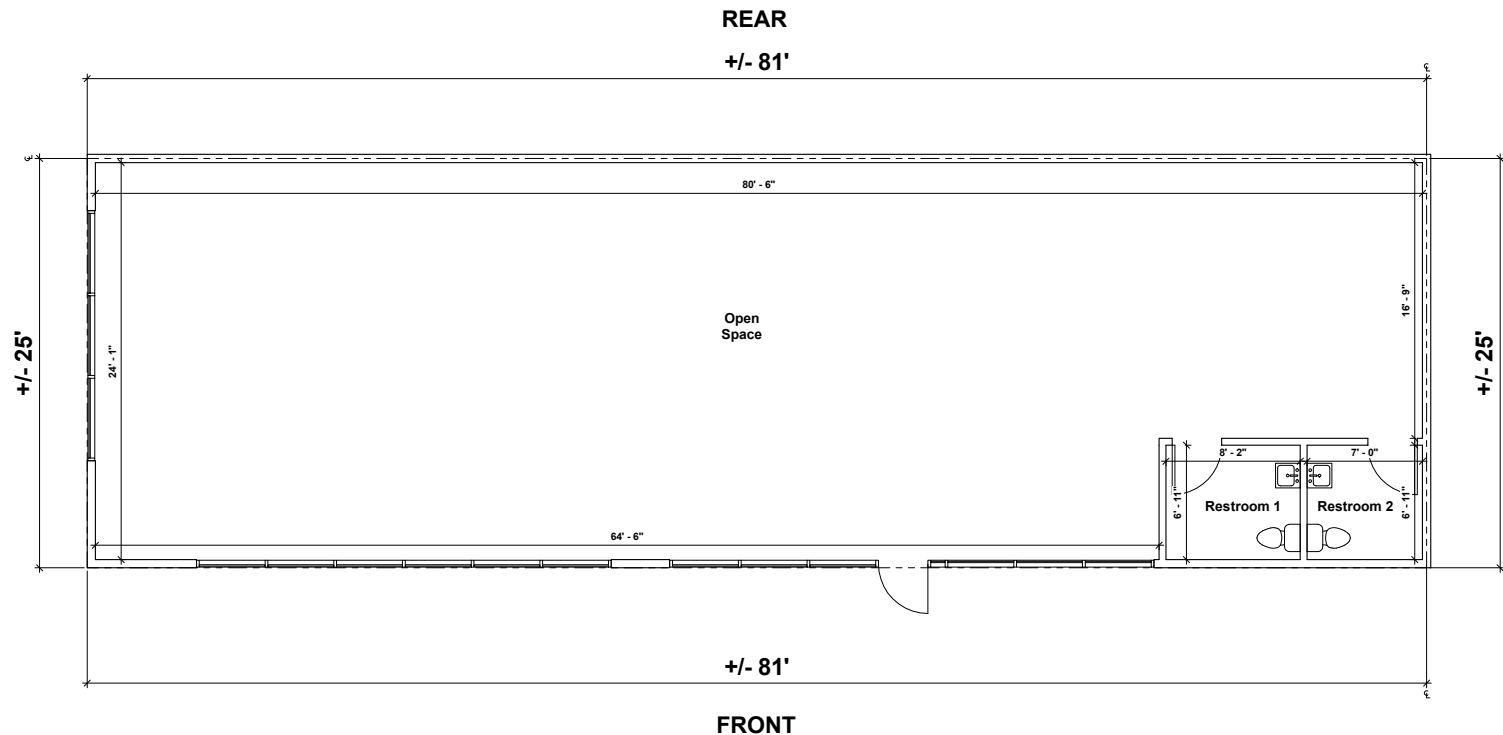

A1

MAIN FLOOR