


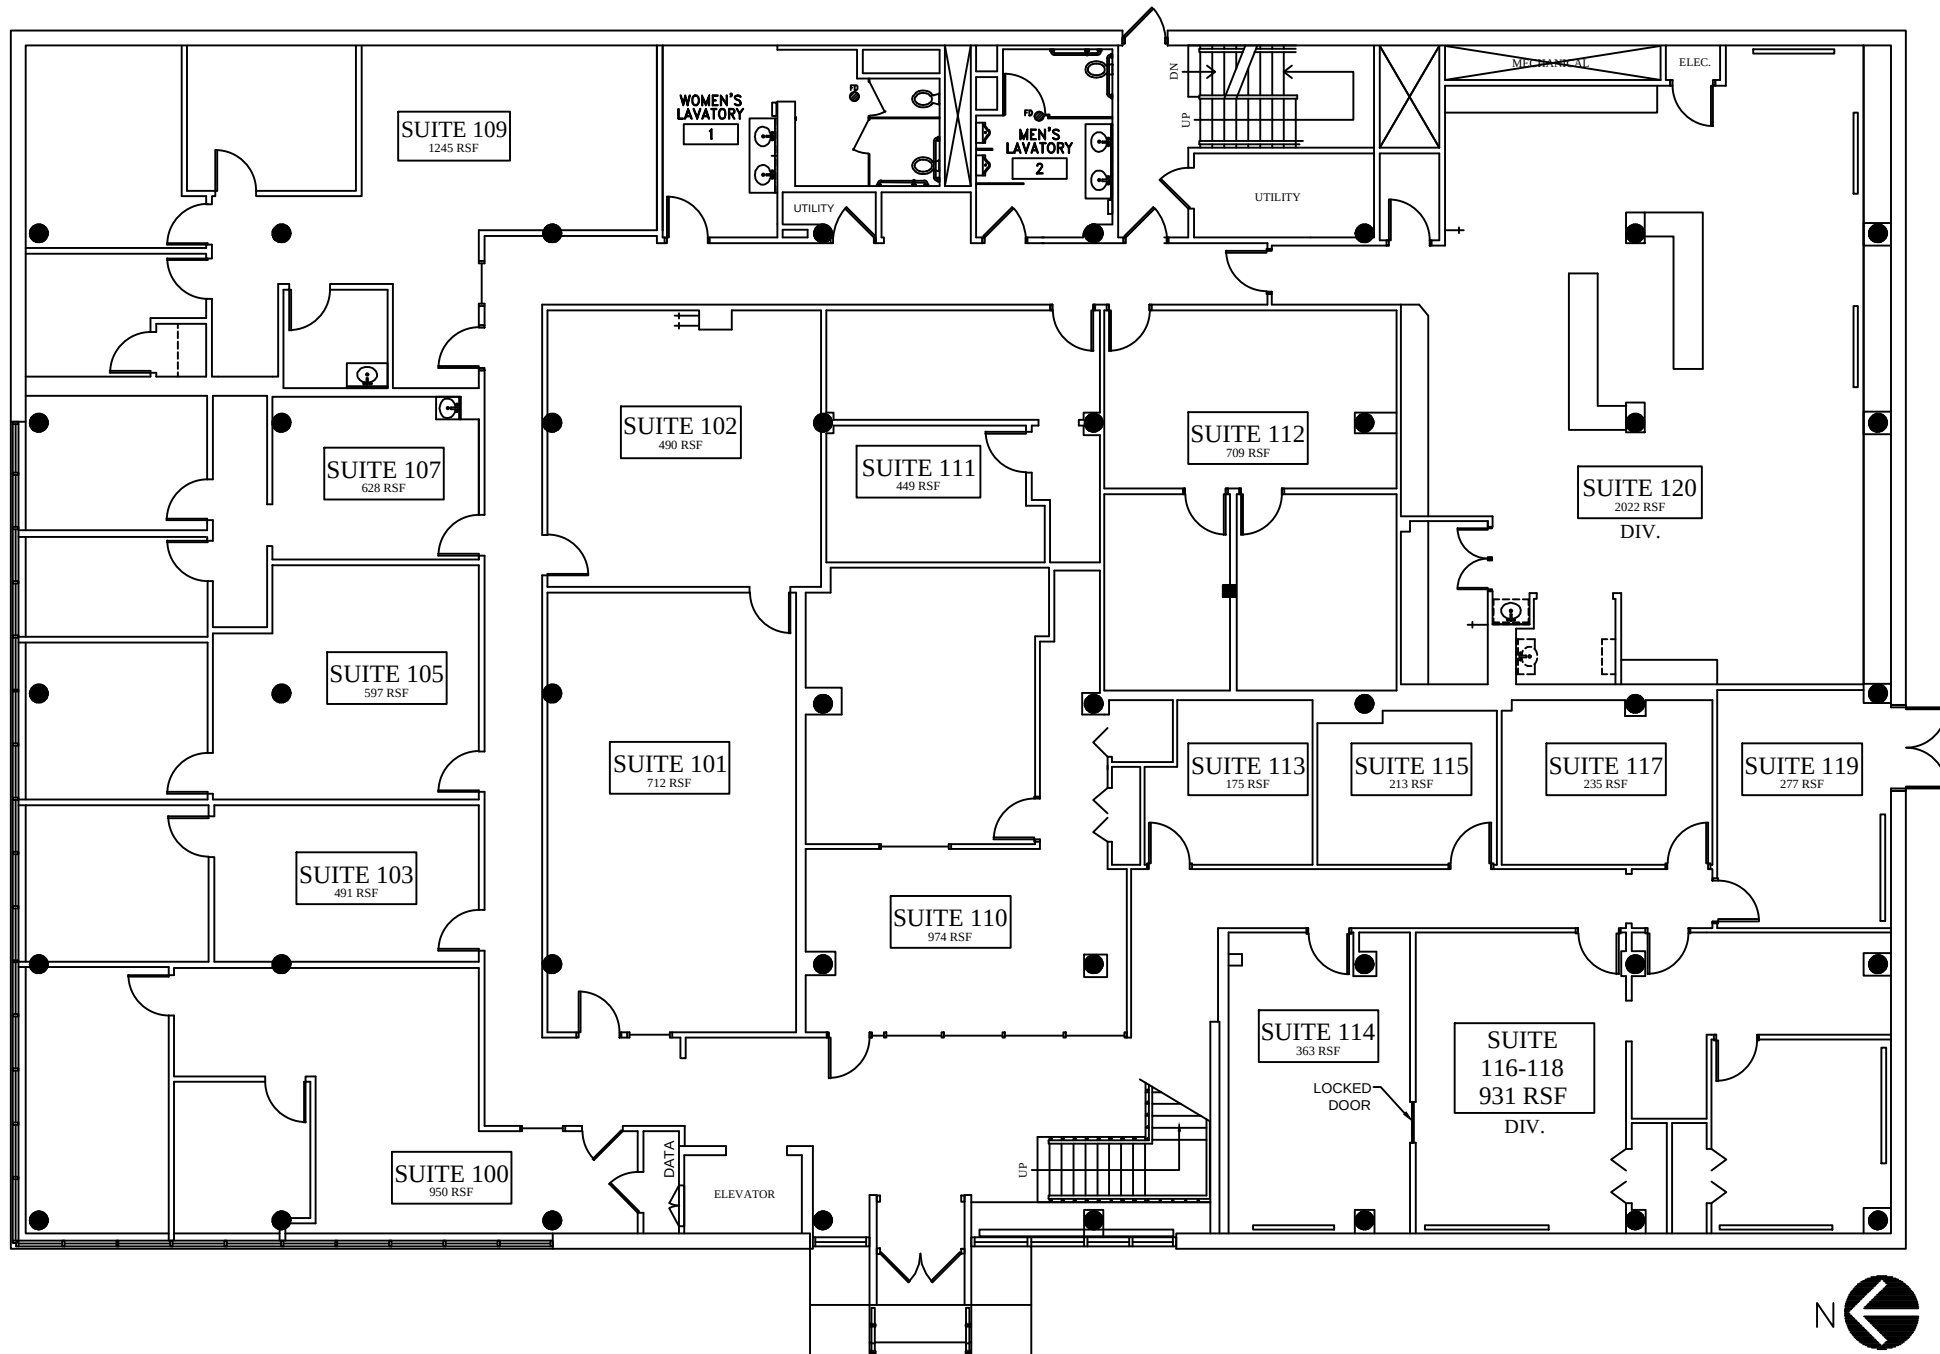

**IMPERIAL REALTY COMPANY**

4747 WEST PETERSON AVE., SUITE 200  
CHICAGO, ILLINOIS 60646  
T 773.736.4100 F 773.736.4541

DATE  
04.15.2024  
DRAWN BY  
KN/AA  
SCALE  
N.T.S.

TITLE  
FIRST FLOOR PLAN  
LOCATION  
9415 S. WESTERN AVENUE  
CHICAGO, IL

**DRAFT ONLY**

NOTE: ALL DIMENSIONS INDICATED ARE APPROXIMATES



DRAWING

**A1**