


Vermont Carson
Shopping Center

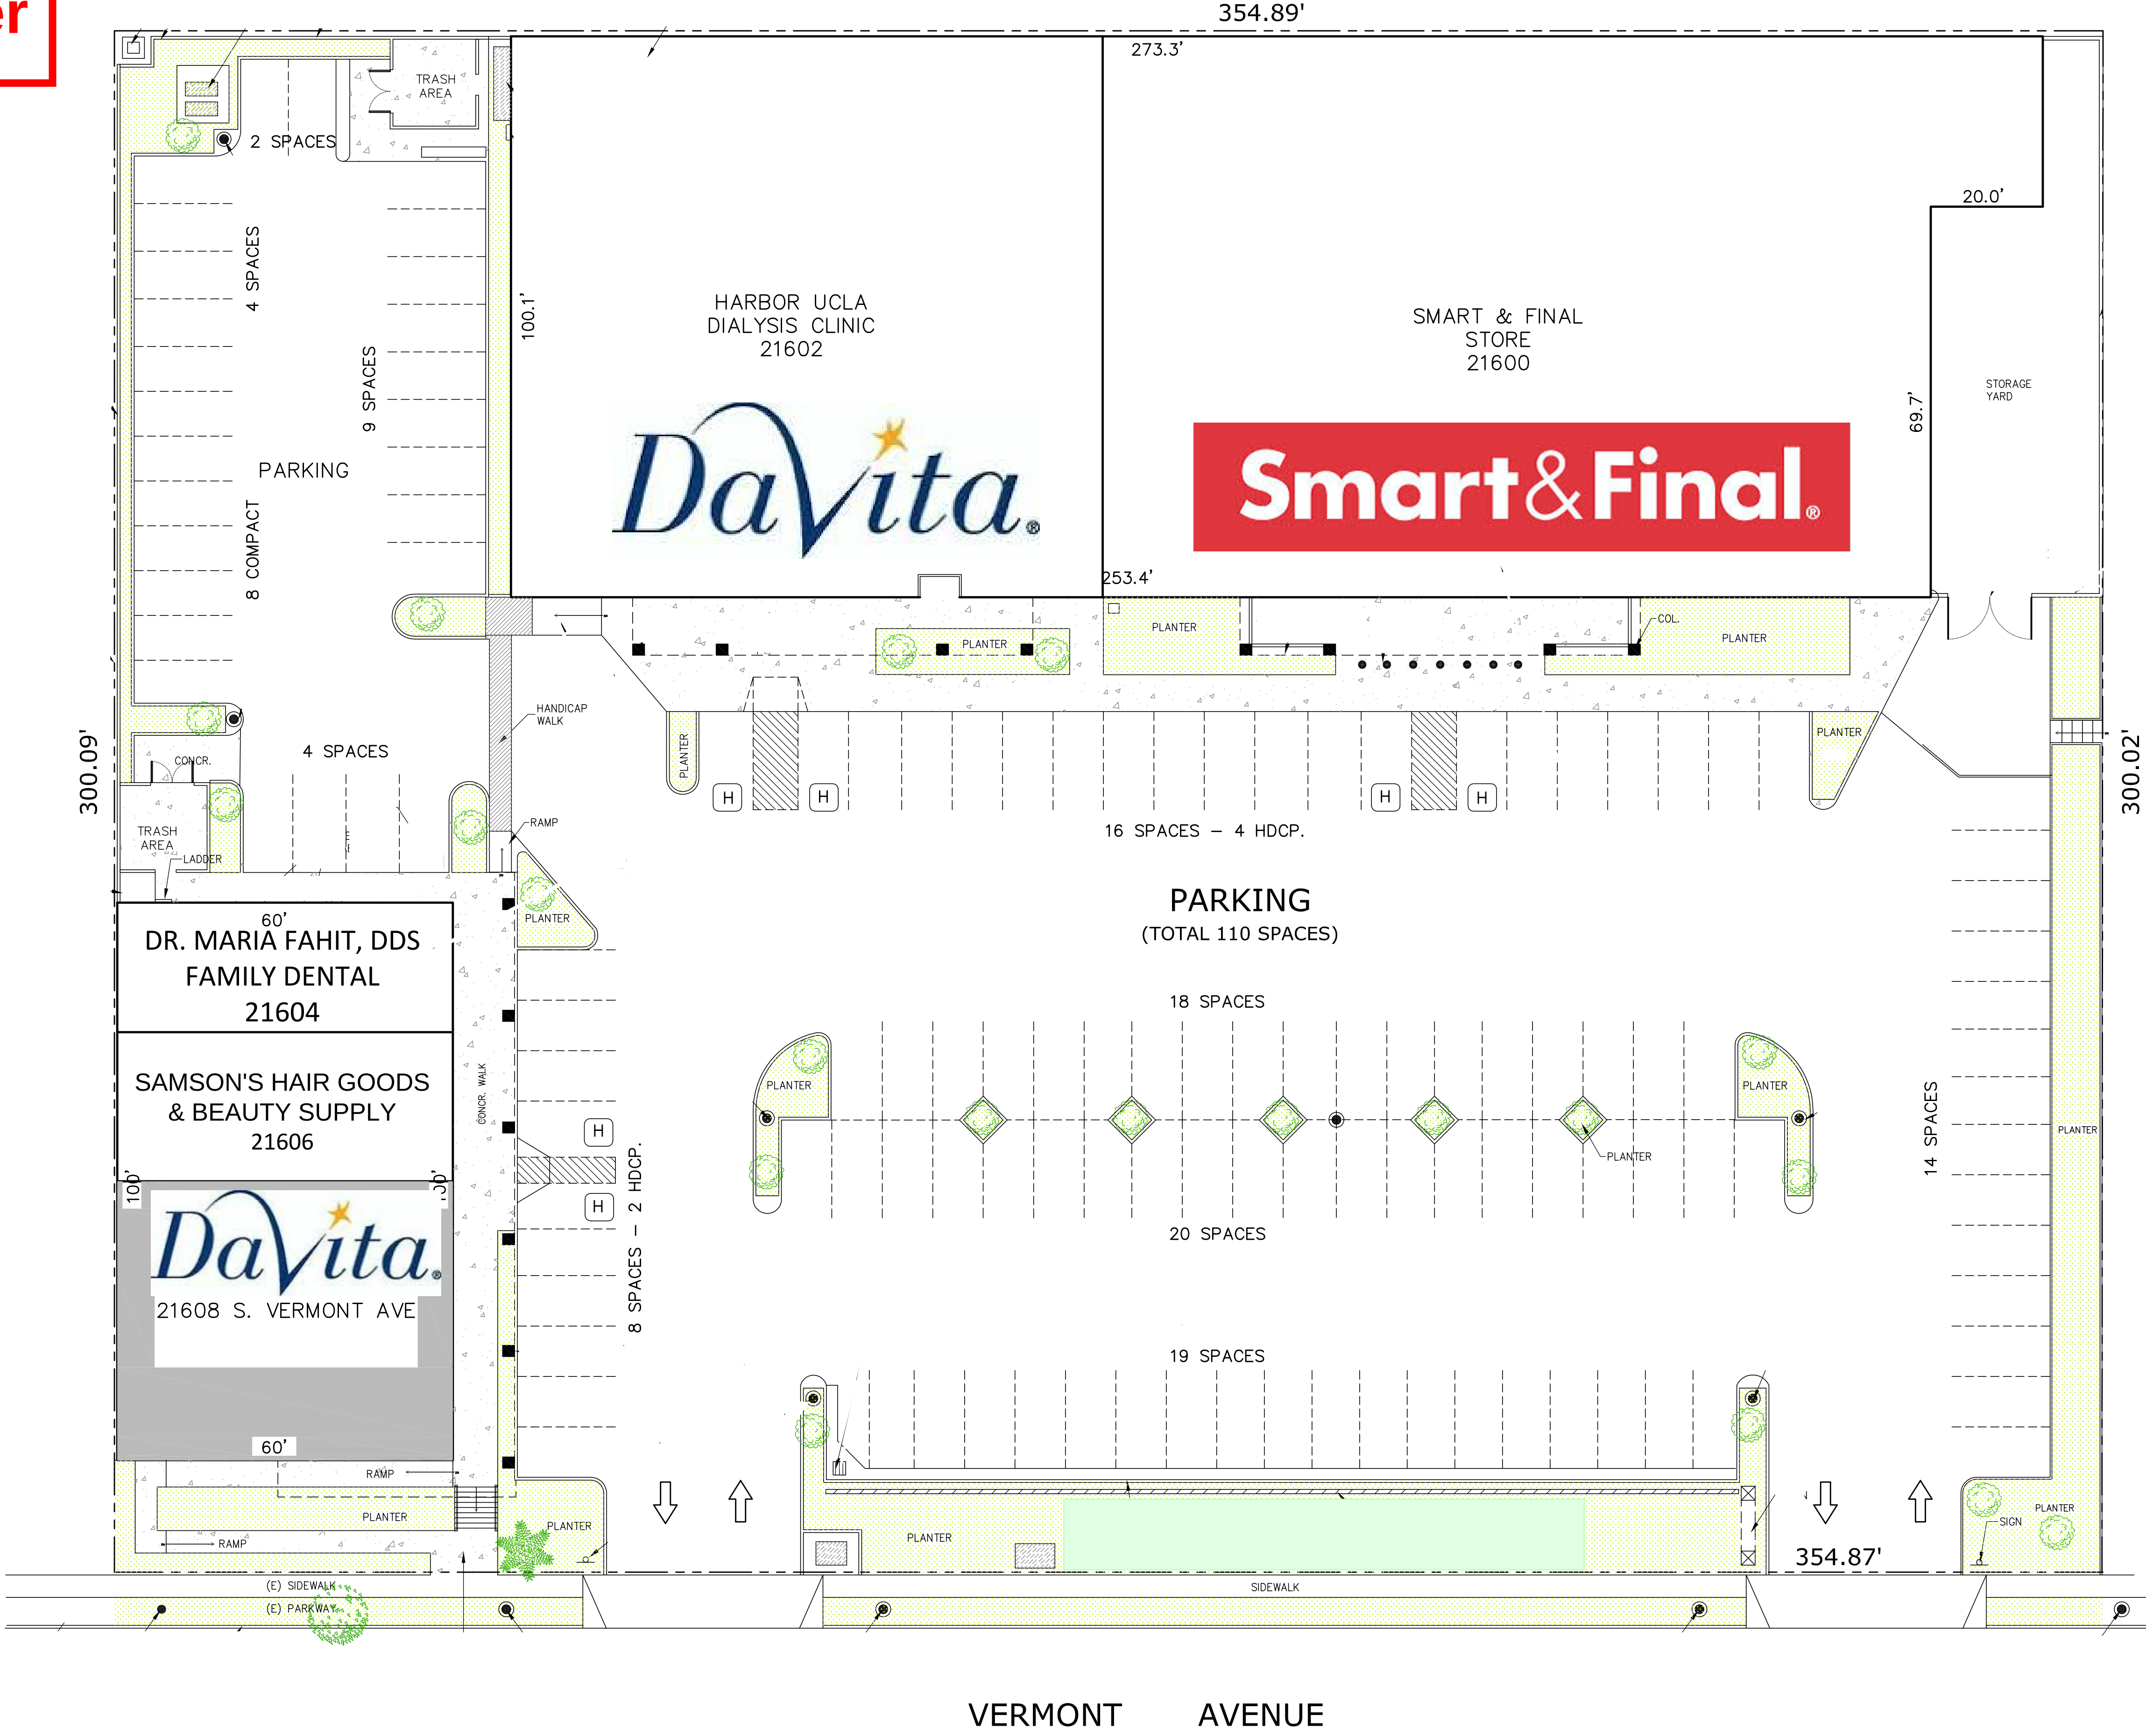

FOR MORE SITE INFORMATION SEE SURVEY MAP
BY HAYES SURVEYING 10.01.2003

SITE PLAN
(EXISTING) SCALE: 1/16"=1'-0"