


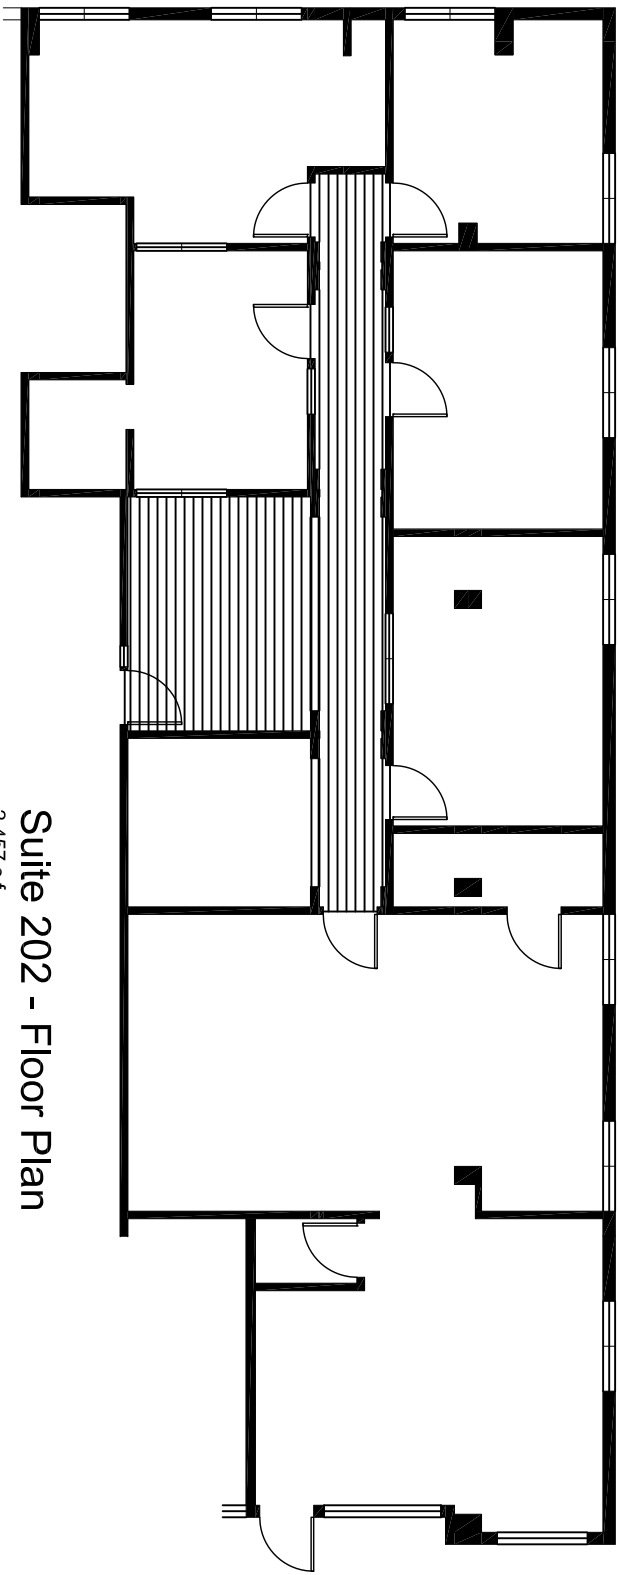

Suite 202 - Floor Plan

2,457 s.f.

Scale: 3/32" = 1'-0"

Belgrove Court
1808 Bellevue Avenue
Seattle, WA 98122