



51 West 19th St

Retail Space For Lease | Flatiron

B/H

REALTY

51 West 19th Street

Located in the Flatiron District
between W 19th St & 6th Ave

HIGHLIGHTS

- 1,850 SF Ground Floor with 16.5 FT Frontage Delivered as a white box
- with full basement An additional 1,200 SF available above the
- ground floor which includes a private 672 SF outdoor patio can be combined

In the heart of Manhattan, the Flatiron District offers unmatched visibility, nonstop foot traffic, and seamless transit access—making it the ideal launchpad for your business.


B/H REALTY




51 West 19th St

FIRST FLOOR PLAN

SCALE 3/8" = 1'-0"

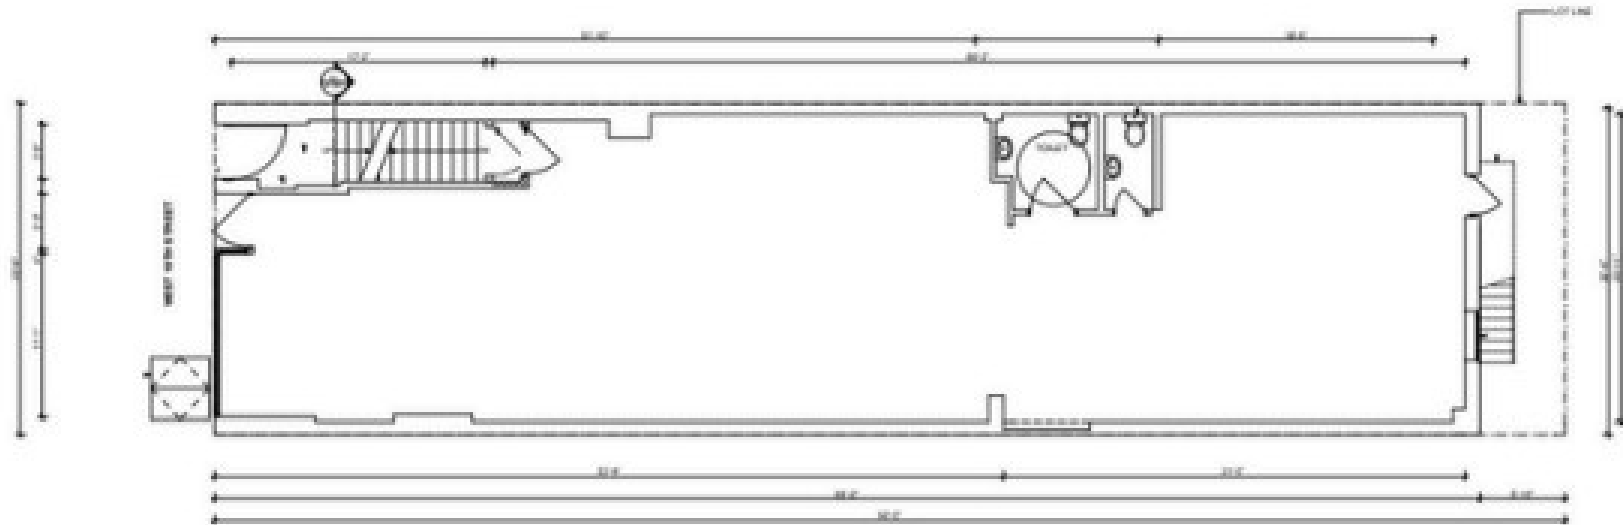

CELLAR PLAN

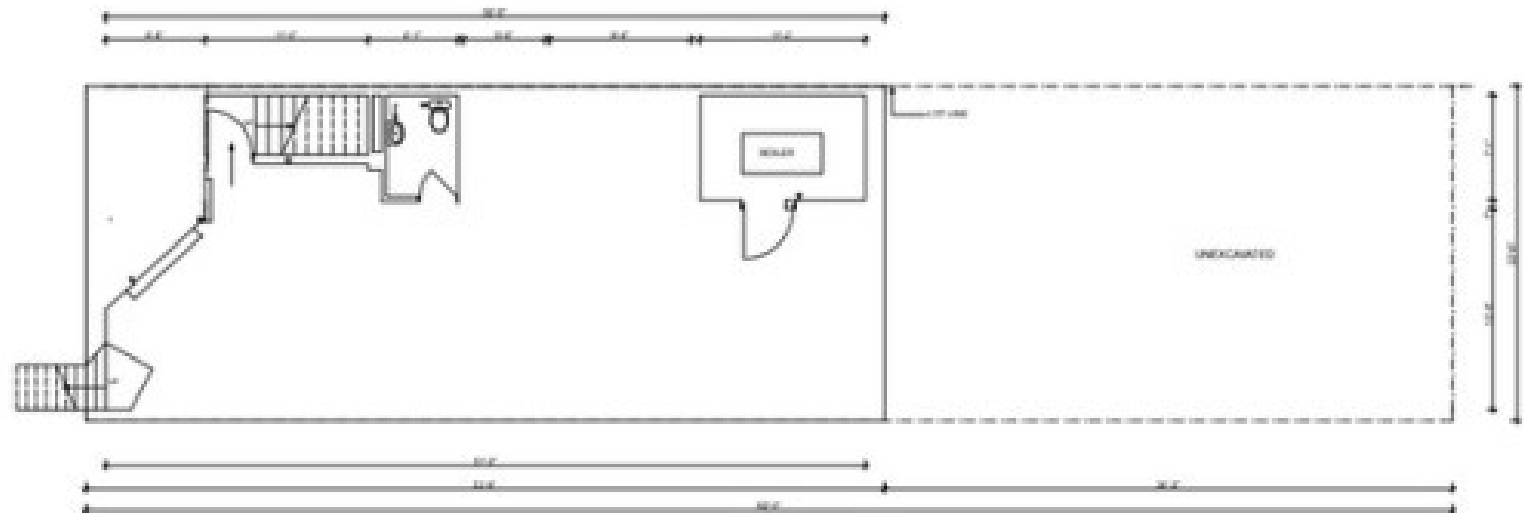

B/H REALTY

FOR MORE INFORMATION PLEASE CONTACT:



Max Maleh

✉ MAX@BHR.NYC

📞 917.952.3670

www.bhr.nyc

25 EAST 21ST STREET - 8TH FLOOR, NEW YORK, NY 10010