



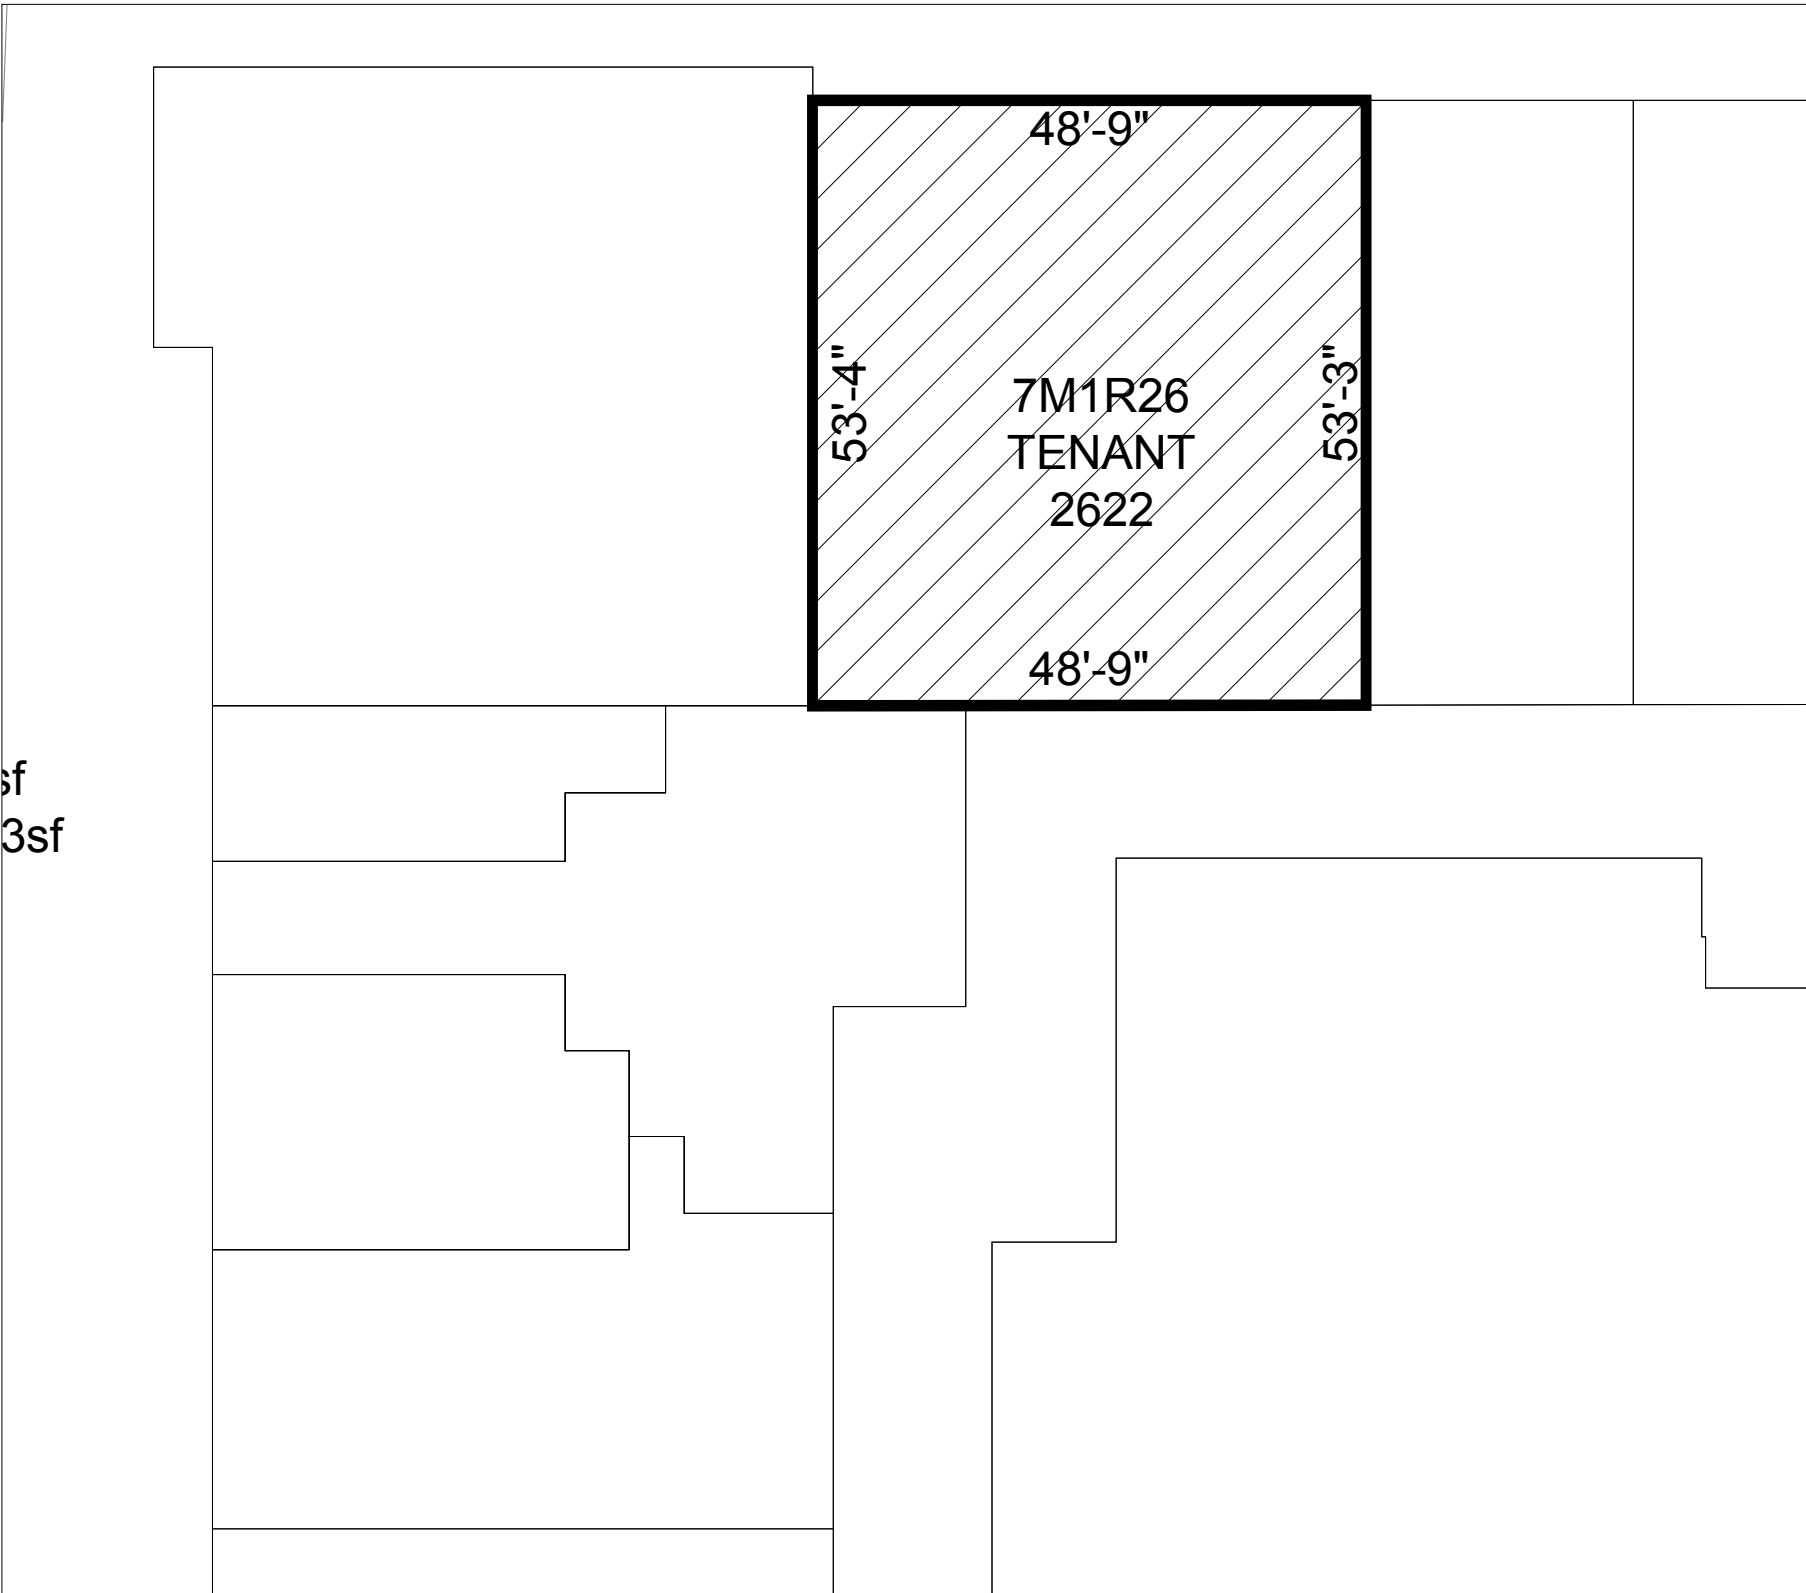

PROPERTY: BELMAR 7337 W Alaska, Suite 200 Lakewood, Colorado 80226	TENANT: TENANT	SPACE NO: 7M1R26	01020 SCALE:1"=20'-0"
--	-----------------------	-------------------------	--------------------------

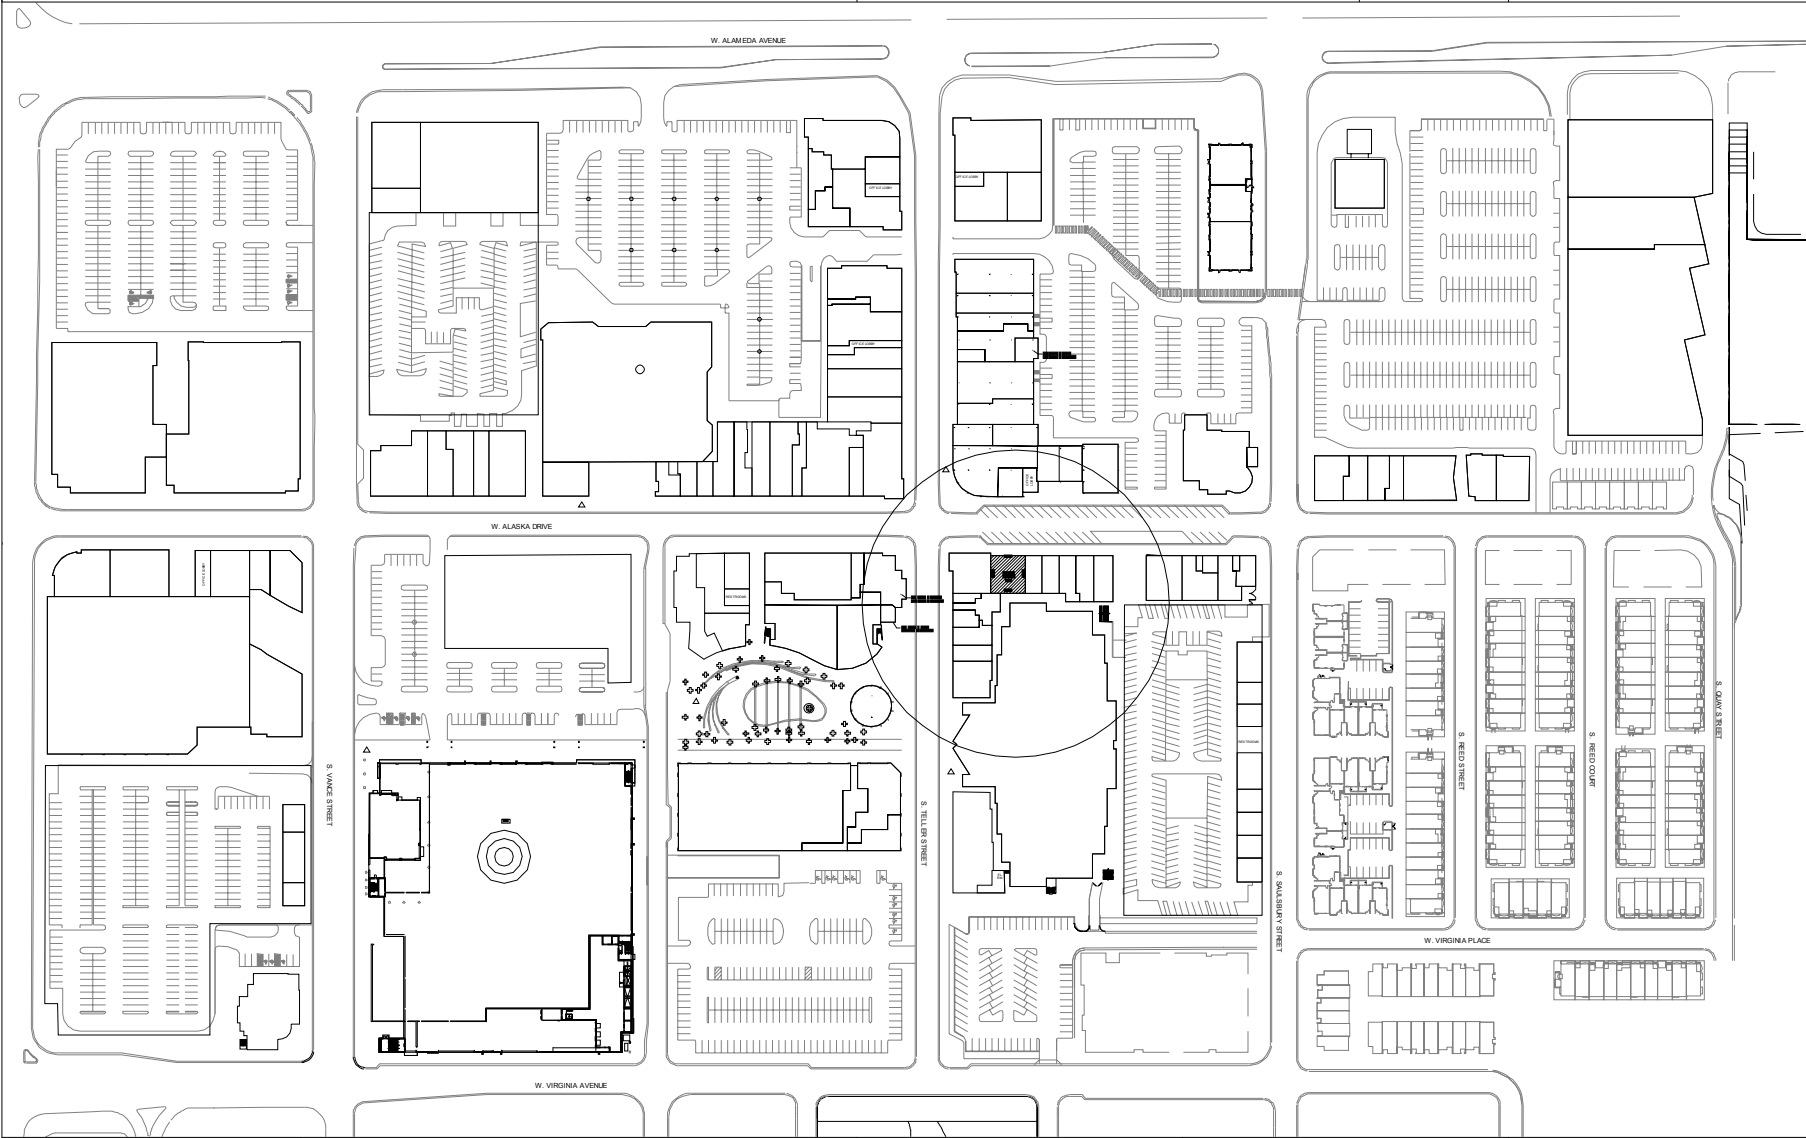

	NOTE: LANDLORD CANNOT GUARANTEE THAT NO INTERNAL CHANGES HAVE BEEN MADE SINCE THESE DRAWINGS WERE DEVELOPED. IT IS RECOMMENDED THAT THE SPACE BE FIELD SURVEYED TO VERIFY ACCURACY OF THESE DRAWINGS. FAILURE TO VERIFY ACTUAL CONDITIONS SHALL BE AT SOLE RISK AND RESPONSIBILITY OF THE TENANT.	TENANT APPROVAL: PLAN: SITE PLAN	BRIDGE 33 LEASING APPROVAL: BRIDGE 33	DRAWN BY: LODS	DATE: 11/30/21	EXHIBIT NO: LOD