




PROPERTY:
BELMAR
7337 W Alaska, Suite 200 Lakewood, Colorado 80226

TENANT:
TENANT

SPACE NO:
4B3R06

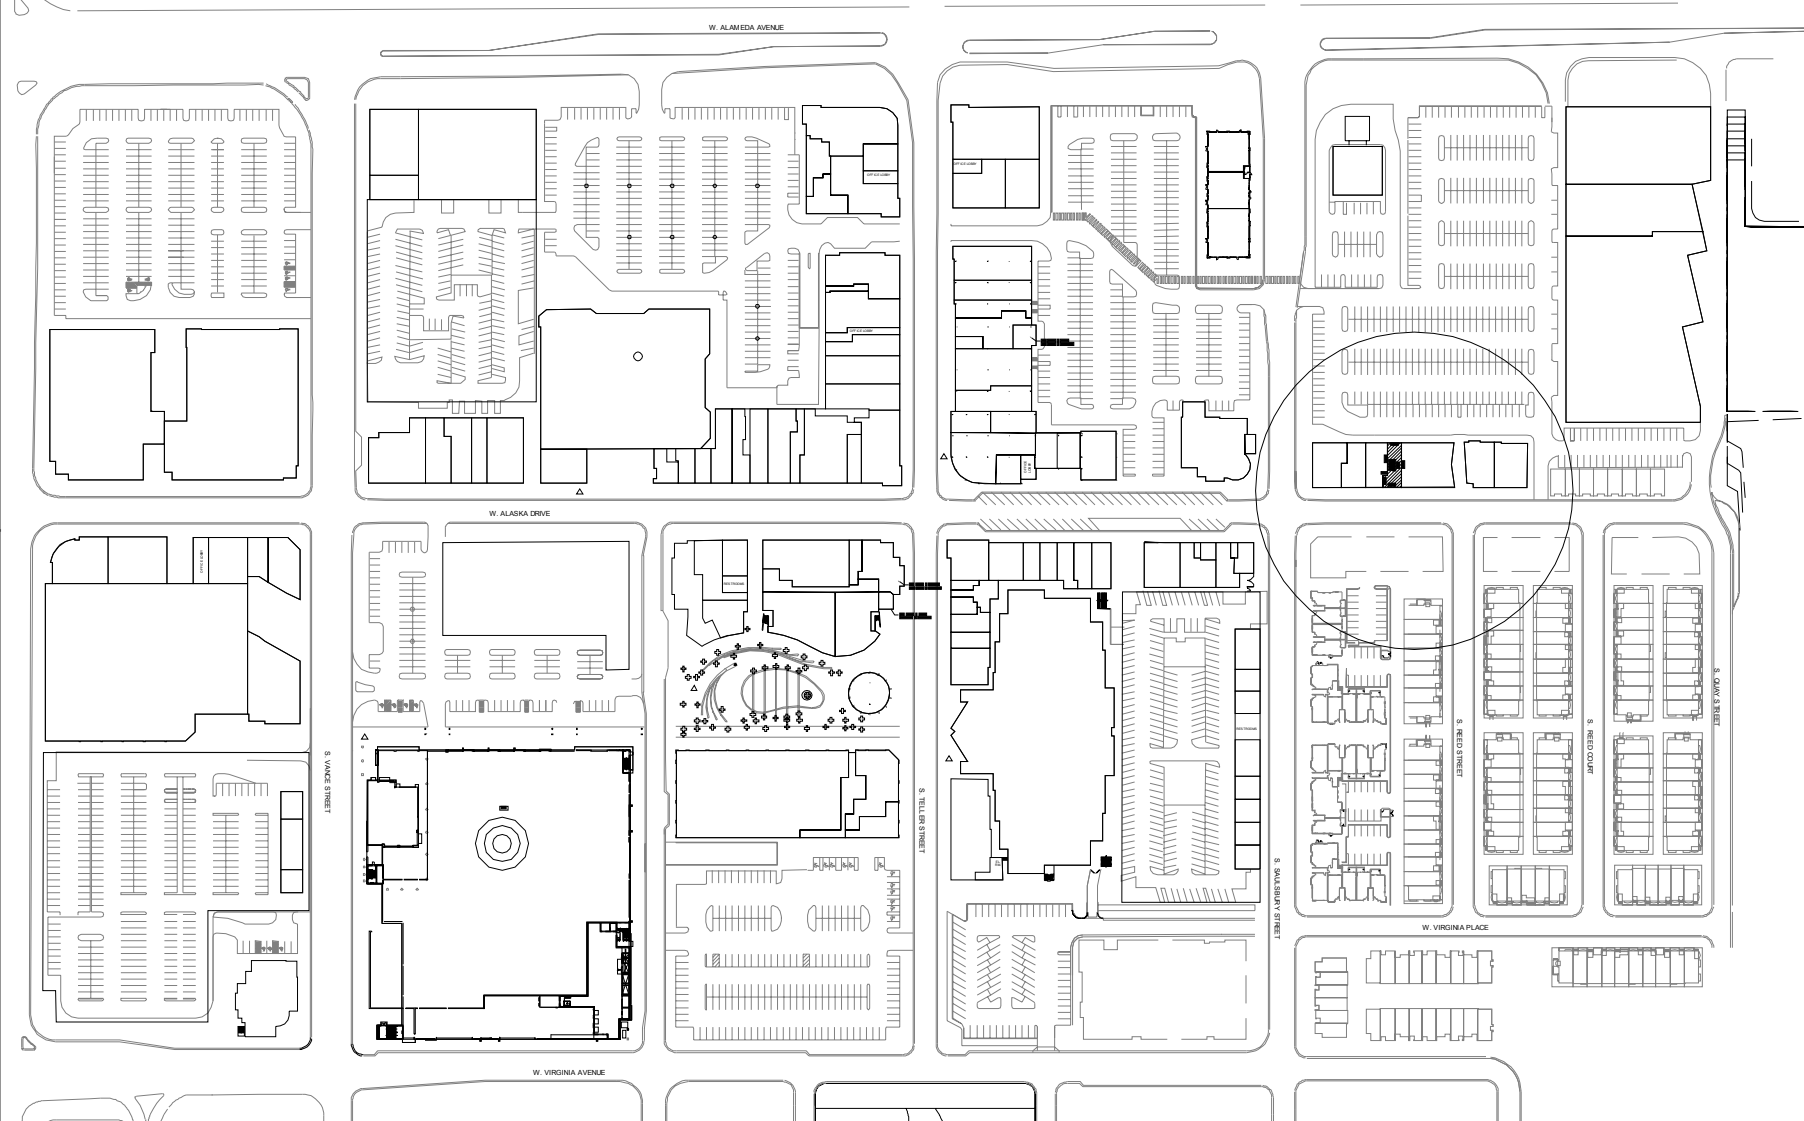

NOTE:
LANDLORD CANNOT GUARANTEE THAT NO INTERNAL CHANGES HAVE BEEN MADE SINCE THESE DRAWINGS WERE DEVELOPED. IT IS RECOMMENDED THAT THE SPACE BE FIELD SURVEYED TO VERIFY ACCURACY OF THESE DRAWINGS. FAILURE TO VERIFY ACTUAL CONDITIONS SHALL BE AT SOLE RISK AND RESPONSIBILITY OF THE TENANT.

TENANT APPROVAL:

BRIDGE 33 LEASING APPROVAL:

DRAWN BY:

BRIDGE 33

LODS

PLAN:

SITE PLAN



DATE:

11/30/21

EXHIBIT NO:

LOD