




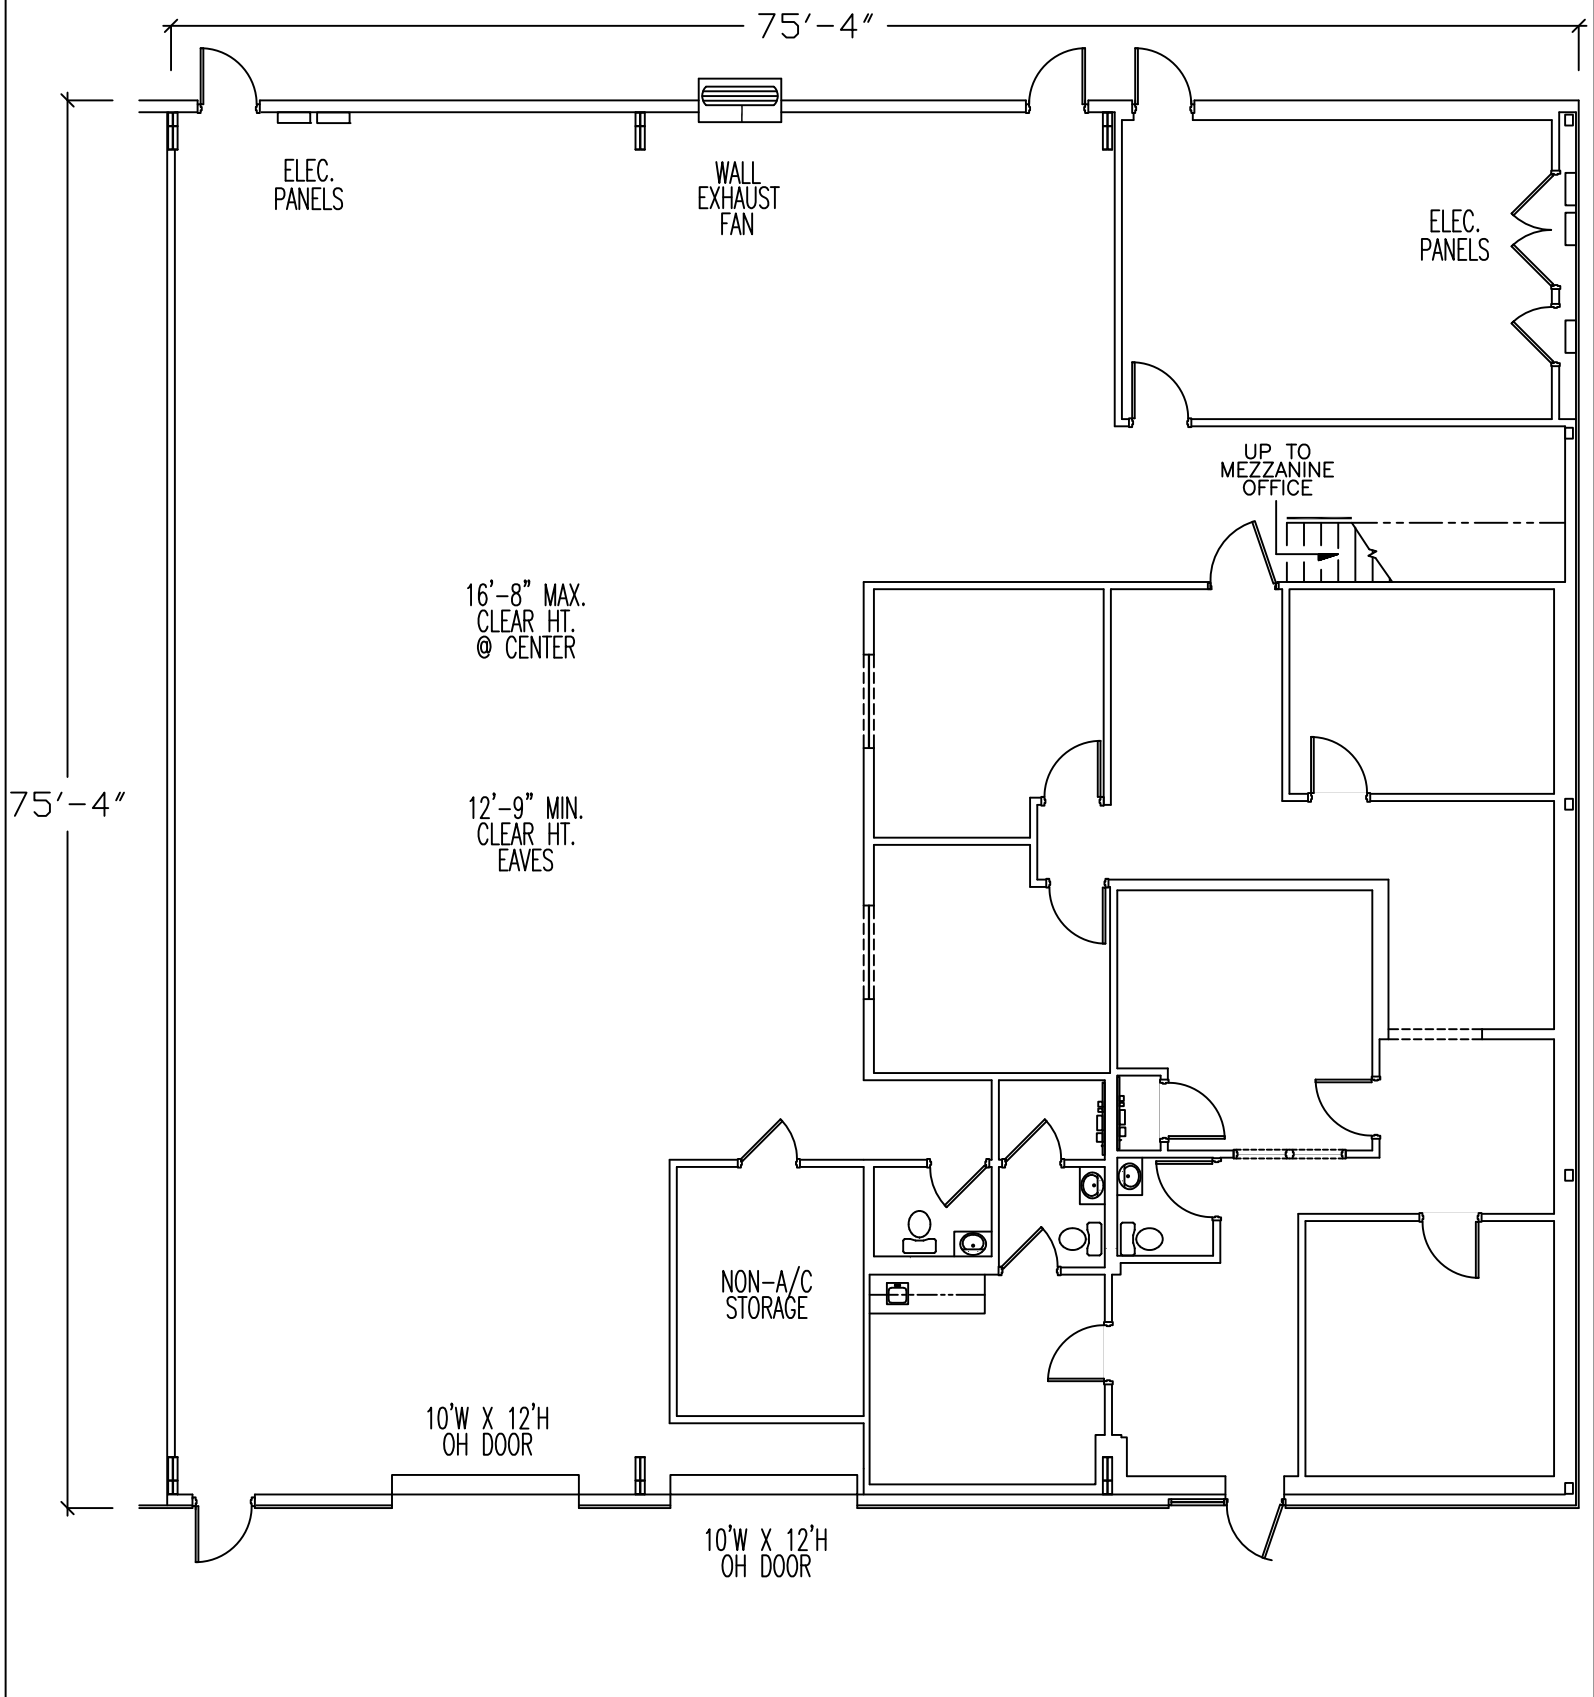


PLAN COMPASS	PLAN DATA	PLANS BY:		PROJECT IDENTIFICATION		PROJECT OWNER:
	PROJECT #: 1202025011		PHONE: (205) 650-9790	LOCATION NAME: DREW PARK		
	DATE: 09/08/2025			ADDRESS: 5017 N. COOLIDGE AVE., TAMPA, FL		
	SCALE: NOT TO SCALE		EMAIL: INFO@CADCOMPLANS.COM	SQUARE FOOTAGE: THE PREMISES IS DEEMED TO BE 7,556 SQ. FT. TOTAL, INCLUDING 5,669 SQ. FT. MAIN FLOOR AND 1,887 SQ. FT. MEZZANINE OFFICE	PLAN NAME: FLOOR PLAN	

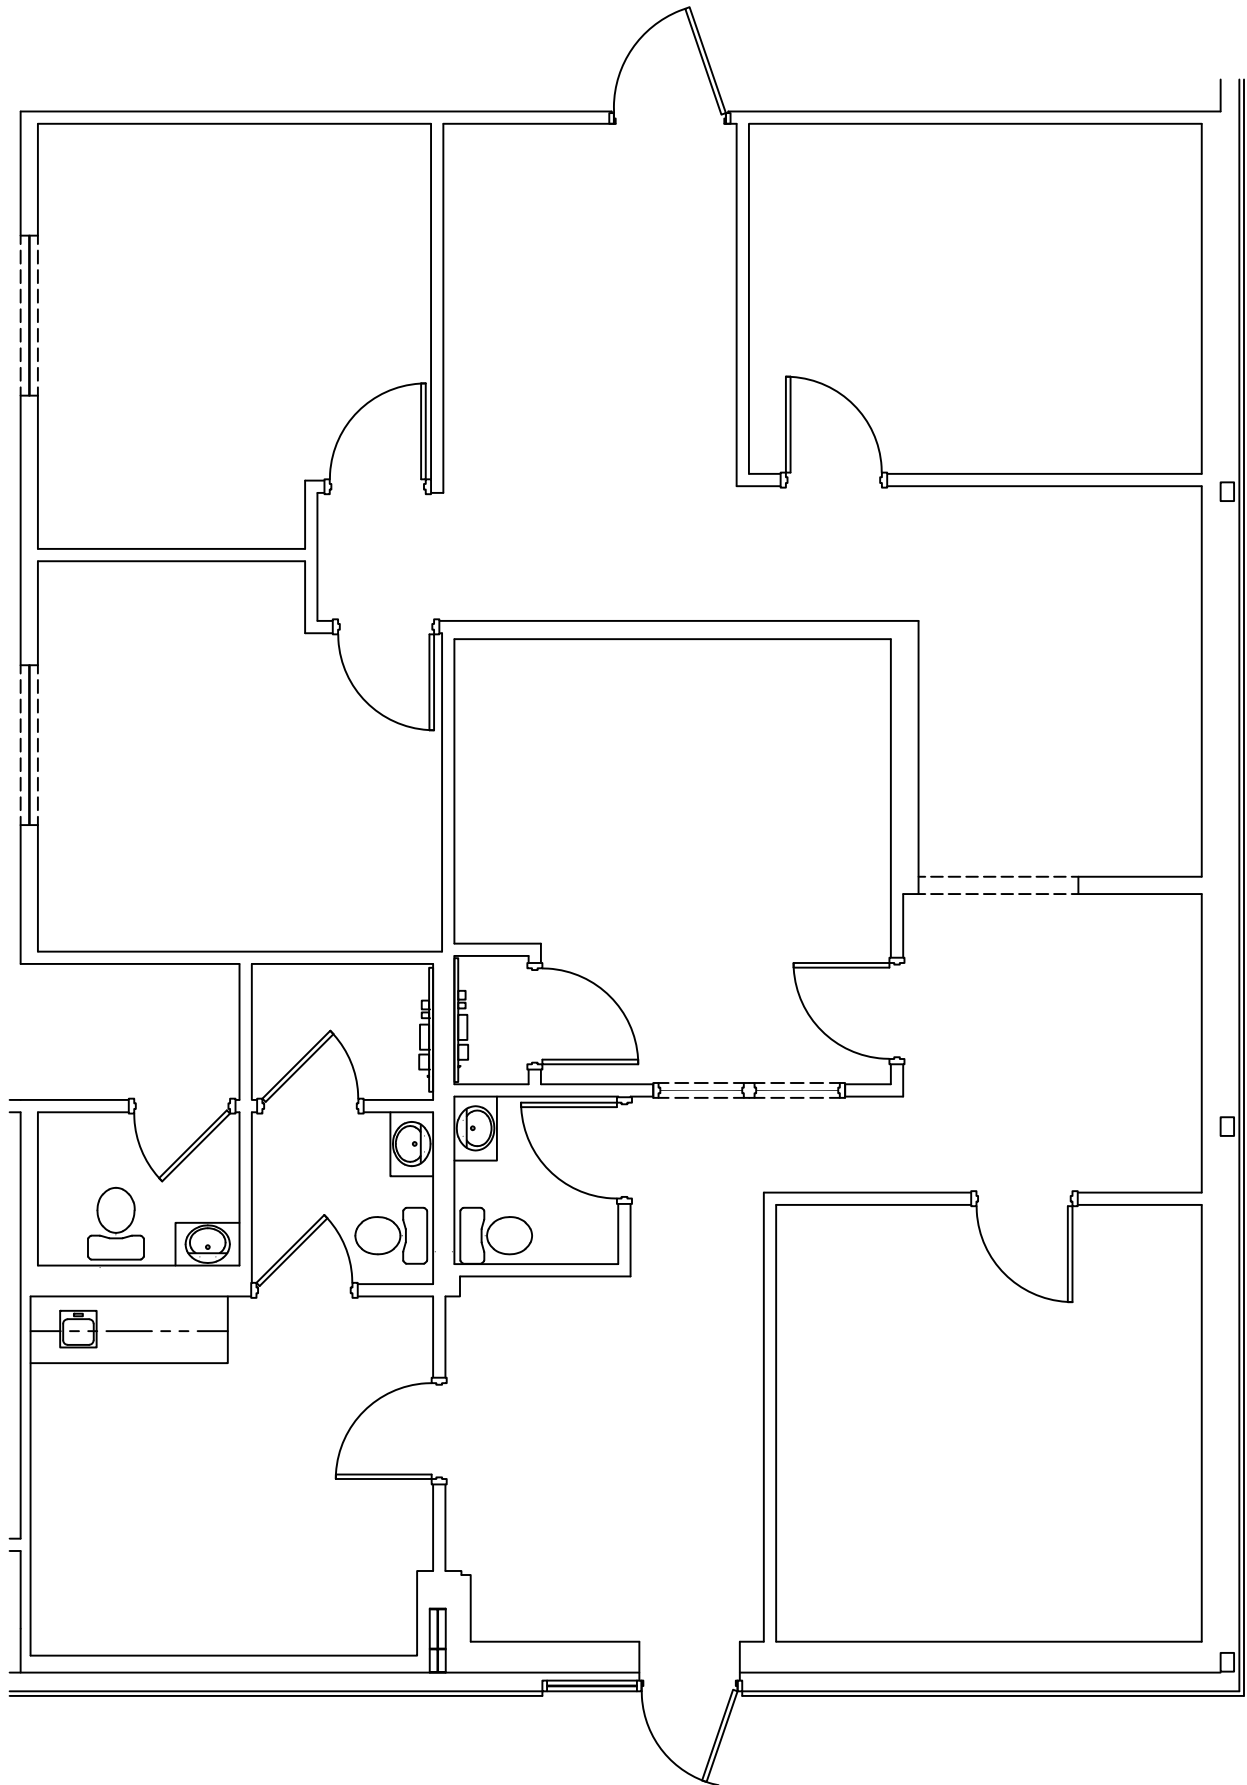


PLAN COMPASS	PLAN DATA		PLANS BY:		PROJECT IDENTIFICATION		PROJECT OWNER:
	PROJECT #:	1202025011		PHONE:	LOCATION NAME:	DREW PARK	
	DATE:	09/08/2025		(205) 650-9790	ADDRESS:	5017 N. COOLIDGE AVE., TAMPA, FL	
	SCALE:	NOT TO SCALE		EMAIL:	SQUARE FOOTAGE:	THE PREMISES IS DEEMED TO BE 7,556 SQ. FT. TOTAL, INCLUDING THIS 1,784 SQ. FT. 1st FLOOR OFFICE	PLAN NAME: FLOOR PLAN 1st FLOOR OFFICE
				INFO@CADCOMPLANS.COM			

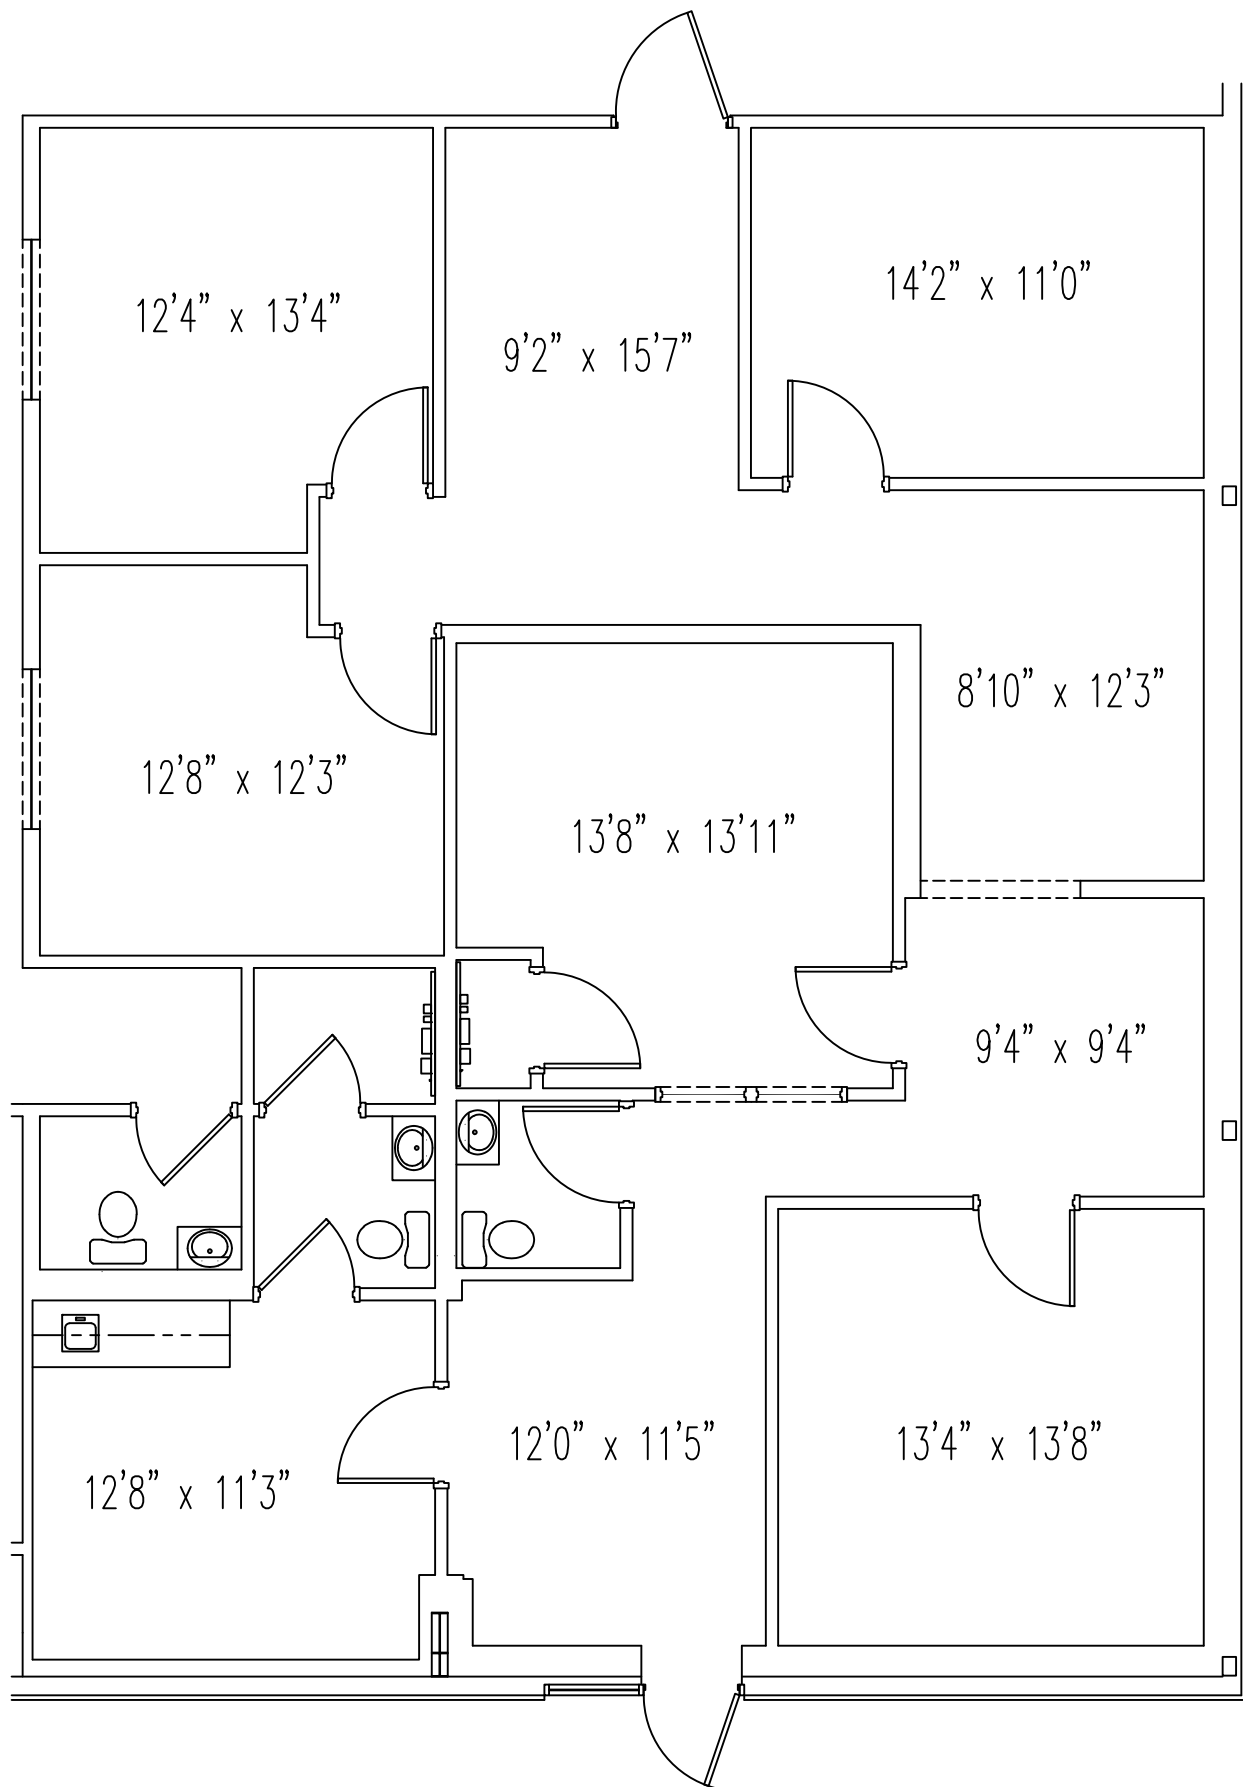

PLAN COMPASS	PLAN DATA		PLANS BY:		PROJECT IDENTIFICATION		PROJECT OWNER:
	PROJECT #:	1202025011		PHONE:	LOCATION NAME:	DREW PARK	
	DATE:	09/08/2025		(205) 650-9790	ADDRESS:	5017 N. COOLIDGE AVE., TAMPA, FL	
	SCALE:	NOT TO SCALE		EMAIL:	SQUARE FOOTAGE:	THE PREMISES IS DEEMED TO BE 7,556 SQ. FT. TOTAL, INCLUDING THIS 1,784 SQ. FT. 1st FLOOR OFFICE	PLAN NAME: FLOOR PLAN 1st FLOOR OFFICE
				INFO@CADCOMPLANS.COM			

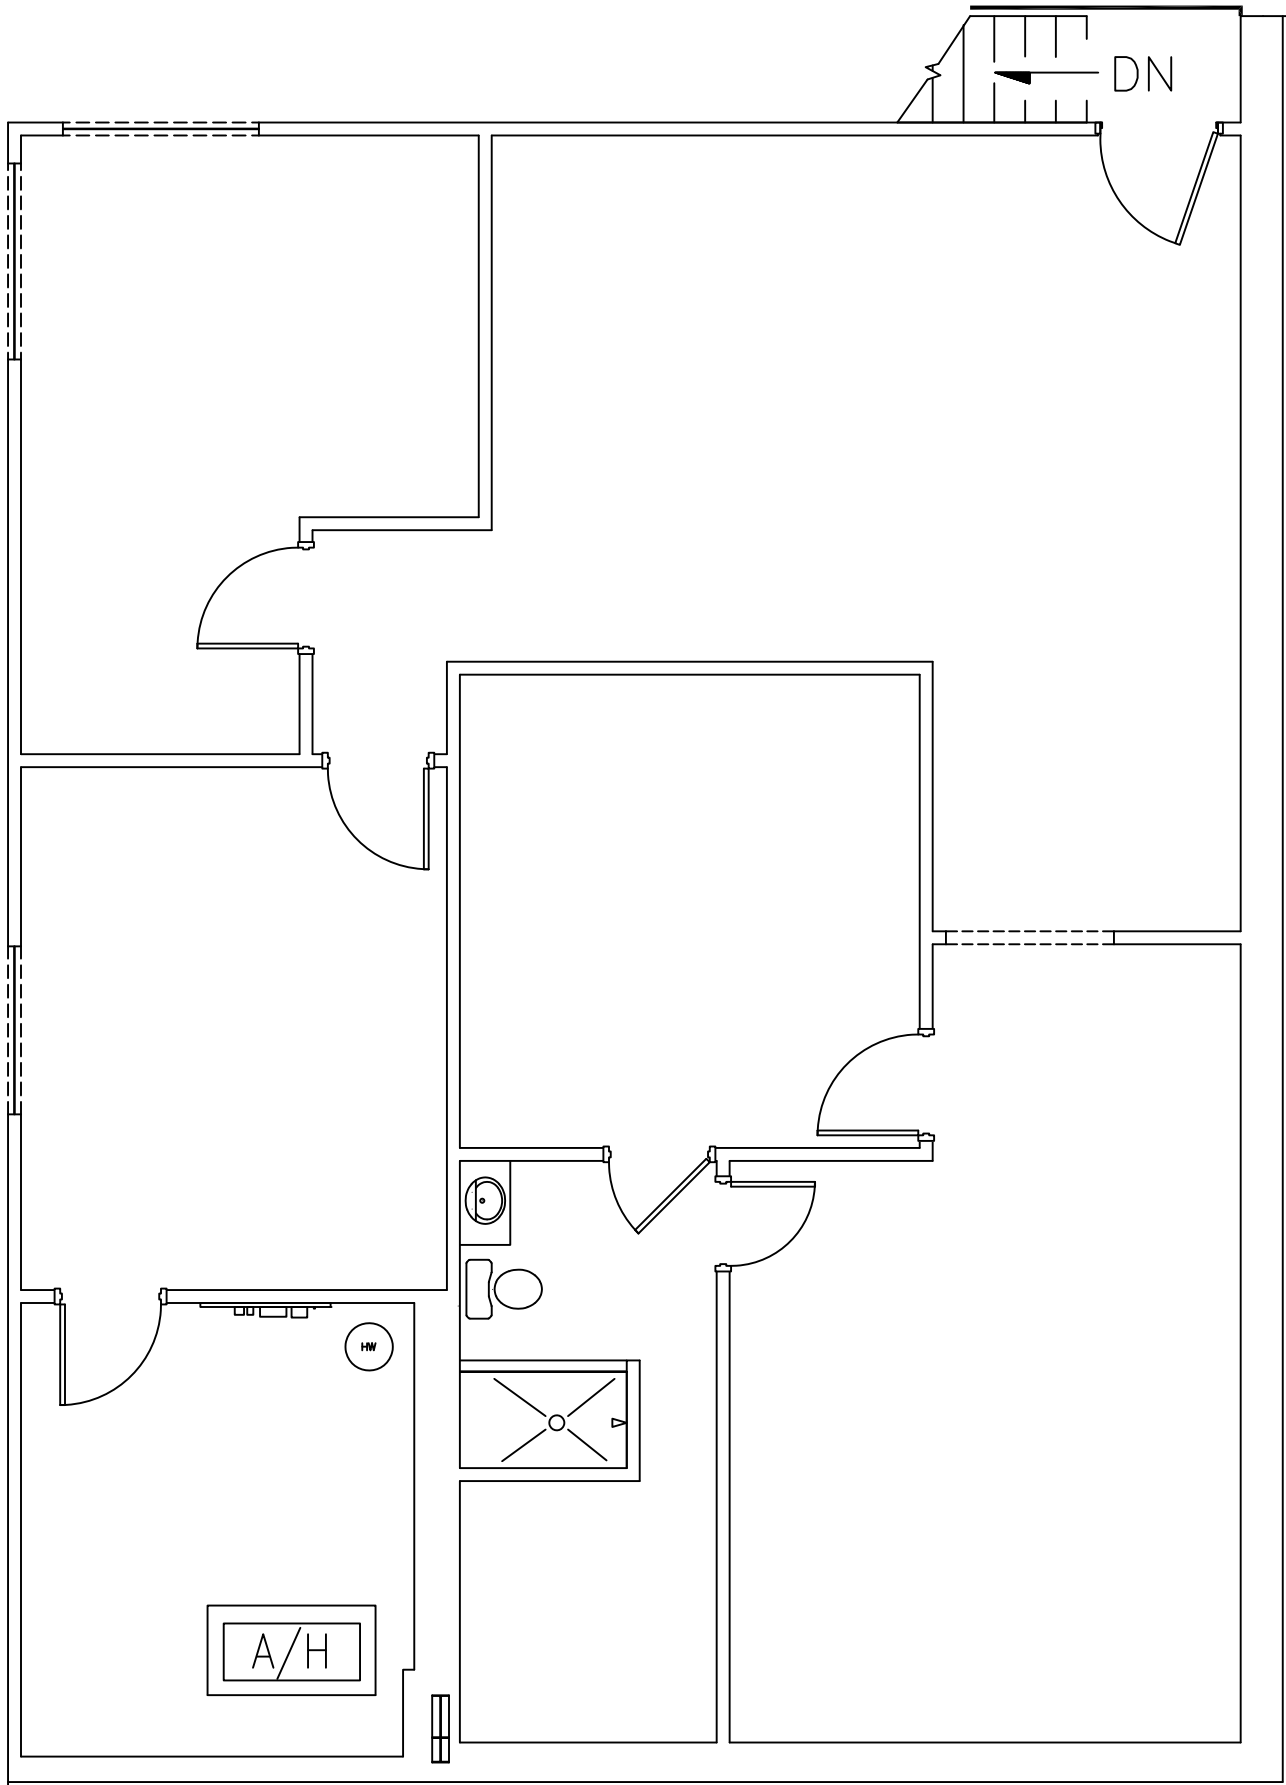

PLAN COMPASS	PLAN DATA		PLANS BY:		PROJECT IDENTIFICATION		PROJECT OWNER:
	PROJECT #:	1202025011		PHONE:	LOCATION NAME:	DREW PARK	
	DATE:	09/08/2025		(205) 650-9790	ADDRESS:	5017 N. COOLIDGE AVE., TAMPA, FL	
	SCALE:	NOT TO SCALE		EMAIL:	SQUARE FOOTAGE:	THE PREMISES IS DEEMED TO BE 7,556 SQ. FT. TOTAL, INCLUDING THIS 1,887 SQ. FT. MEZZANINE OFFICE	PLAN NAME: FLOOR PLAN MEZZANINE
				INFO@CADCOMPLANS.COM			

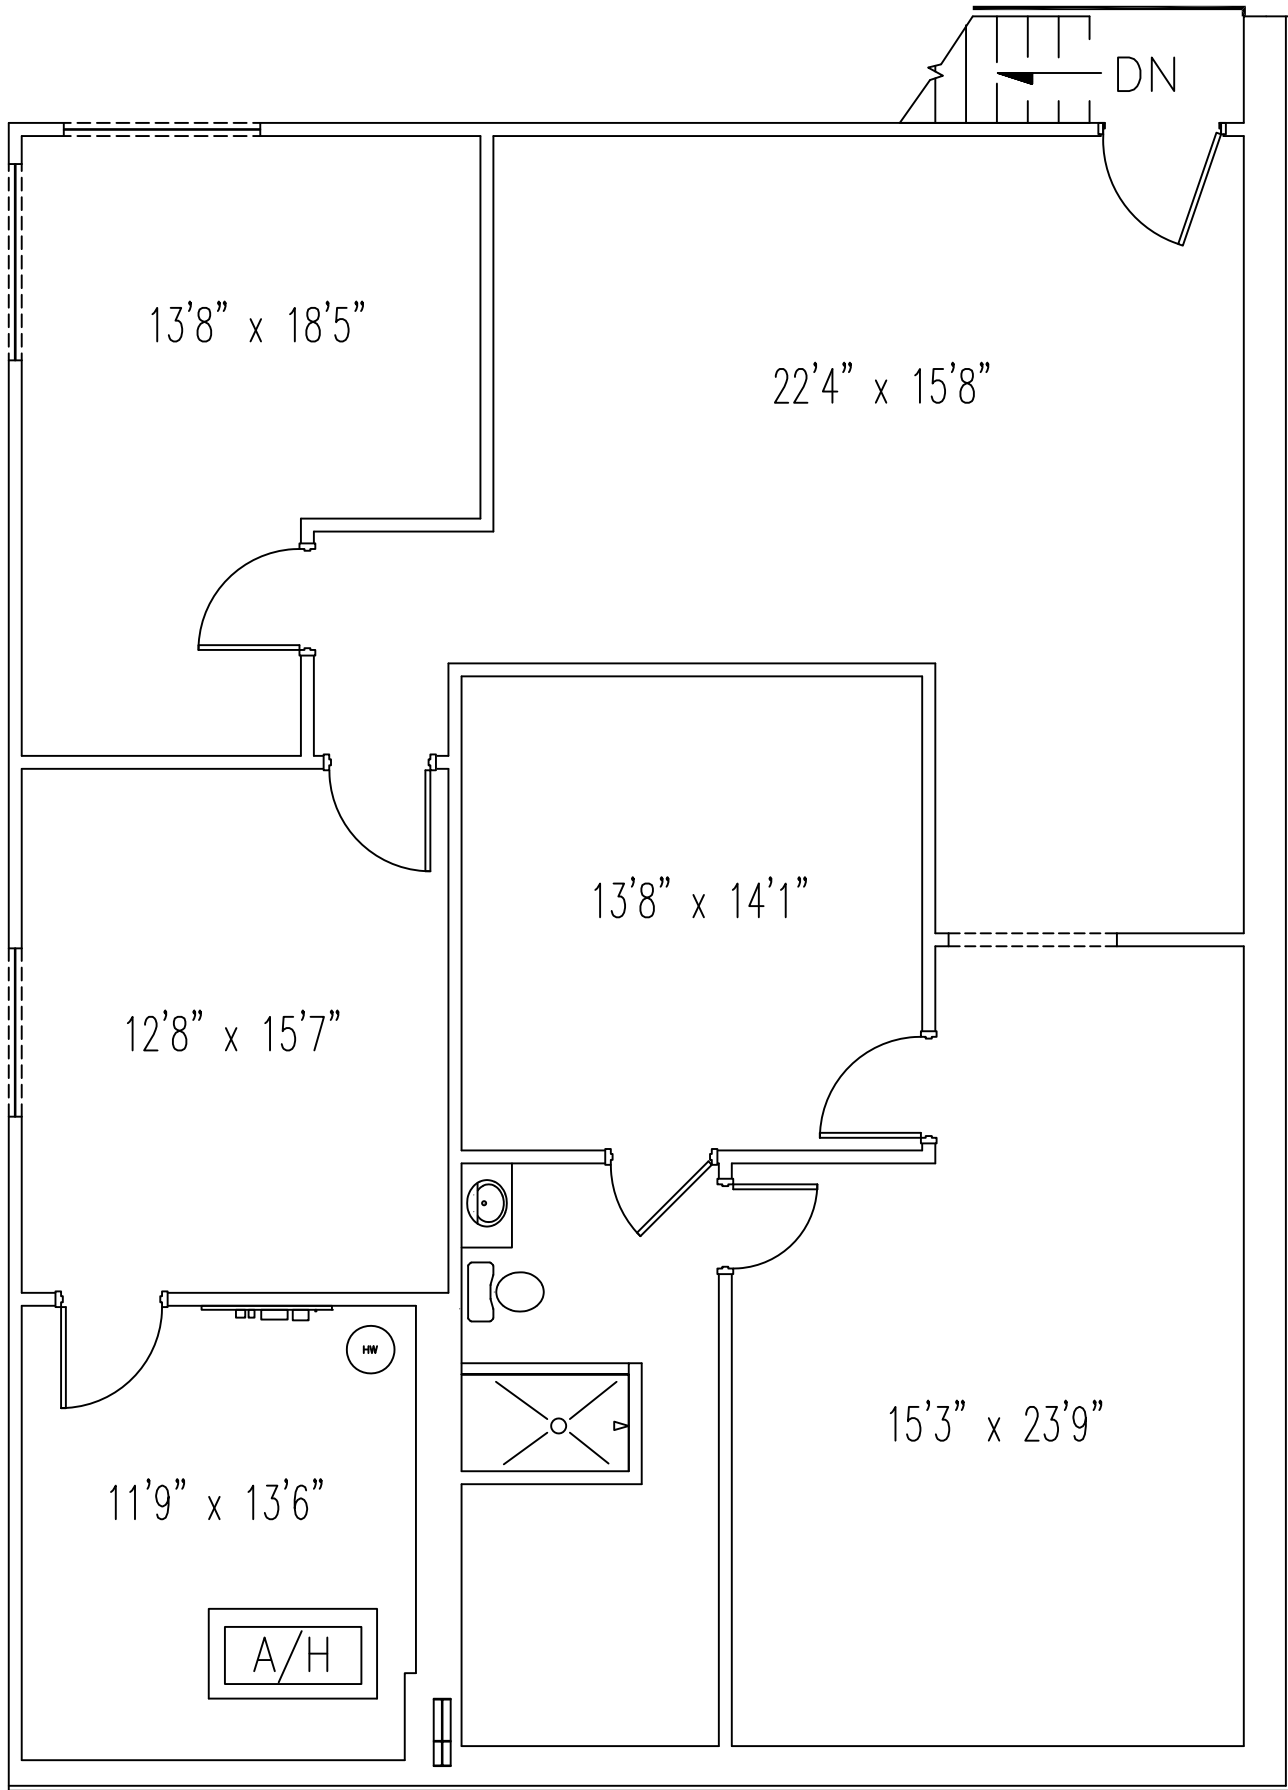

PLAN COMPASS	PLAN DATA	PLANS BY:		PROJECT IDENTIFICATION		PROJECT OWNER:
	PROJECT #: 1202025011		PHONE: (205) 650-9790	LOCATION NAME: DREW PARK		
	DATE: 09/08/2025		EMAIL: INFO@CADCOMPLANS.COM	ADDRESS: 5017 N. COOLIDGE AVE., TAMPA, FL		PLAN NAME: FLOOR PLAN MEZZANINE
	SCALE: NOT TO SCALE			SQUARE FOOTAGE: THE PREMISES IS DEEMED TO BE 7,556 SQ. FT. TOTAL, INCLUDING THIS 1,887 SQ. FT. MEZZANINE OFFICE		