
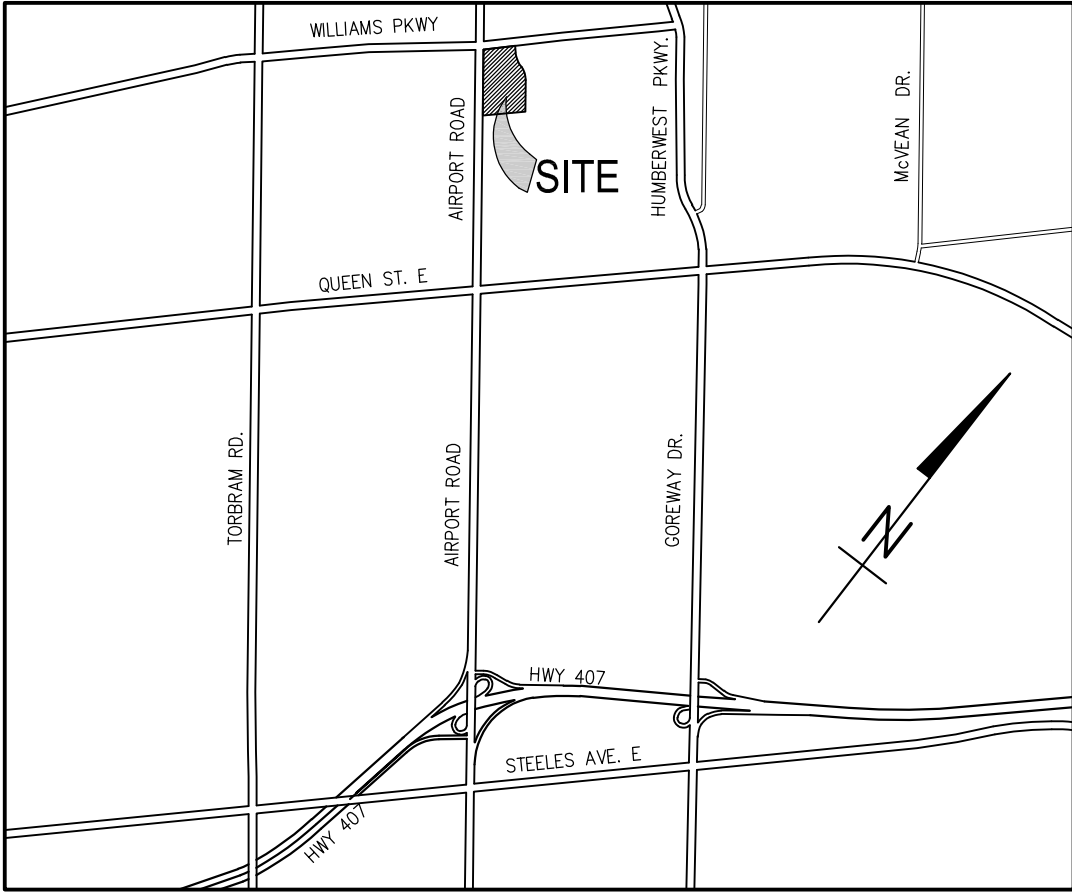


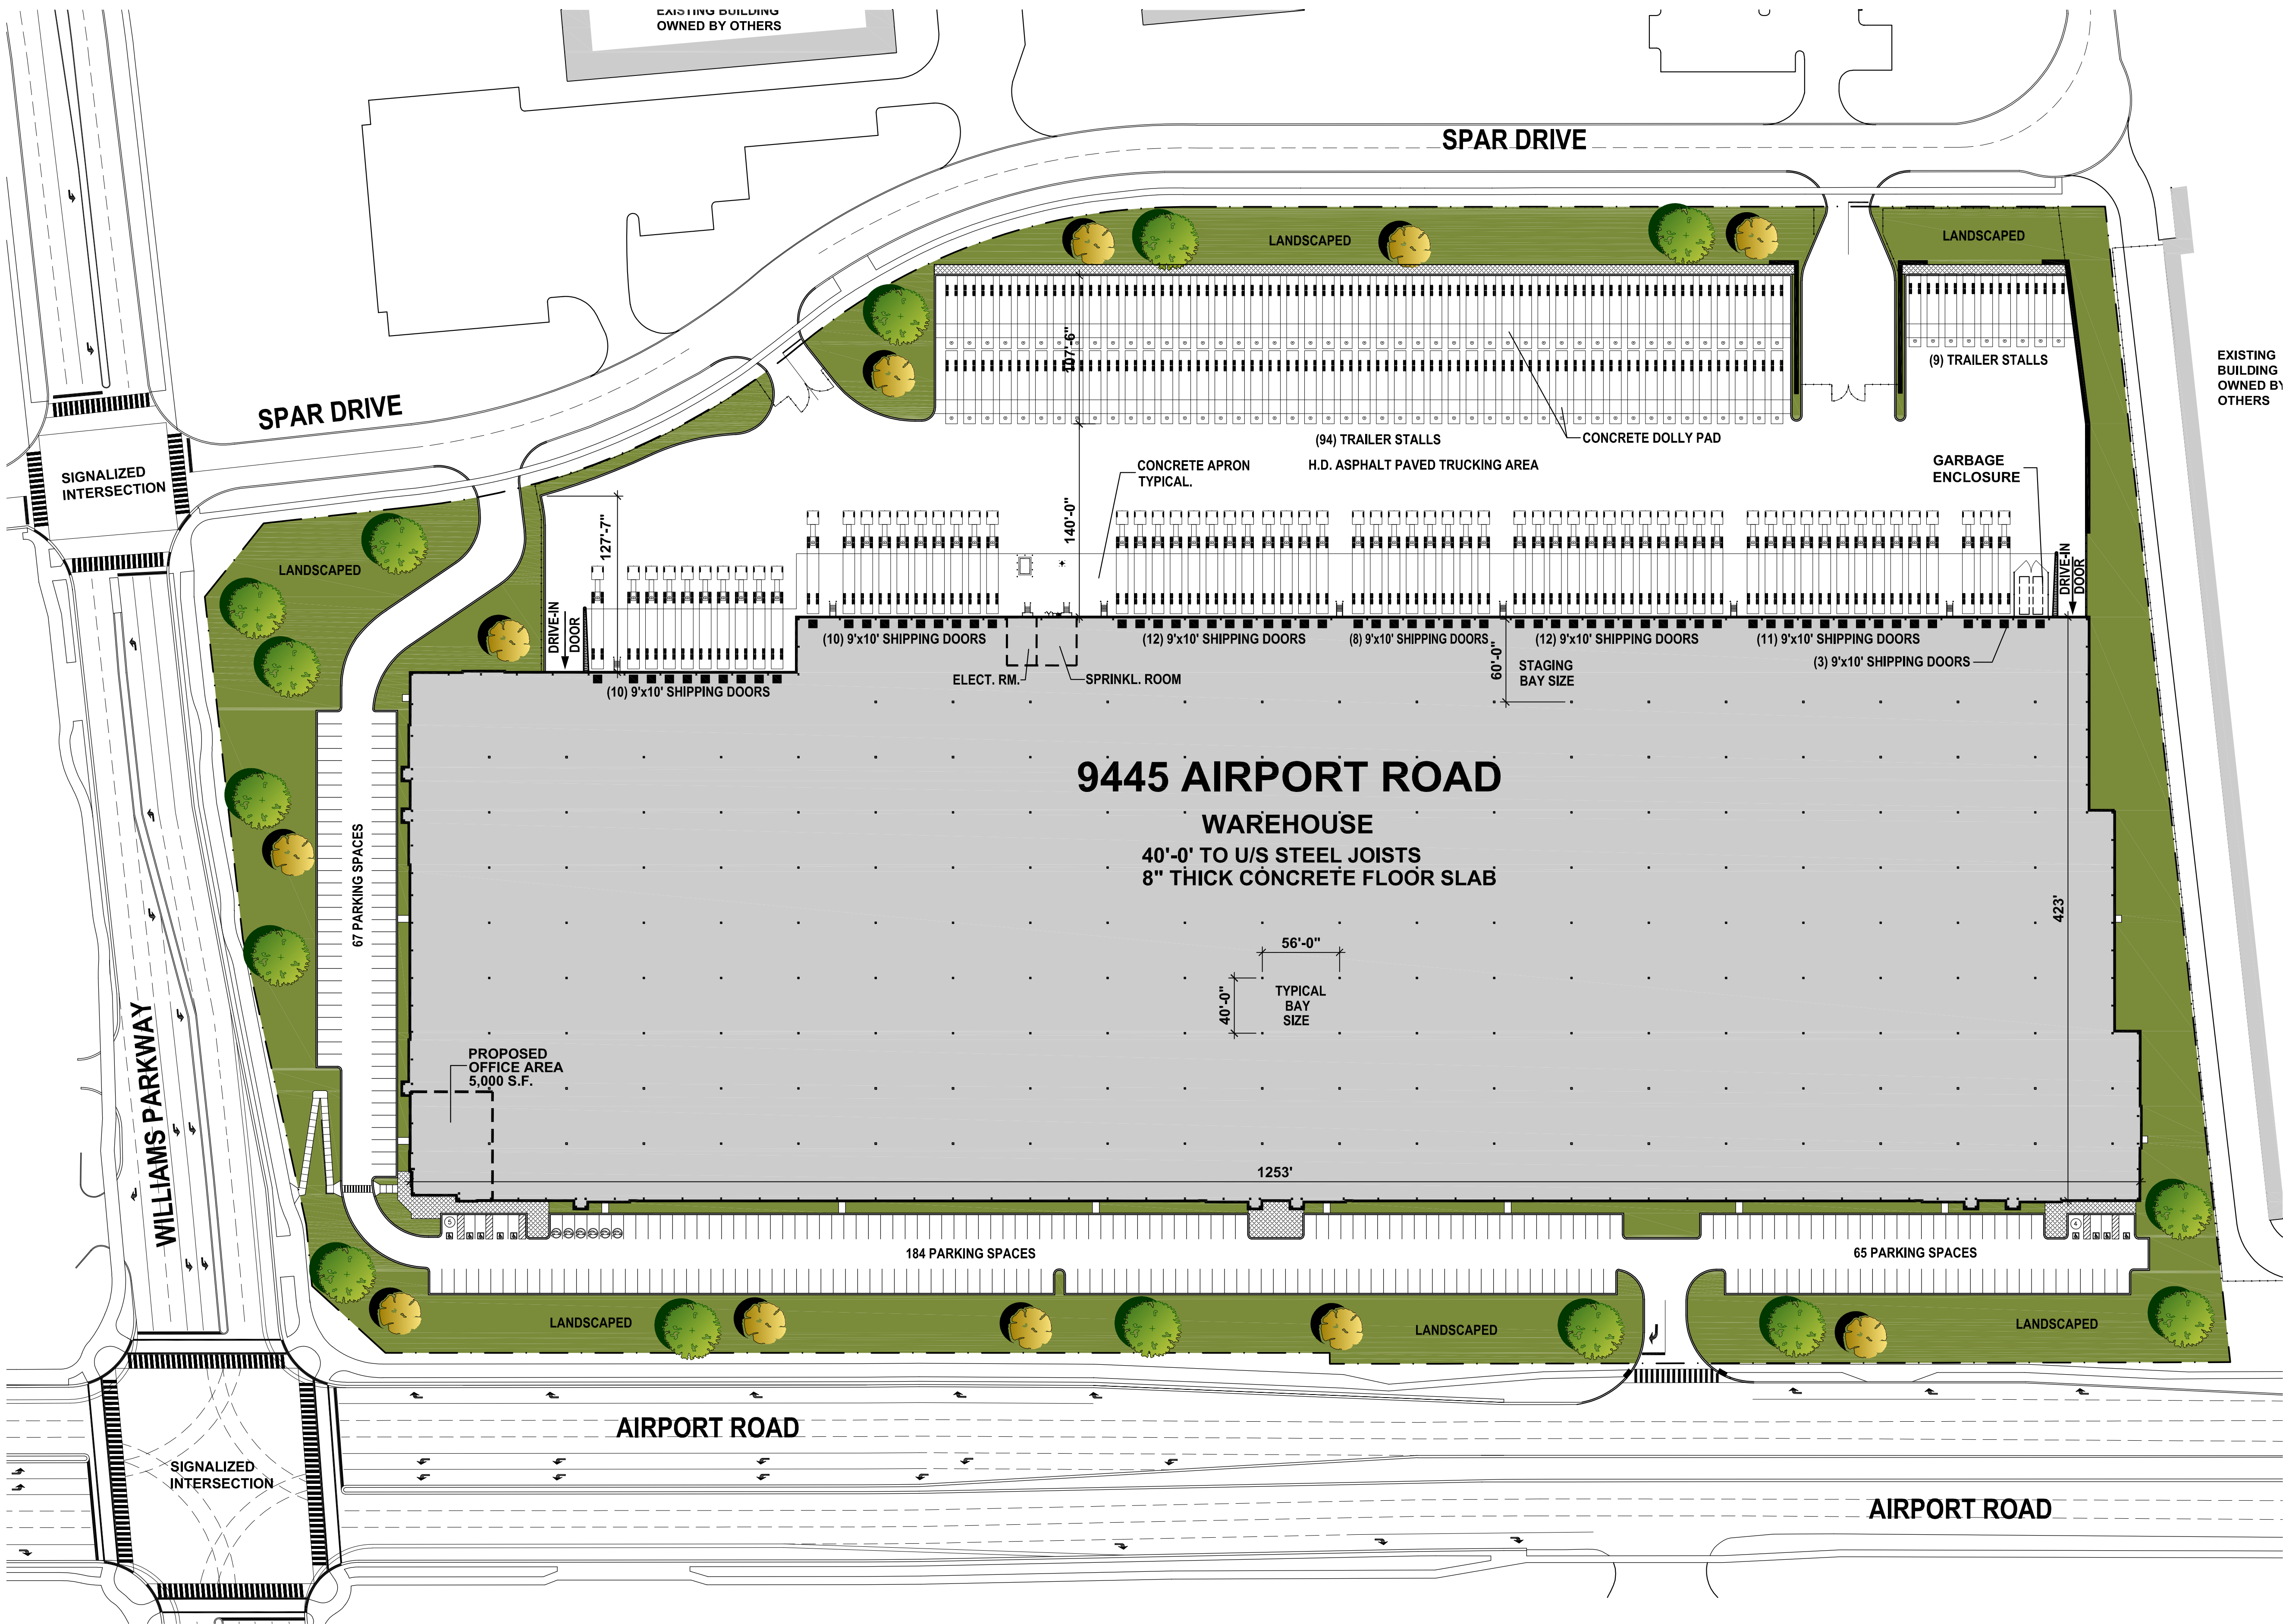

KEY PLAN N.T.S.

SITE STATISTICS

SITE AREA	24.56 ACRES
BUILDING AREA	S.F.
PROPOSED OFFICE AREA	5,000
WAREHOUSE AREA	504,656
SPRINKLER ROOM	988
ELECTRICAL ROOM	733
TOTAL BUILDING AREA	511,377
9'x10' SHIPPING DOORS	66
12'x14' DRIVE-IN DOORS	2
TRAILER PARKING	103
CAR PARKING	316

* AREAS SHOWN ARE APPROXIMATE AND FOR PRELIMINARY USE ONLY.
ISSUED JULY 17, 2024

SITE PLAN
SCALE: 1"=60'-0"
WHEN PRINTED ON 24"x36" SHEET