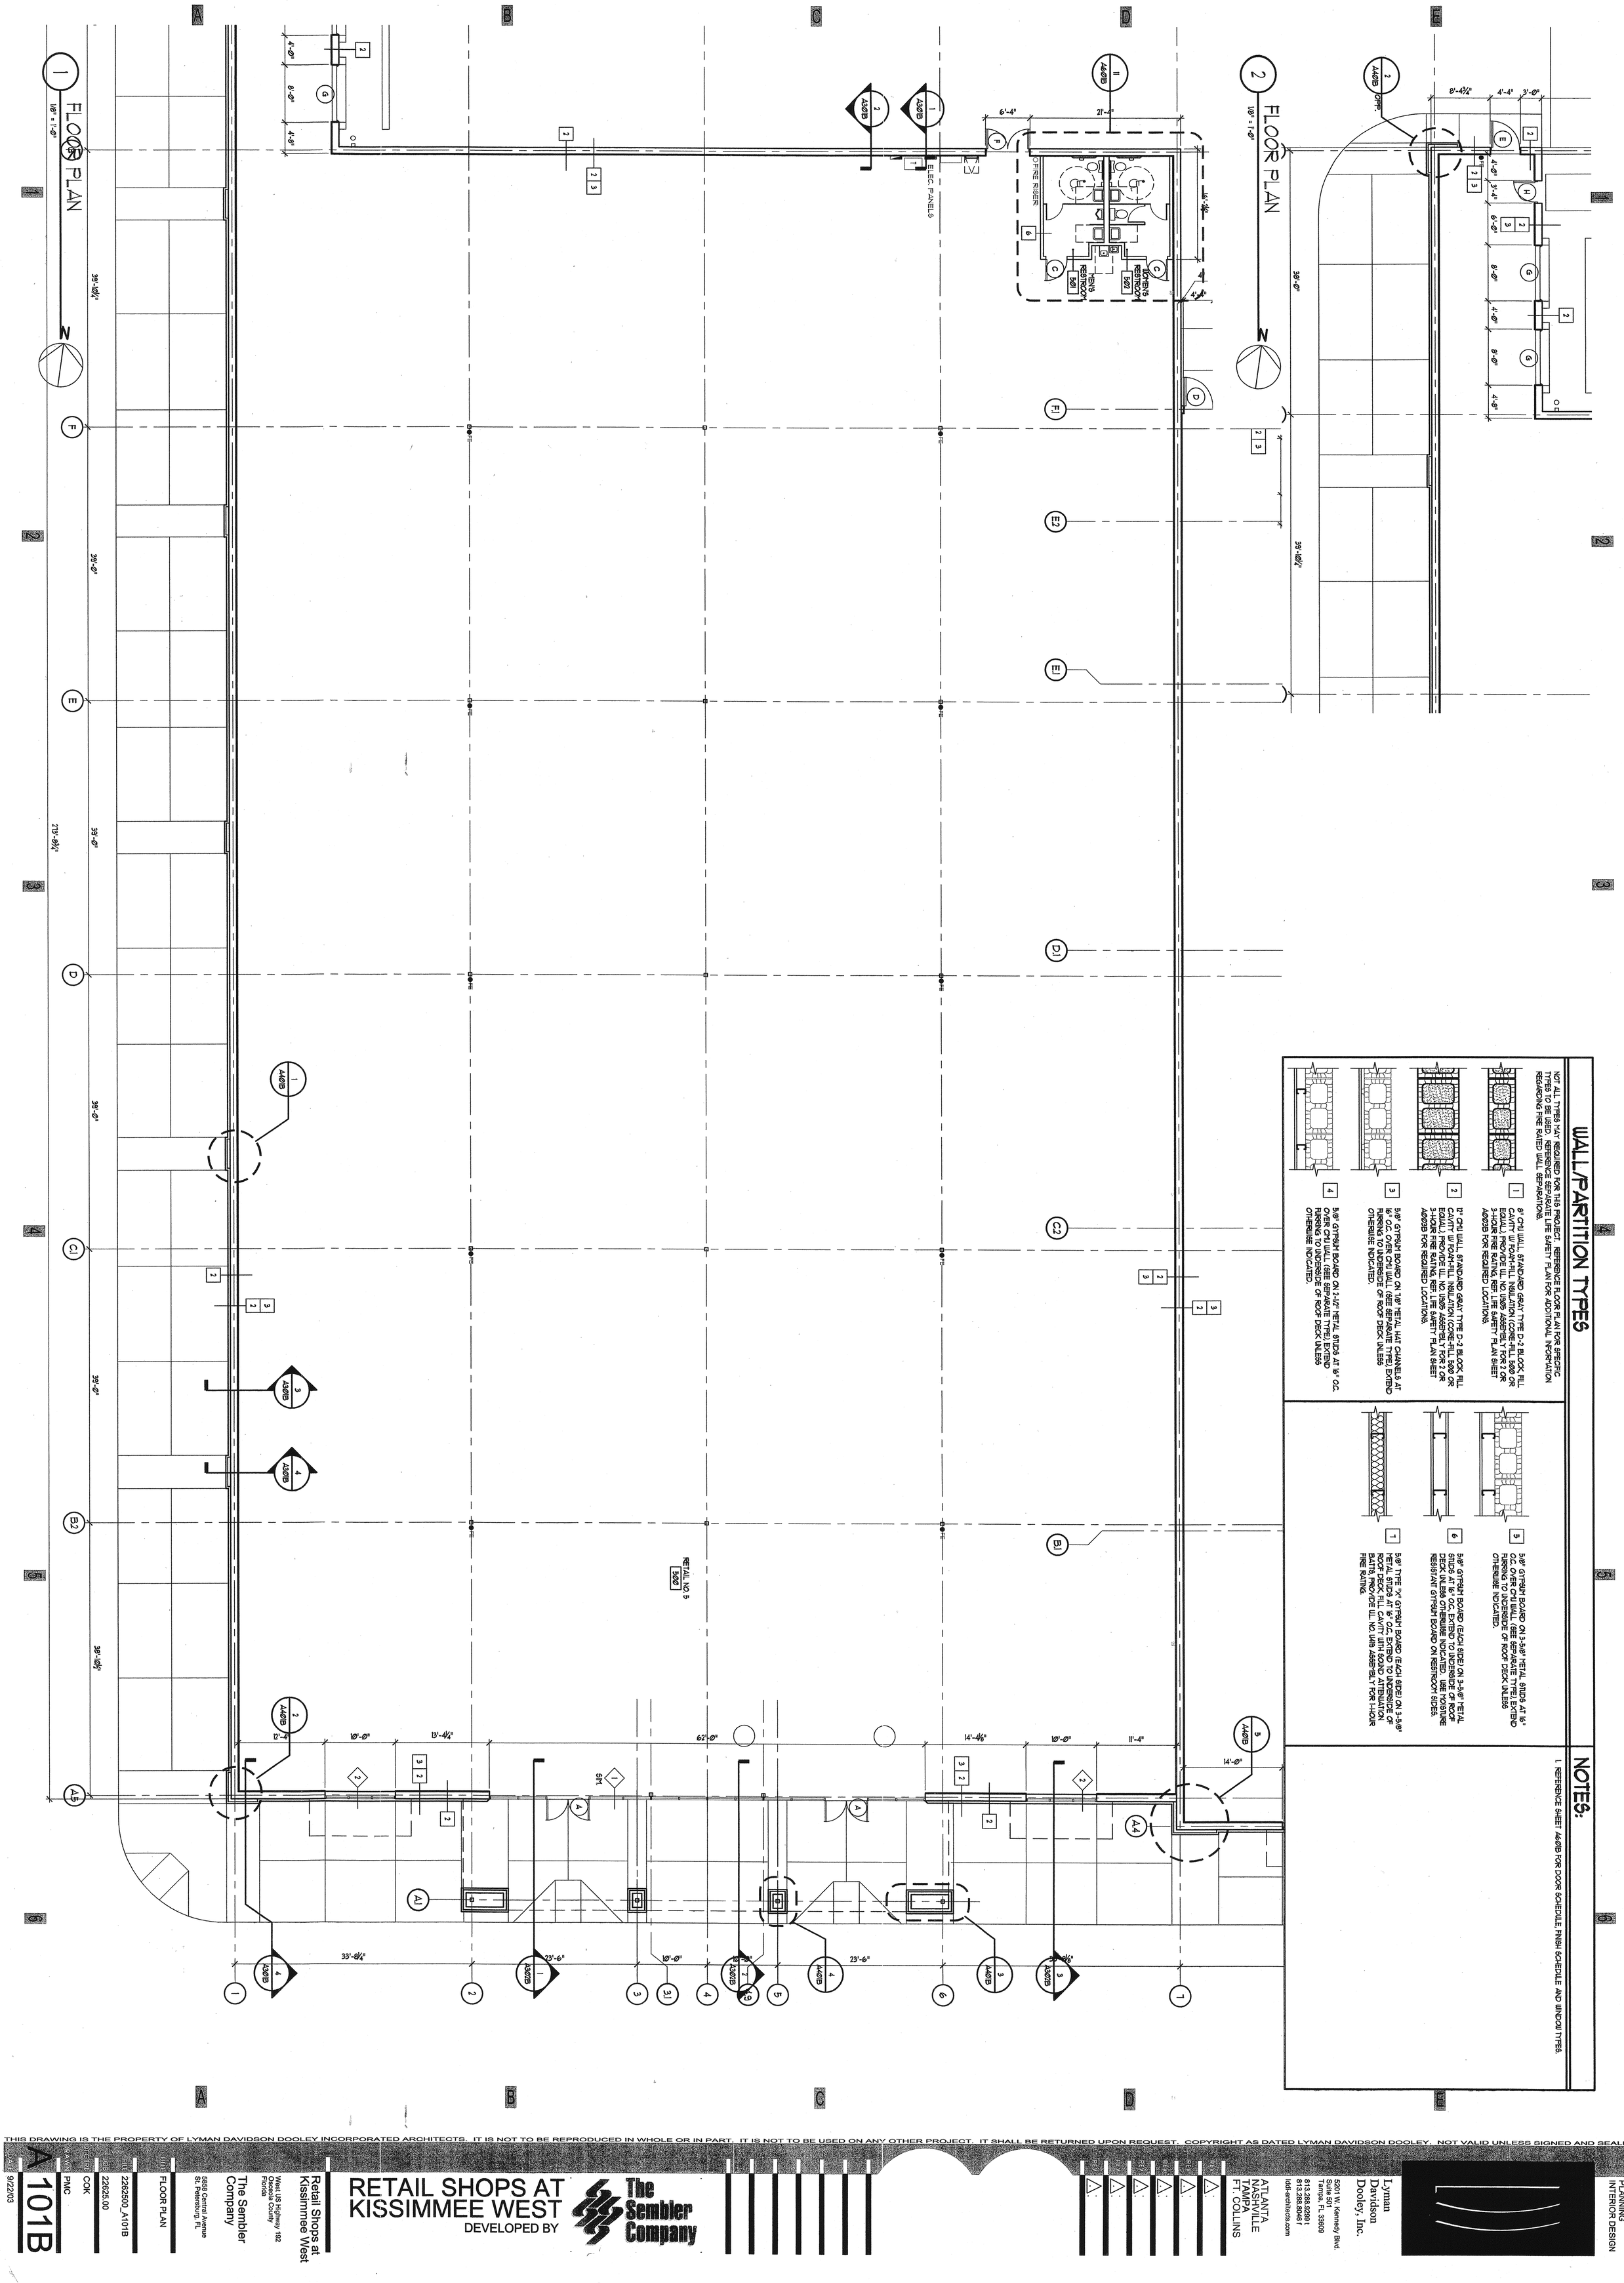


WALL/PARTITION TYPES

NOT ALL TYPES MAY REQUIRED FOR THIS PROJECT. REFERENCE FLOOR PLAN FOR SPECIFIC TYPES TO BE USED. REFERENCE SEPARATE LIFE SAFETY PLAN FOR ADDITIONAL INFORMATION REGARDING FIRE RATED WALL SEPARATIONS.

1 — 8" CMU WALL, STANDARD GRAY TYPE D-2 BLOCK, FILL CAVITY W/ FOAM-FILL INSULATION (CORE-FILL 500 OR EQUAL). PROVIDE ILL. NO. U905 ASSEMBLY FOR 2 OR 3-HOUR FIRE RATING, REF. LIFE SAFETY PLAN SHEET A903B FOR REQUIRED LOCATIONS.

2 — 12" CMU WALL STANDARD GRAY TYPE D-2 BLOCK, FILL CAVITY W/ FOAM-FILL INSULATION (CORE-FILL 500 OR EQUAL). PROVIDE ILL. NO. U905 ASSEMBLY FOR 2 OR 3-HOUR FIRE RATING, REF. LIFE SAFETY PLAN SHEET A903B FOR REQUIRED LOCATIONS.

3 — 5/8" GYPSUM BOARD ON 1/2" METAL HAT CHANNELS AT 16" O.C. OVER CMU WALL (SEE SEPARATE TYPES); EXTEND FURRING TO UNDERSIDE OF ROOF DECK UNLESS OTHERWISE INDICATED.

4 — 5/8" GYPSUM BOARD ON 2-1/2" METAL STUDS AT 16" O.C. OVER CMU WALL (SEE SEPARATE TYPES); EXTEND FURRING TO UNDERSIDE OF ROOF DECK UNLESS OTHERWISE INDICATED.

5 — 5/8" GYPSUM BOARD ON 3-5/8" METAL STUDS AT 16" O.C. OVER CMU WALL (SEE SEPARATE TYPES); EXTEND FURRING TO UNDERSIDE OF ROOF DECK UNLESS OTHERWISE INDICATED.

6 — 5/8" GYPSUM BOARD (EACH SIDE) ON 3-5/8" METAL STUDS AT 16" O.C. EXTEND TO UNDERSIDE OF ROOF DECK UNLESS OTHERWISE INDICATED. USE MOISTURE RESISTANT GYPSUM BOARD ON RESTROOM SIDES.

7 — 5/8" TYPE 'X' GYPSUM BOARD (EACH SIDE) ON 3-5/8" METAL STUDS AT 16" O.C. EXTEND TO UNDERSIDE OF ROOF DECK. FILL CAVITY WITH SOUND ATTENUATION BATTS. PROVIDE ILL. NO. U419 ASSEMBLY FOR 1-HOUR FIRE RATING.

NOTES:

1. REFERENCE SHEET A601B FOR DOOR SCHEDULE, FINISH SCHEDULE AND WINDOW TYPES.

THIS DRAWING IS THE PROPERTY OF LYMAN DAVIDSON DOOLEY INCORPORATED ARCHITECTS. IT IS NOT TO BE REPRODUCED IN WHOLE OR IN PART. IT IS NOT TO BE USED ON ANY OTHER PROJECT. IT SHALL BE RETURNED UPON REQUEST. COPYRIGHT AS DATED LYMAN DAVIDSON DOOLEY. NOT VALID UNLESS SIGNED AND SEALED.

PLOT DATE: 9/22/03
SHEET: A101B
FILE: 2262500_A101B
JOB NO.: 22625.00
DRAWN BY: COK
PROJECT MGR.: PMC
TITLE: FLOOR PLAN

Retail Shops at Kissimmee West
West US Highway 192
Osceola County
Florida

The Sembler Company
5858 Central Avenue
St. Petersburg, FL

RETAIL SHOPS AT KISSIMMEE WEST
DEVELOPED BY The Sembler Company

REV. 1 REV. 2 REV. 3 REV. 4 REV. 5 REV. 6

Lyman Davidson Dooley, Inc.
5201 W. Kennedy Blvd.
Suite 501
Tampa, FL 33609
813.288.9299 t
813.288.8048 f
ldd-architects.com

ATLANTA
NASHVILLE
TAMPA
FT. COLLINS

ARCHITECTURE
PLANNING
INTERIOR DESIGN